



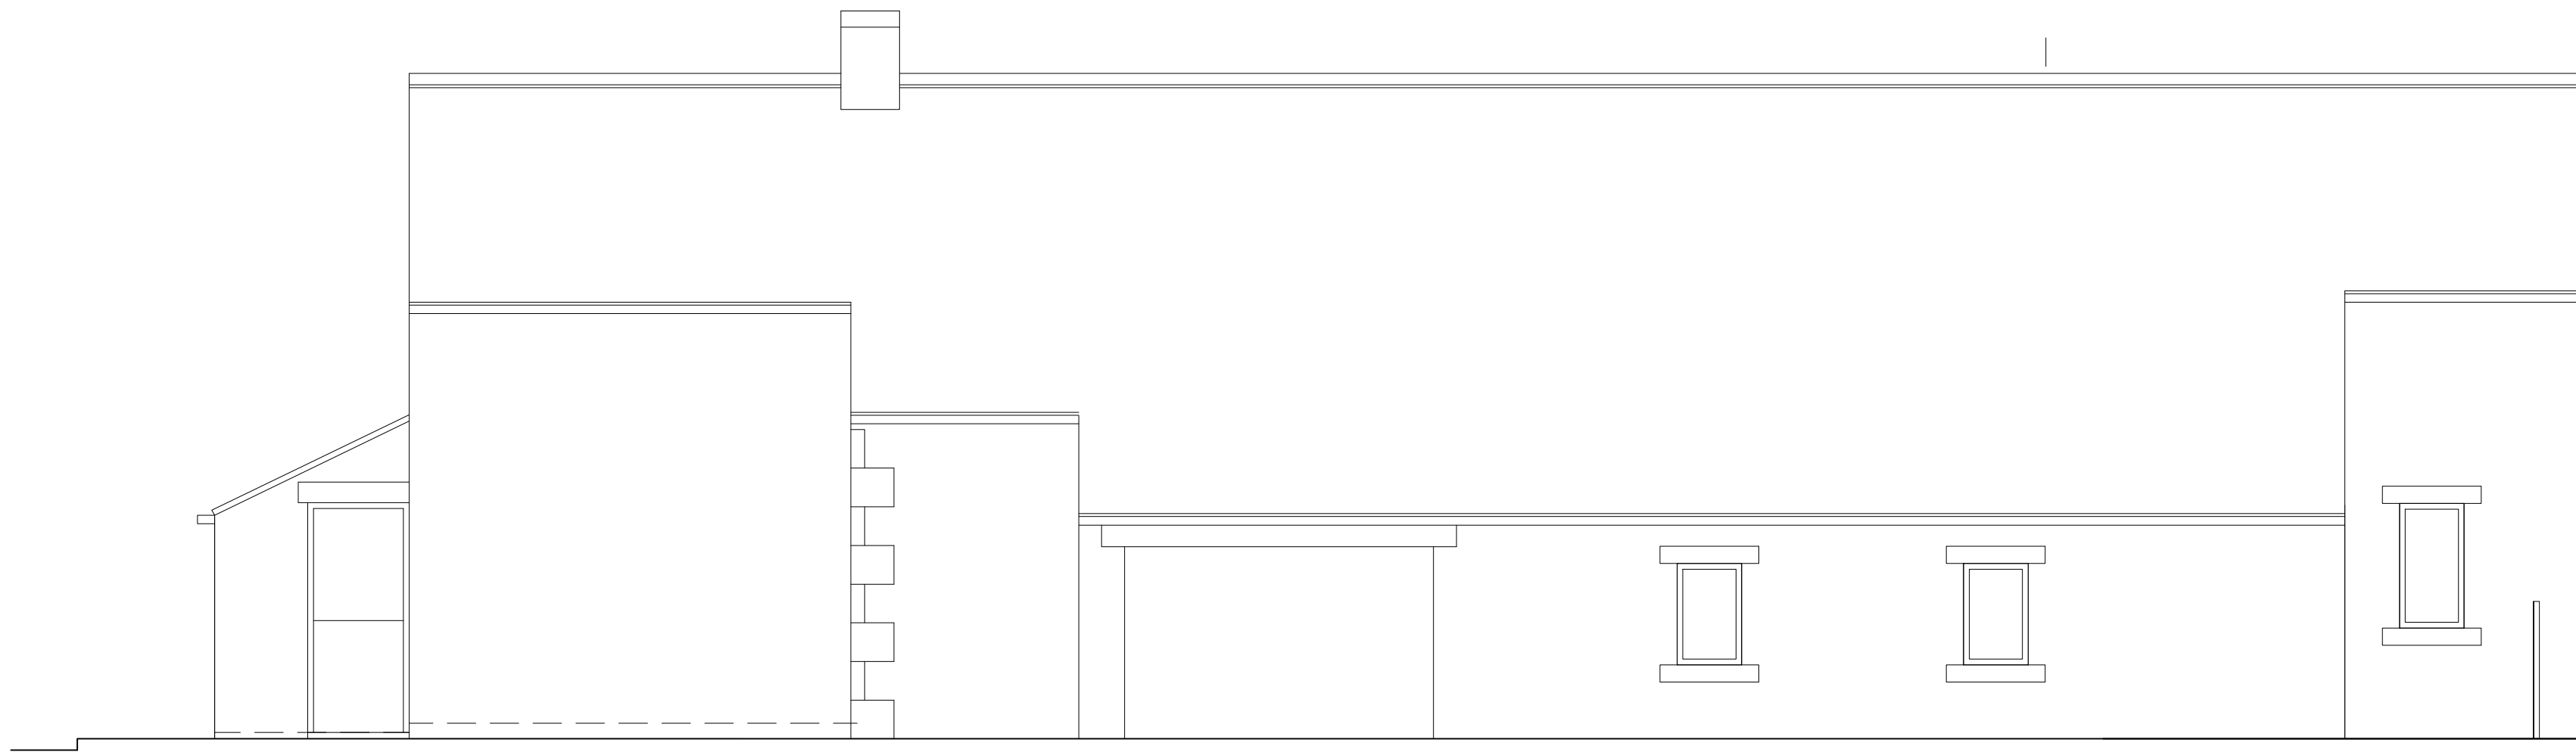


FRONT ELEVATION

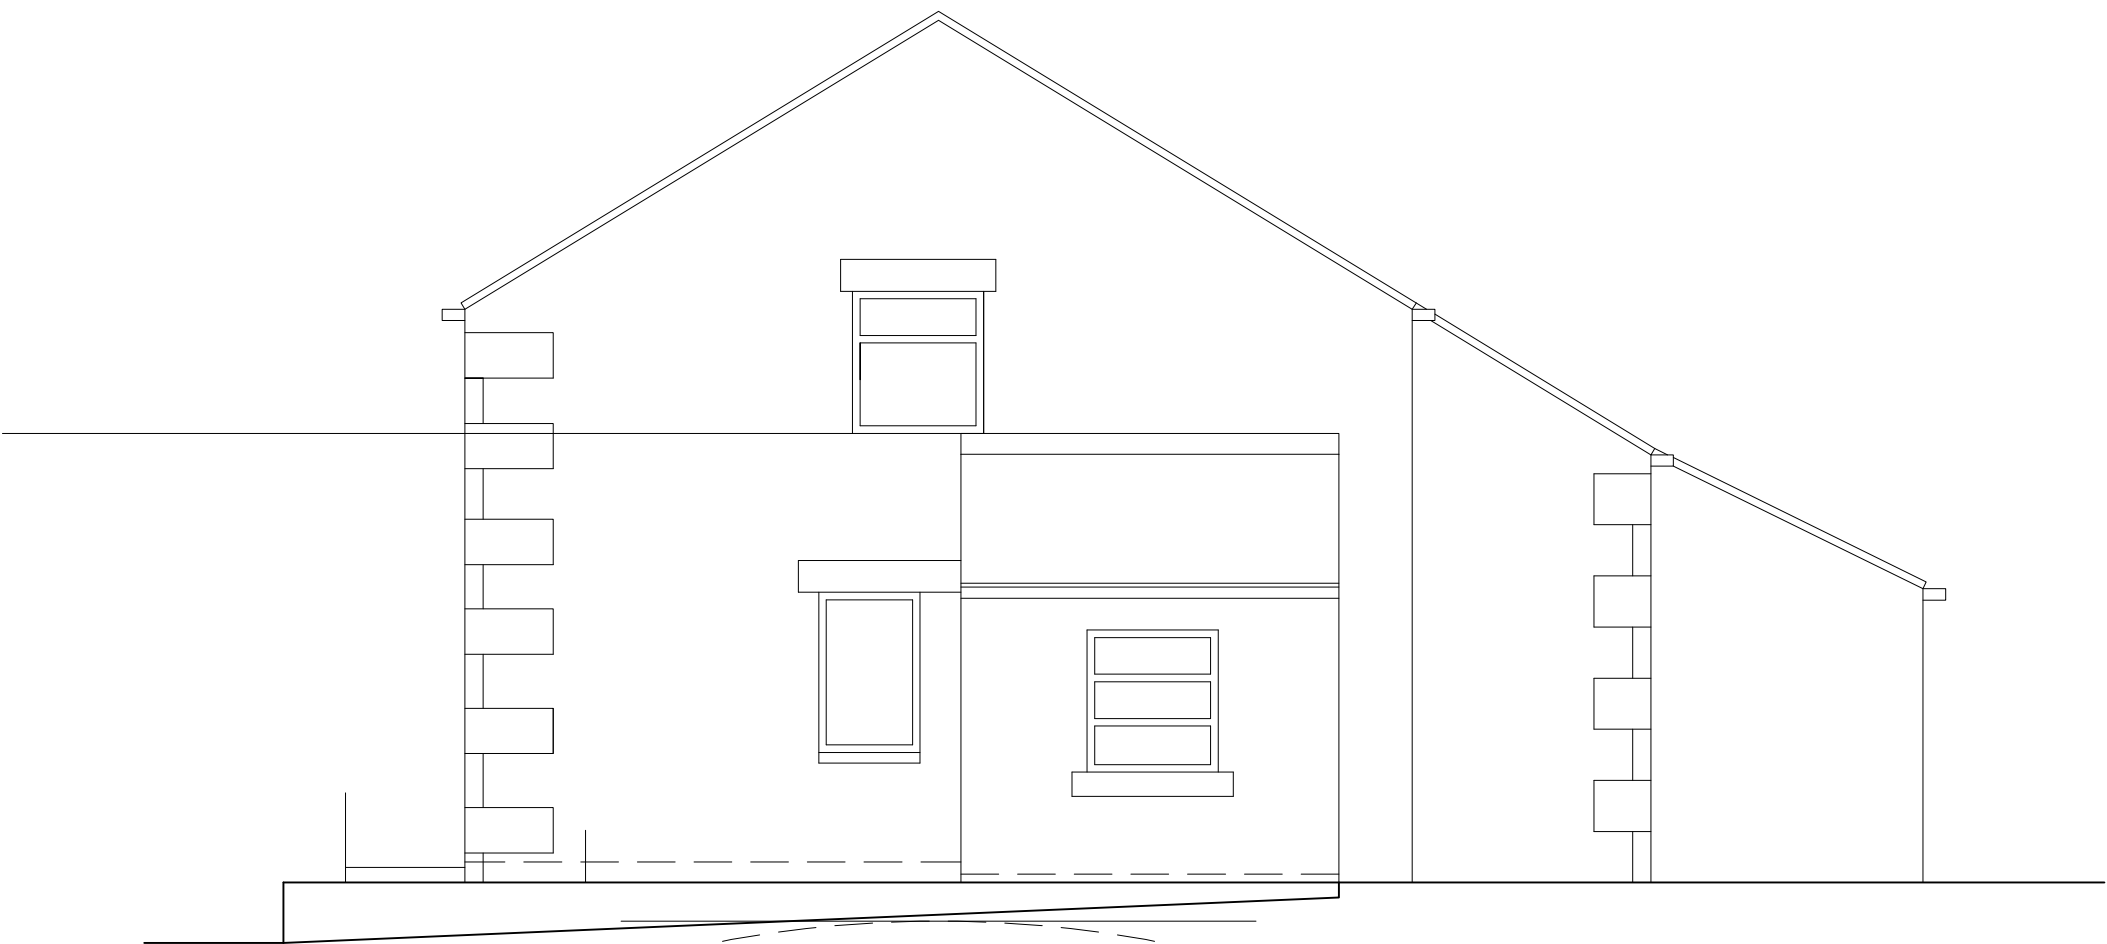

FRONT ELEVATION



CELLAR FLOOR LEVEL

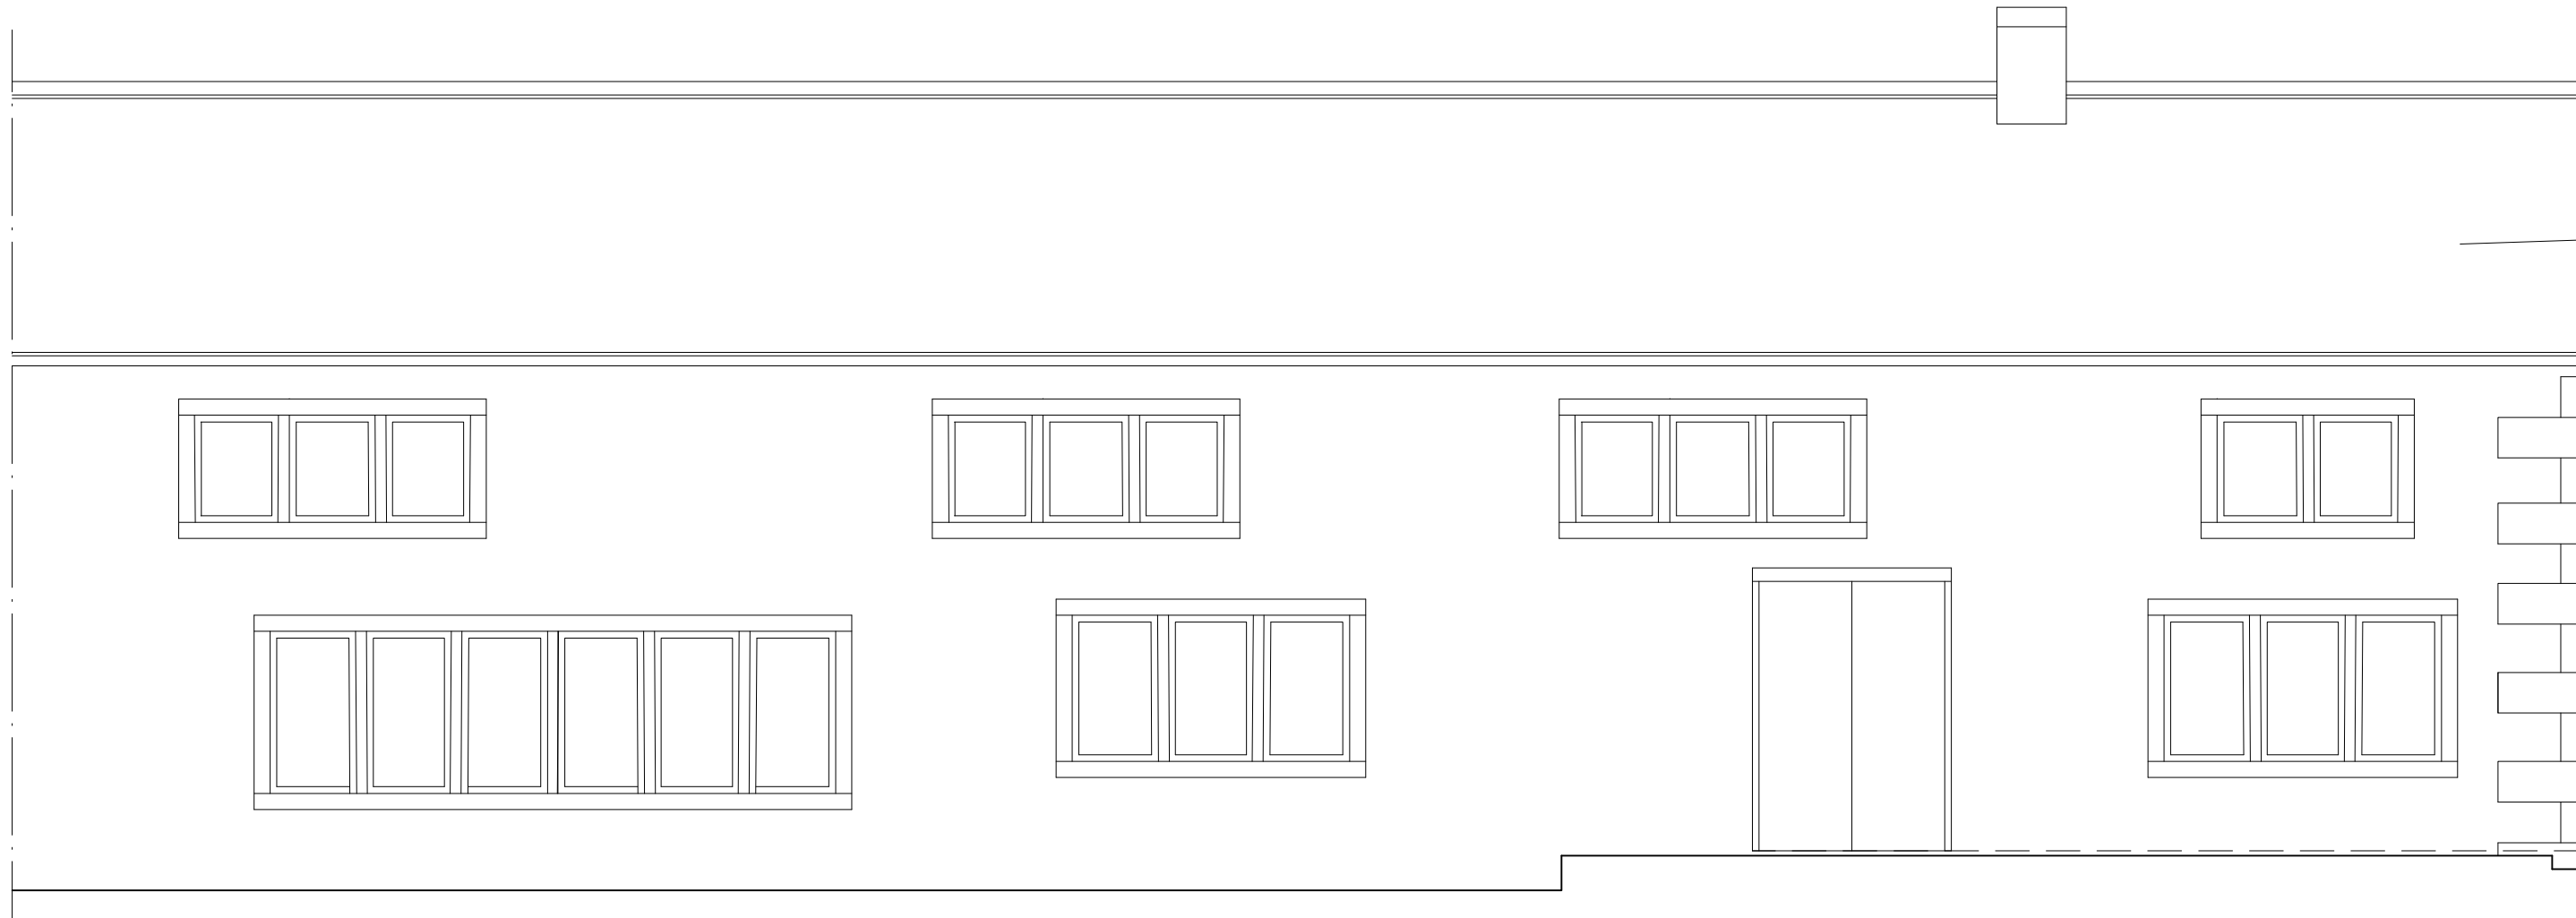

STONE SLATES

STONEMWORK

REAR ELEVATION

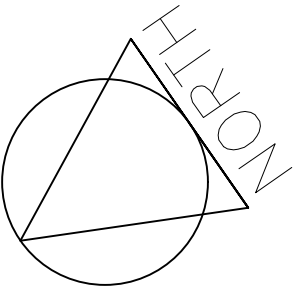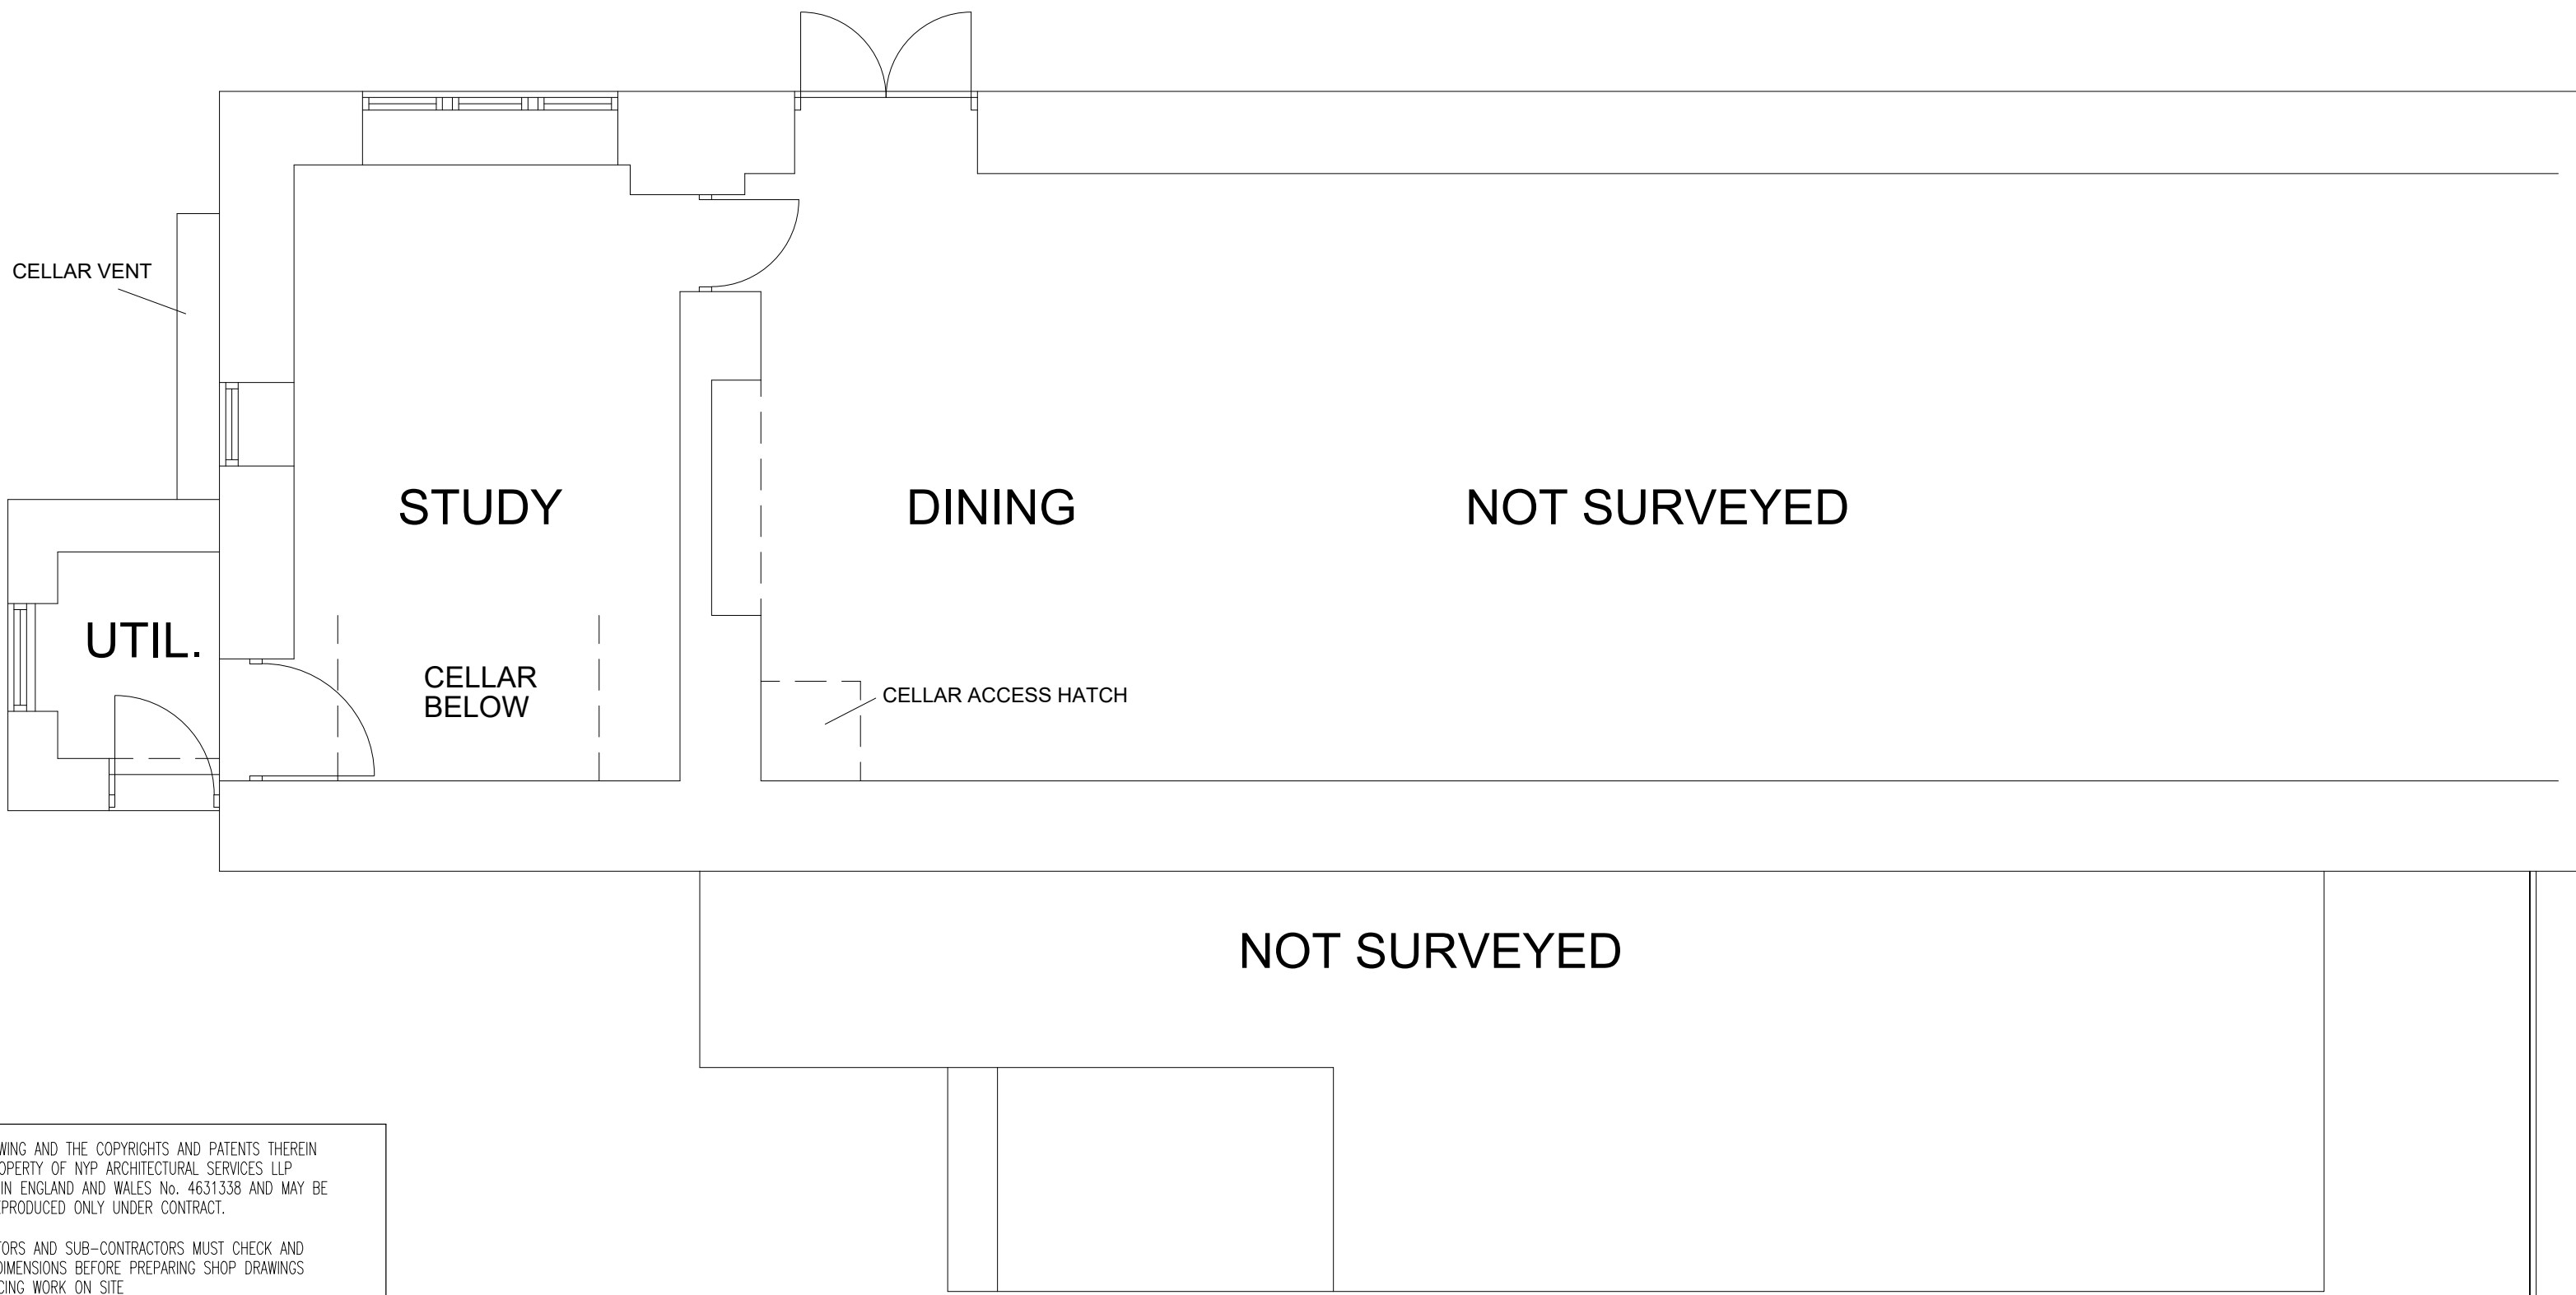

AS EXISTING

METRES 0 1 2 3 4 5



1. THIS DRAWING AND THE COPYRIGHTS AND PATENTS THEREIN ARE THE PROPERTY OF NYP ARCHITECTURAL SERVICES LLP REGISTERED IN ENGLAND AND WALES No. 4631338 AND MAY BE USED OR REPRODUCED ONLY UNDER CONTRACT.

2. CONTRACTORS AND SUB-CONTRACTORS MUST CHECK AND AGREE ALL DIMENSIONS BEFORE PREPARING SHOP DRAWINGS OR COMMENCING WORK ON SITE.

3. CONTRACTORS ARE RESPONSIBLE FOR INFORMING THE DESIGNER OF ANY DISCREPANCY DISCOVERED ON THIS DRAWING OR BETWEEN THIS DRAWING AND ANY OTHER RELATED DOCUMENT ISSUED UNDER THE STANDARD FORM OF CONTRACT IN RESPECT OF THE WORK.

4. WRITTEN DIMENSIONS ONLY ARE TO BE USED FROM THIS DRAWING. IF IN ANY DOUBT ASK FOR CLARIFICATION.

Project.		Client.			
MANOR MANOR FARM COTTAGE BLACKER GREEN LANE SILKSTONE					
Drawing Title.	PLAN AND ELEVATIONS AS EXISTING	Date.	MARCH 2019	Scale.	1:50 @ A1
		Ref.	05-86	Dwg. No.	01

SHEET SIZE A1