



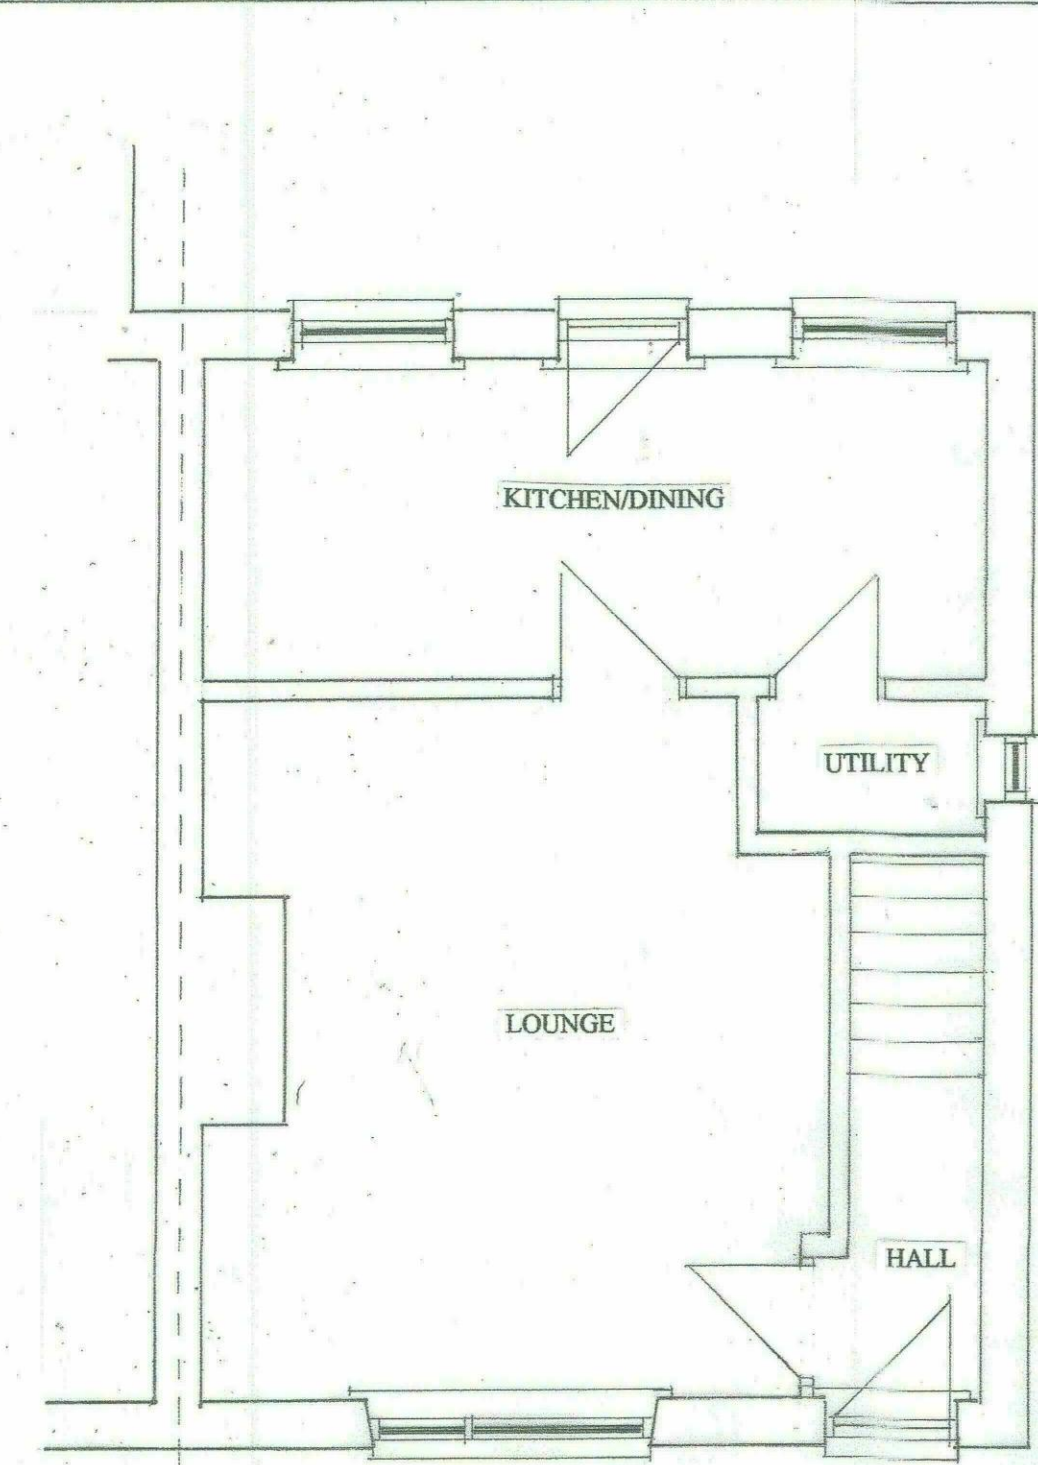


**EXISTING GROUND FLOOR
LAYOUT**

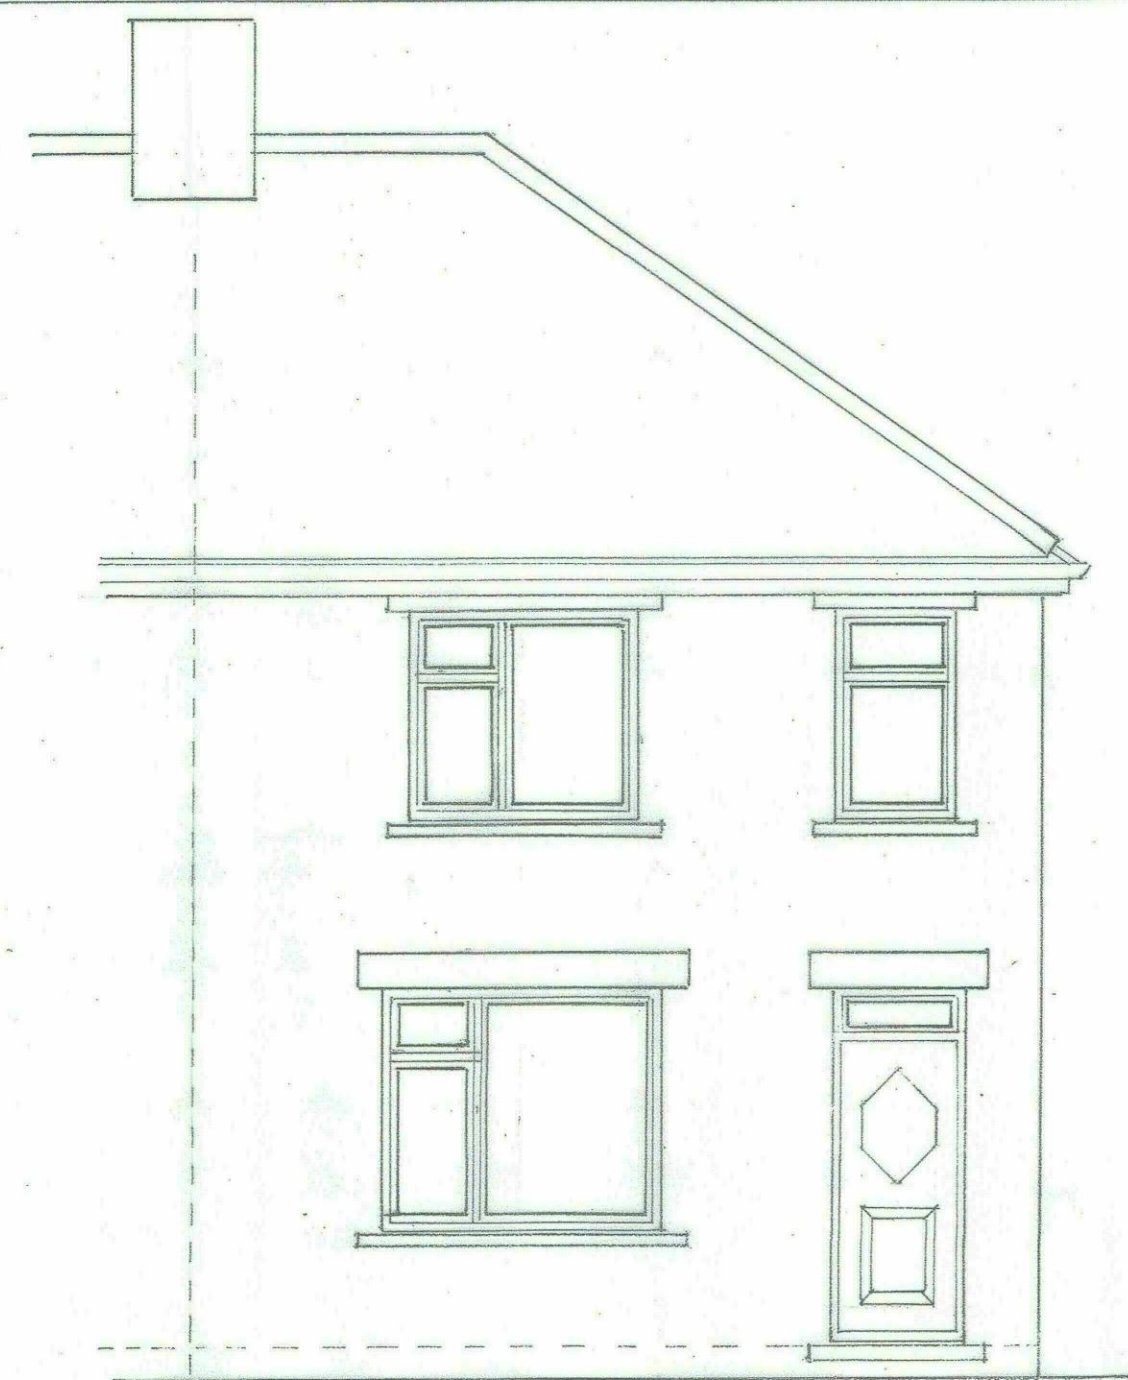


EXISTING FRONT ELEVATION

SCALE 1:50

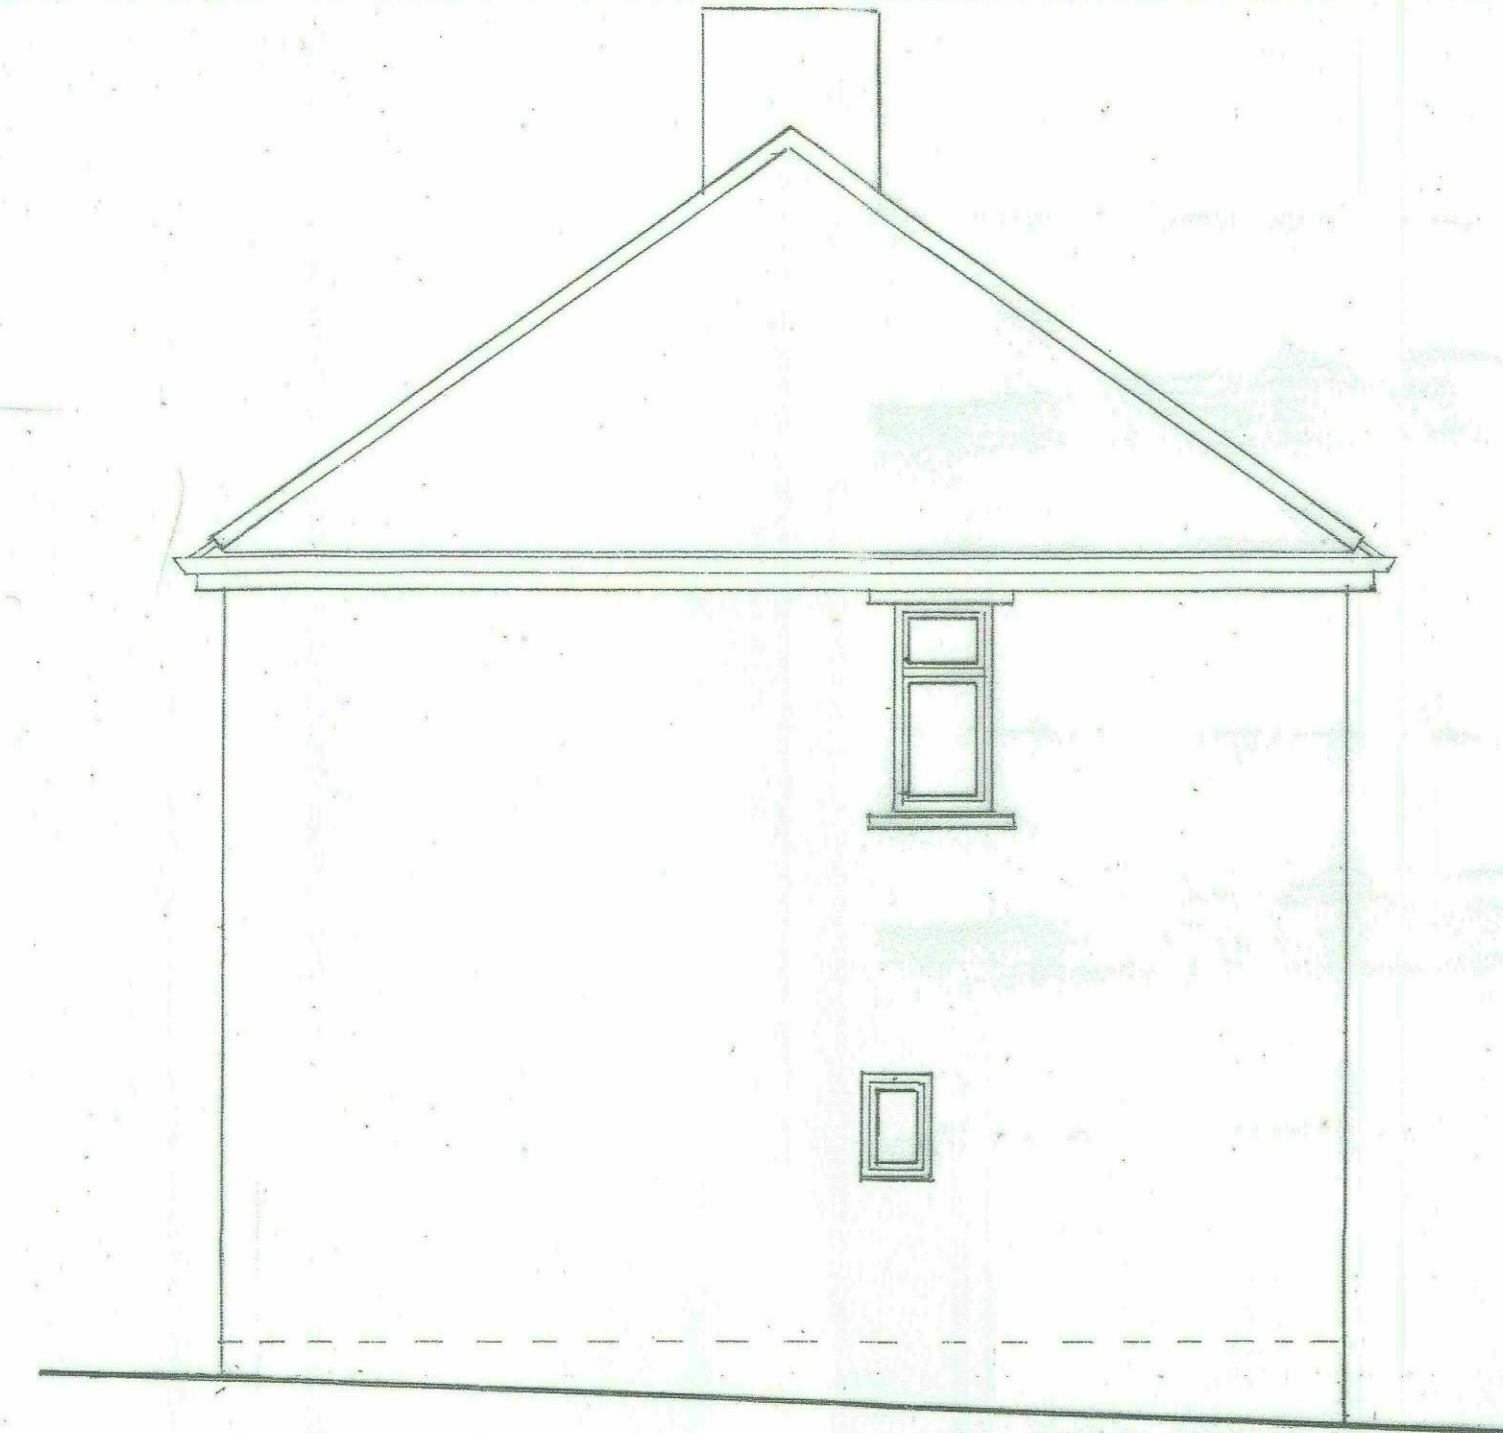


EXISTING SIDE ELEVATION

SCALE 1:50

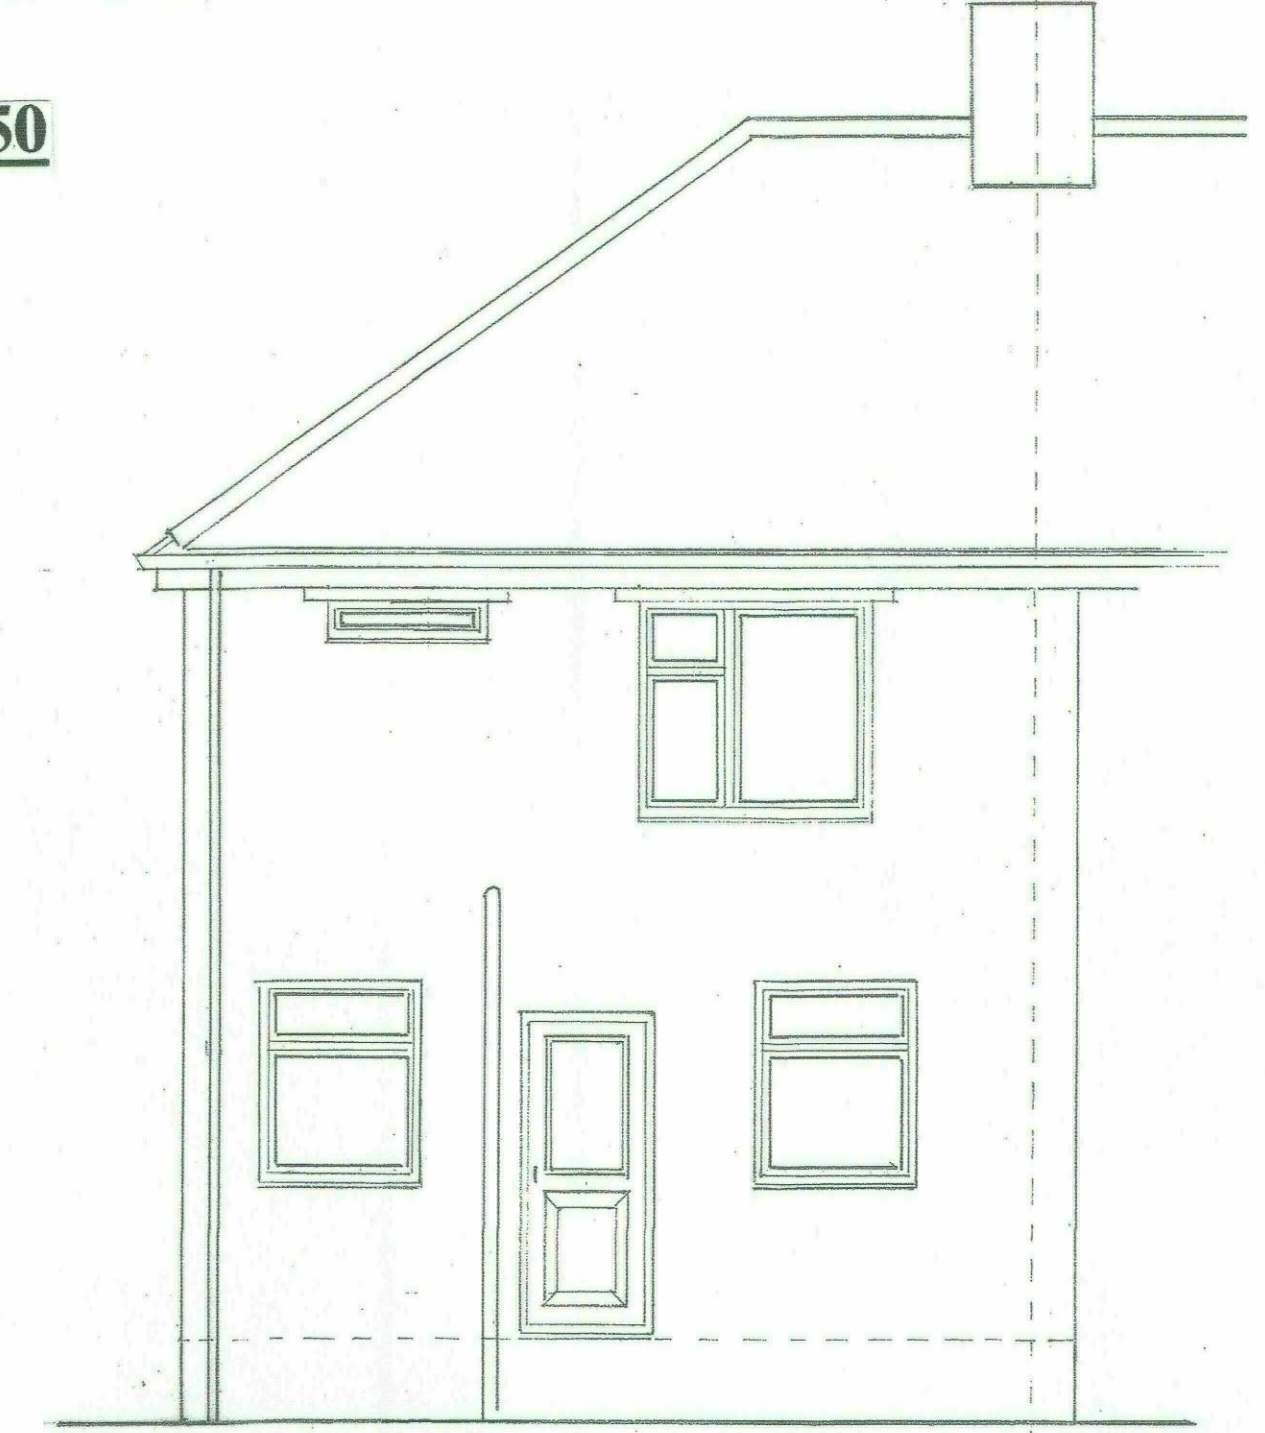

EXISTING REAR ELEVATION

SCALE 1:50

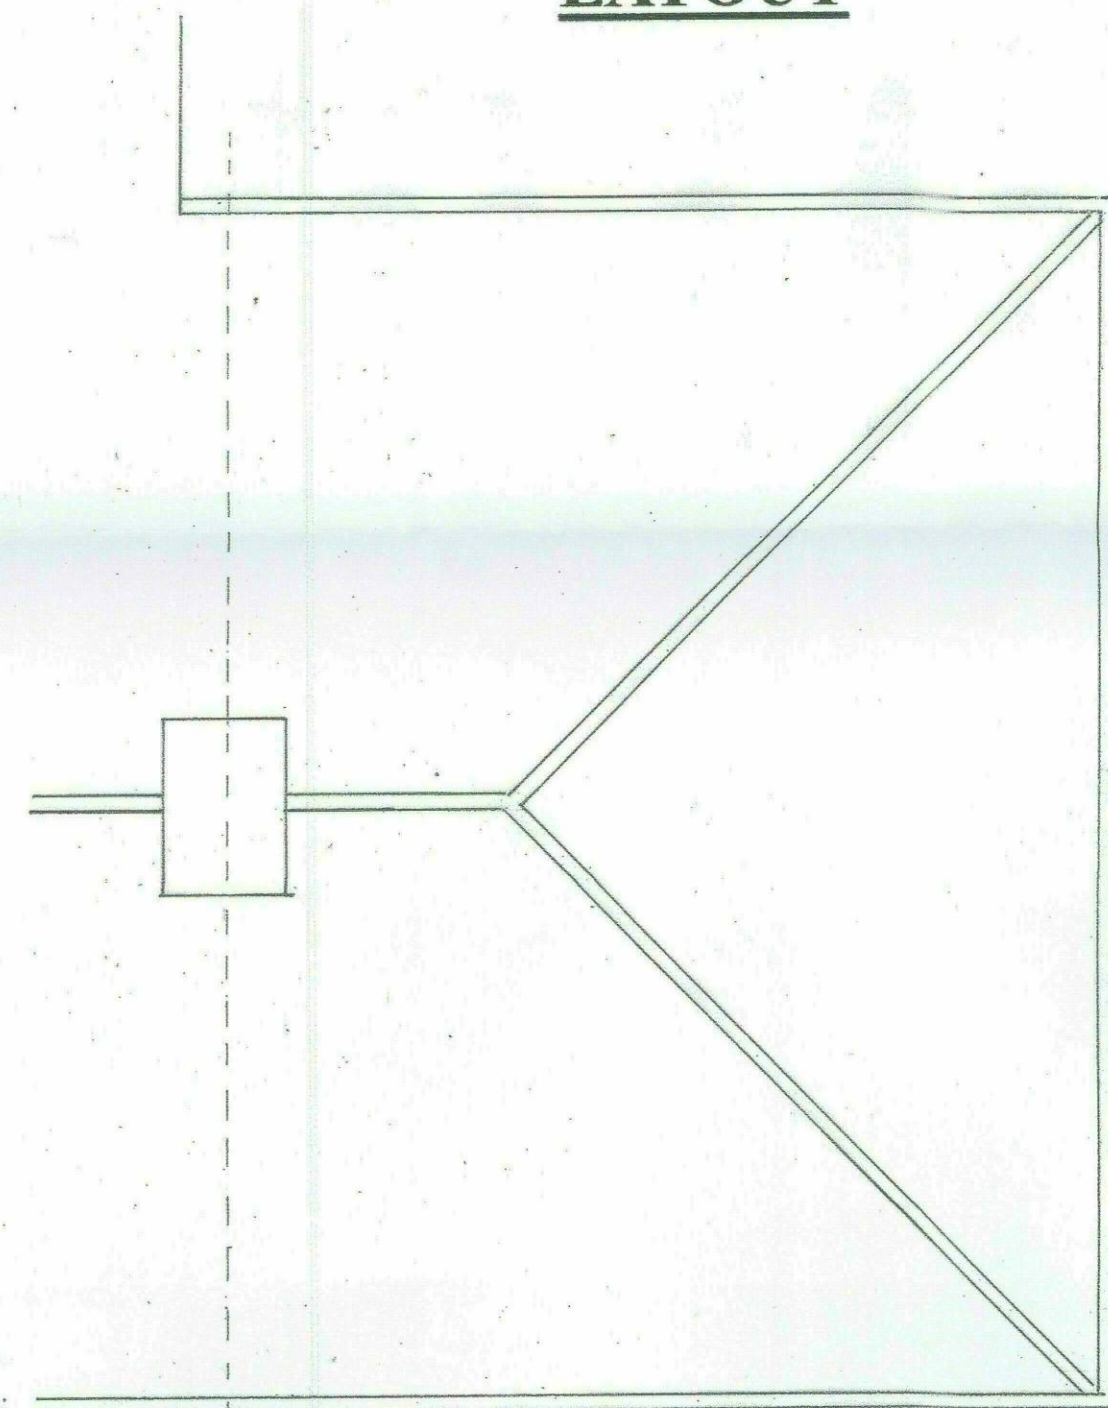

EXISTING ROOF LAYOUT

SCALE 1:50