




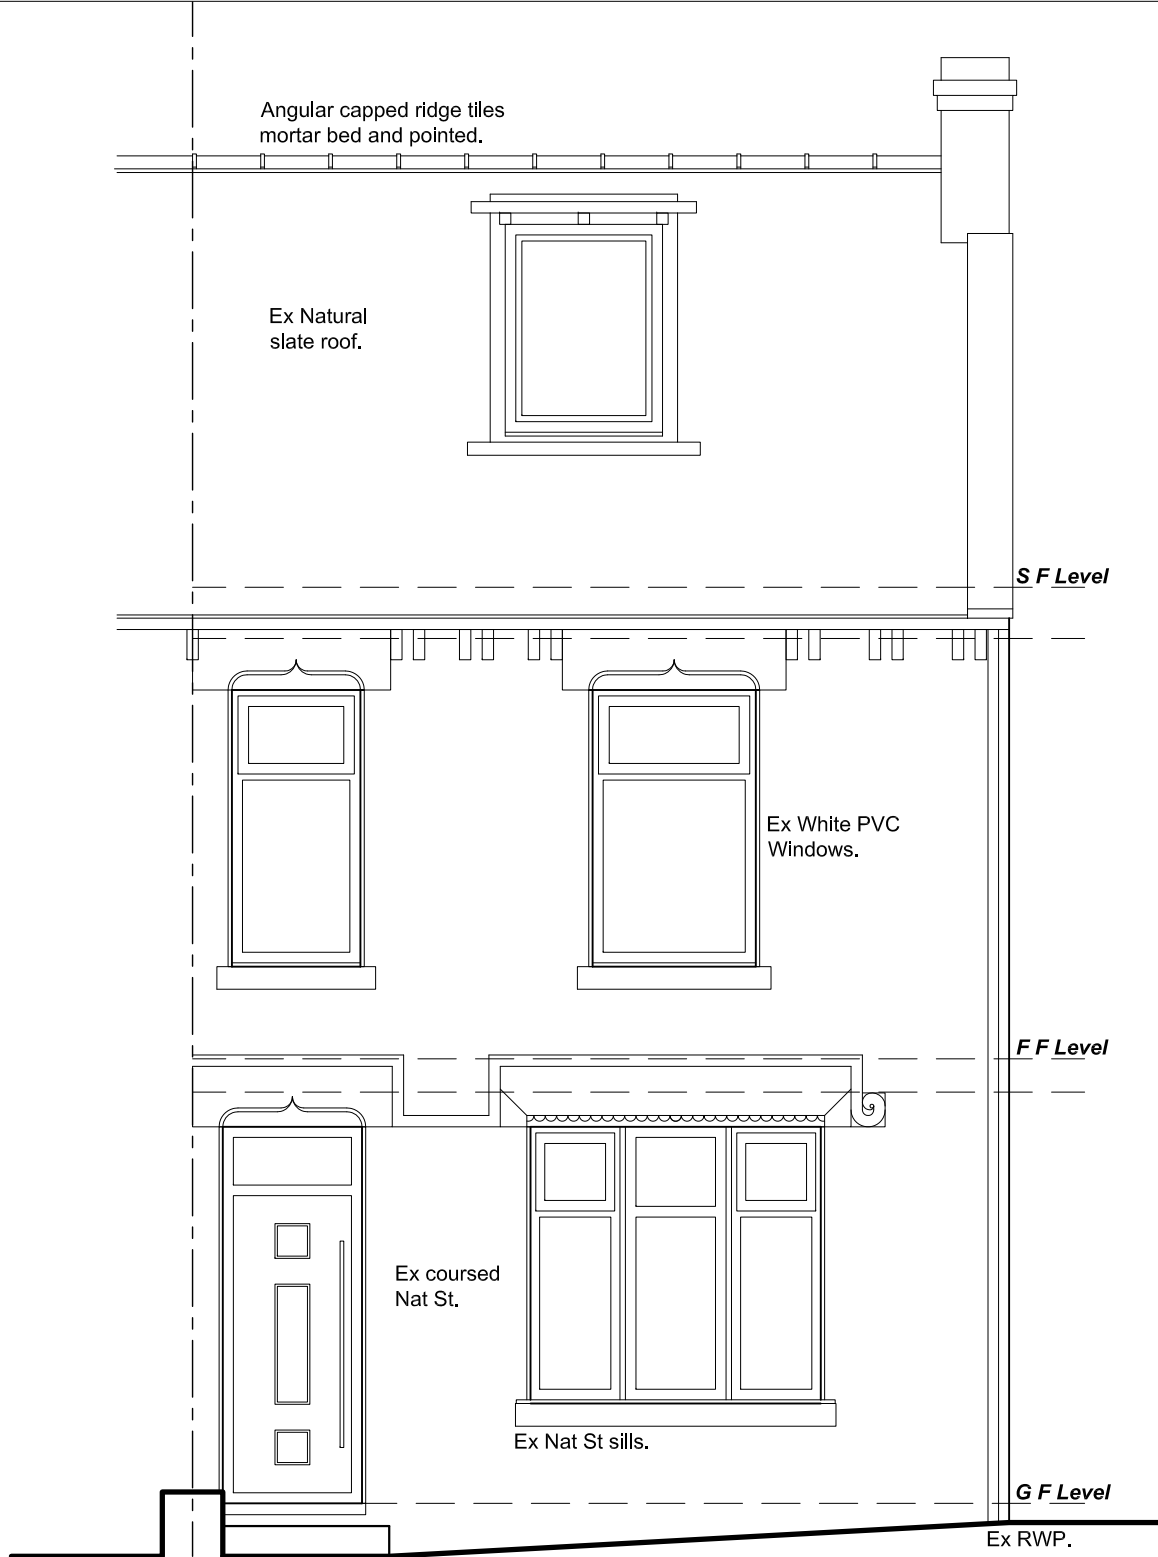


FRONT (NNE) ELEVATION

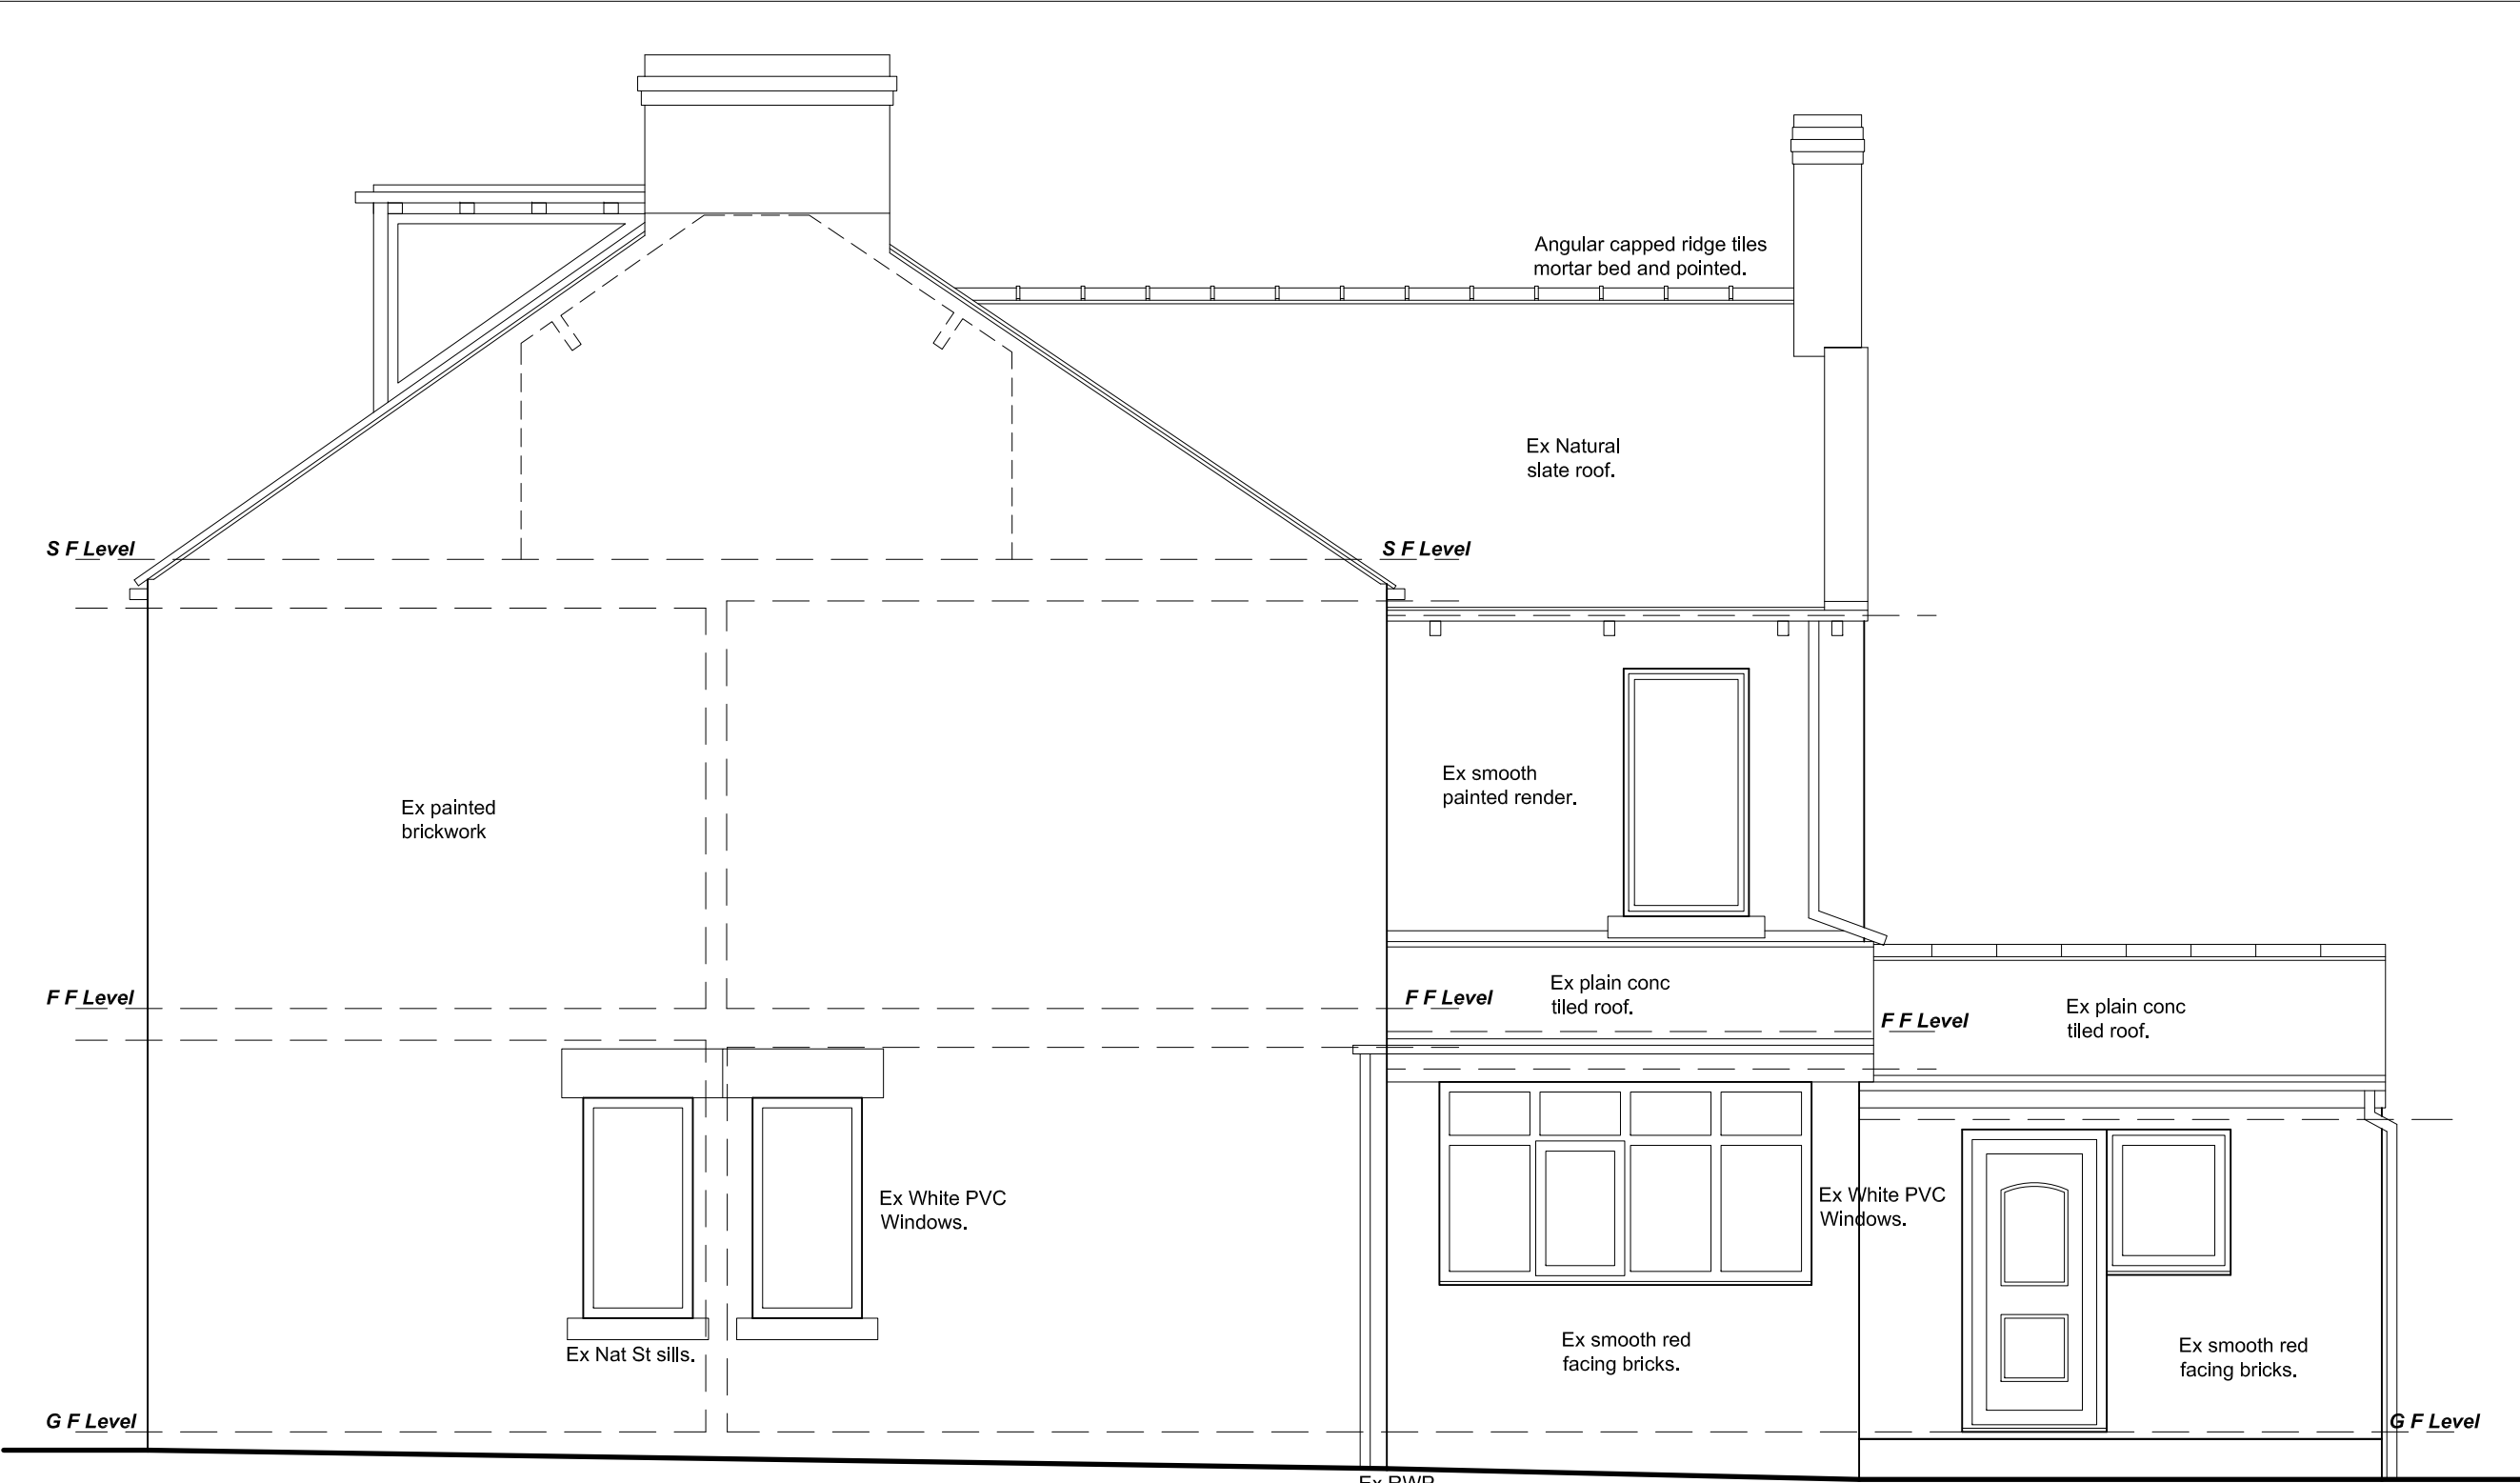


SIDE (WNW) ELEVATION

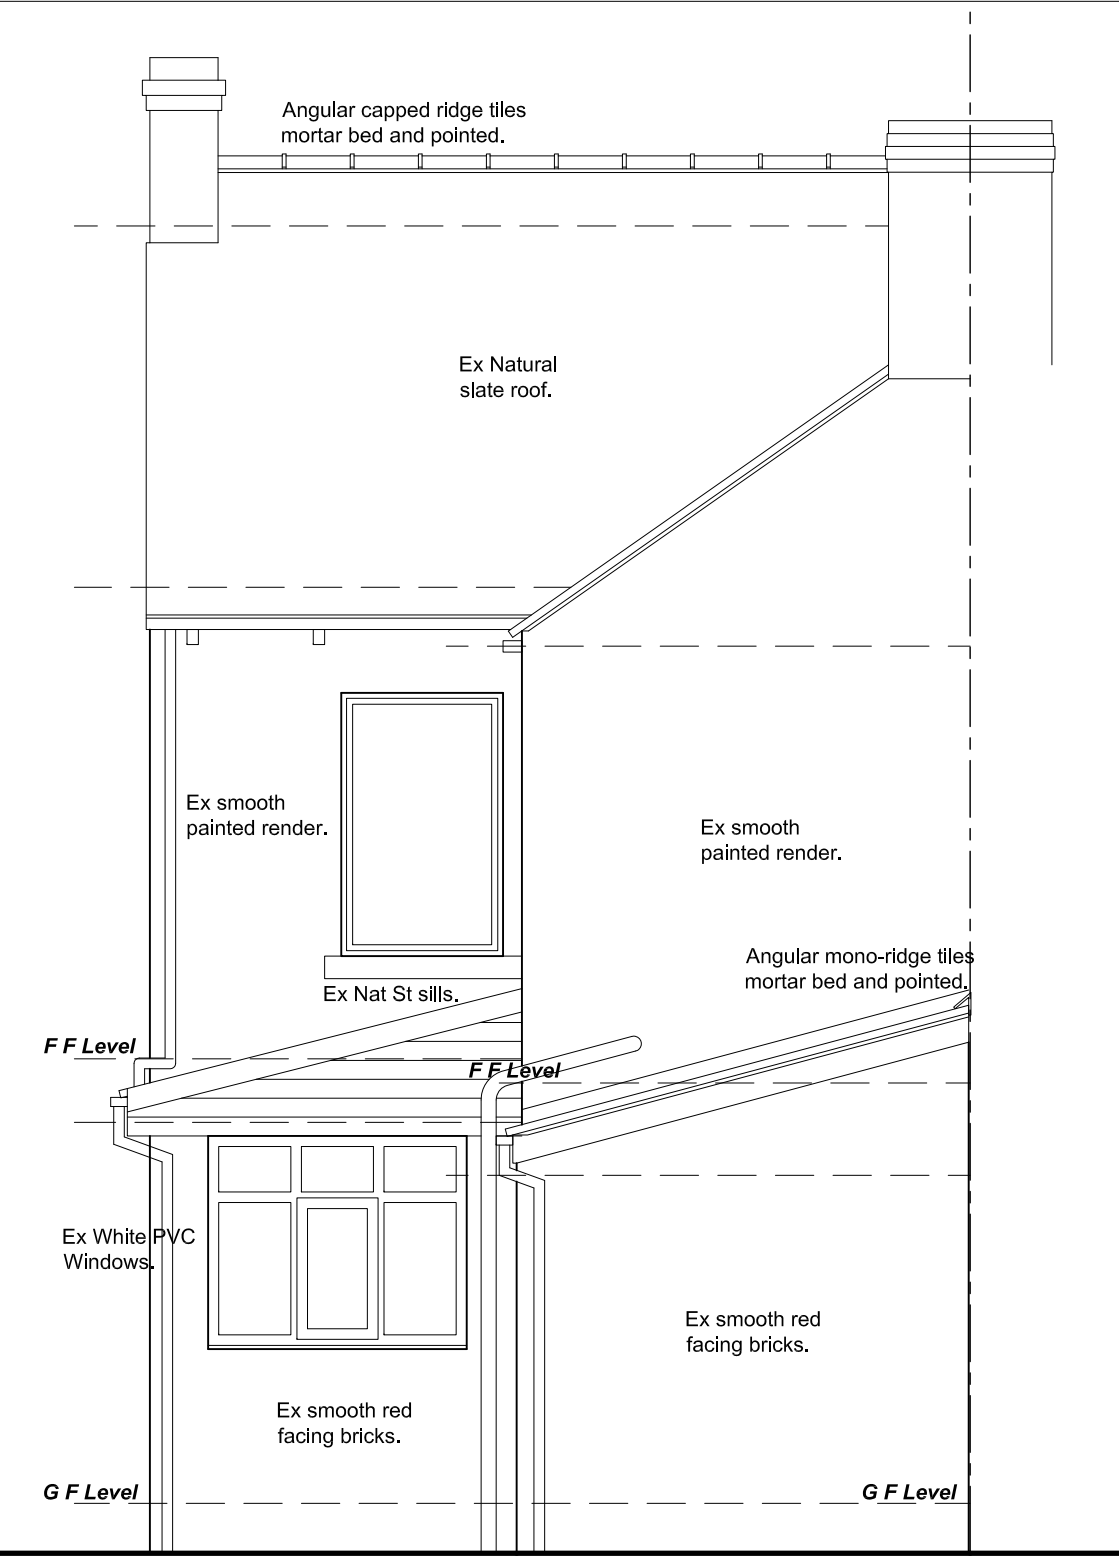


REAR (SSW) ELEVATION

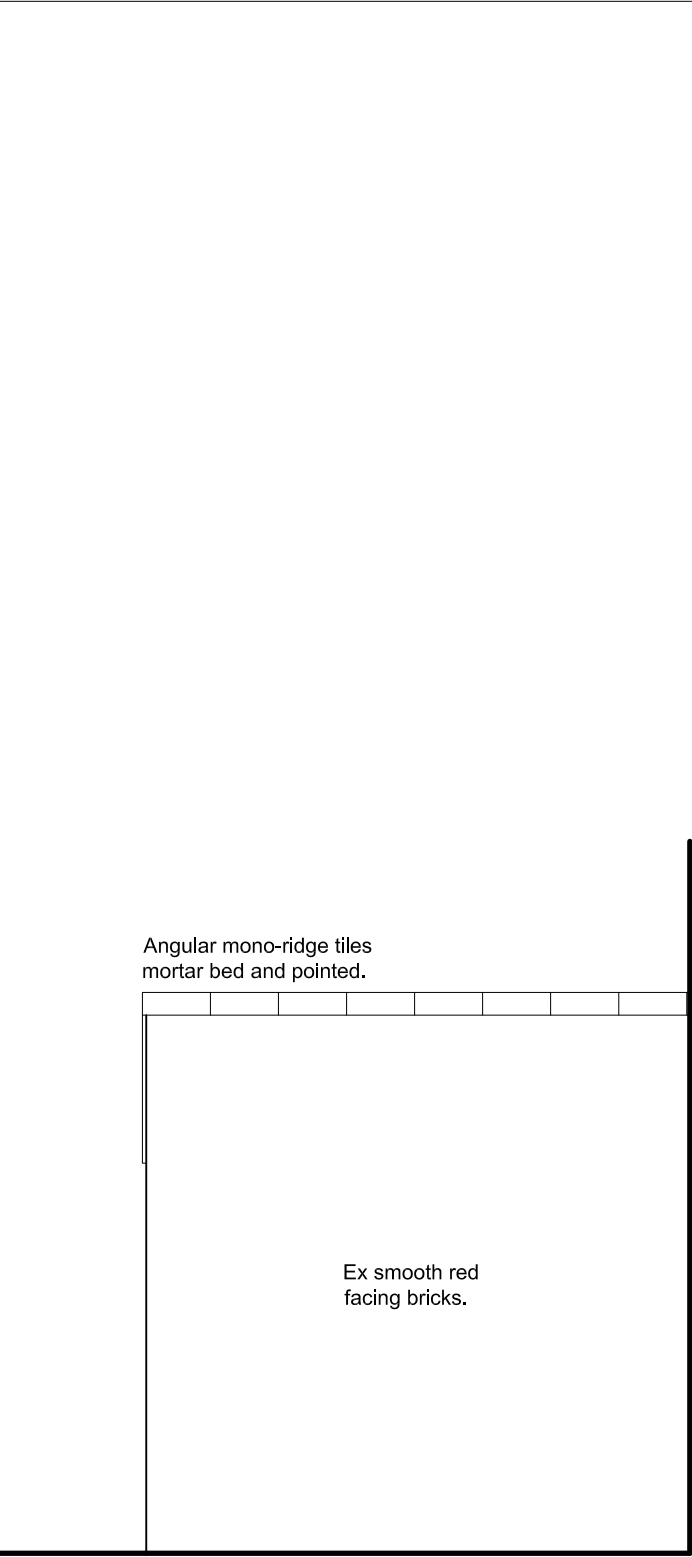


SIDE (ESE) ELEVATION

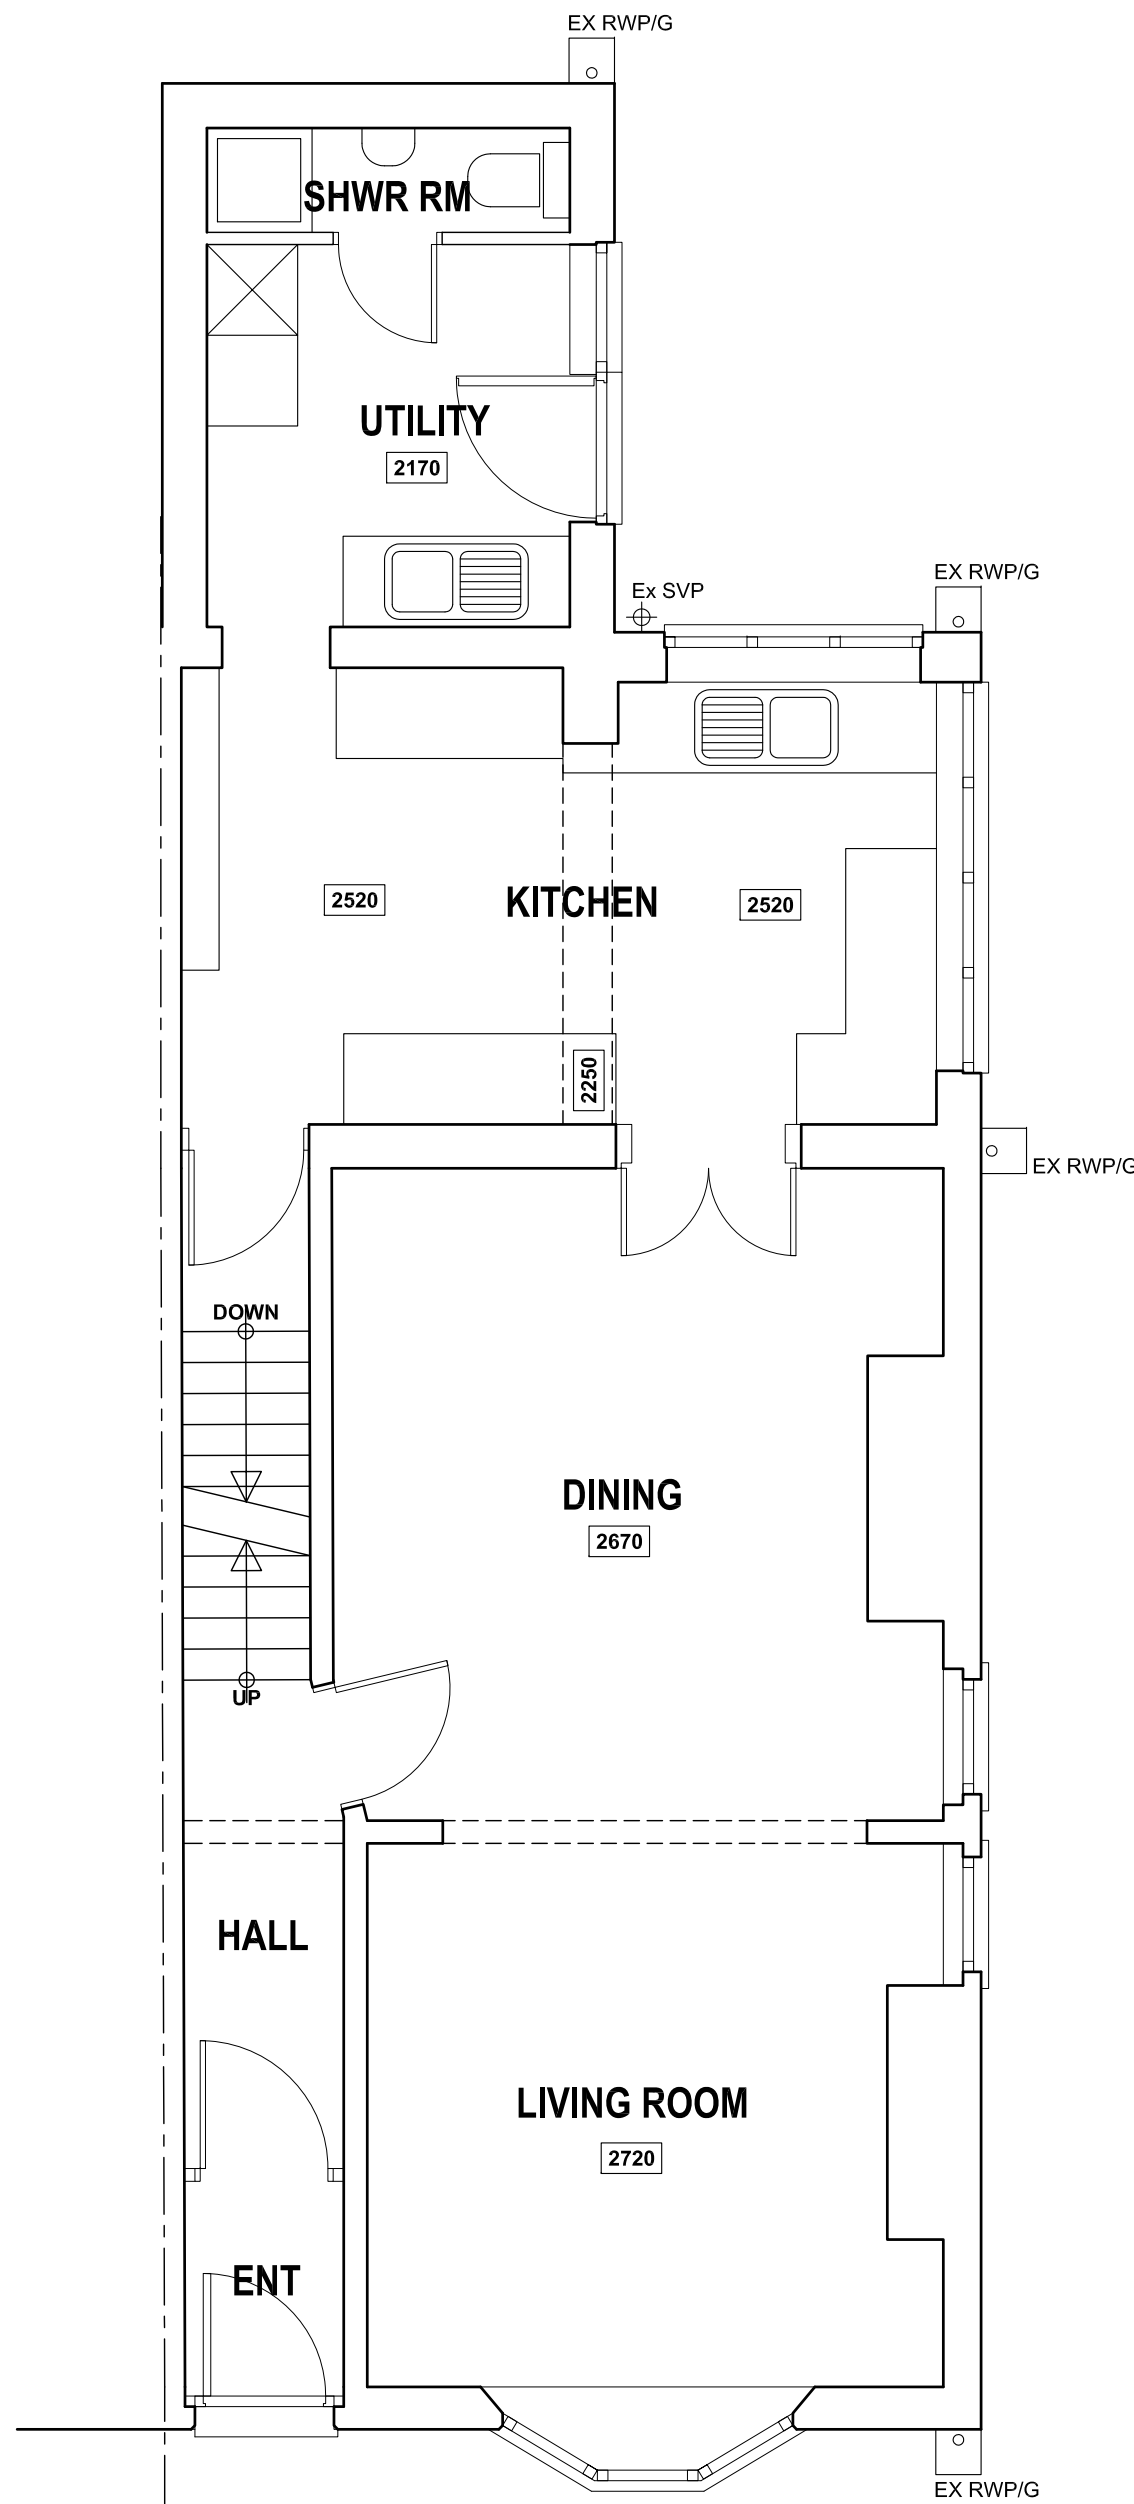

GROUND FLOOR PLAN

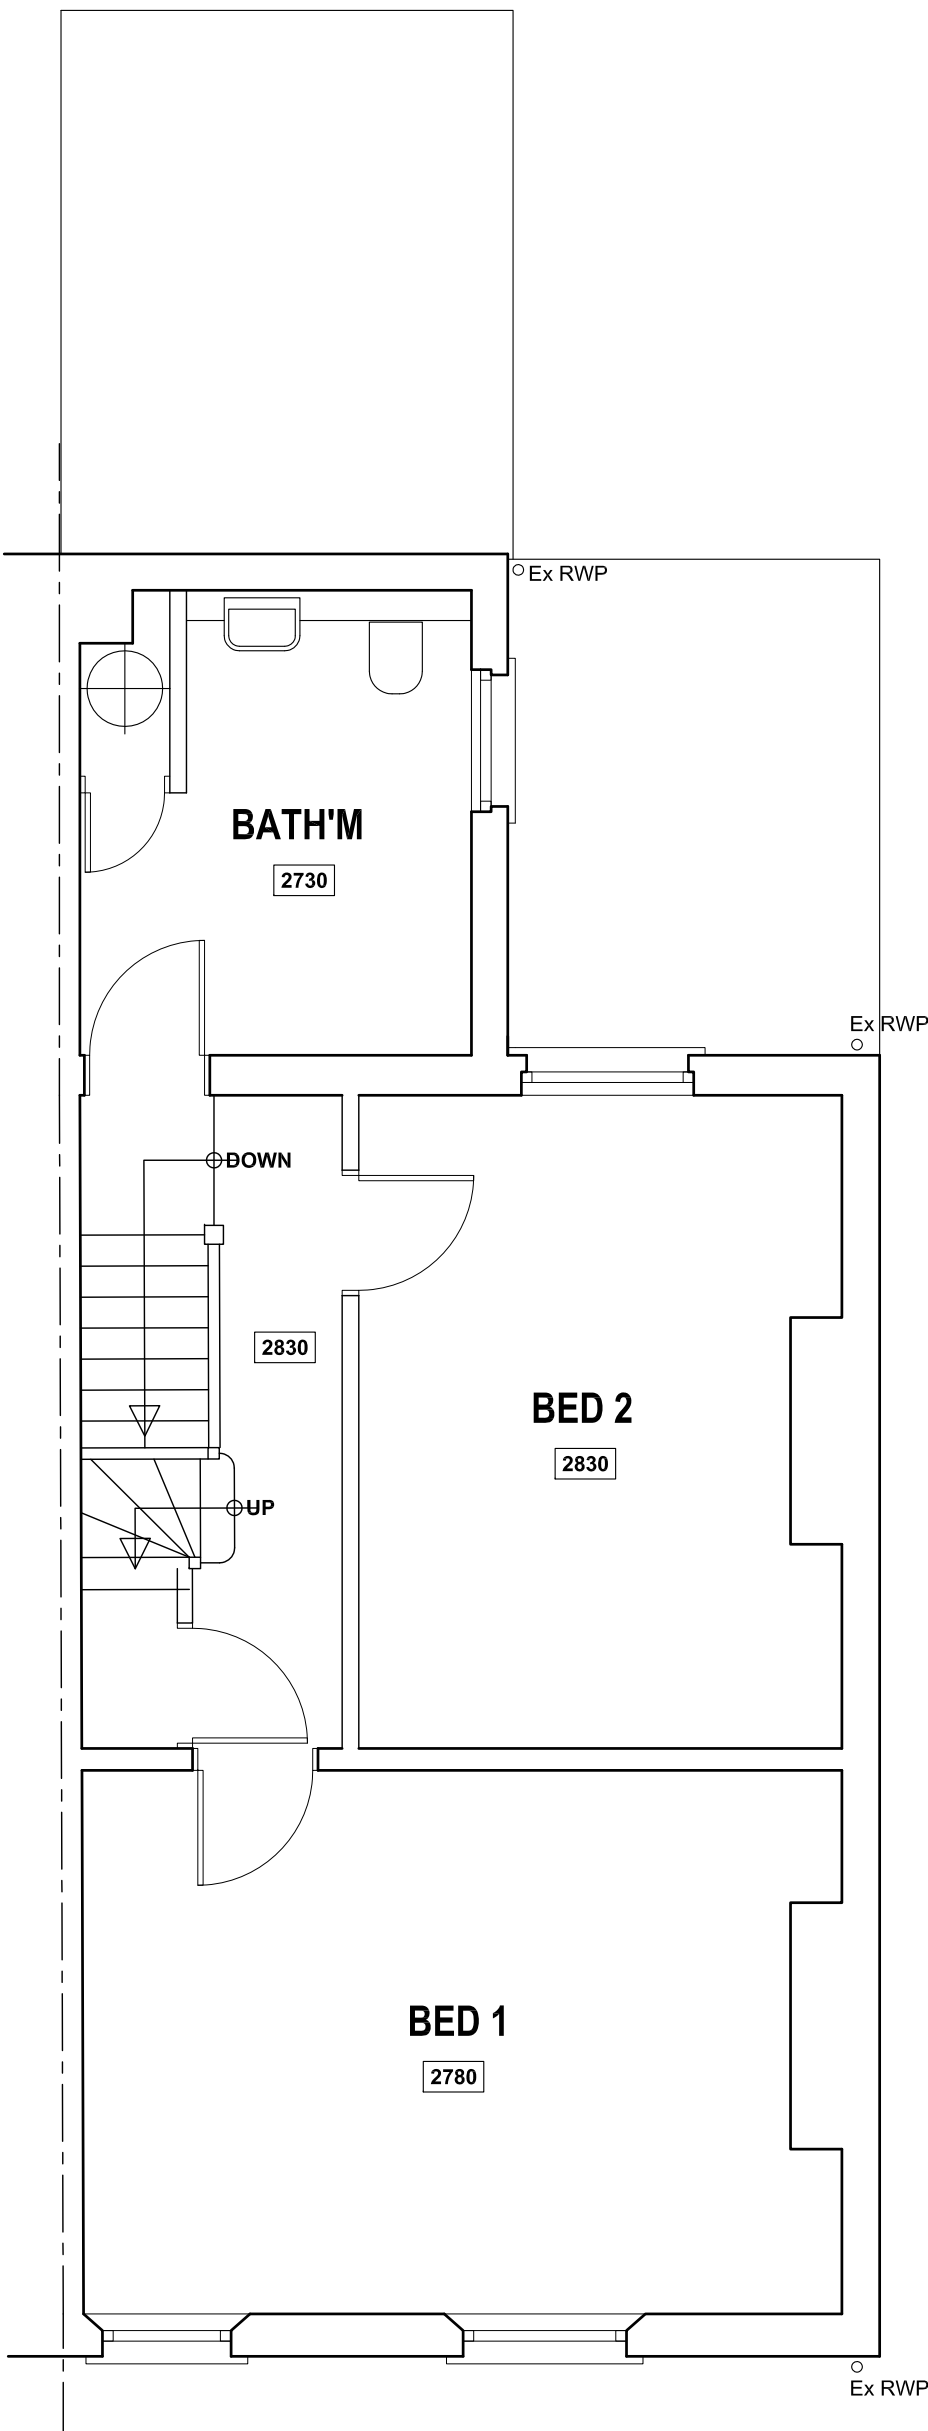

FIRST FLOOR PLAN

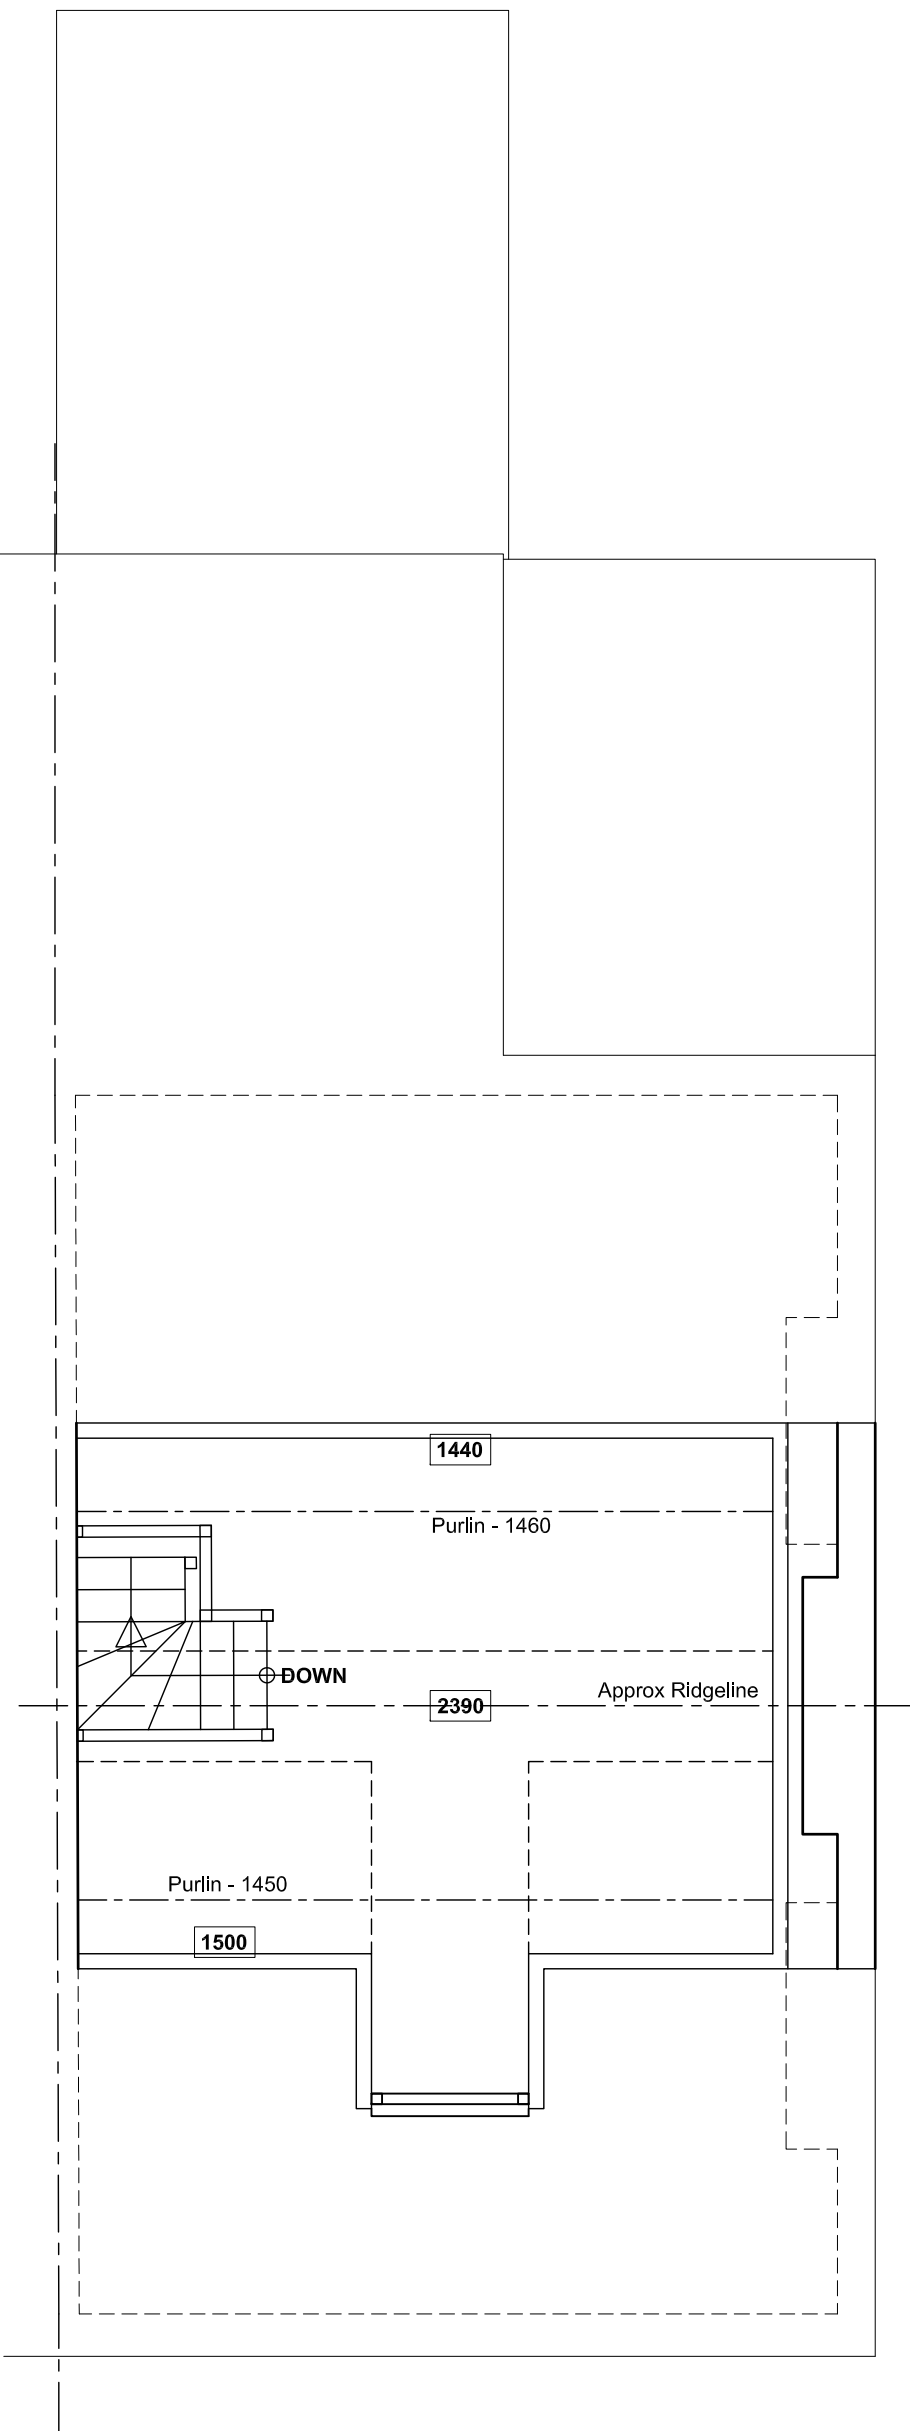

SECOND FLOOR PLAN

Revision		02/11/2021	Prepared for submission.	
Date:		Description.		
PROPOSED EXT'S AND ALT'S TO, 158 SUMMER LANE, BARNSELEY, S75 2AD.				
SURVEY 1 House - Plans and Elevations.				
Mr & Mrs Ekin.				
 Building Design Services				
JE Architectural Ltd 23 Windmill Road, Wombwell, Barnsley, S73 8PW. Tel: 01226 754507 Email: jeald@btconnect.com				
This drawing and the copyright is the Architectural Company's property and maybe used or reproduced only by agreement. All Dimensions in Millimetres Unless specified otherwise and subject to verification on site.				
Scale: 1:50 @ A1			Date: SEPT 2021	
Ref: 202103			Drwg No: 01	
0 cm	2 cm	4 cm	6 cm	8 cm