



Drawing No.	Rev No.
MDH001 -003	

DO NOT SCALE: Contractor to check all dimensions and report any omissions or errors


NOTES

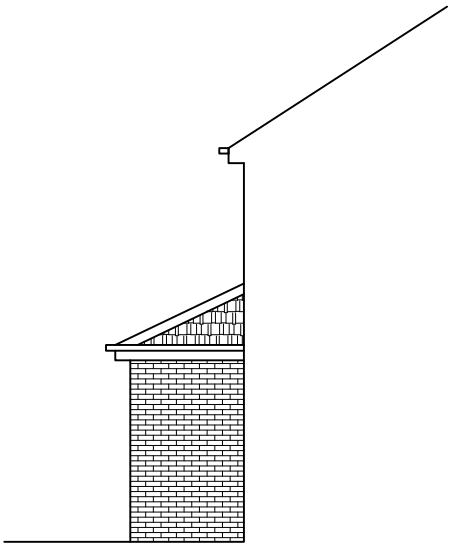


EXISTING END ELEVATION
SCALE 1:100 AT A3

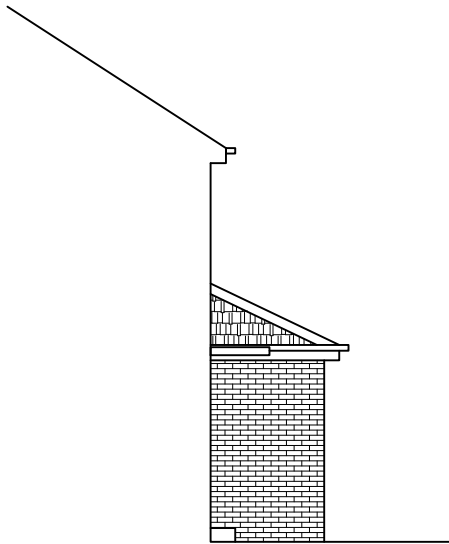


EXISTING END ELEVATION
SCALE 1:100 AT A3

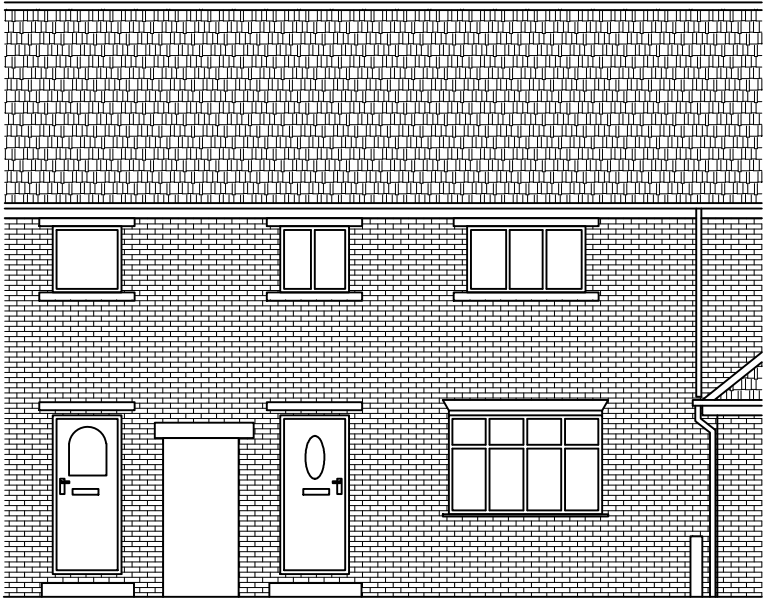


EXISTING FRONT ELEVATION
SCALE 1:100 AT A3

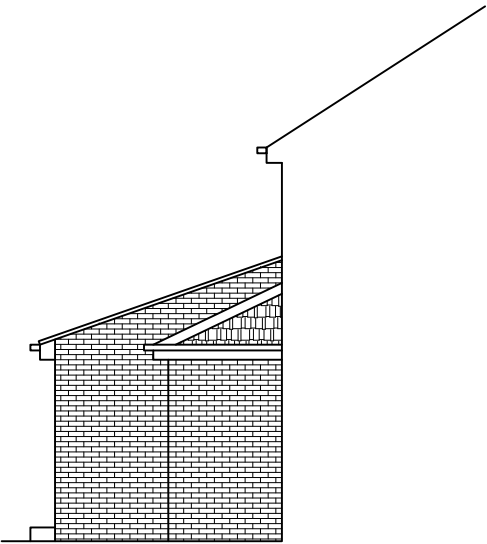

PROPOSED END ELEVATION
SCALE 1:100 AT A3

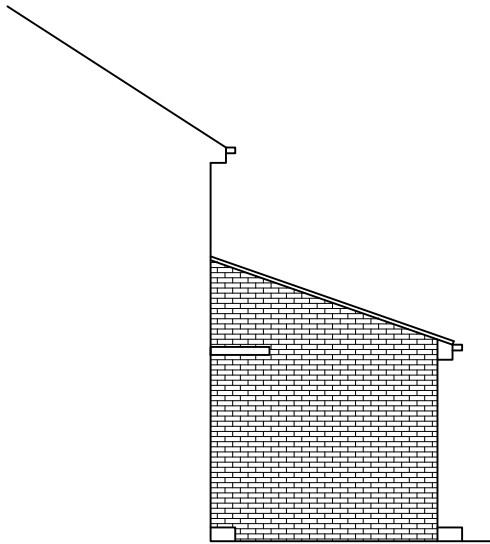

PROPOSED END ELEVATION
SCALE 1:100 AT A3

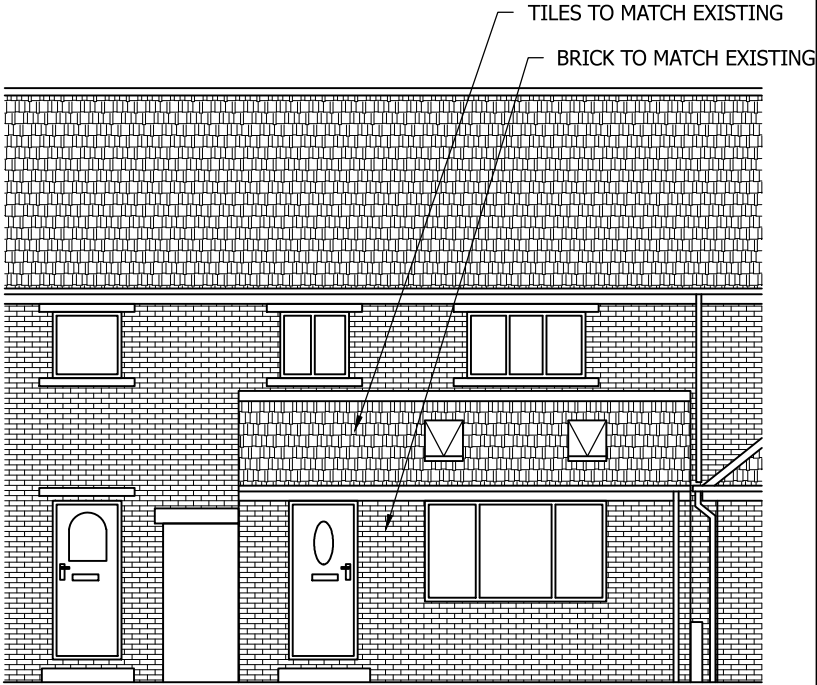

PROPOSED FRONT ELEVATION
SCALE 1:100 AT A3

Rev	Description	By	Chk	App	Date
JRB DESIGNS LTD 1 Saville Road Cudworth Barnsley S72 8LT Tel: 01226 383542 Fax: 01226 380078 Mob: 07970 541192 Email: john@jrbdesigns.co.uk This drawing is copyright. © jrbdesigns Ltd.					
Client		MR D HOWELL			
Drawing Title		PROPOSED ELEVATIONS			
Address		9 CASTLE VIEW HOOD GREEN BARNSELEY S75 3HB			
Project Title:		PROPOSED SINGLE STOREY FRONT EXTENSION			
Purpose of Issue:		PLANNING			
Drawing Status		FIRST ISSUE			
Scale at A3 AS SHOWN	Drawn By JRB	Date 13/08/2015			
Checked By	Date 13/08/2015	Approved By	Date 13/08/2015	Revision	
Project No. MDH001		Drawing No. 003		Revision -	
APPROVAL ☒ INFORMATION ☐ TENDER ☐ CONTRACT ☐ CONSTRUCTION ☐					