



ZC Retail - Upper Roof Plan

1 : 250

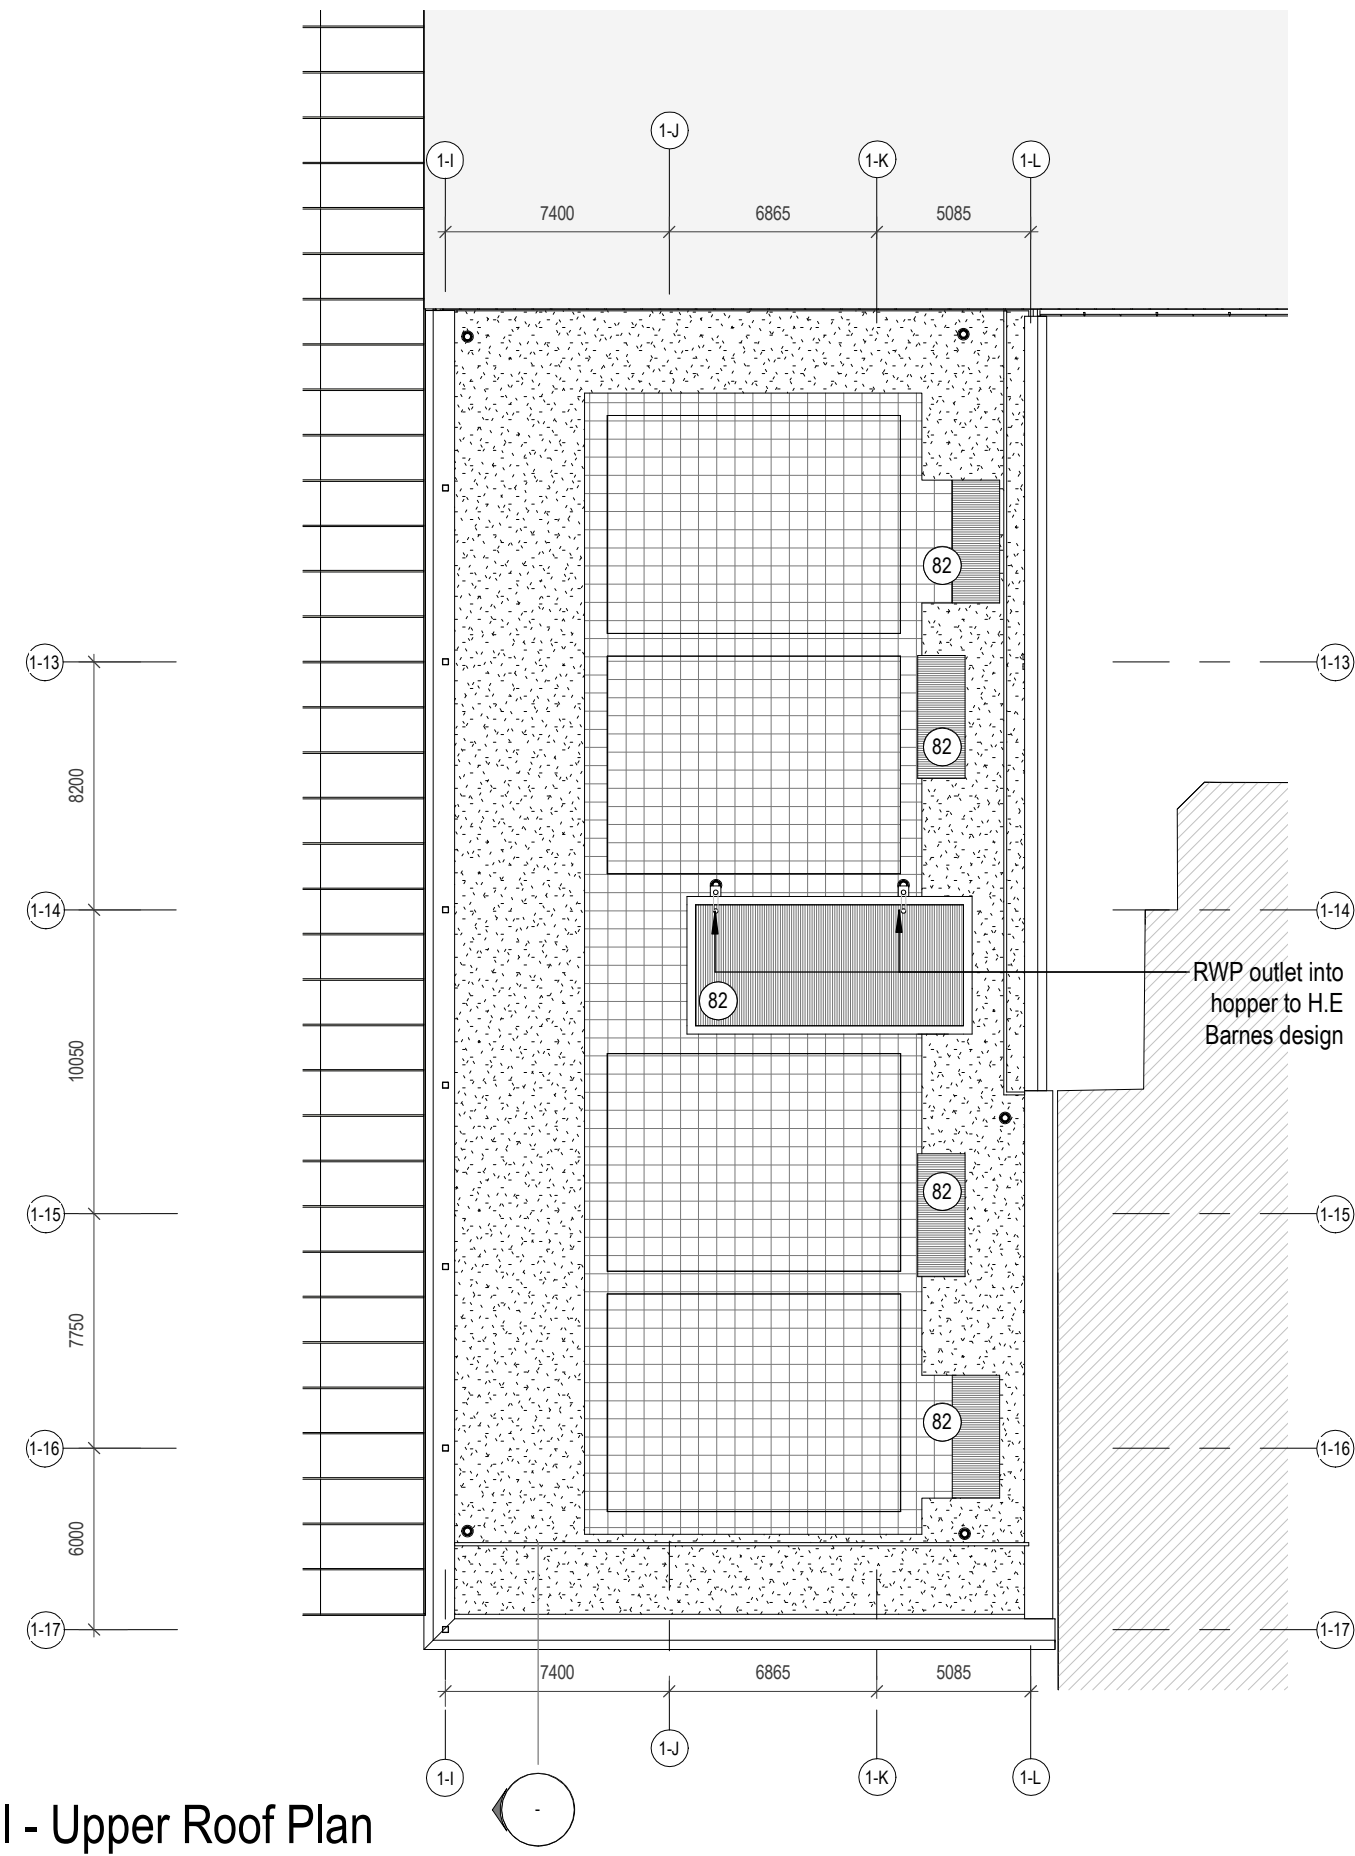


ZC Retail - Roof Plan

1 : 250

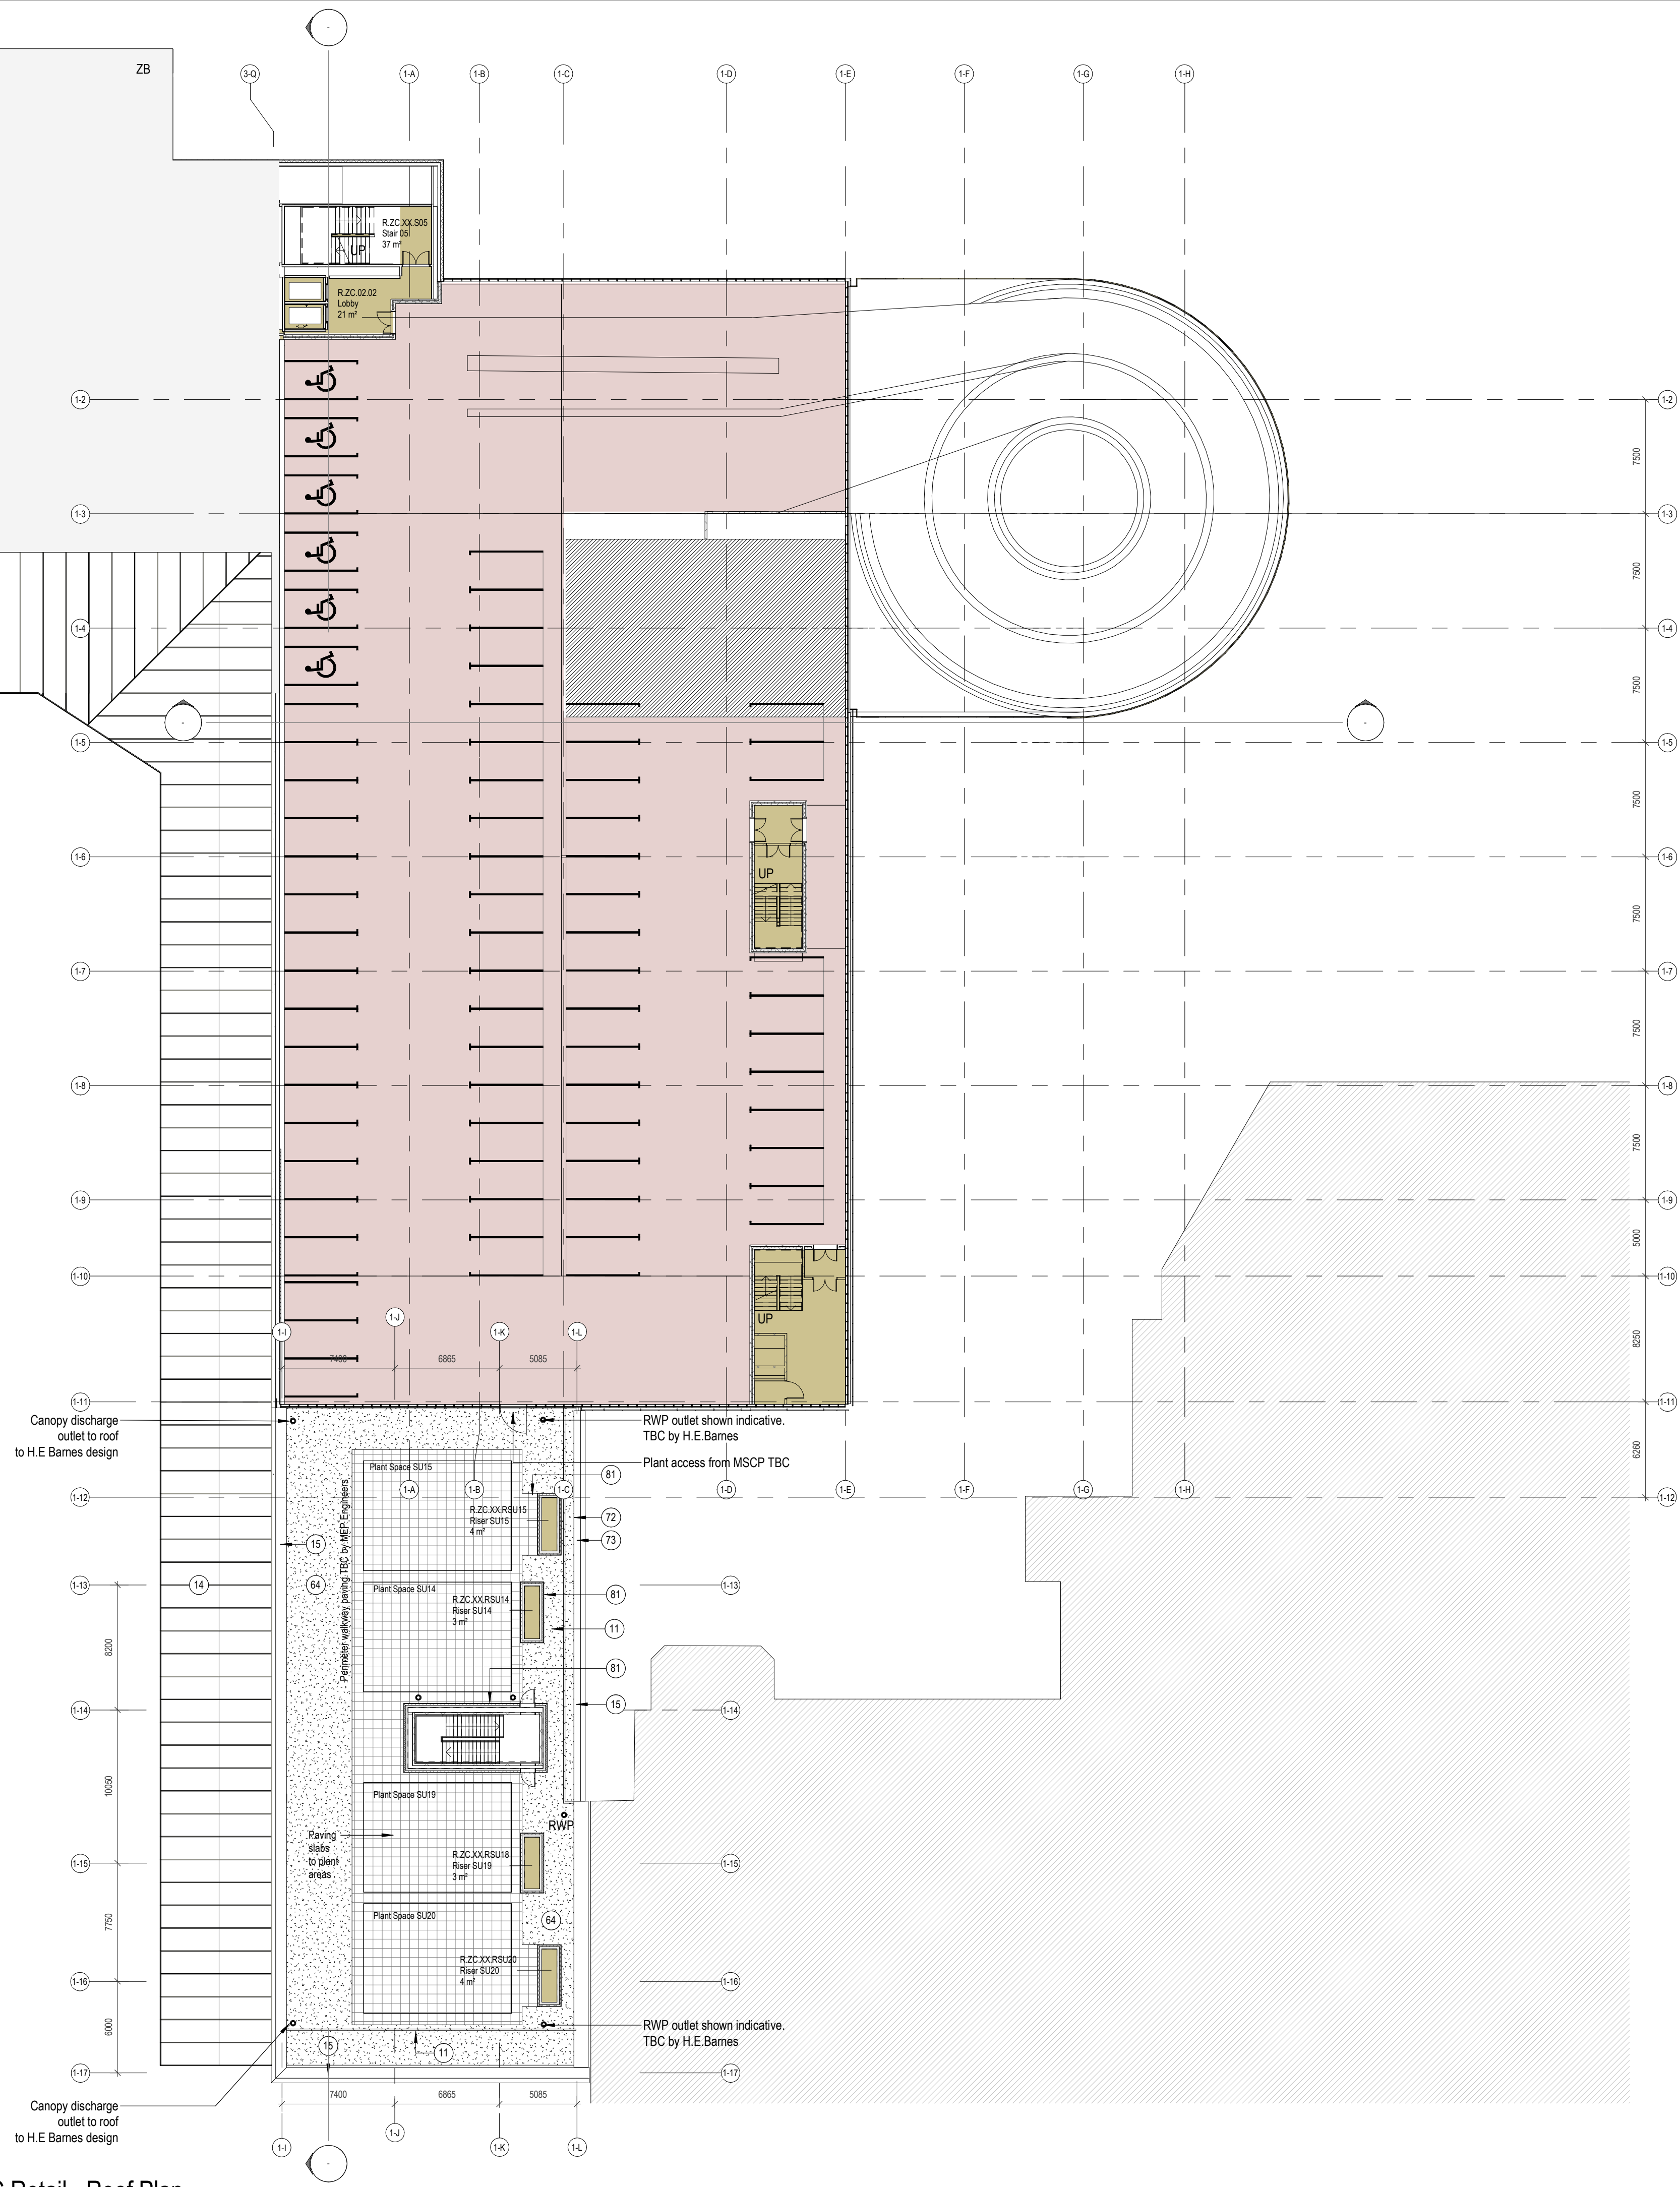

- Notes:
- This drawing is copyright.
 - Do not scale dimensions from this drawing.
 - This drawing is to be read in conjunction with all other relevant drawings.
 - All discrepancies on this drawing are to be reported to the architect.
 - Do not modify any element of this drawing.
 - Use drawing only for purpose(s) issued.


North Sign / Key Plan

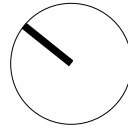

0 20 40 60 80 100m
1:250 Scale

The following external model files are included within this drawing:

- | | |
|----------------------------------|----------------------|
| Medium Shopping Unit (A1-Retail) | Leisure - Other (D2) |
| Shopping Unit (A1-Retail) | MSCP |
| Restaurant (A3-Food and Drink) | Ancillary |
| Leisure - Cinema (D2) | |

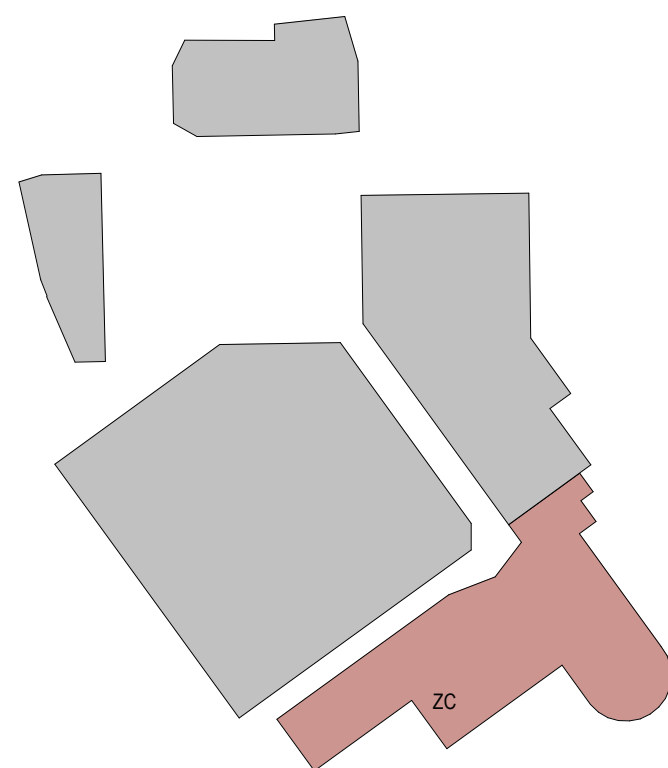

P05 15/01/19	Planning Issue	JH	EA
P04 09/12/19	S3 - Suitable for Review and Comment	JH	EA
P03 13/12/18	S3 - Suitable for Review and Comment	JH	EA
P02 10/12/18	S3 - Suitable for Review and Comment	EA	SL
P01 23/09/17	D2 - Suitable for Tender	EA	SL

Rev	Date	Revision Notes	Drawn	Review
-----	------	----------------	-------	--------

Barnsley Metropolitan
Borough Council



www.ibigroup.com

Project
The Glass Works, Barnsley
Development Sites ZB & ZC

Drawing Title
ZC - Second Floor Plan

Job Number 50727	Date Created 21/09/2017	PAS 1192 Status Code
Scale@A1 1 : 250	Purpose Planning	
Drawing Number BGW2-IBI-ZC-02-PN-A-G200-0004	Revision P05	