



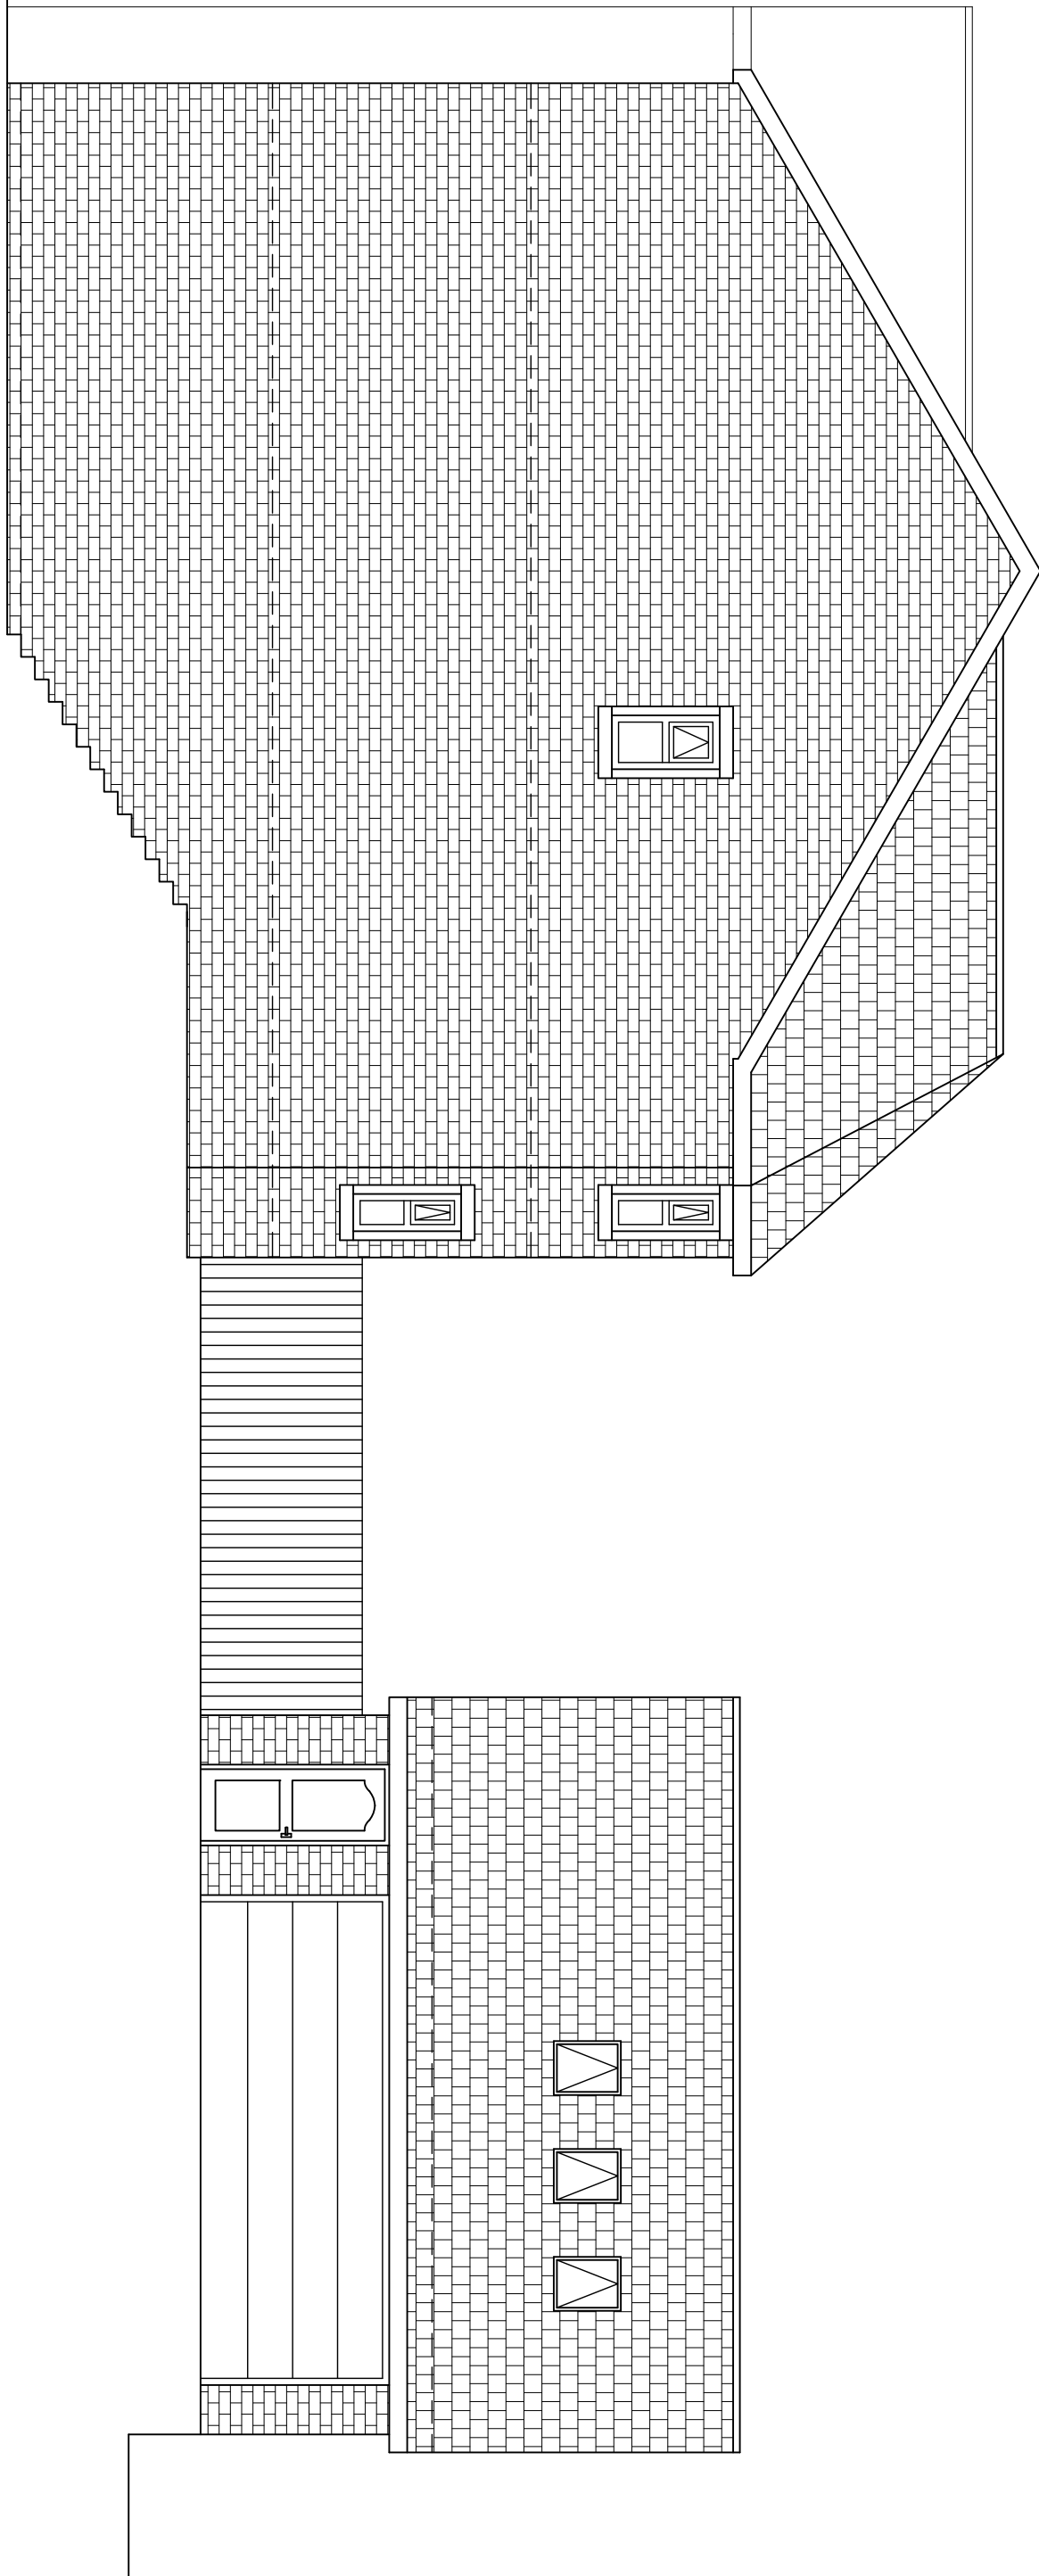


Plot 5 East Elevation

Scale 1:75

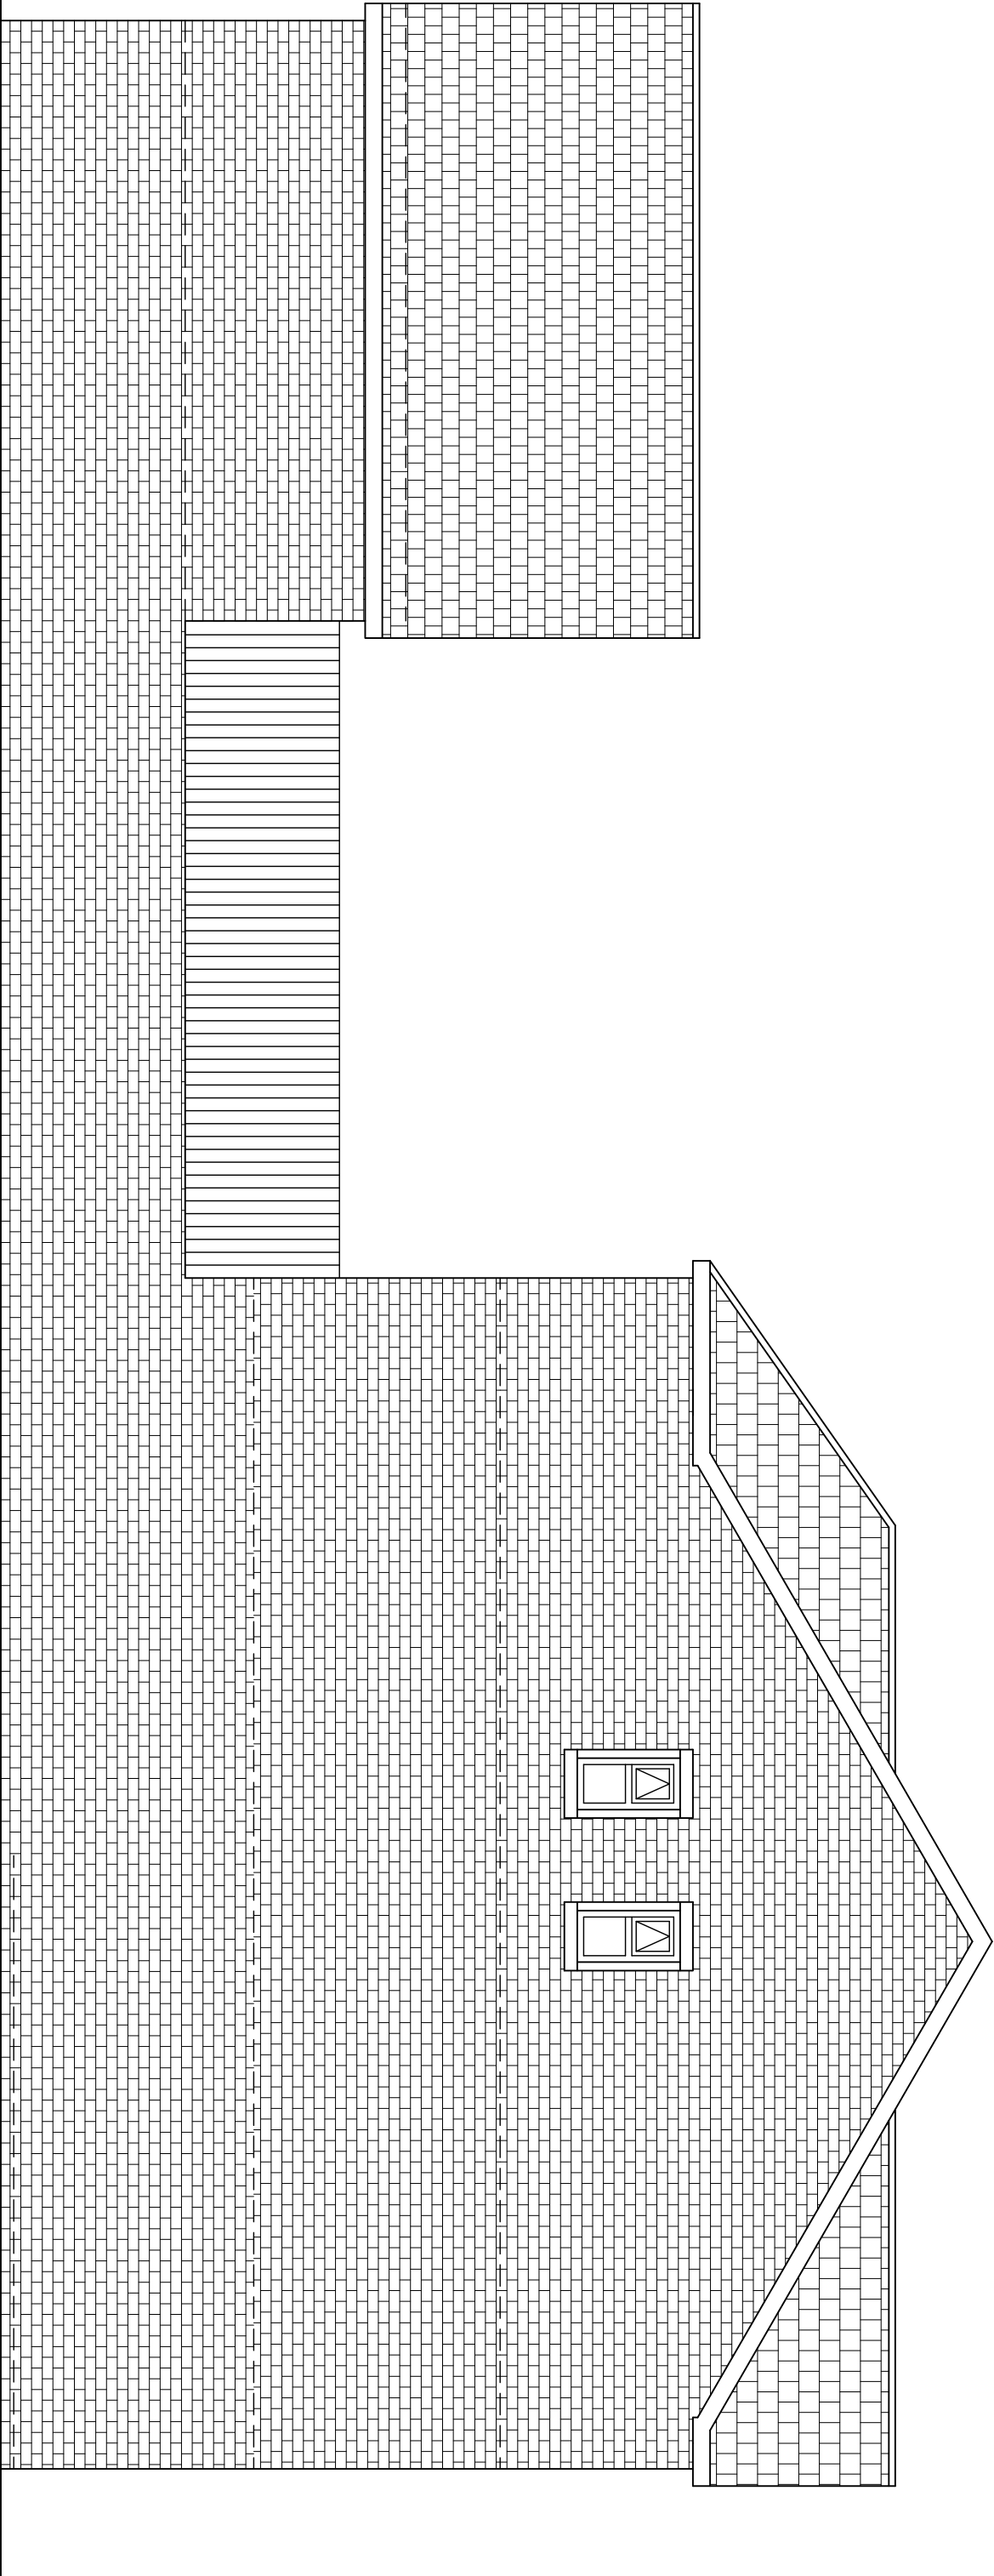


Plot 5 West Elevation

Scale 1:75

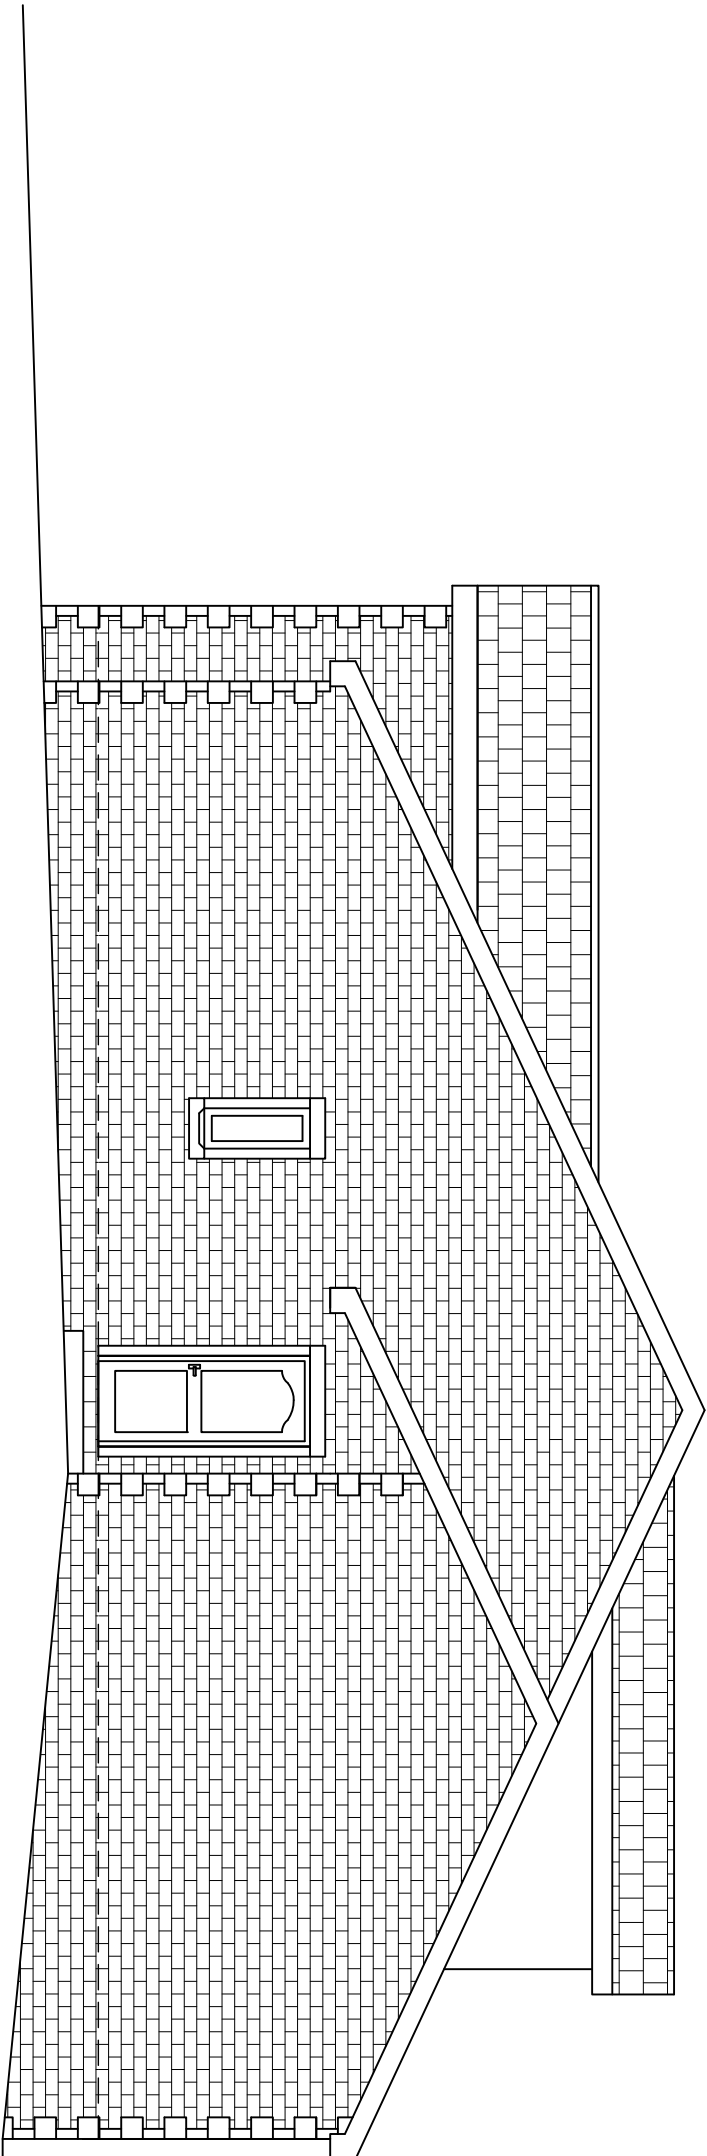

Plot 4 West Elevation

Scale 1:75

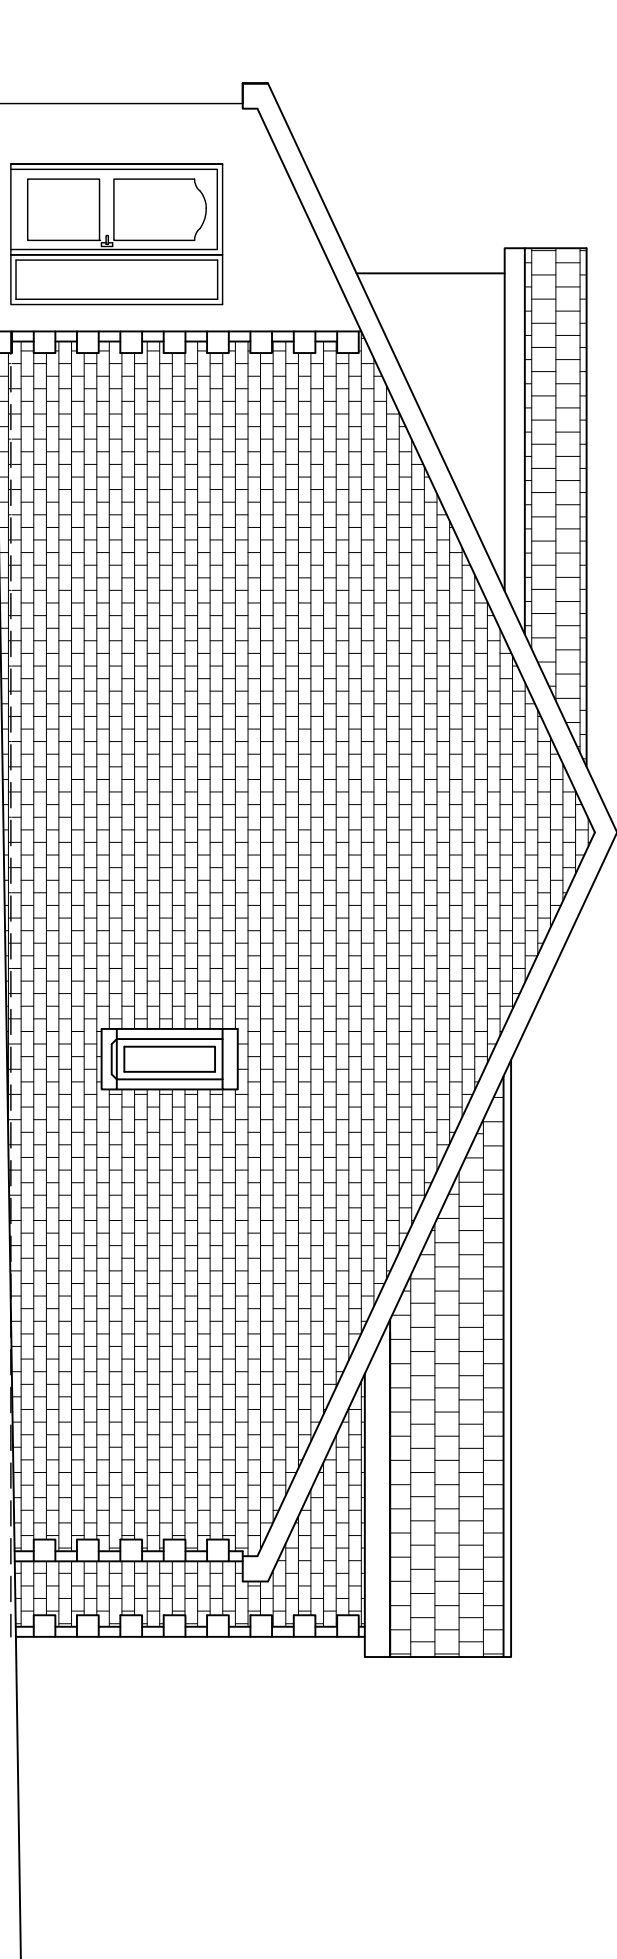

Plot 4 East Elevation

Scale 1:75

E2A Designs Ltd
8 Pennine View
Bicker Hill
Barnsley
South Yorkshire
S10 2JF
Tel: 01225 889841
Mobile: 079 405 5744



PROJECT:
Woodroyd Gardens
Wombwell
Barnsley, South Yorkshire

CLIENT:
Mr and Mrs Hardy

TITLE:
Plot 4 and 5 Elevations Sheet 2

SCALE: 1:75 @ A1
DATE: July 2014
DRAWN BY: CV
CHECKED BY: CV
DRAWING No.: E-02
REV: A