



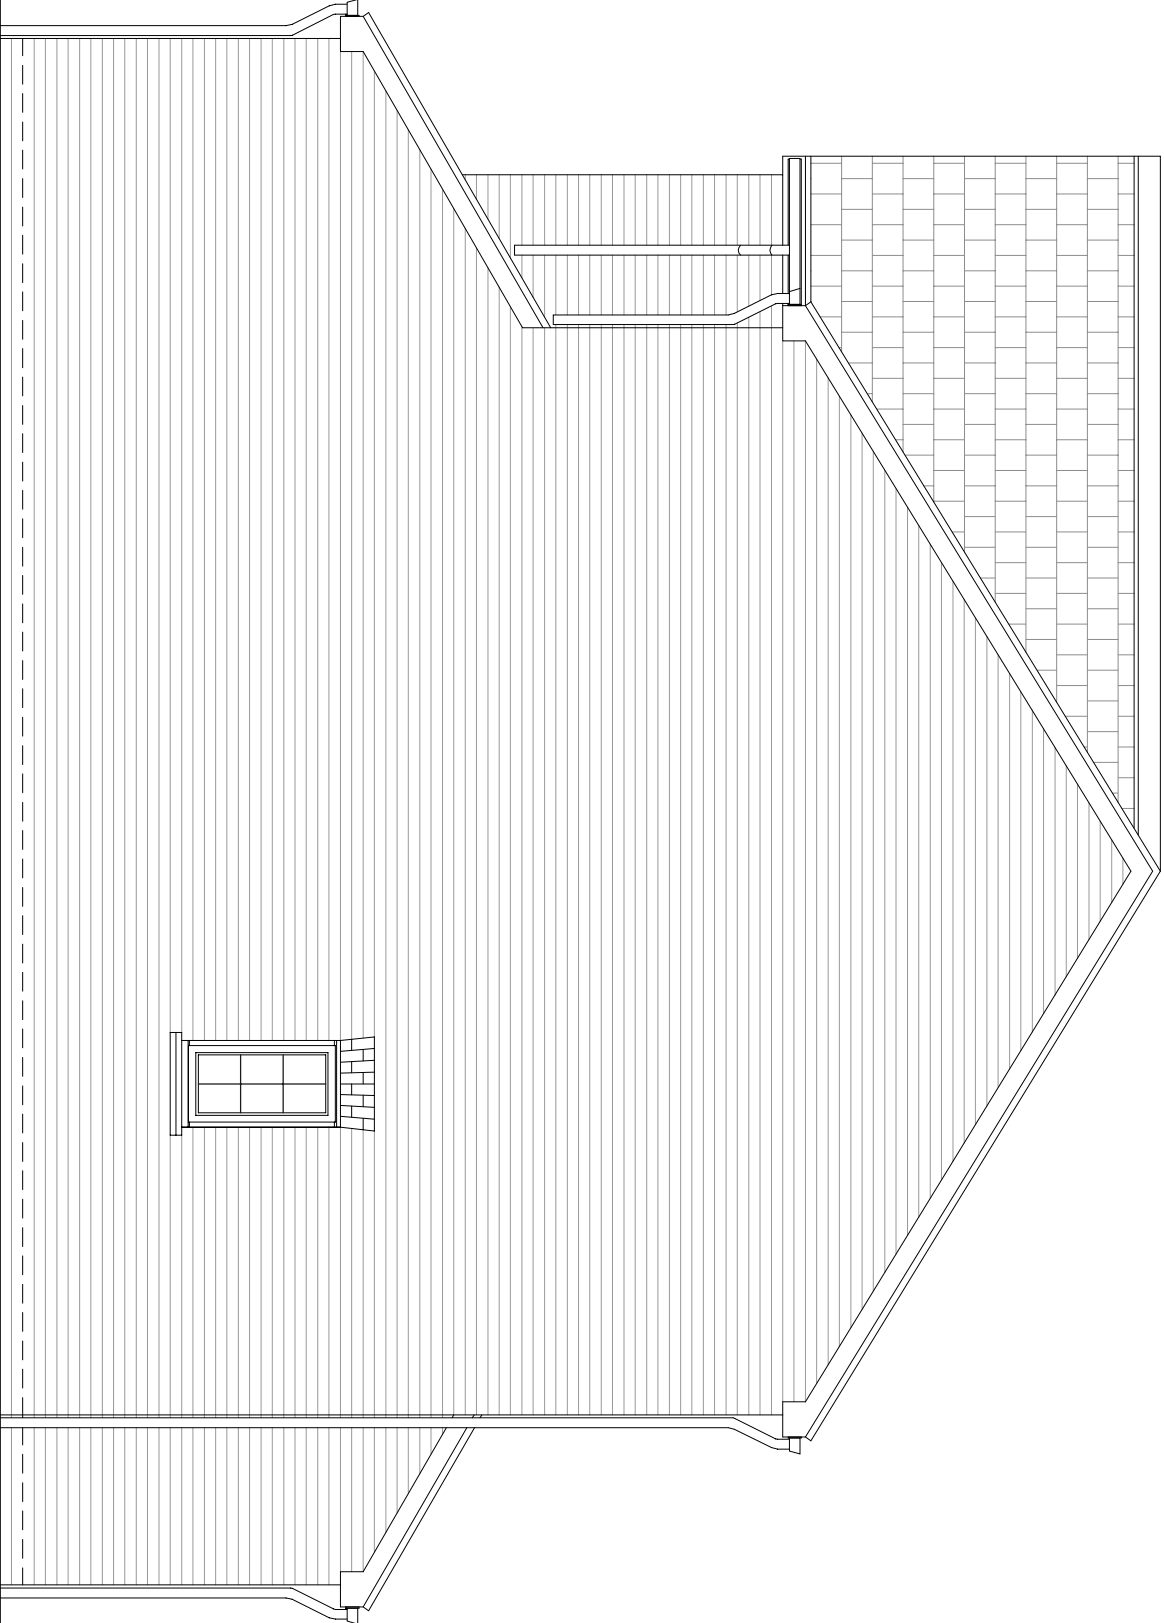


FRONT ELEVATION




SIDE ELEVATION

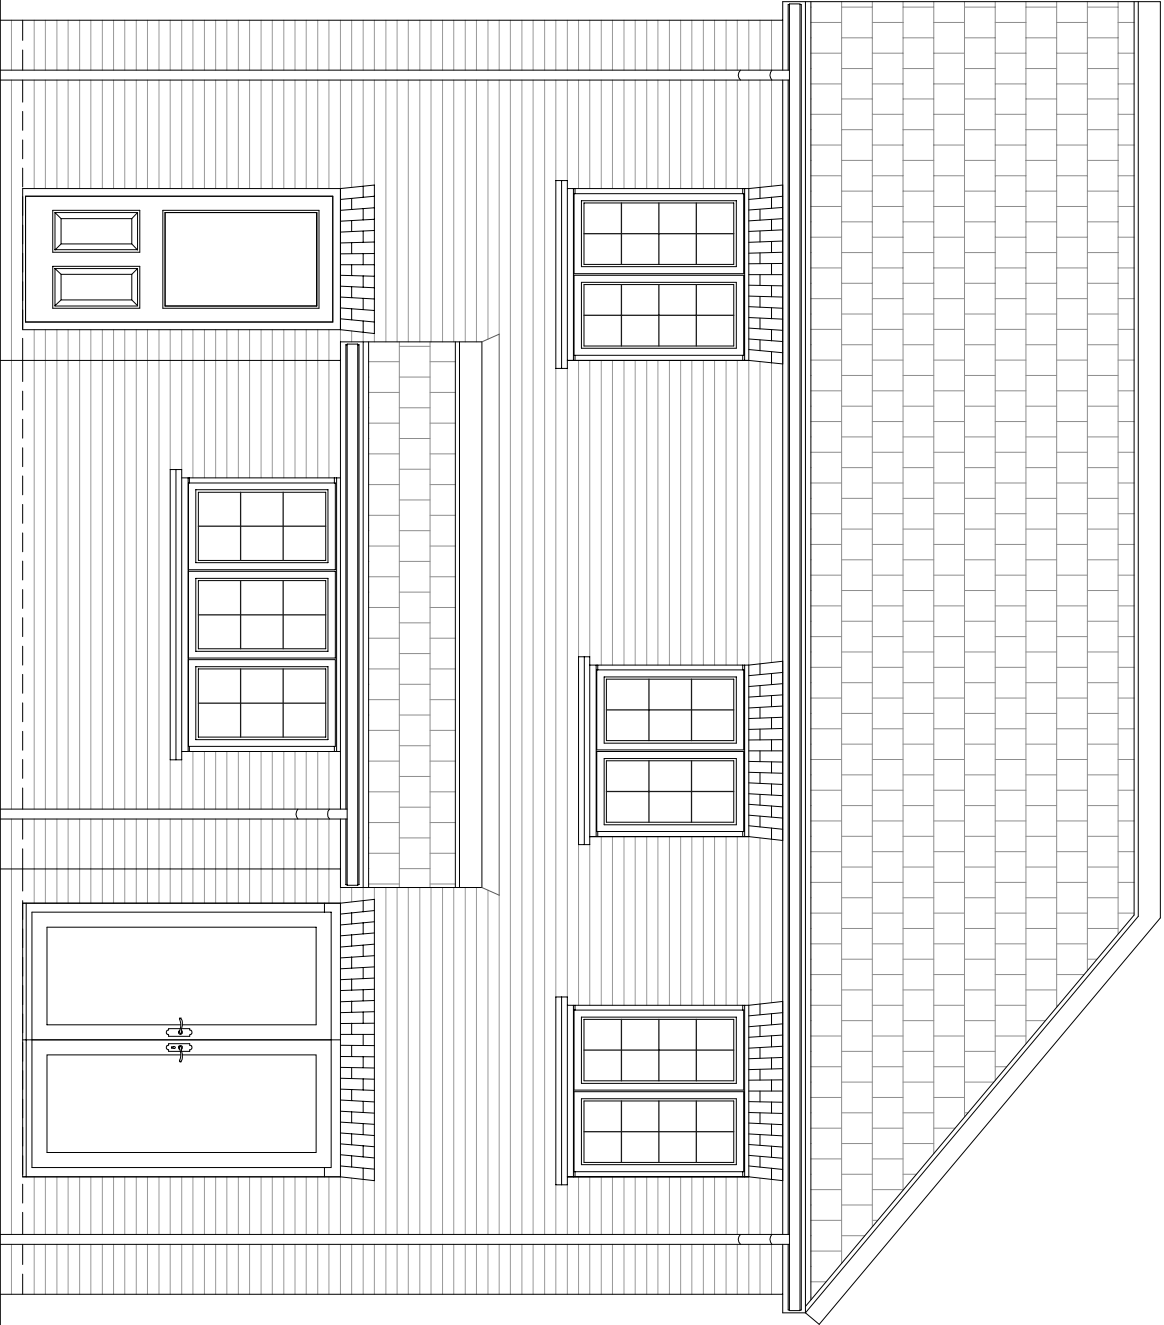


REAR ELEVATION

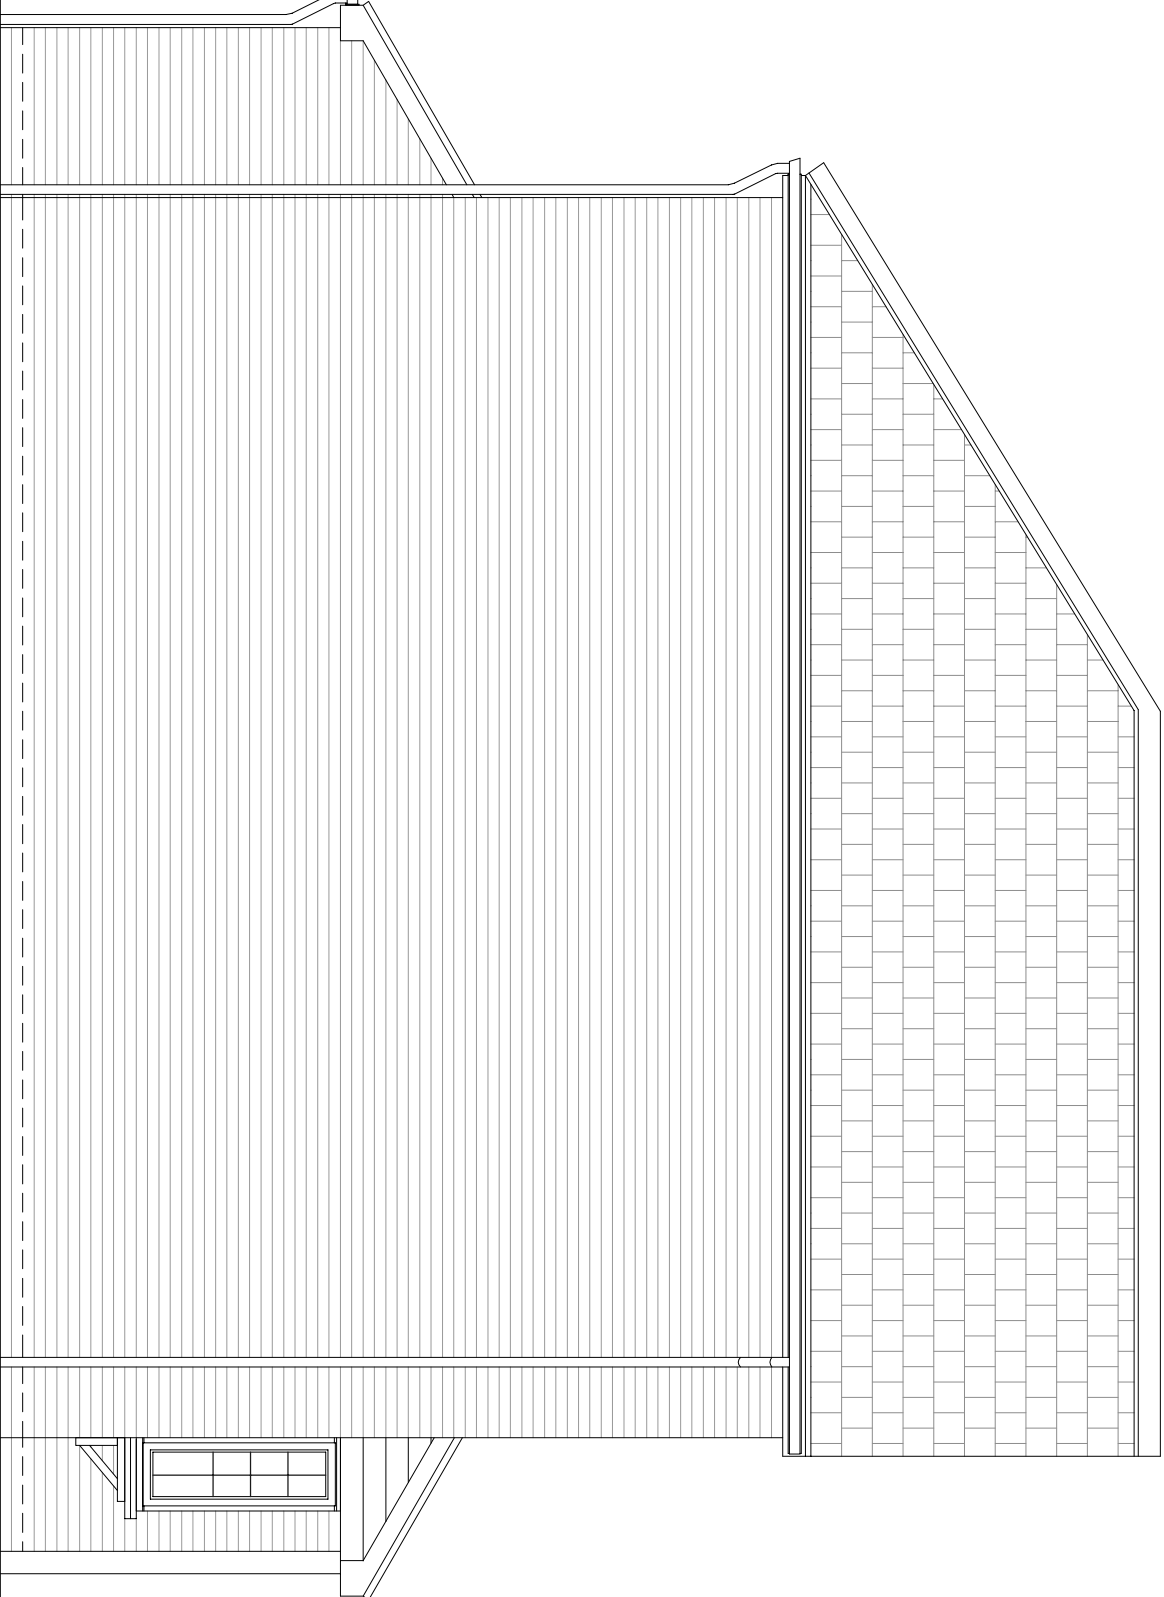


SIDE ELEVATION

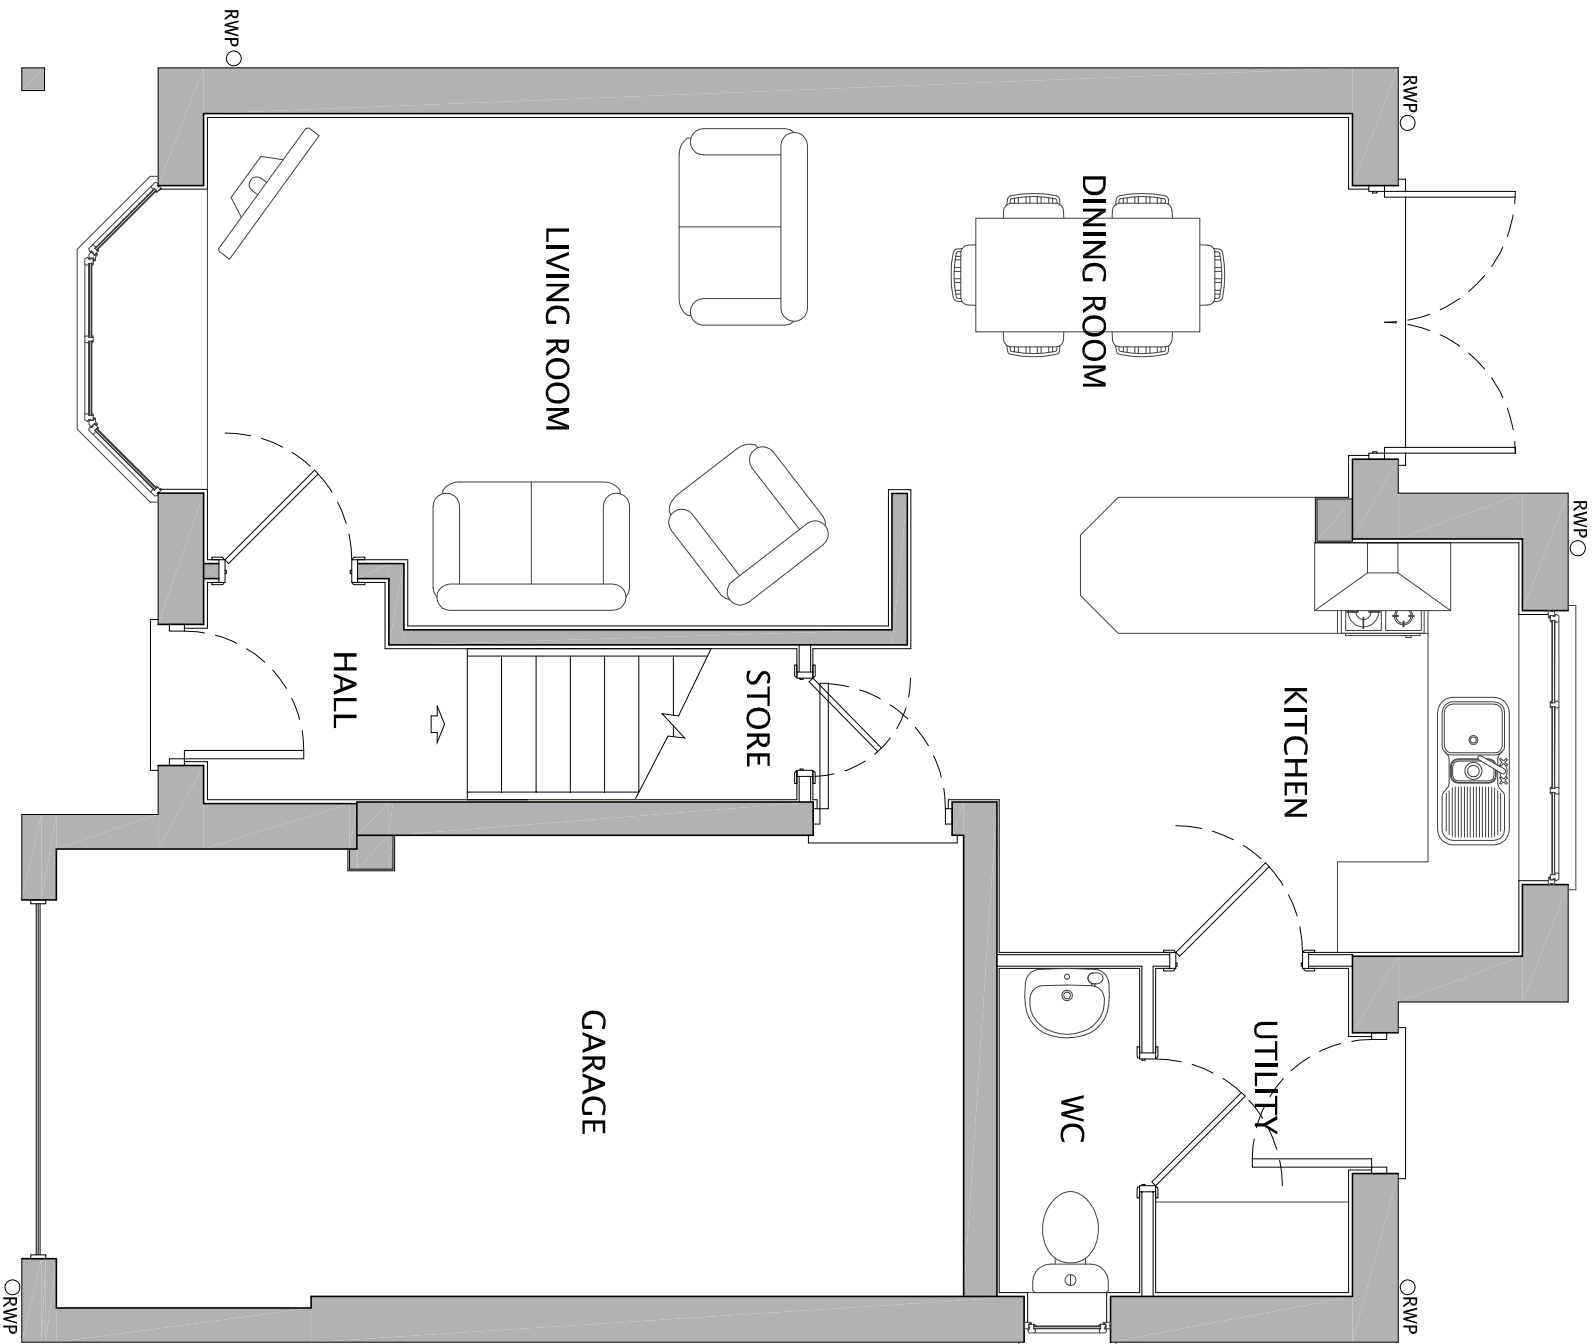

GROUND FLOOR

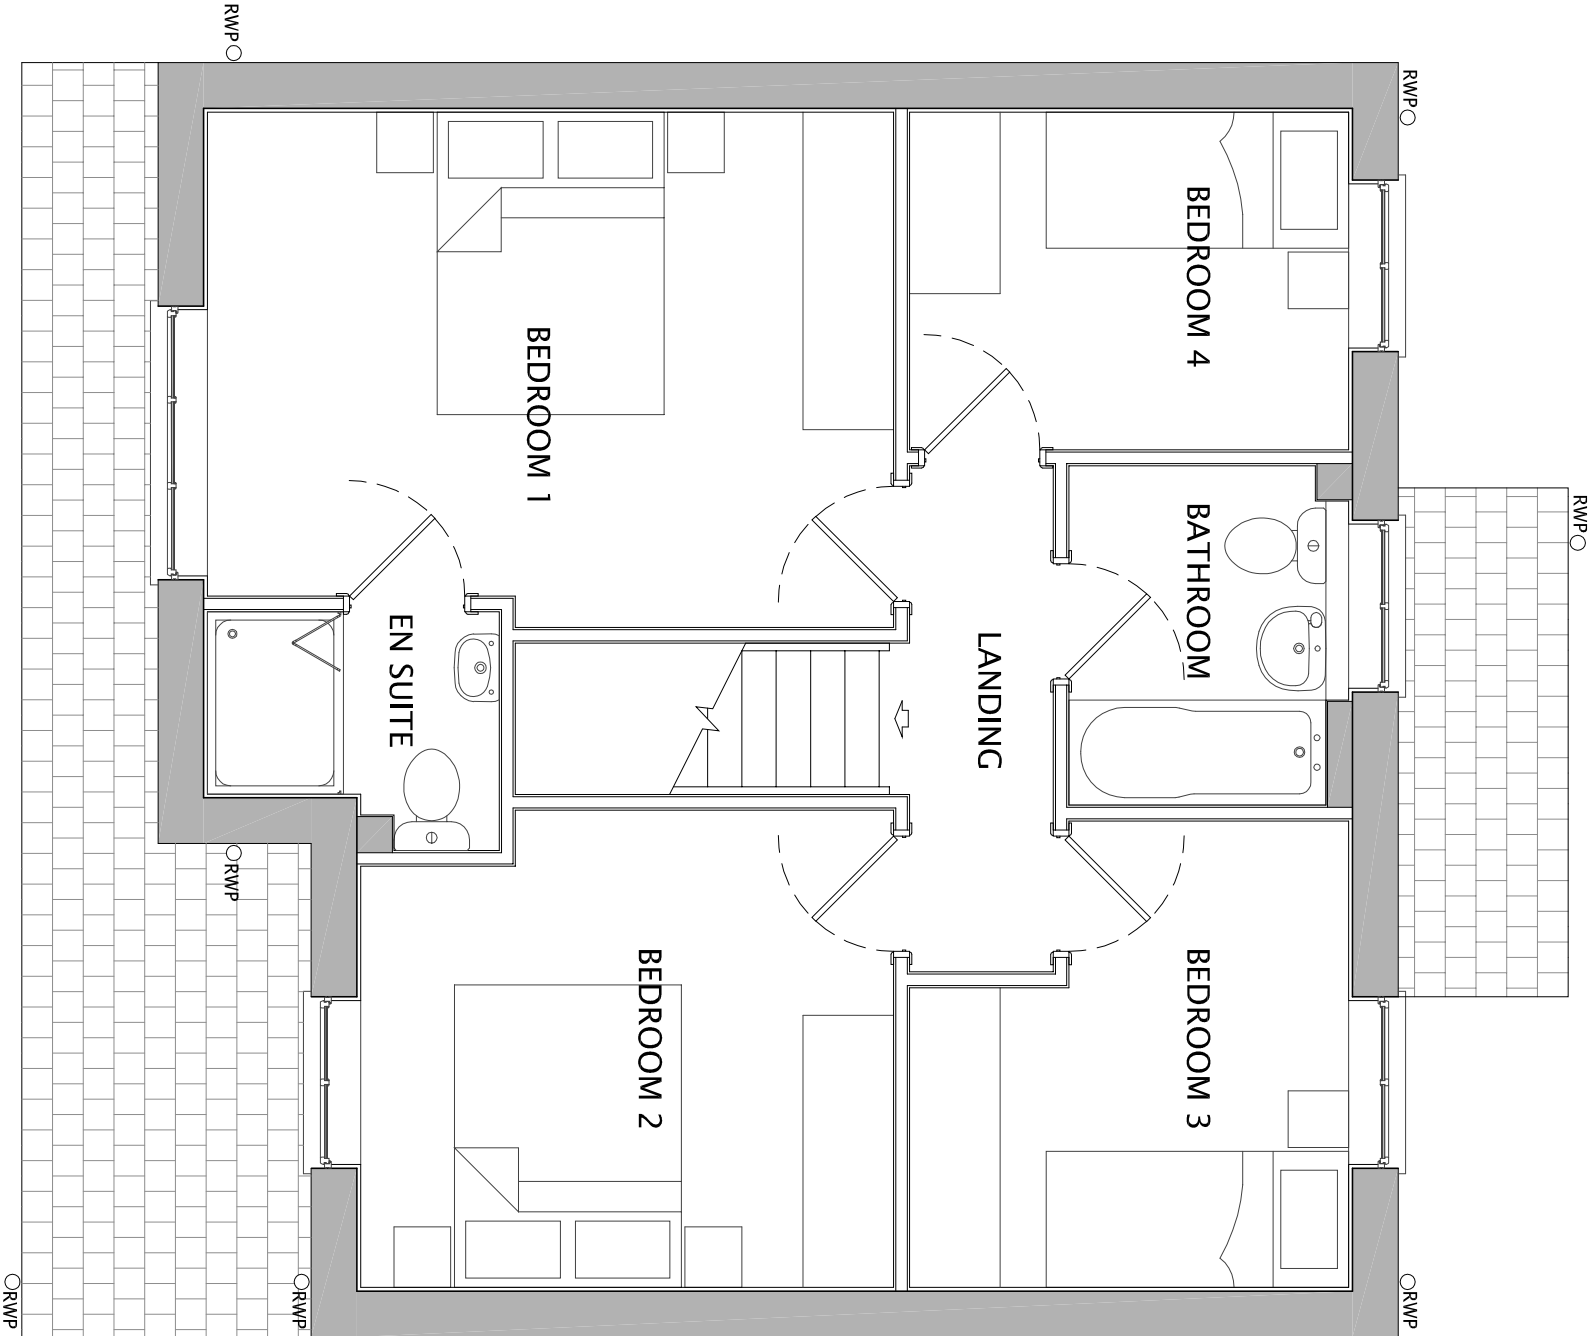

FIRST FLOOR

 

Do not scale off this drawing - Only figure dimensions to be taken from this drawing. Drawings based on Ordnance Survey and/or existing record drawings - Designer and Drawing content subject to Site Survey, Structural Survey, Site Investigations, Planning and Statutory Requirements and Approvals. Authorised reproduction from Ordnance Survey Maps with permission of the Controller of Her Majesty's Stationary Office. Crown Copyright reserved.



CLIENT:
NETHERTON HOMES

DRAWING NUMBER:
P14.4905.24

PROJECT:
PROPOSED RESIDENTIAL DEVELOPMENT,
WEST OF WAKEFIELD ROAD, MAPLEWELL

SCALE @ A1:
1:50

DRAWING:
ROCHESTER HOUSETYPE (OP)

DRAWN:
RMB

DATE:
OCT 15

CHECKED:
RMB

DATE:
OCT 15

PLANNING DRAWINGS

14 MARBURN COURT / CALDER PARK / WAKEFIELD / WF4 3FL

01924 383322 / www.jpssoc.co.uk / info@jpssoc.co.uk

Preparation is a trade mark of JRP. All rights reserved.