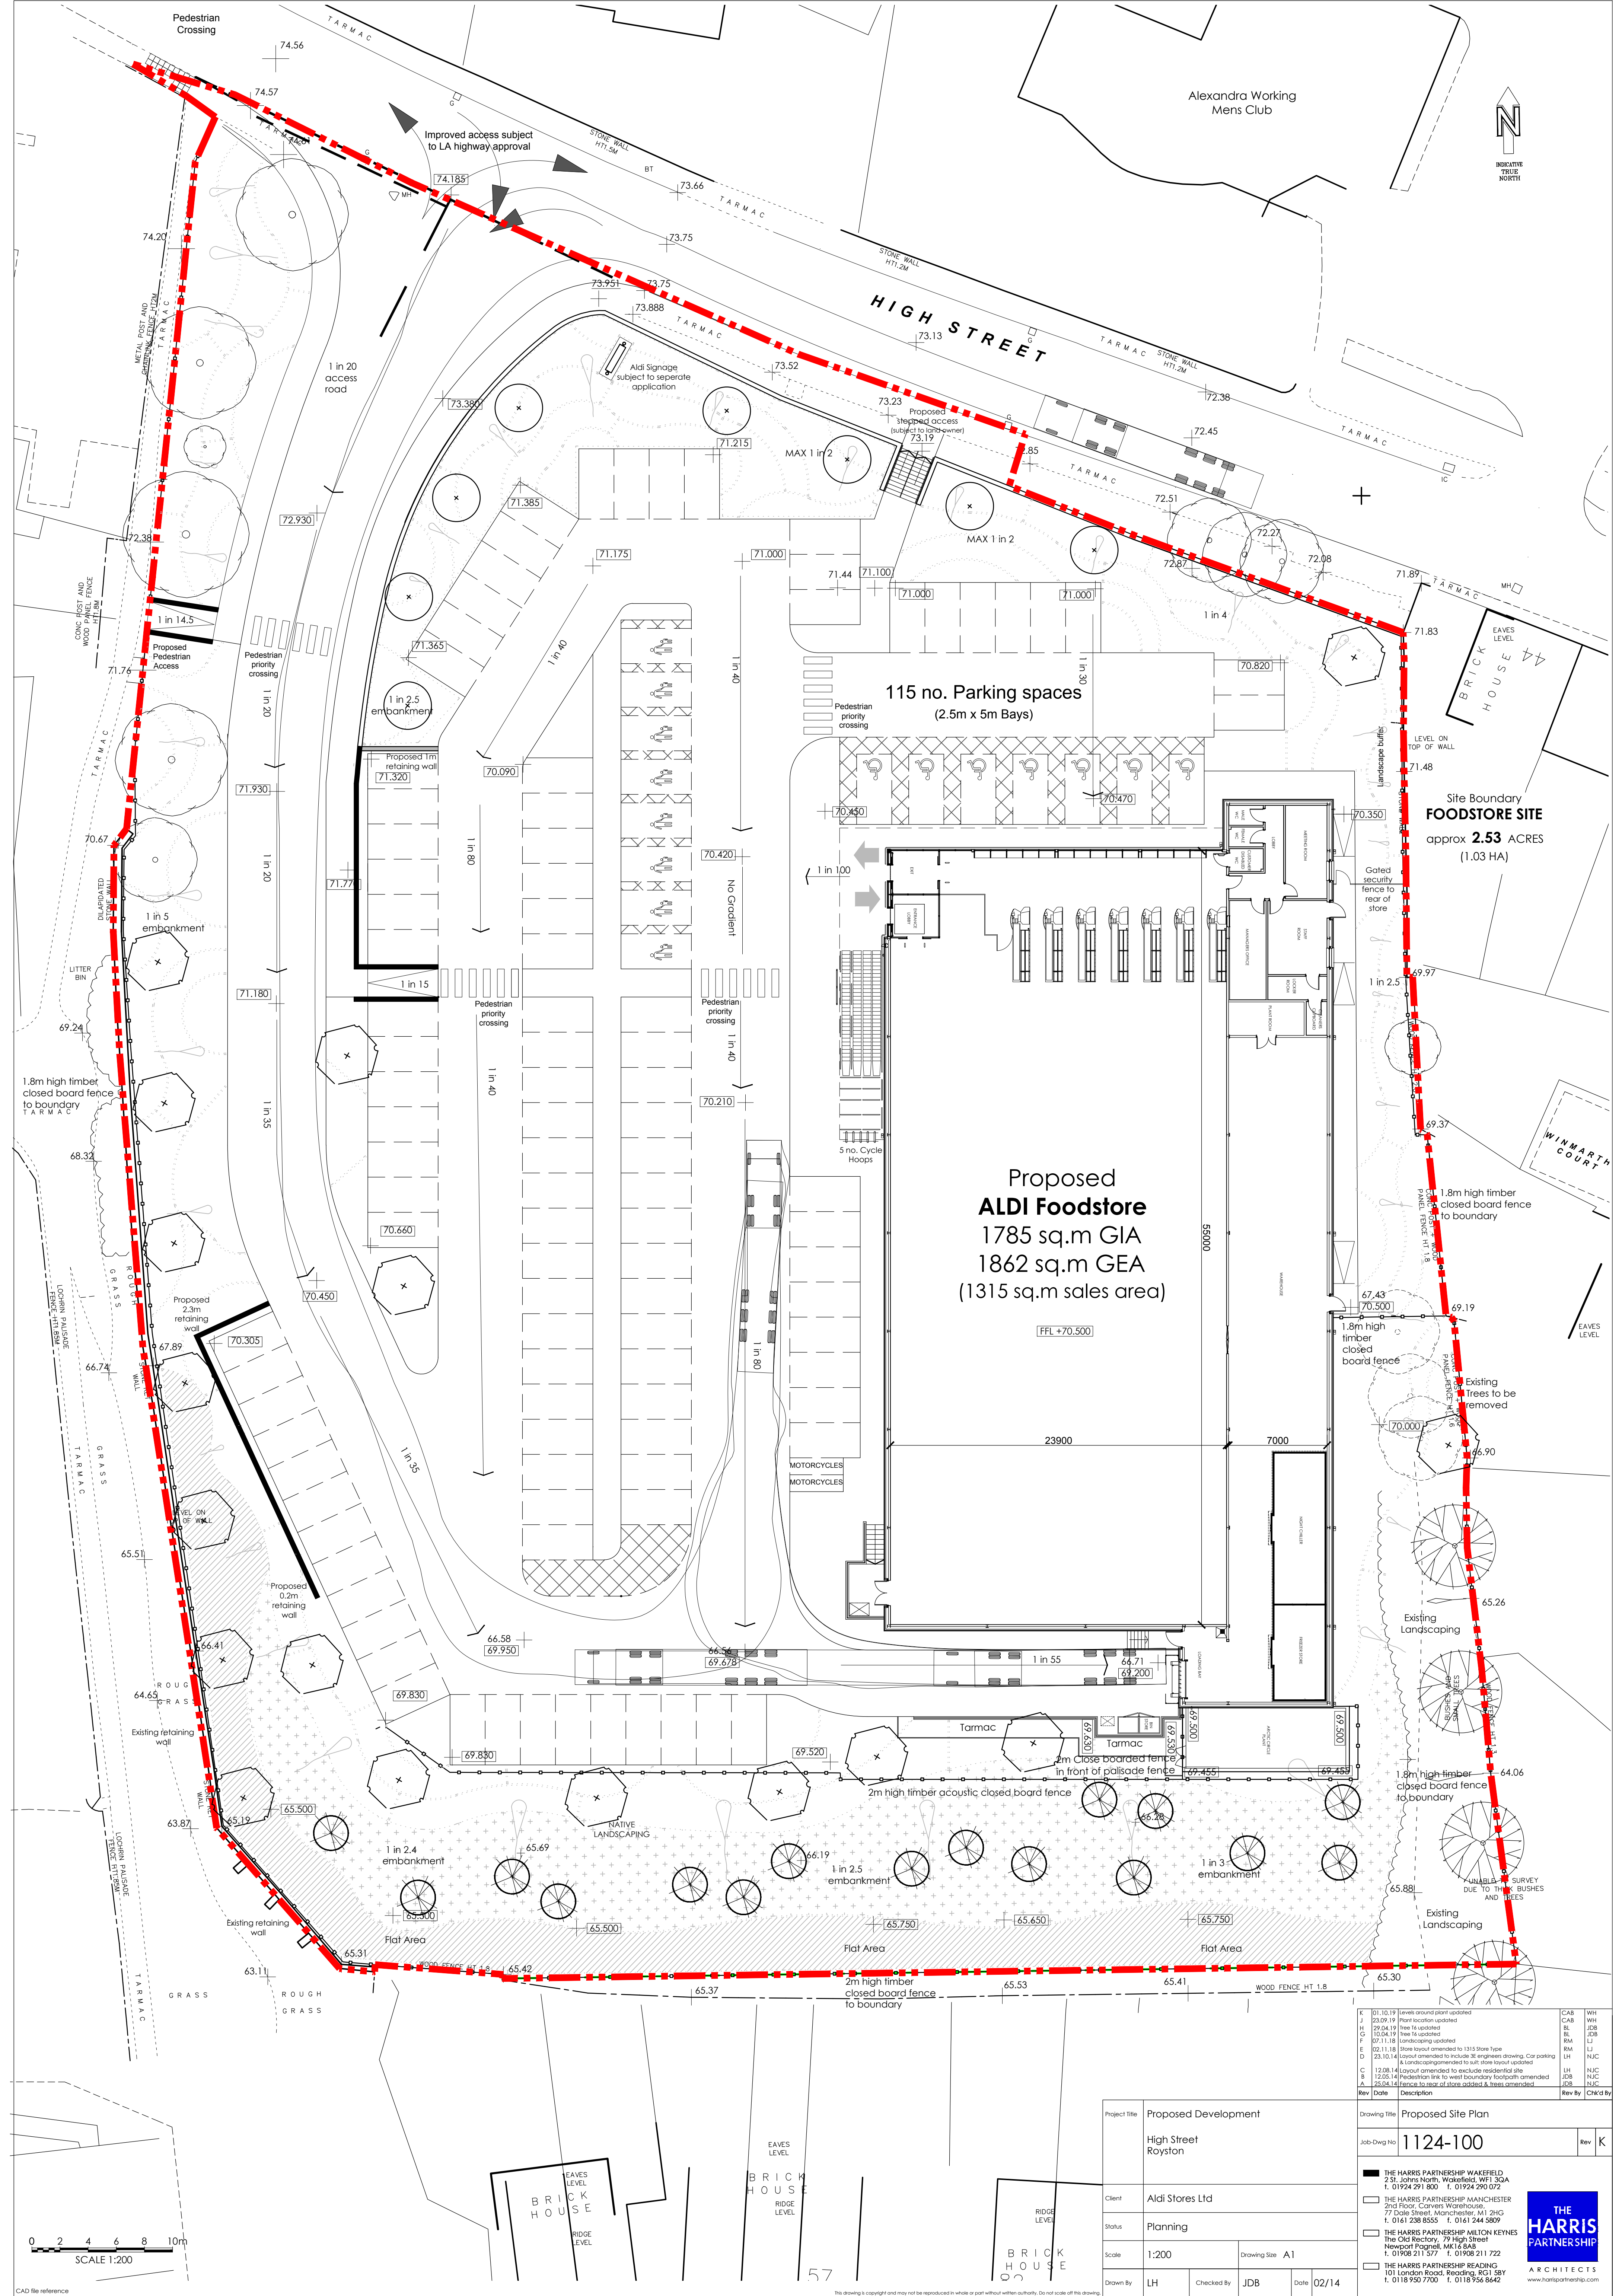


CAD file reference

This drawing is copyright and may not be reproduced in whole or part without written authority. Do not scale off this drawing.

Project Title	Proposed Development	
	High Street	
	Royston	
Client	Aldi Stores Ltd	
Status	Planning	
Scale	1:200	Drawing Size A1
Drawn By	LH	Checked By JDB
		Date 02/14

K 01.10.19 Levels around point updated		CAB	WH
J 23.09.19 Point location updated		CAB	WH
H 29.04.19 Tree to be updated		RL	JDB
G 10.04.19 Tree to be updated		RL	JDB
E 02.11.18 Stone layout amended to 1315 Store type		RL	JDB
D 23.10.14 Layout amended to include 31 engines drawing. Car parking		LH	NJC
C 12.08.14 Layout amended to include residential site		LH	NJC
B 12.08.14 Pedestrian line to west boundary footpath amended		JDB	NJC
A 25.04.14 Fence to rear of store added & trees amended		JDB	NJC
Rev	Date	Description	Rev By
K 01.10.19 Levels around point updated			
J 23.09.19 Point location updated			
H 29.04.19 Tree to be updated			
G 10.04.19 Tree to be updated			
E 02.11.18 Stone layout amended to 1315 Store type			
D 23.10.14 Layout amended to include 31 engines drawing. Car parking			
C 12.08.14 Layout amended to include residential site			
B 12.08.14 Pedestrian line to west boundary footpath amended			
A 25.04.14 Fence to rear of store added & trees amended			

Drawing Title

Proposed Site Plan

Job-Dwg No

1124-100

Rev

K

THE HARRIS PARTNERSHIP WAKEFIELD
23, John North, Wakefield, WF1 3QA
T. 01924 291 800 F. 01924 290 072

THE HARRIS PARTNERSHIP MANCHESTER
2nd Floor, Carver's Warehouse,
77 Dale Street, Manchester, M1 2HG
T. 0161 238 8555 F. 0161 244 5809

THE HARRIS PARTNERSHIP MILTON KEYNES
The Old Rectory, 77 High Street
Newport Pagnell, MK16 8AB
T. 01908 211 577 F. 01908 211 722

THE HARRIS PARTNERSHIP READING
101 London Road, Reading, RG1 5BY
T. 0118 950 7700 F. 0118 956 8642

THE HARRIS PARTNERSHIP
ARCHITECTS
www.harrispartnership.com