



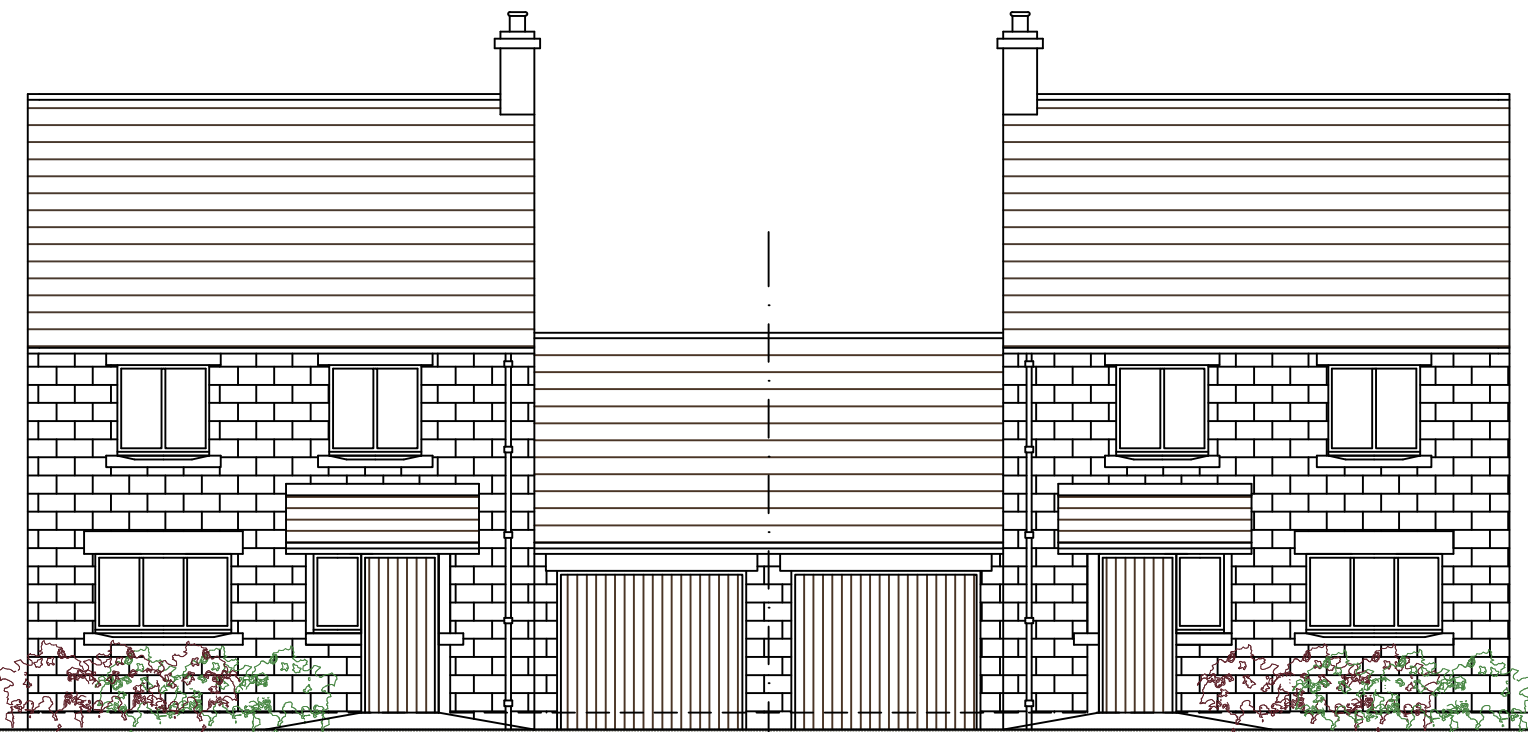


FRONT ELEVATION




REAR ELEVATION

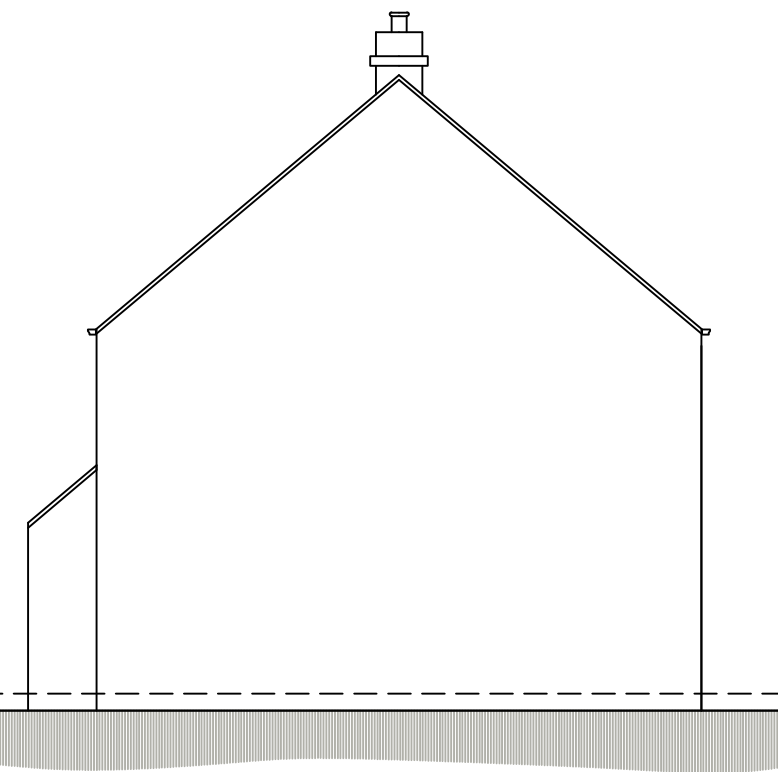


SIDE ELEVATION

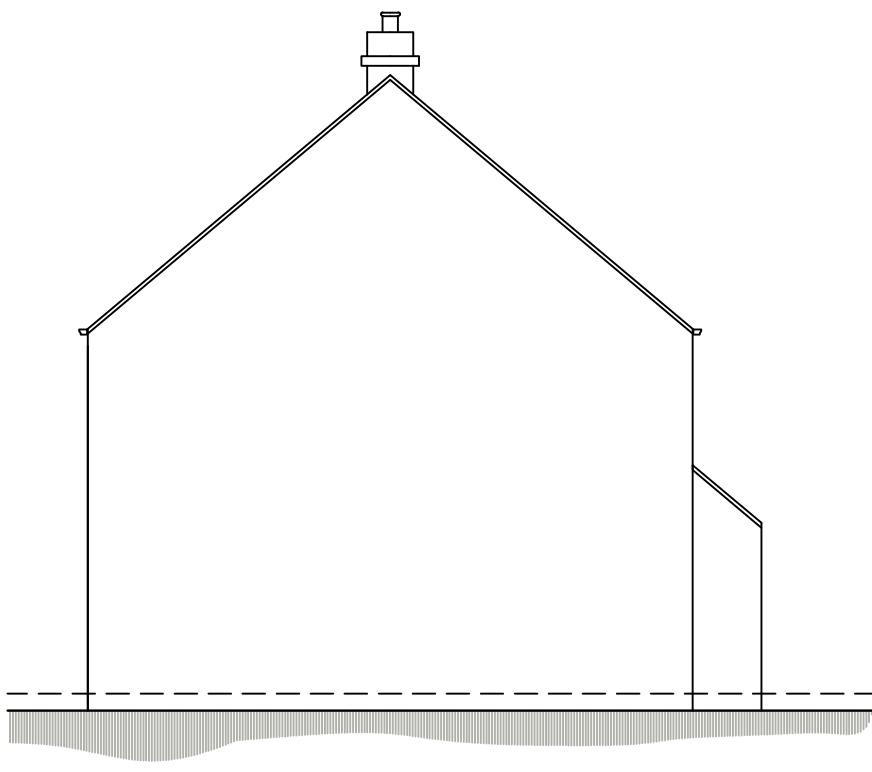

SIDE ELEVATION

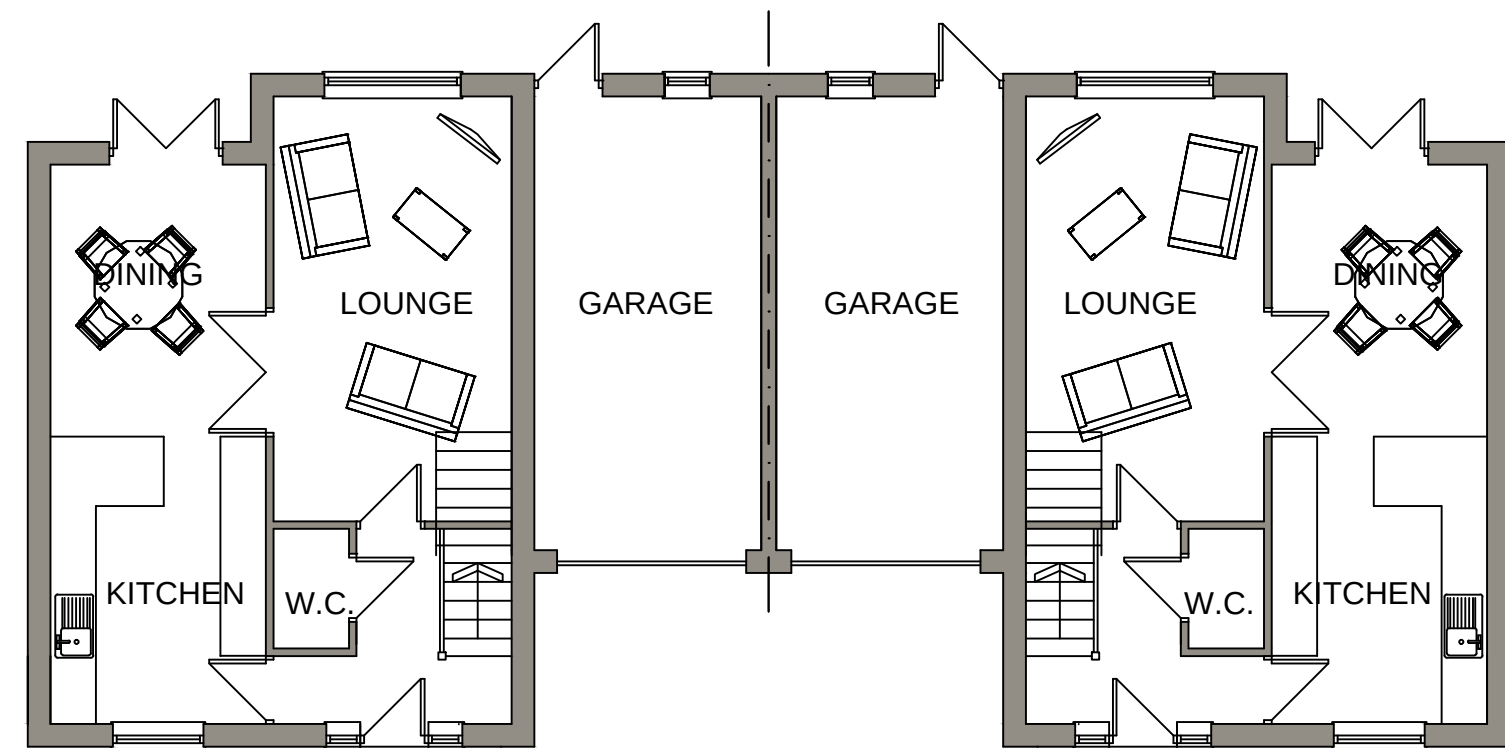

GROUND FLOOR PLAN
HOUSE TYPE D

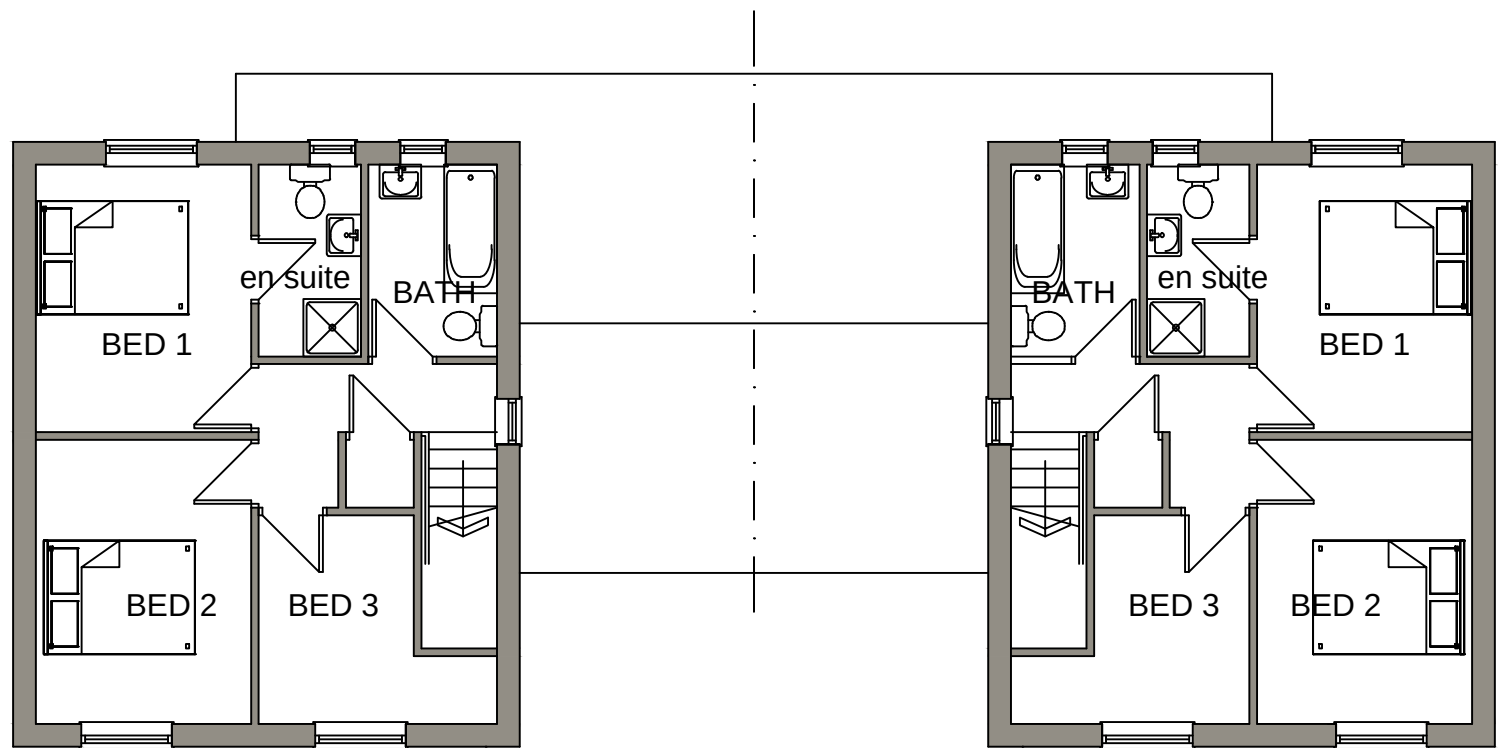

FIRST FLOOR PLAN

 White Agus PARTNERSHIP			8 MORSTON BUSINESS PARK, WHALEY ROAD, BARUGH GREEN, BARNSELEY, S75 1HQ			Phone: 01226 208482 Fax: 01226 283030					
ARCHITECTURAL SERVICES AND SURVEYORS						Email: info@whiteaguspartnership.co.uk Web: www.whiteaguspartnership.co.uk					
Project: RESIDENTIAL DEVELOPMENT AT STUD FARM, SPRING LANE CARLTON, BARNSELEY						Client: MR N. FERGUSON					
Drawing Title: HOUSE TYPE D						Date: DEC 2015		Scale: 1:100 @ A2			
						Ref. 14-148		Dwg. No. 05		Rev.	
Date		Suffix		Description		Date		Suffix		Description	