





FRONT ELEVATION
AS PROPOSED

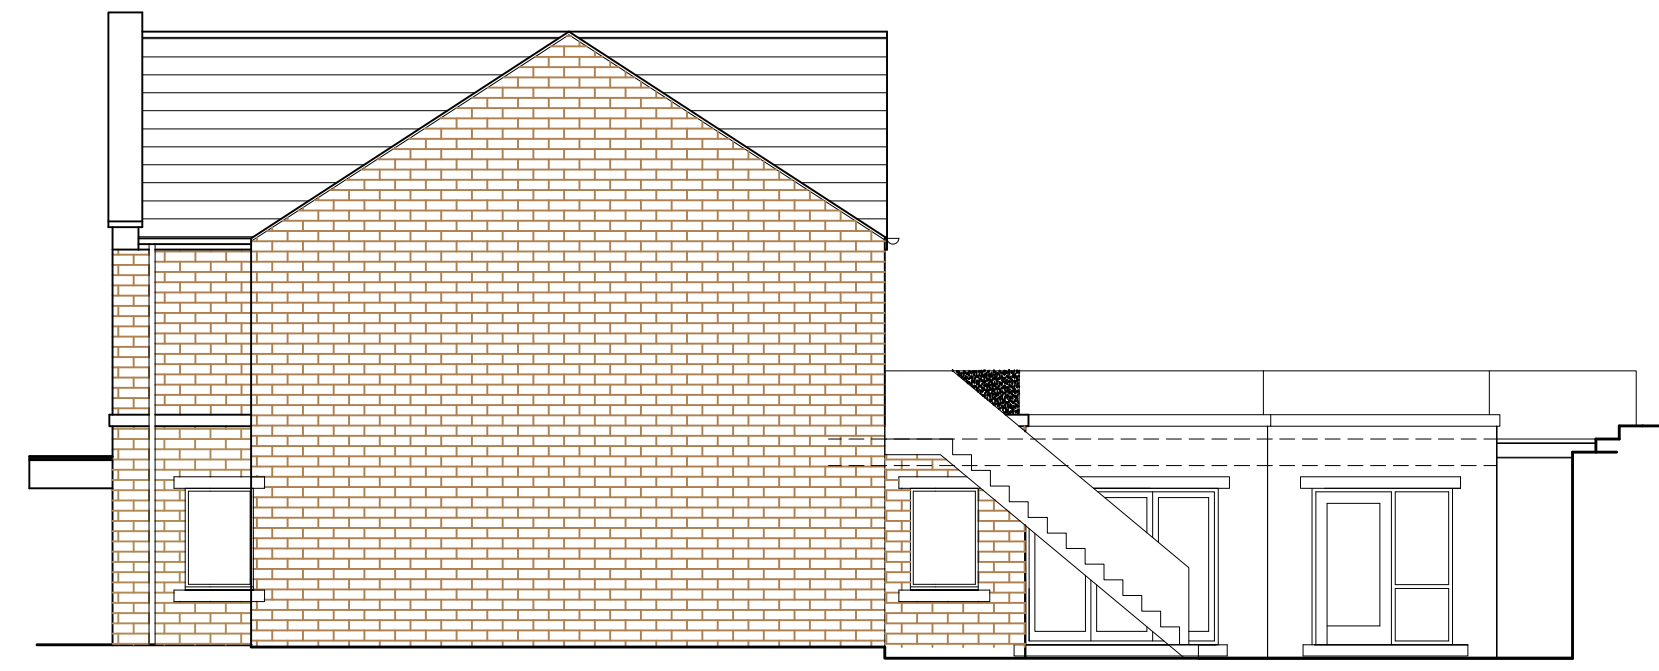


SIDE ELEVATION
AS PROPOSED

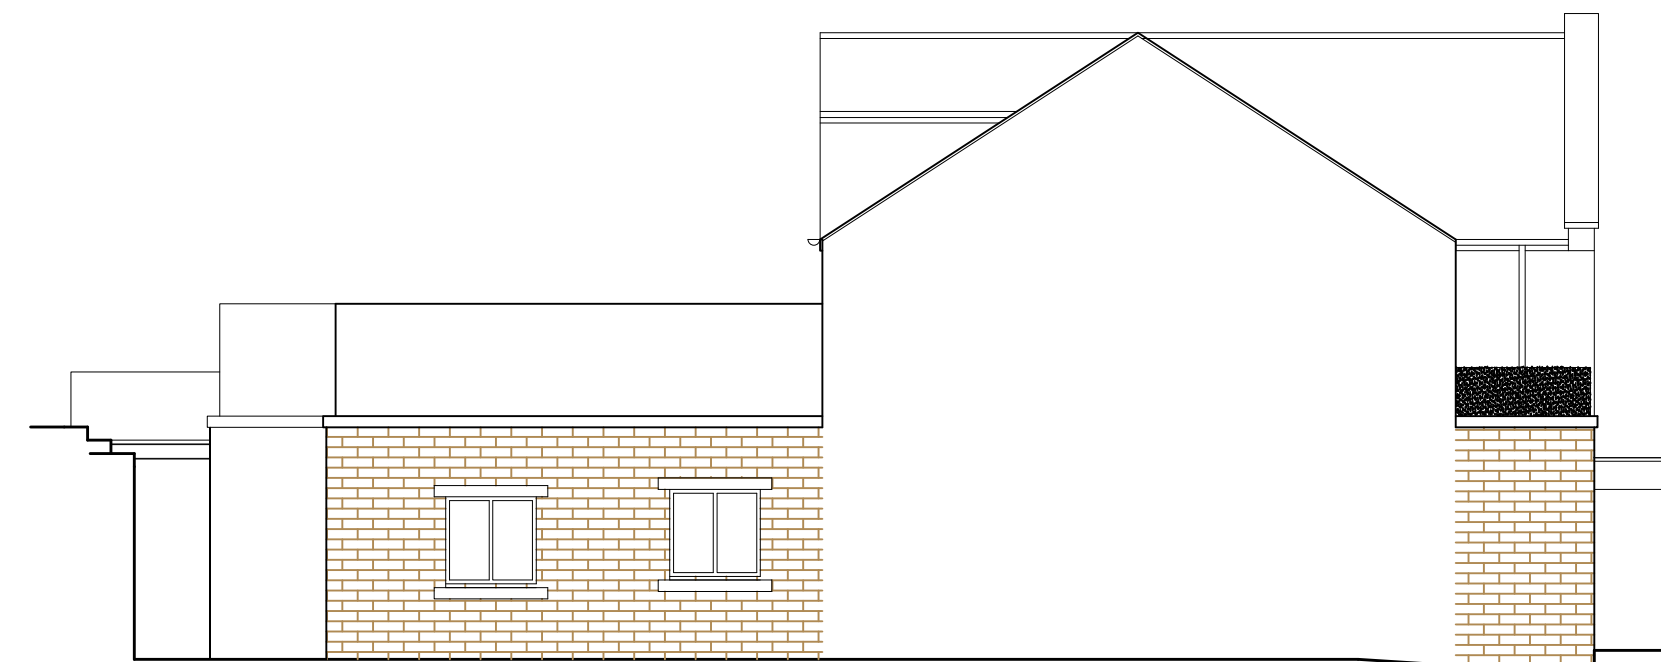


SIDE ELEVATION
AS PROPOSED




REAR ELEVATION
AS PROPOSED

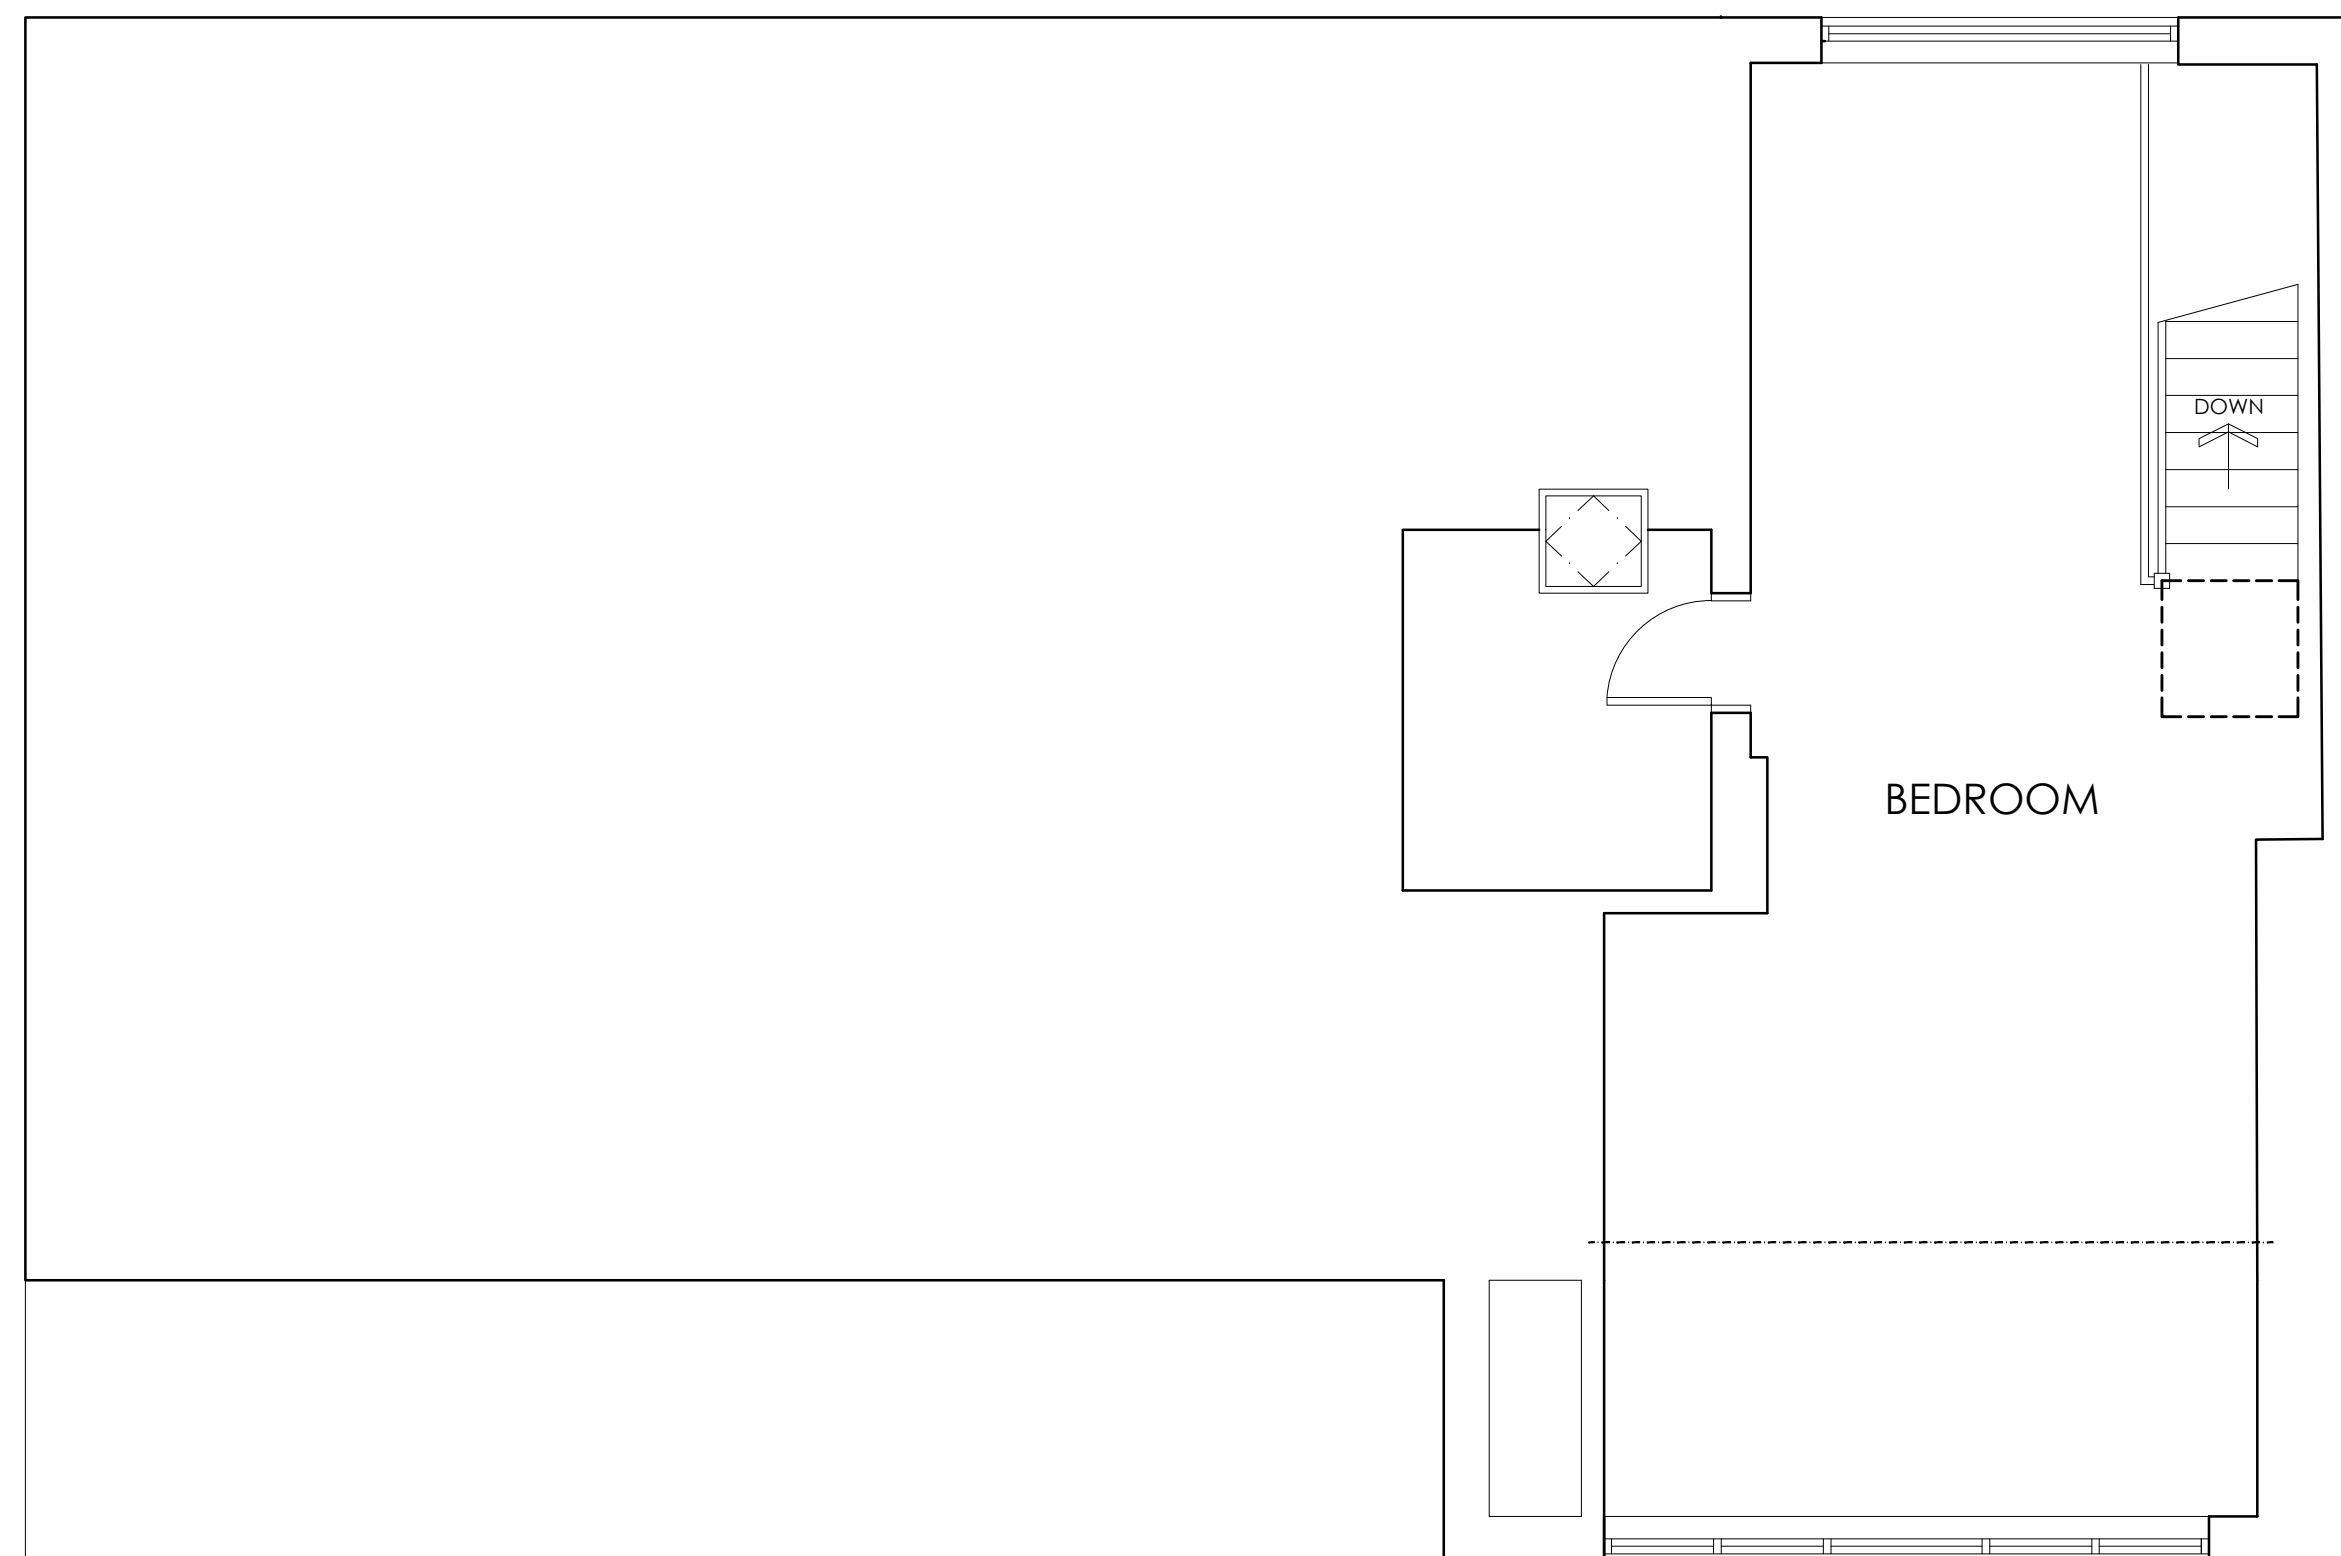


SECOND FLOOR PLAN
AS PROPOSED

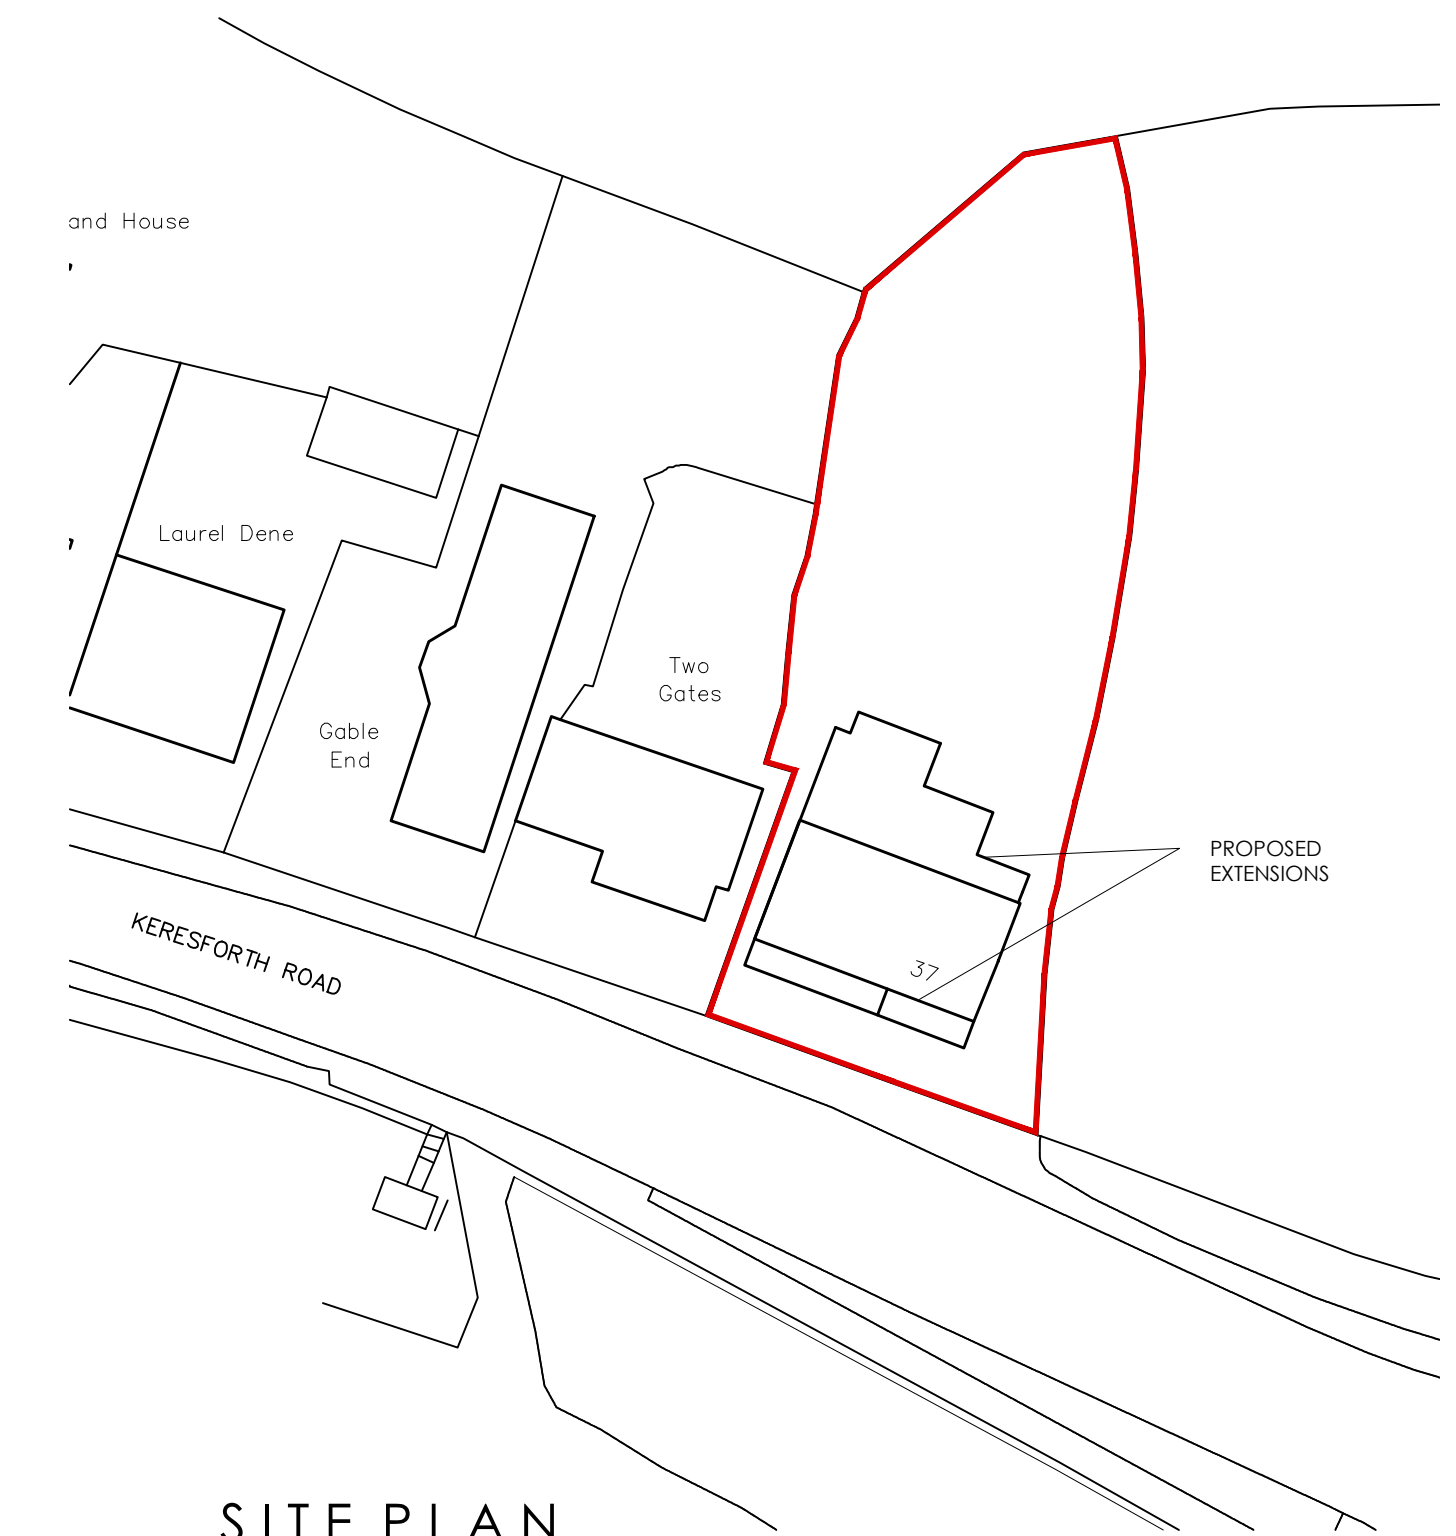

SITE PLAN
SCALE 1:500

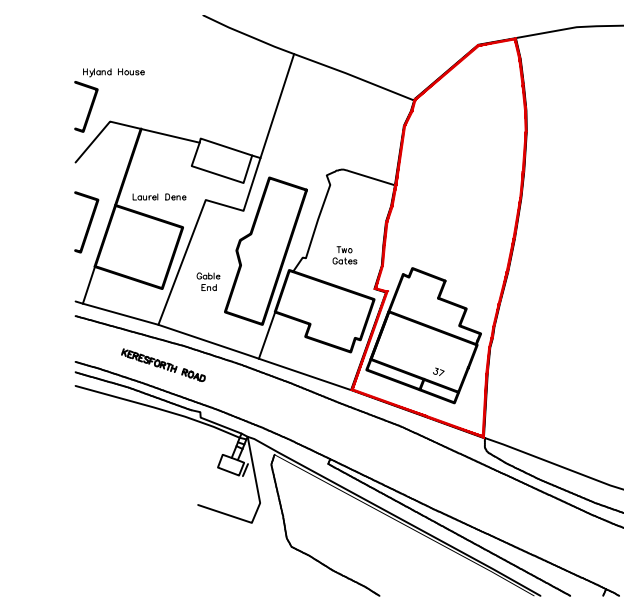

LOCATION PLAN
SCALE 1:1250

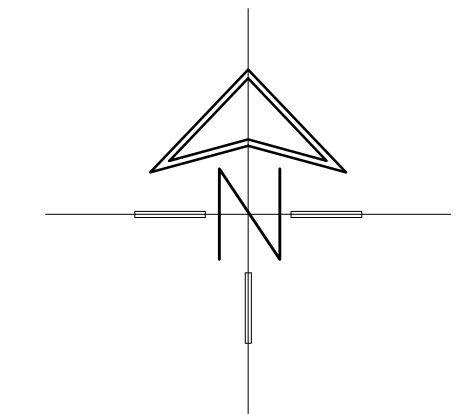

<div> White Agus PARTNERSHIP</div>			OFFICE ONE, 34 VICTORIA ROAD, BARNLEY, S70 2BU			Phone: 01226 208482										
ARCHITECTURAL SERVICES						Email: info@whiteaguspartnership.co.uk Web: www.whiteaguspartnership.co.uk										
Project. ALTERATIONS AND EXTENSIONS AT 37 KERESFORTH ROAD BARNLEY						Client. MR S. EADES										
Drawing Title. FIRST FLOOR PLAN AND ELEVATIONS AS PROPOSED						Date. AUGUST 2018		Scale. 1:50 & 1:100 @ A1								
						Ref. 18-023		Dwg. No. 06		Rev.						
Date			Suffix			Description			Date			Suffix		Description		