



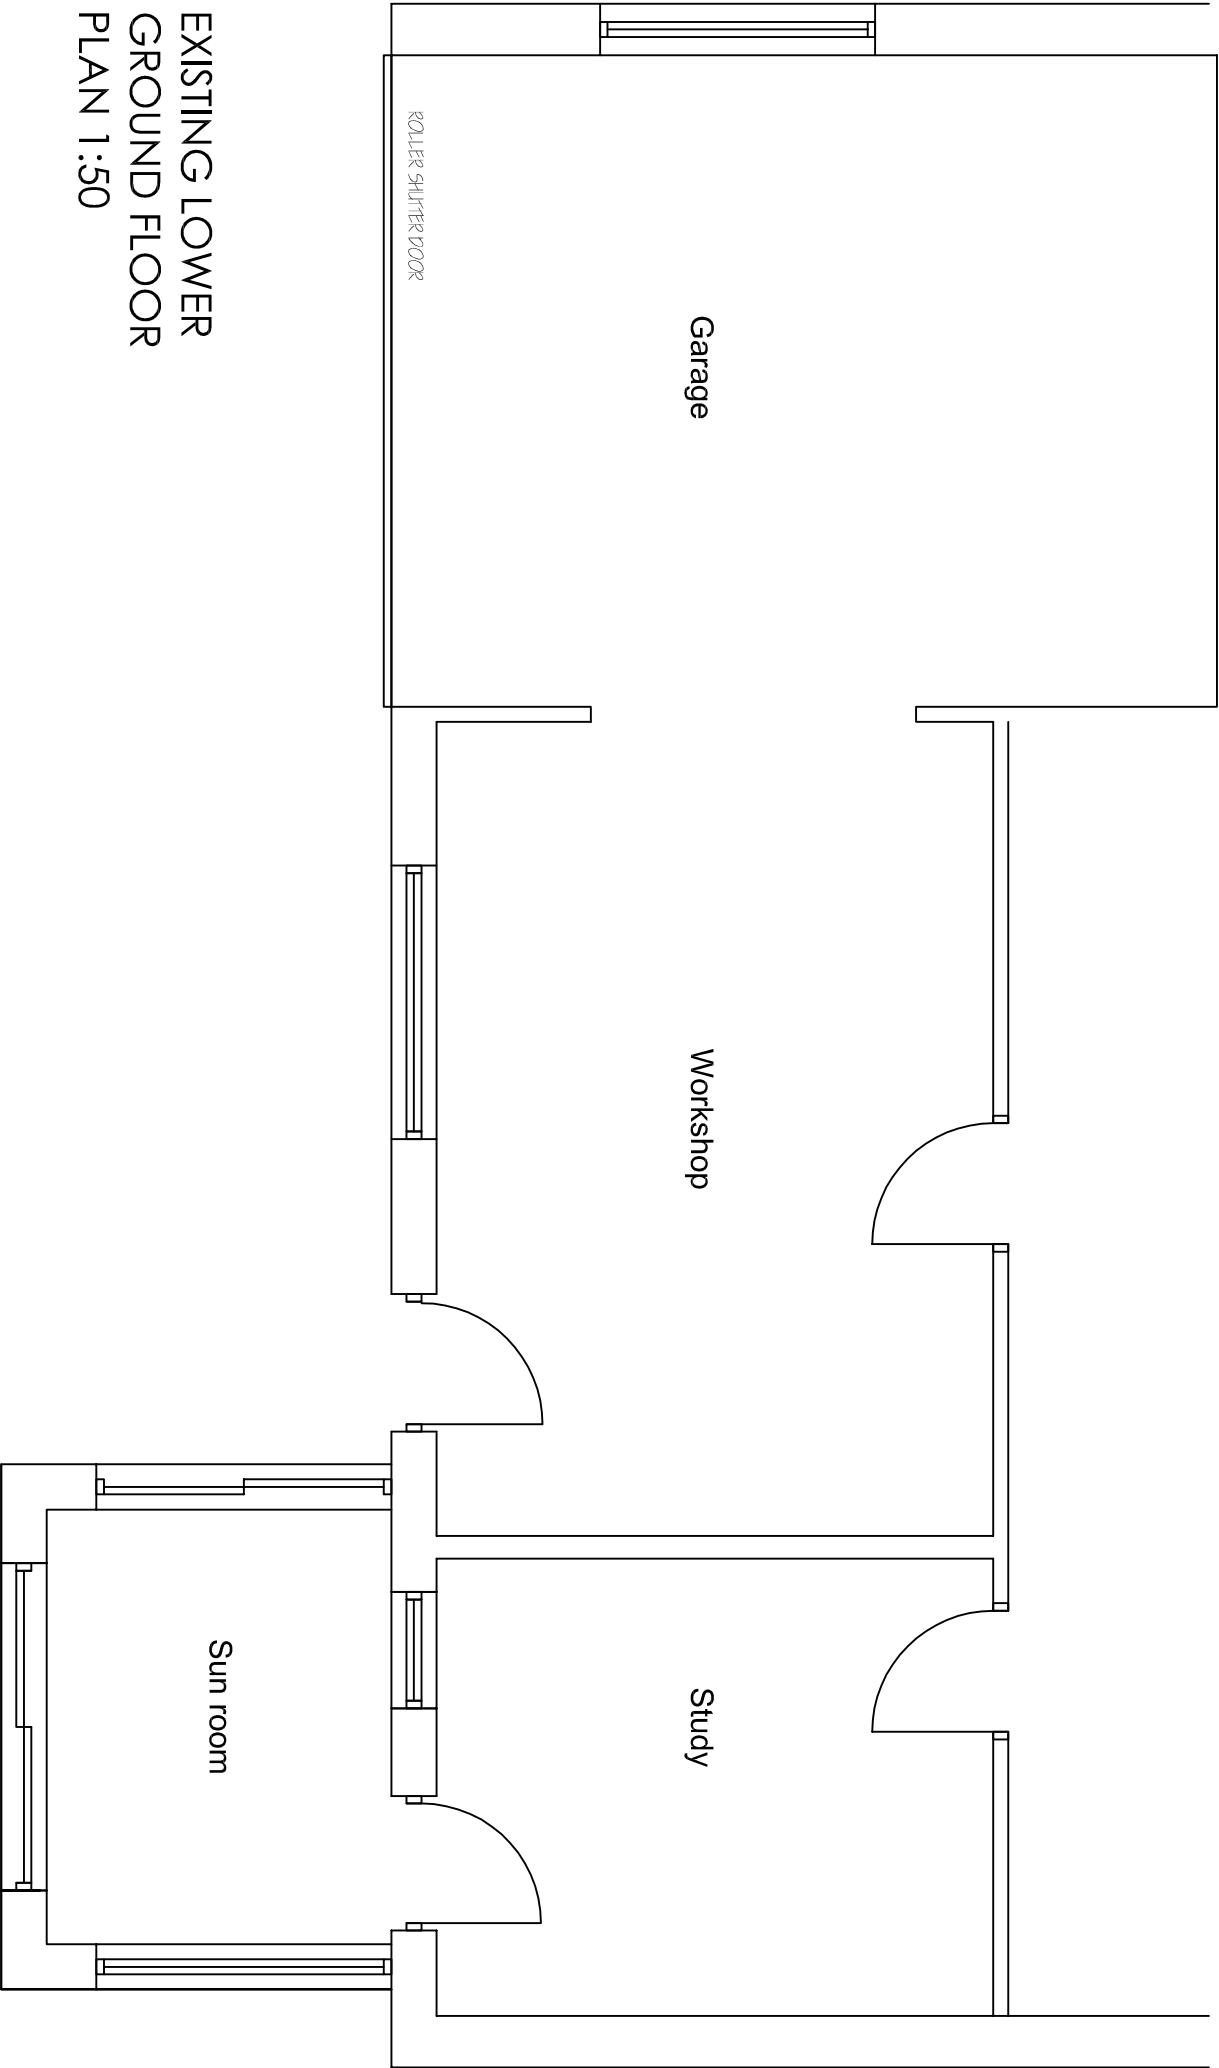


Revisions	A. A----	00-00-00
This drawing is for planning permission only and is not a construction drawing.		
Drawing Title	EXISTING-PLAN	
Job No. - Dwg No.	TK/2012/1	-
Client:	TERI AND ADRIAN KIRK WEST WINDS ROUGHBIRCHWORTH LANE OXSFORD SHERFIELD S36 8YP	
Scale.	1:50	

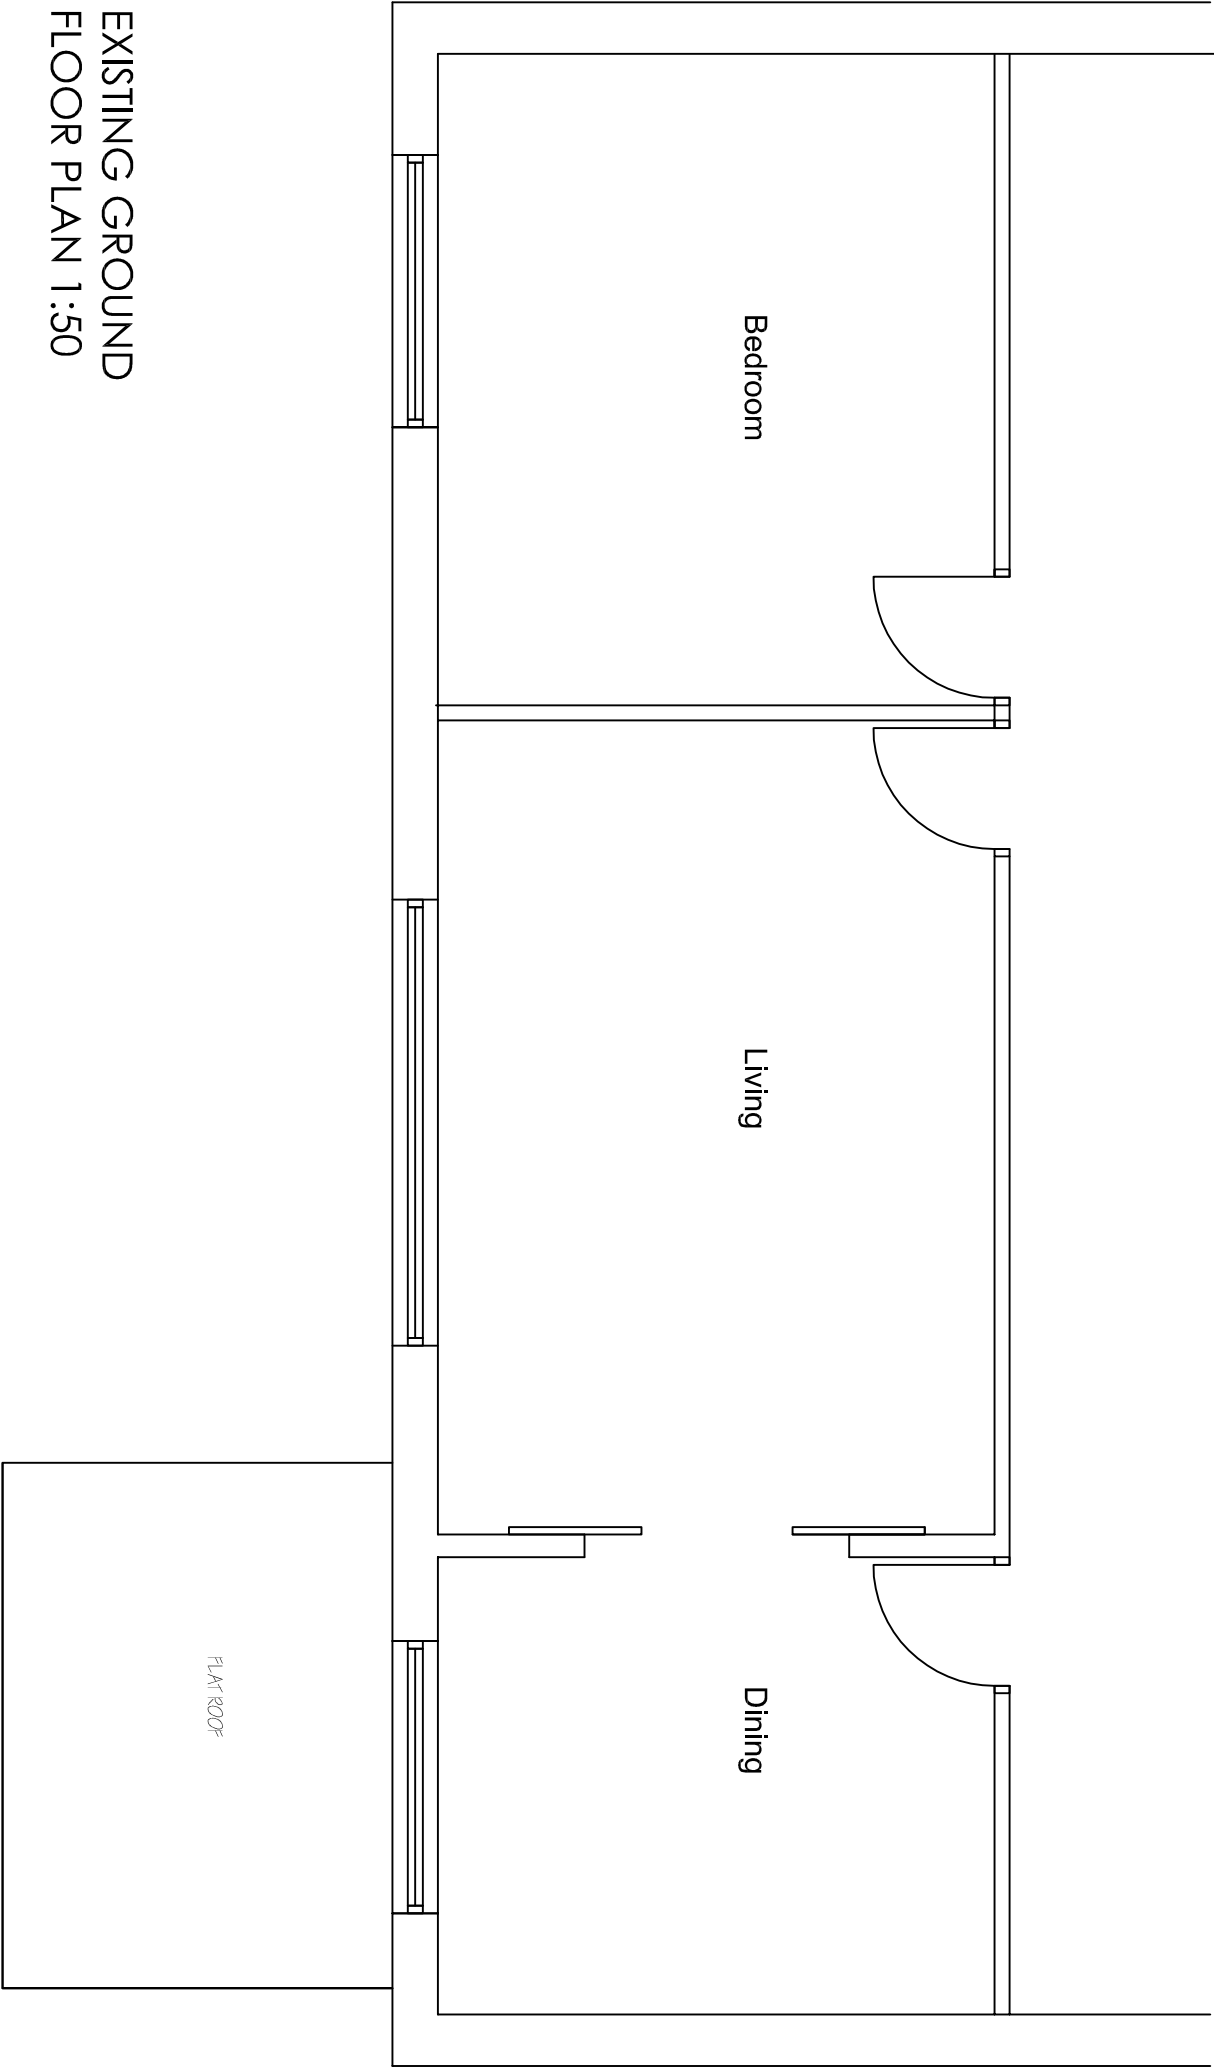


EXISTING GROUND
FLOOR PLAN 1:50

Revisions	A. A----		00-00-00
	This drawing is for planning permission only and is not a construction drawing.		
Drawing Title		EXISTING-PLAN	
Job No. - Dwg No.	TK/2012/2	.	-
Client:	TERI AND ADRIAN KIRK WEST WINDS ROUGHBIRCHWORTH LANE OXFORD SHERFIELD S36 8YP		
Scale.	1:50		

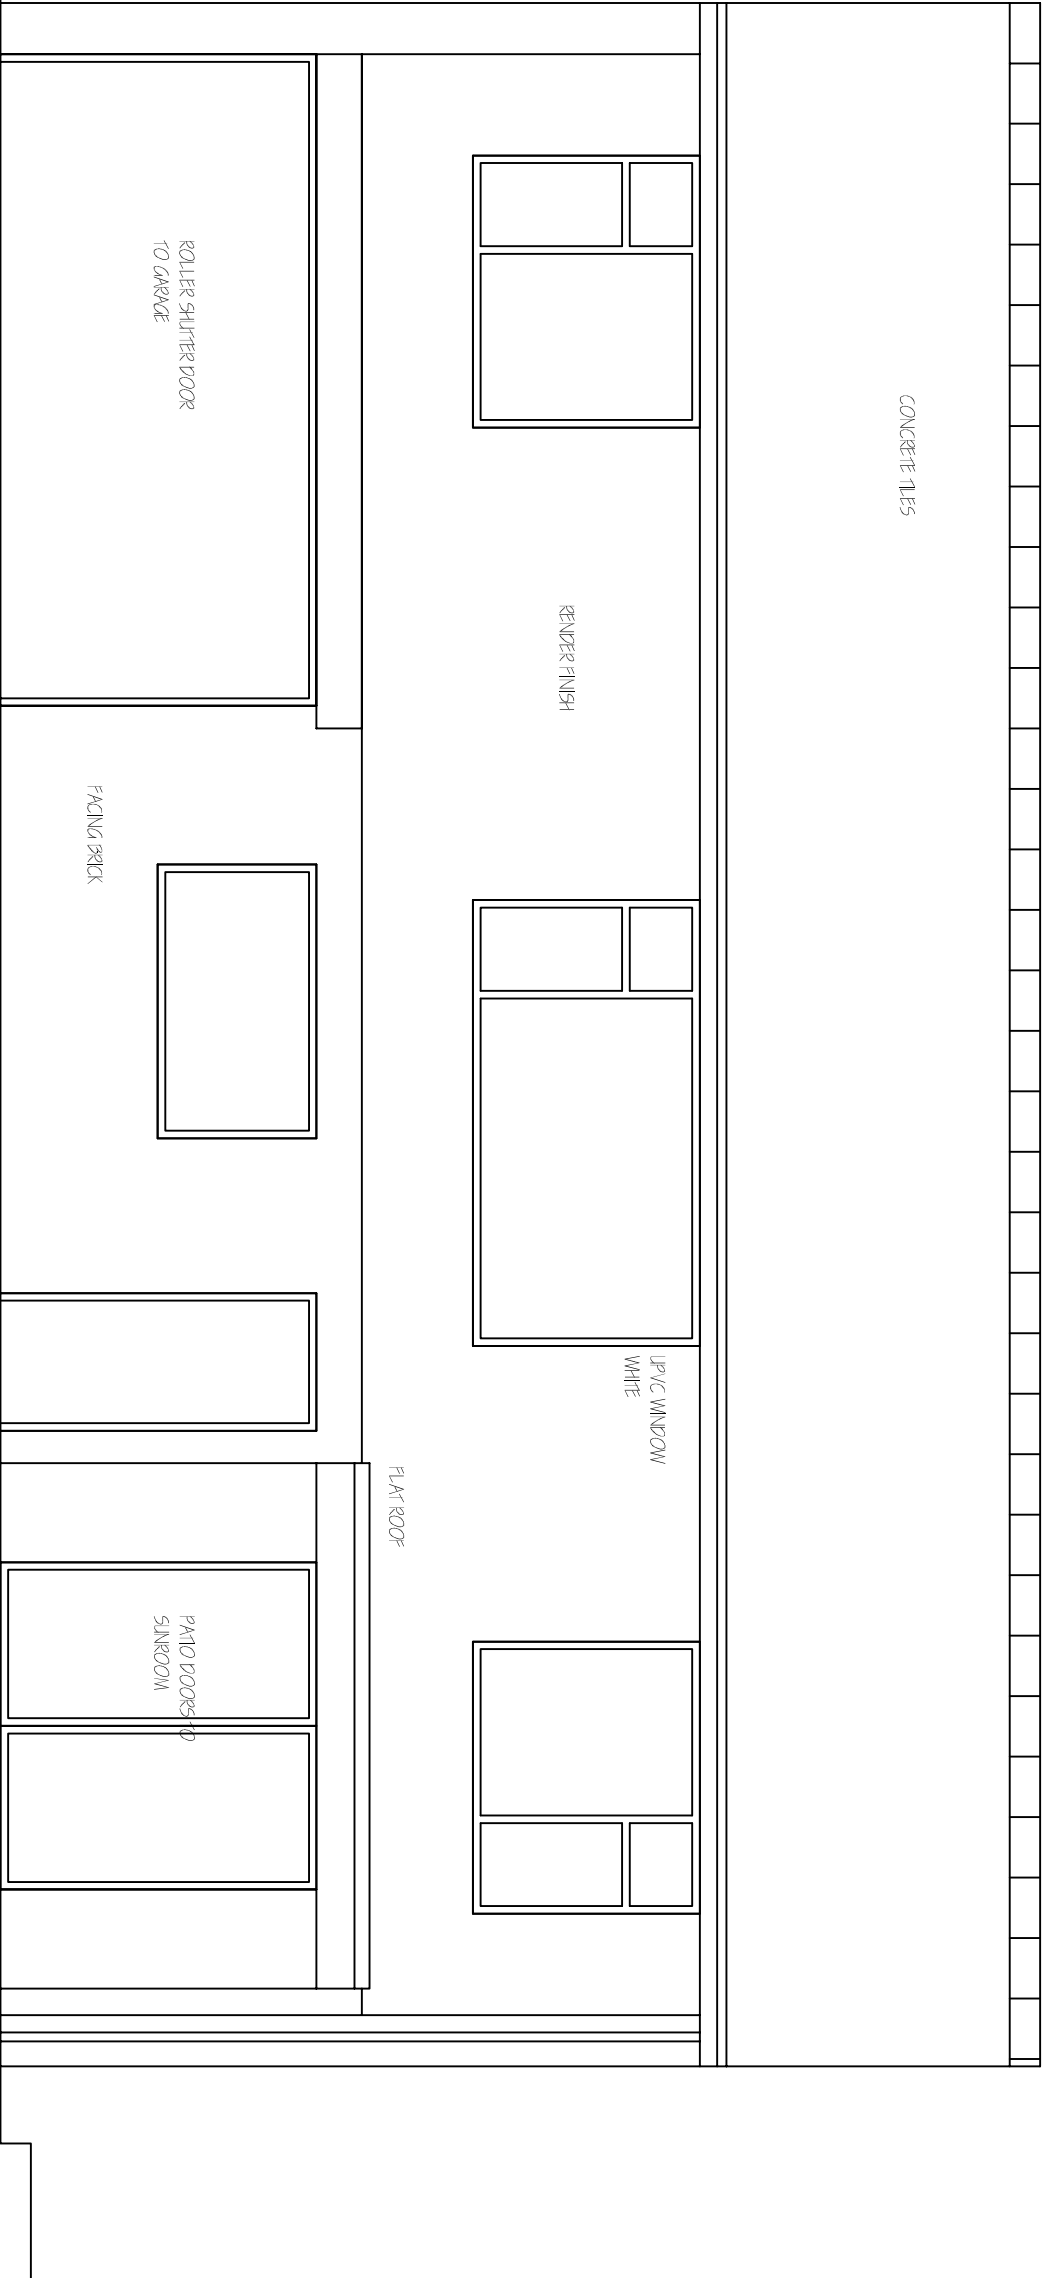


EXISTING REAR
ELEVATION 1:50

Revisions		A. A----	00-00-00
This drawing is for planning permission only and is not a construction drawing.			
Drawing Title		EXISTING-ELEVATION	
Job No. - Dwg No.	TK/2012/3	-	-
Client:	TERE AND ADRIAN KIRK WEST WINDS ROUGHBRICHWORTH LANE OXFORD SHERFIELD S66 8YP		
Scale.	1:50		

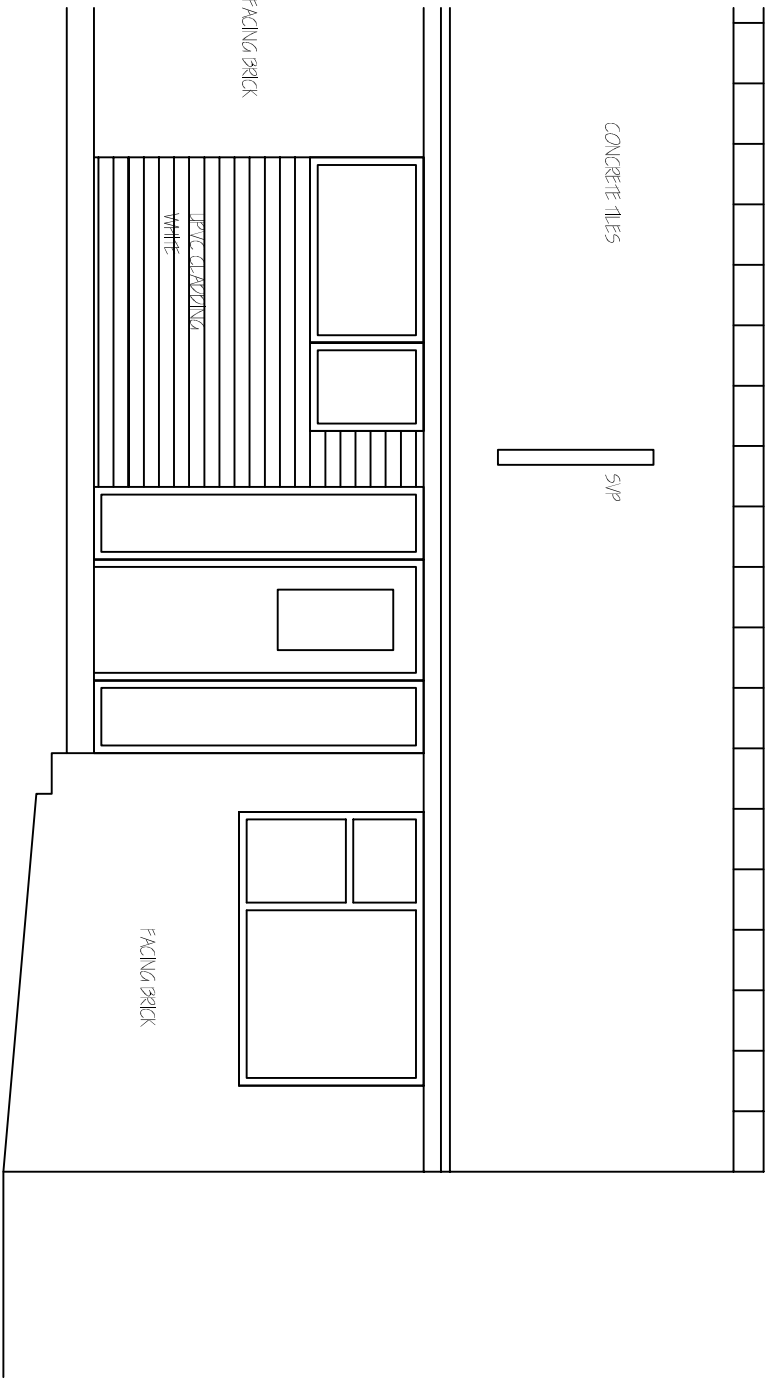


EXISTING FRONT
ELEVATION 1:50

Revisions	A. A----		00-00-00
This drawing is for planning permission only and is not a construction drawing.			
Drawing Title	EXISTING-FRONT-ELEVATION		
Job No. - Dwg No.	TK/2012/4	.	—
Client:	TERRI AND ADRIAN KIRK WEST WINDS ROUGHBRICWORTH LANE OASERING SHEFFIELD S36 8YP		
Scale.	1:50		

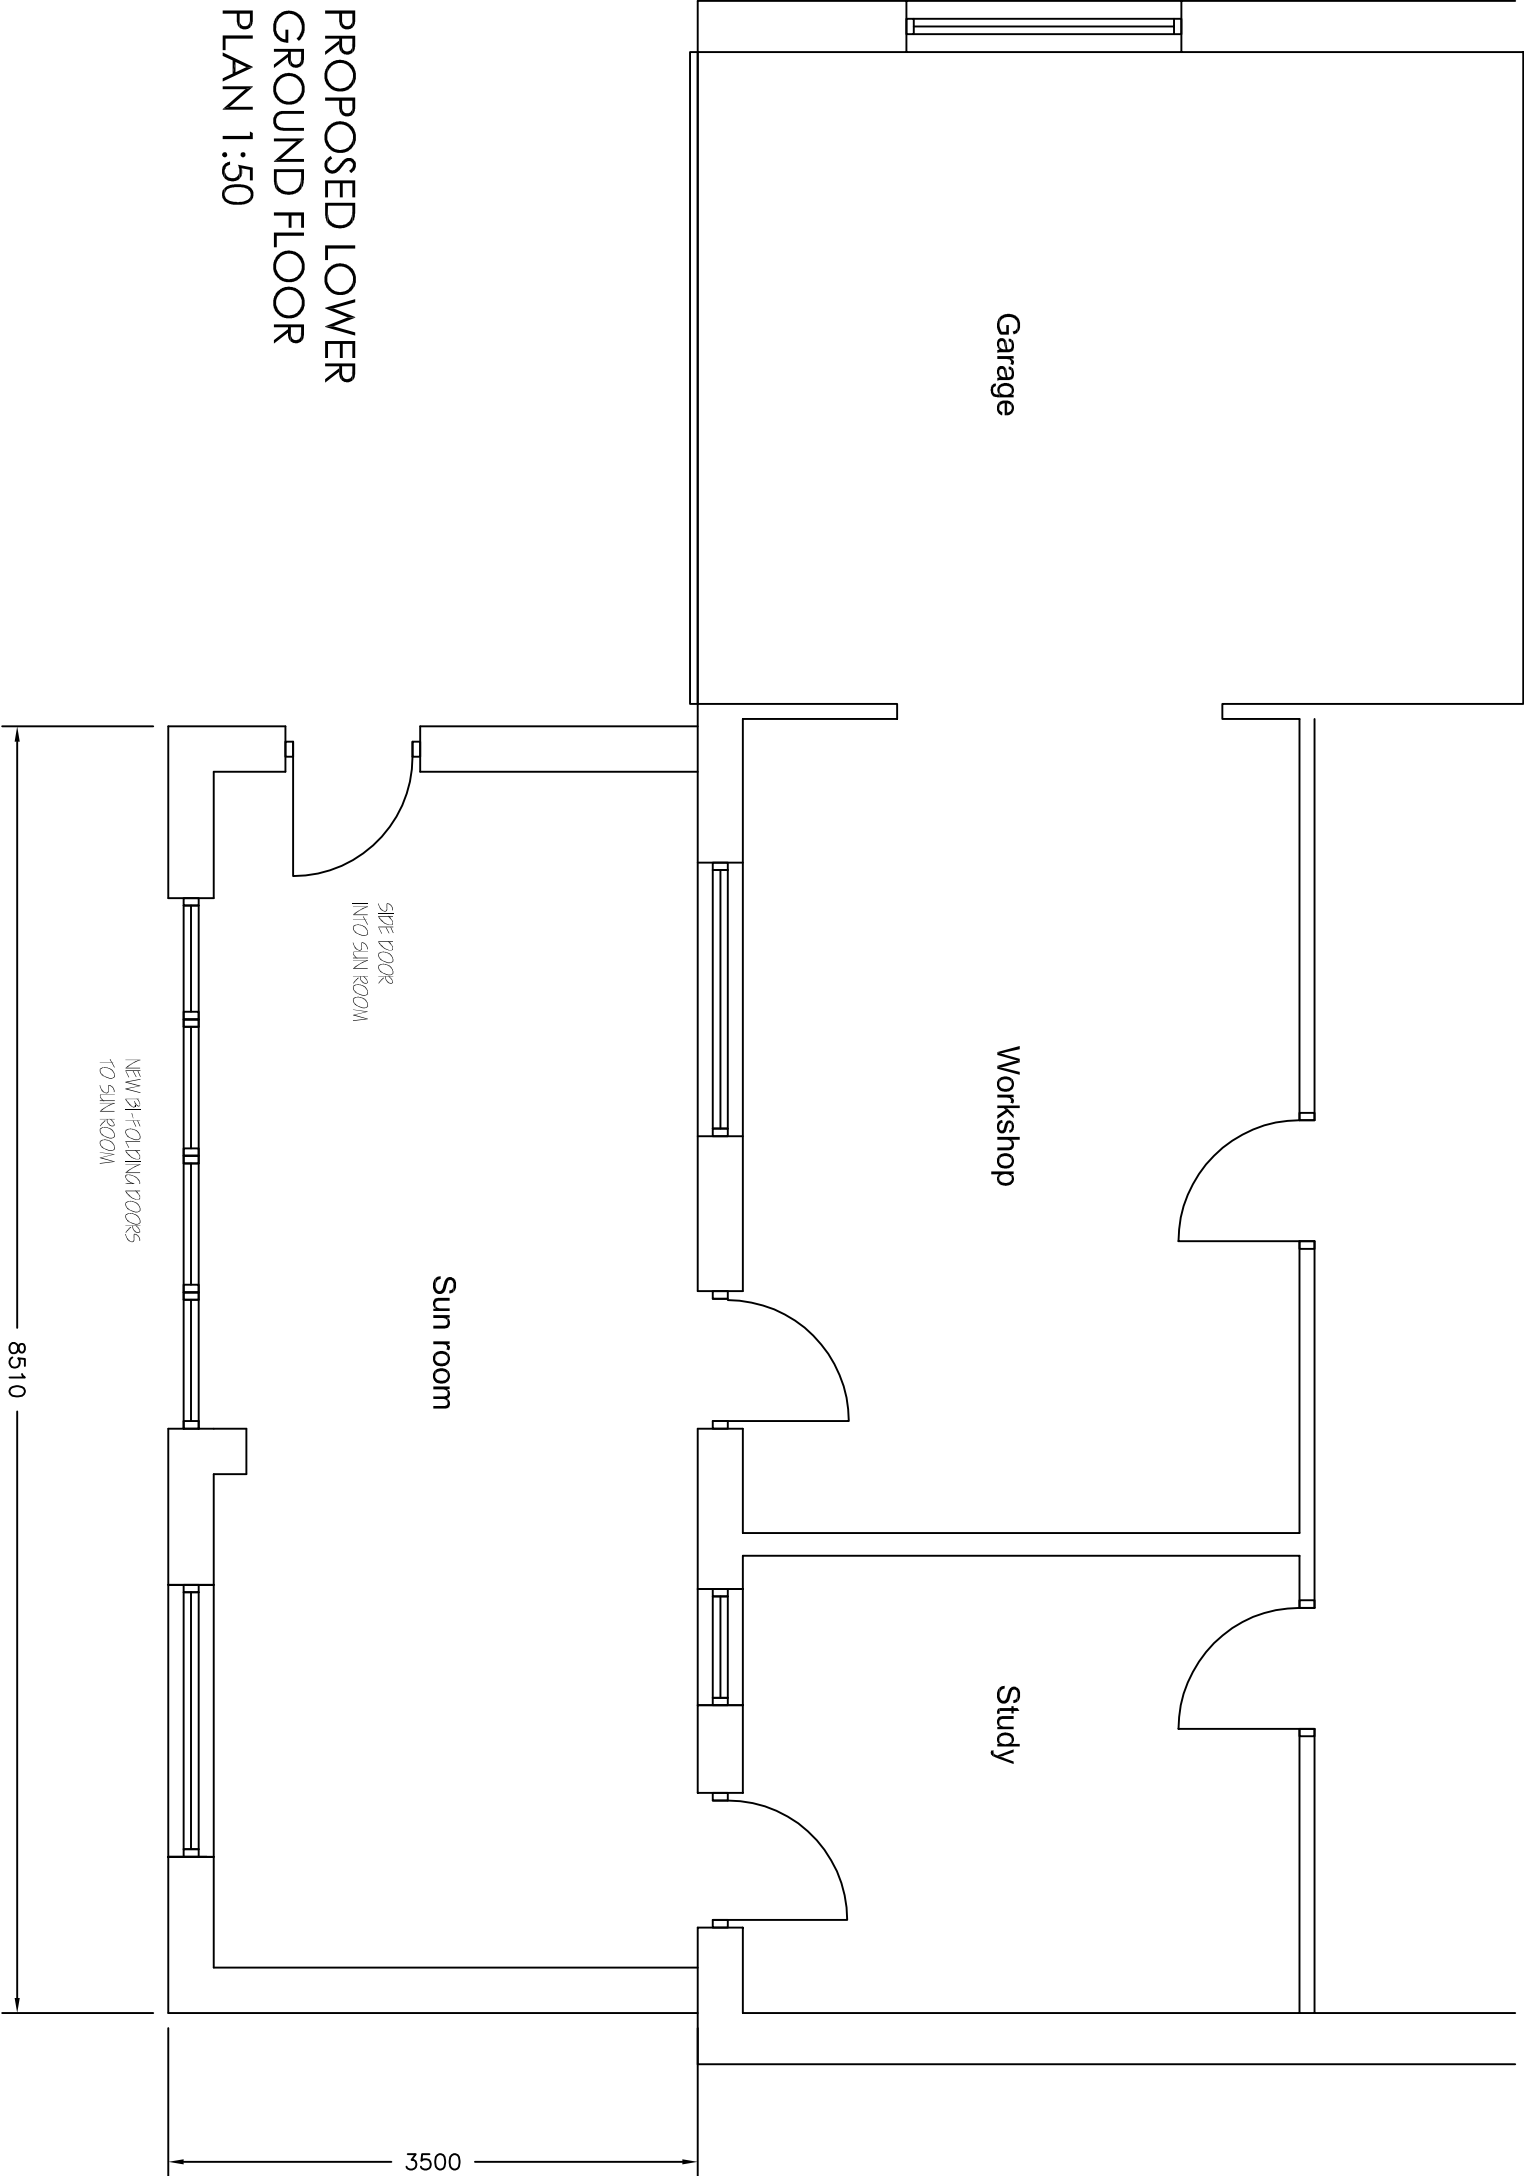


Revisions		A. A----	00-00-00
This drawing is for planning permission only and is not a construction drawing.			
Drawing Title		PROPOSED-PLAN	
Job No. - Dwg No.		TK/2012/5	-
Client:		TERRI AND ADRIAN KIRK WEST WINDS ROUGHBIRCHWORTH LANE OXSFORD SHERFIELD S36 8YP	
Scale.		1:50	

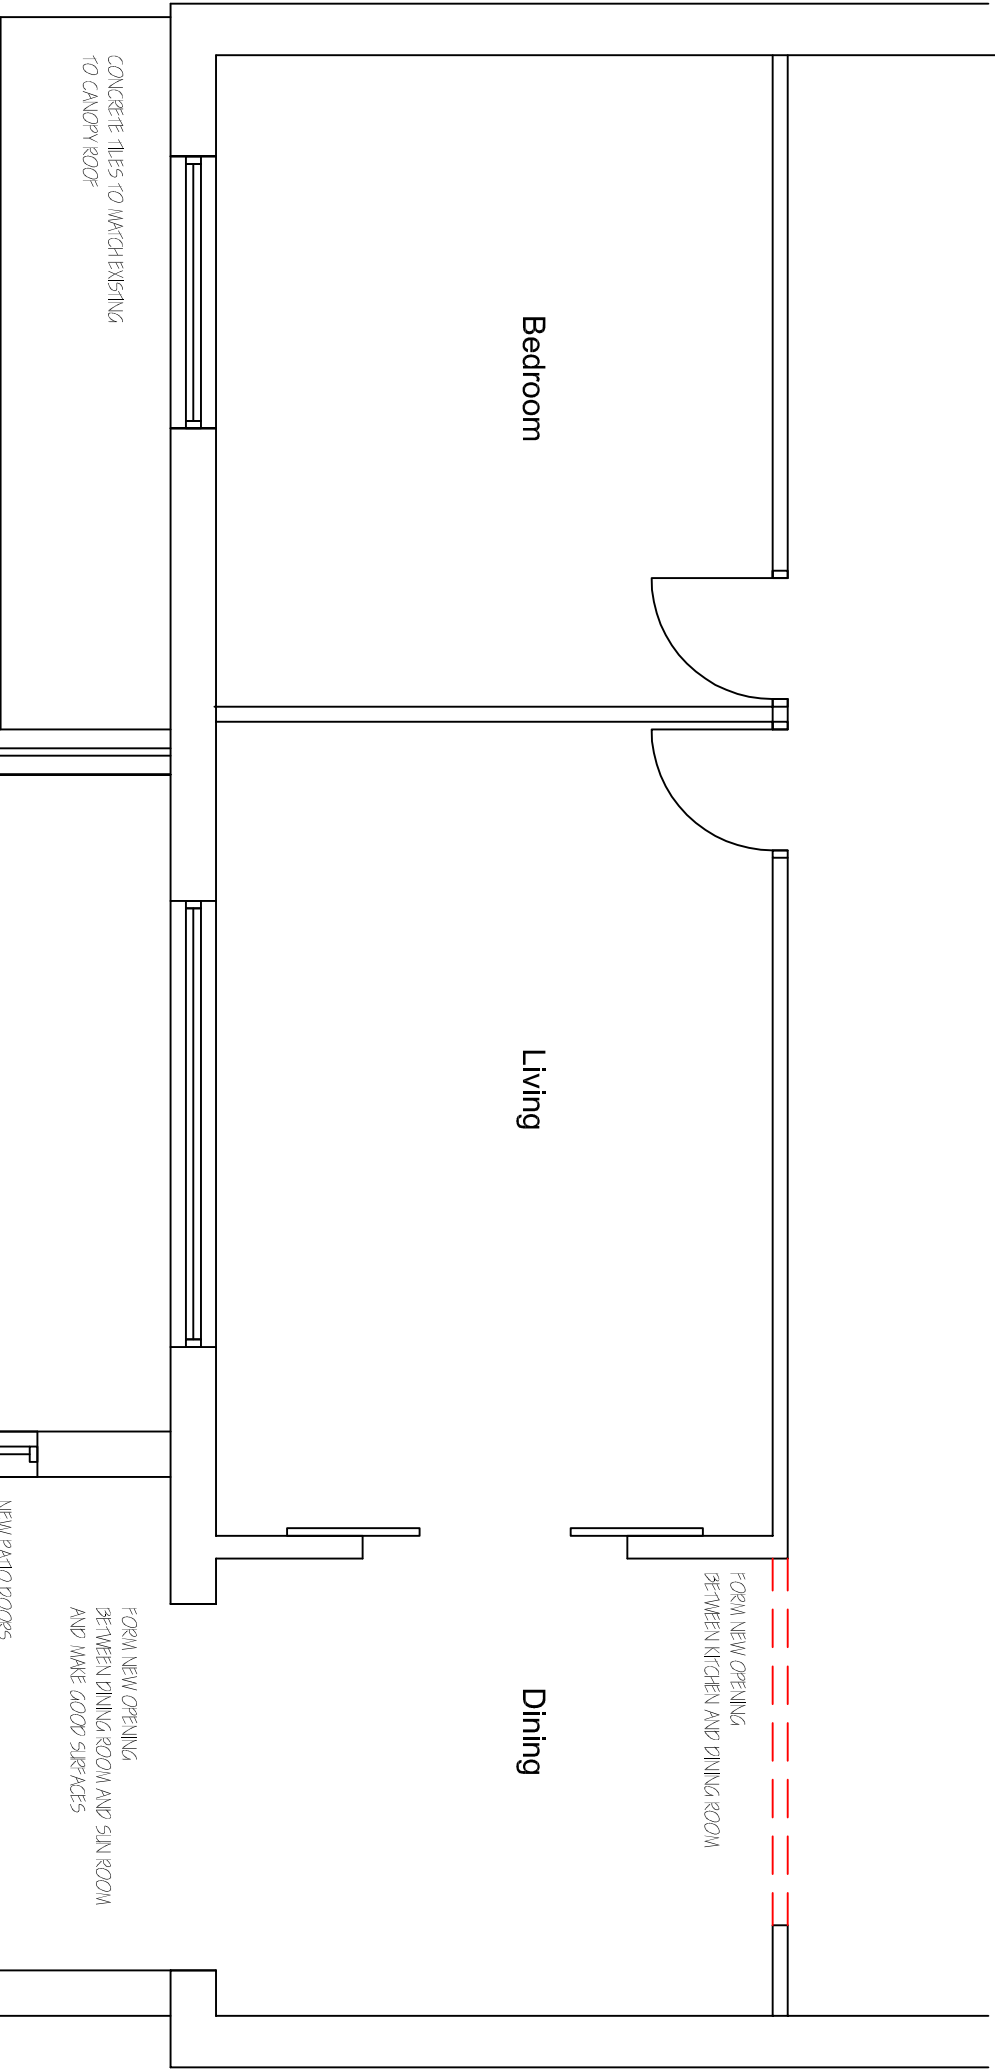


PROPOSED GROUND
FLOOR PLAN 1:50

Revisions	A. A----	00-00-00
This drawing is for planning permission only and is not a construction drawing.		
Drawing Title	PROPOSED-PLAN	
Job No. - Dwg No.	TK/2012/6	-
Client:	TERI AND ADRIAN KIRK WEST WINDS ROUGHBIRCHWORTH LANE OXSFORD SHERFIELD S36 8YP	
Scale.	1:50	

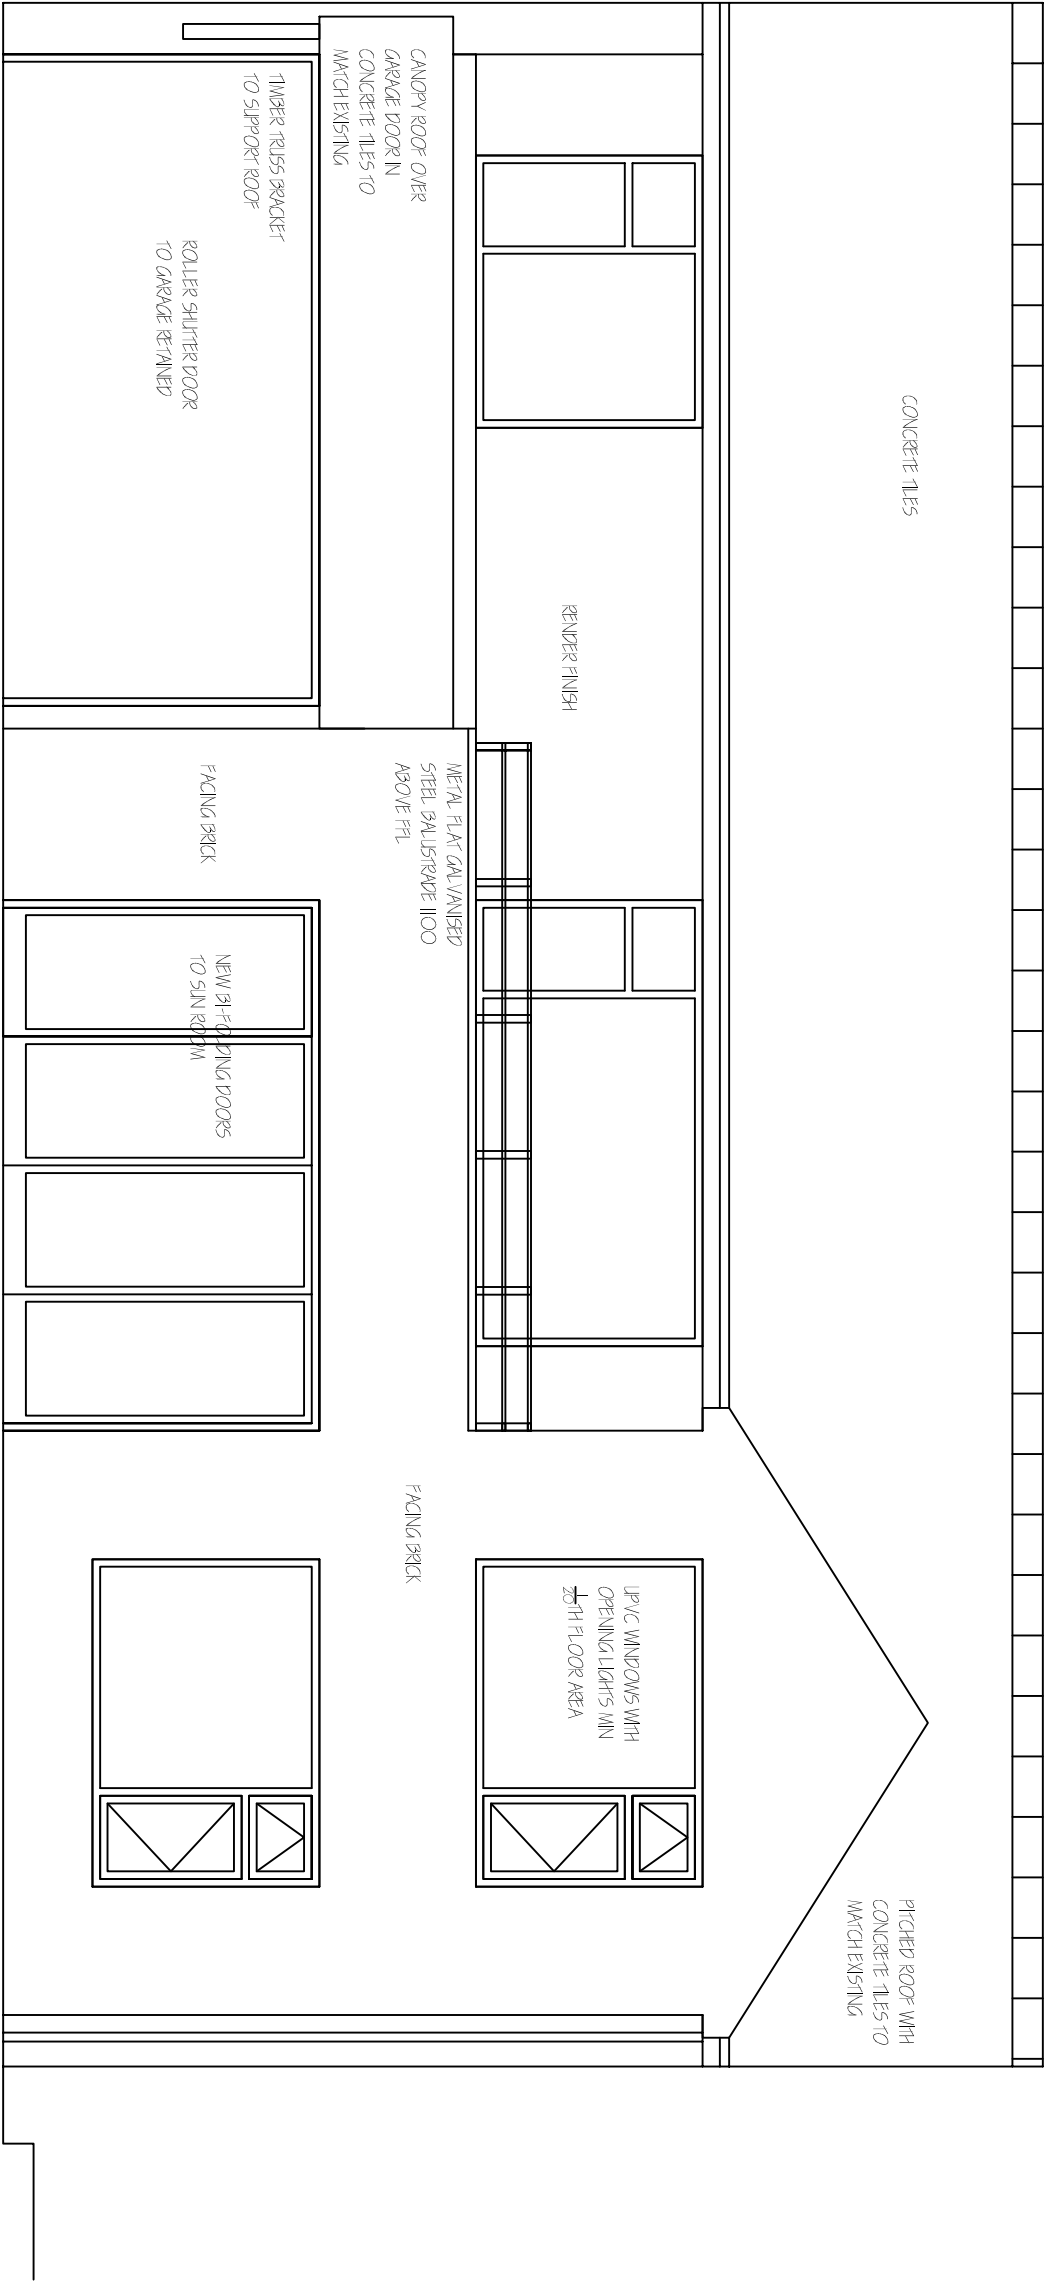


PROPOSED REAR
ELEVATION 1:50

Revisions		A. A----	00-00-00
This drawing is for planning permission only and is not a construction drawing.			
Drawing Title		PROPOSED-REAR-ELEVATION	
Job No. - Dwg No.	TK/2012/7	-	-
Client:	TERI AND ADRIAN KIRK WEST WINDS ROUGHBIRCHWORTH LANE OXSFORD SHERFIELD S36 8YP		
Scale.	1:50		

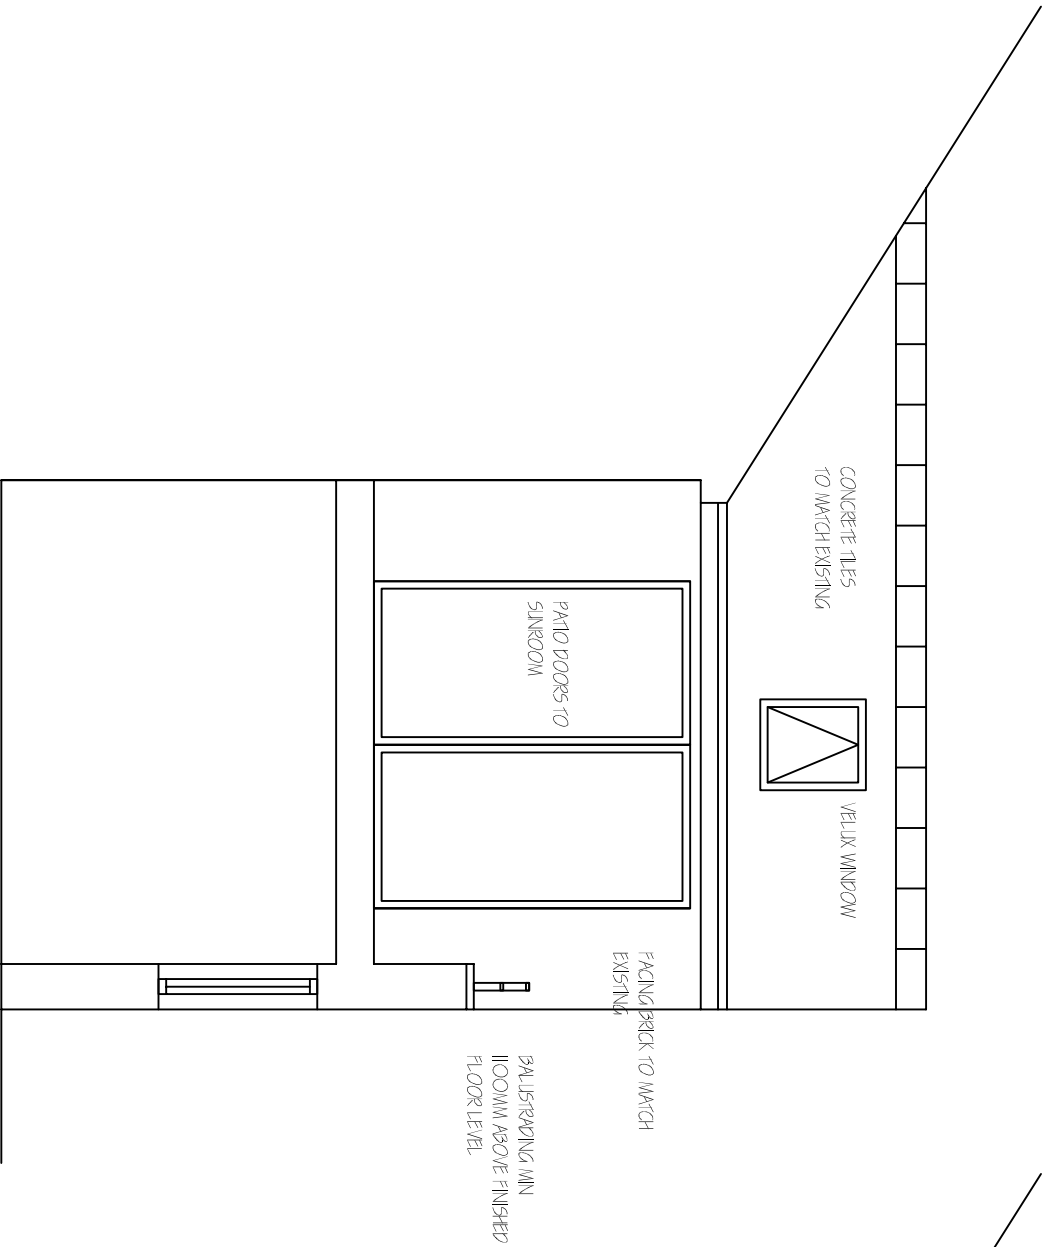


PROPOSED SIDE
ELEVATION 1:50

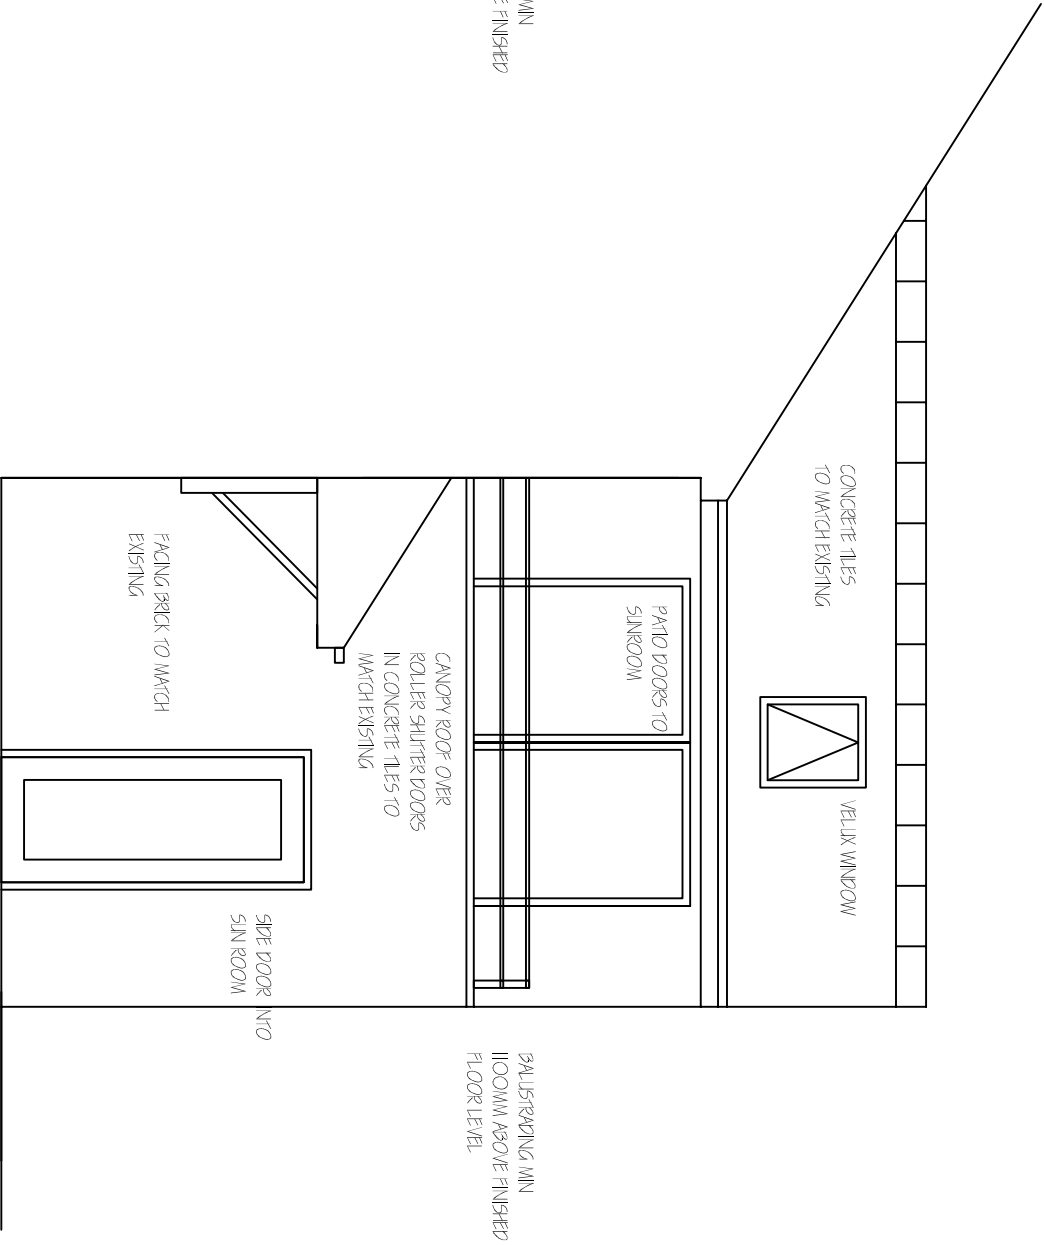


PROPOSED SIDE
ELEVATION 1:50


Revisions	A. A----	00-00-00
This drawing is for planning permission only and is not a construction drawing.		
Drawing Title	PROPOSED-SIDE-ELEVATIONS	
Job No. - Dwg No.	TK/2012/8	-
Client:	TERI AND ADRIAN KIRK WEST WINDS ROUGHBIRCHWORTH LANE OXSFORD SHERFIELD S66 8YP	
Scale.	1:50	

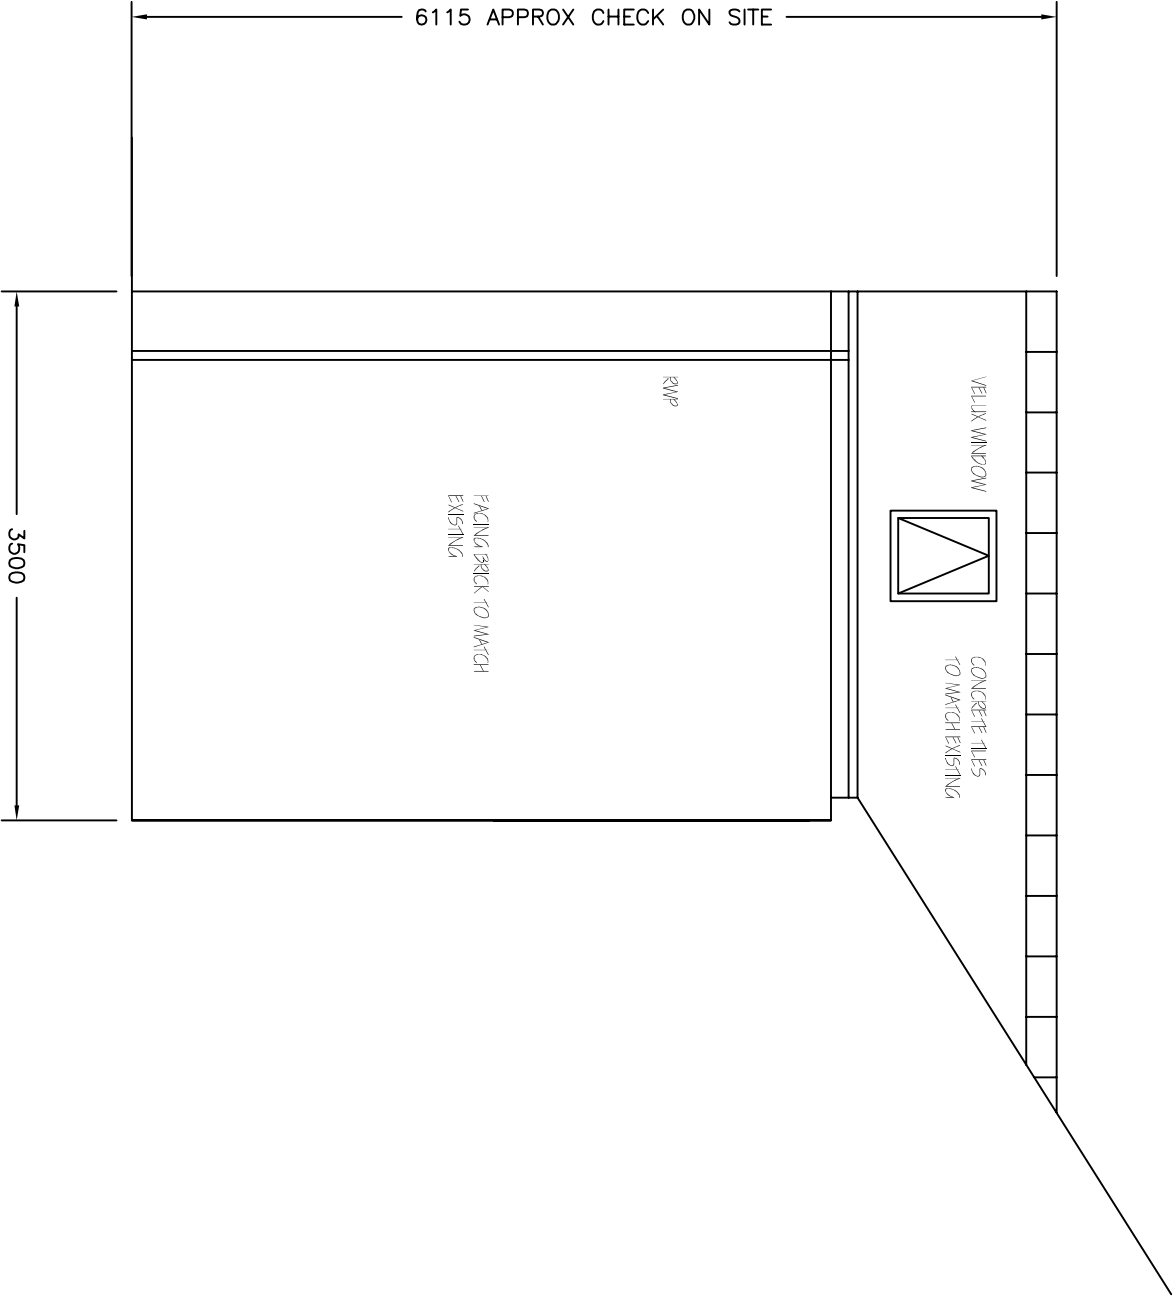


Revisions		A. A----	00-00-00
This drawing is for planning permission only and is not a construction drawing.			
Drawing Title		PROPOSED SIDE ELEVATIONS	
Job No. - Dwg No.	TK/2012/9	-	-
Client:	TERI AND ADRIAN KIRK WEST WINDS ROUGHBIRCHWORTH LANE OXSFORD STAFFORDS S66 8YP		
Scale.	1:50		

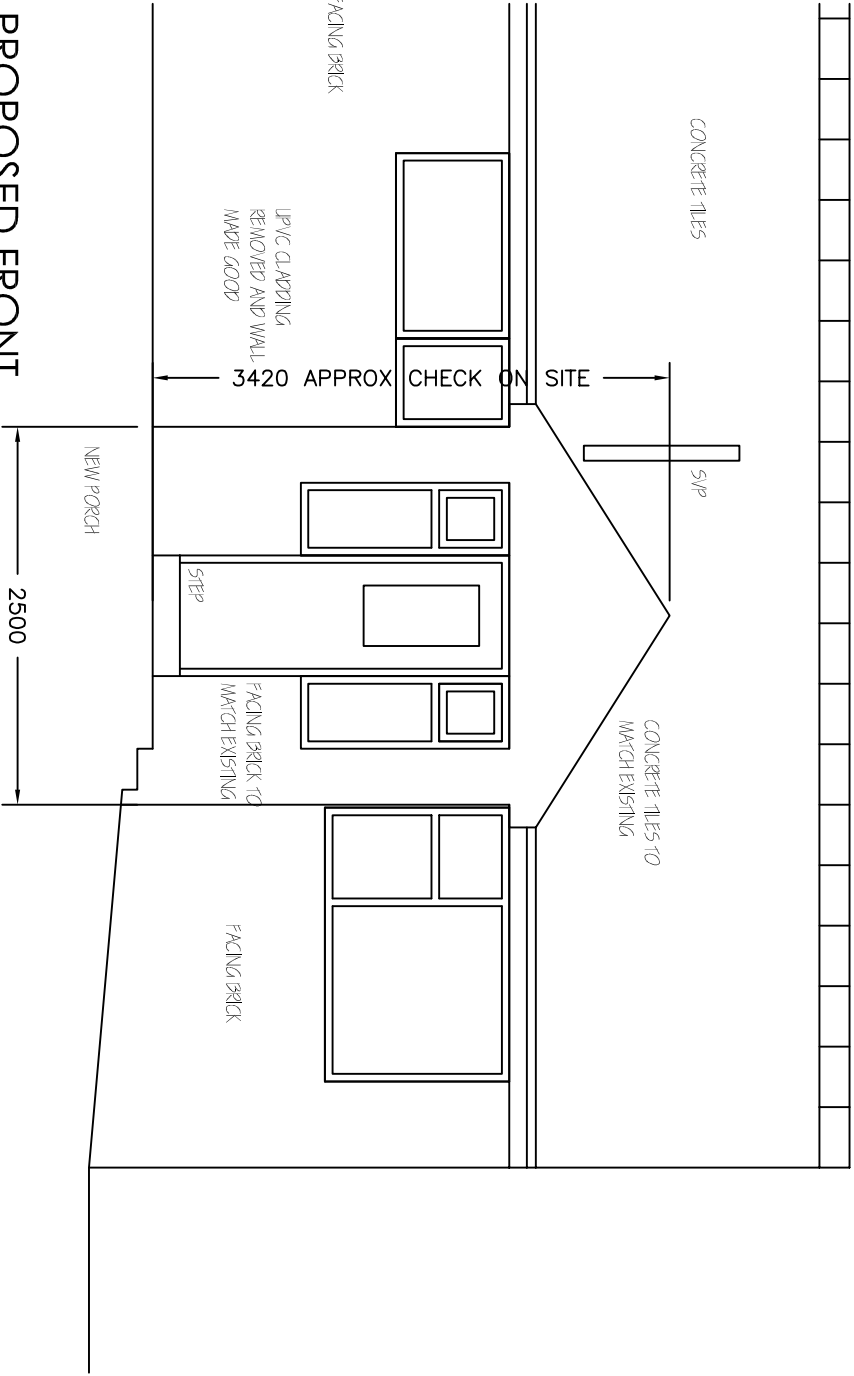

PROPOSED FRONT
ELEVATION 1:50

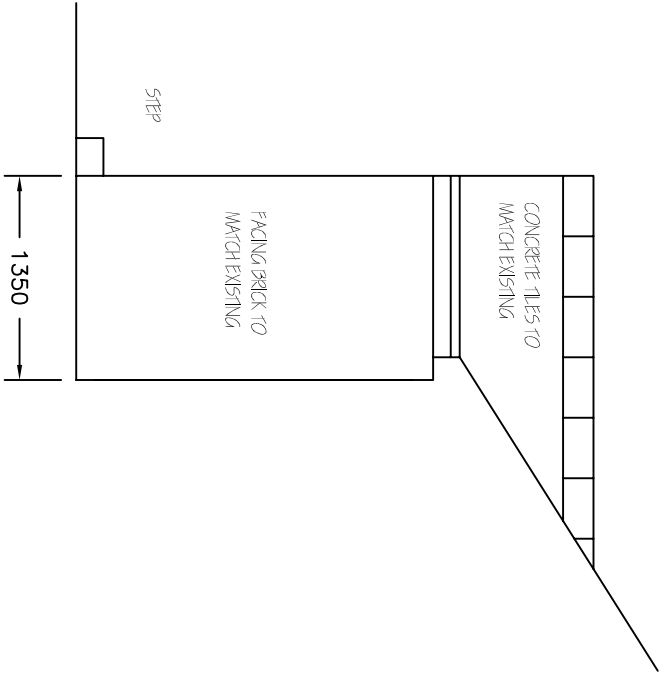


PROPOSED SIDE
ELEVATION 1:50

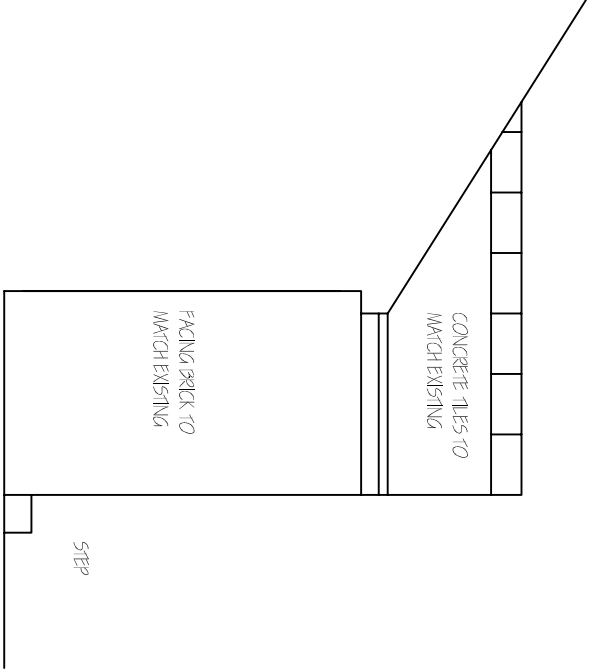

PROPOSED SIDE
ELEVATION 1:50

Revisions	A. A----	00-00-00
This drawing is for planning permission only and is not a construction drawing.		
Drawing Title	PROPOSED-PORCH-TO-FRONT-ELEVATION	
Job No. - Dwg No.	TK/2012/10	-
Client:	TERI AND ADRIAN KIRK WEST WINDS ROUGHBIRCHWORTH LANE OASFIELD SHEFFIELD S36 8YP	
Scale.	1:50	

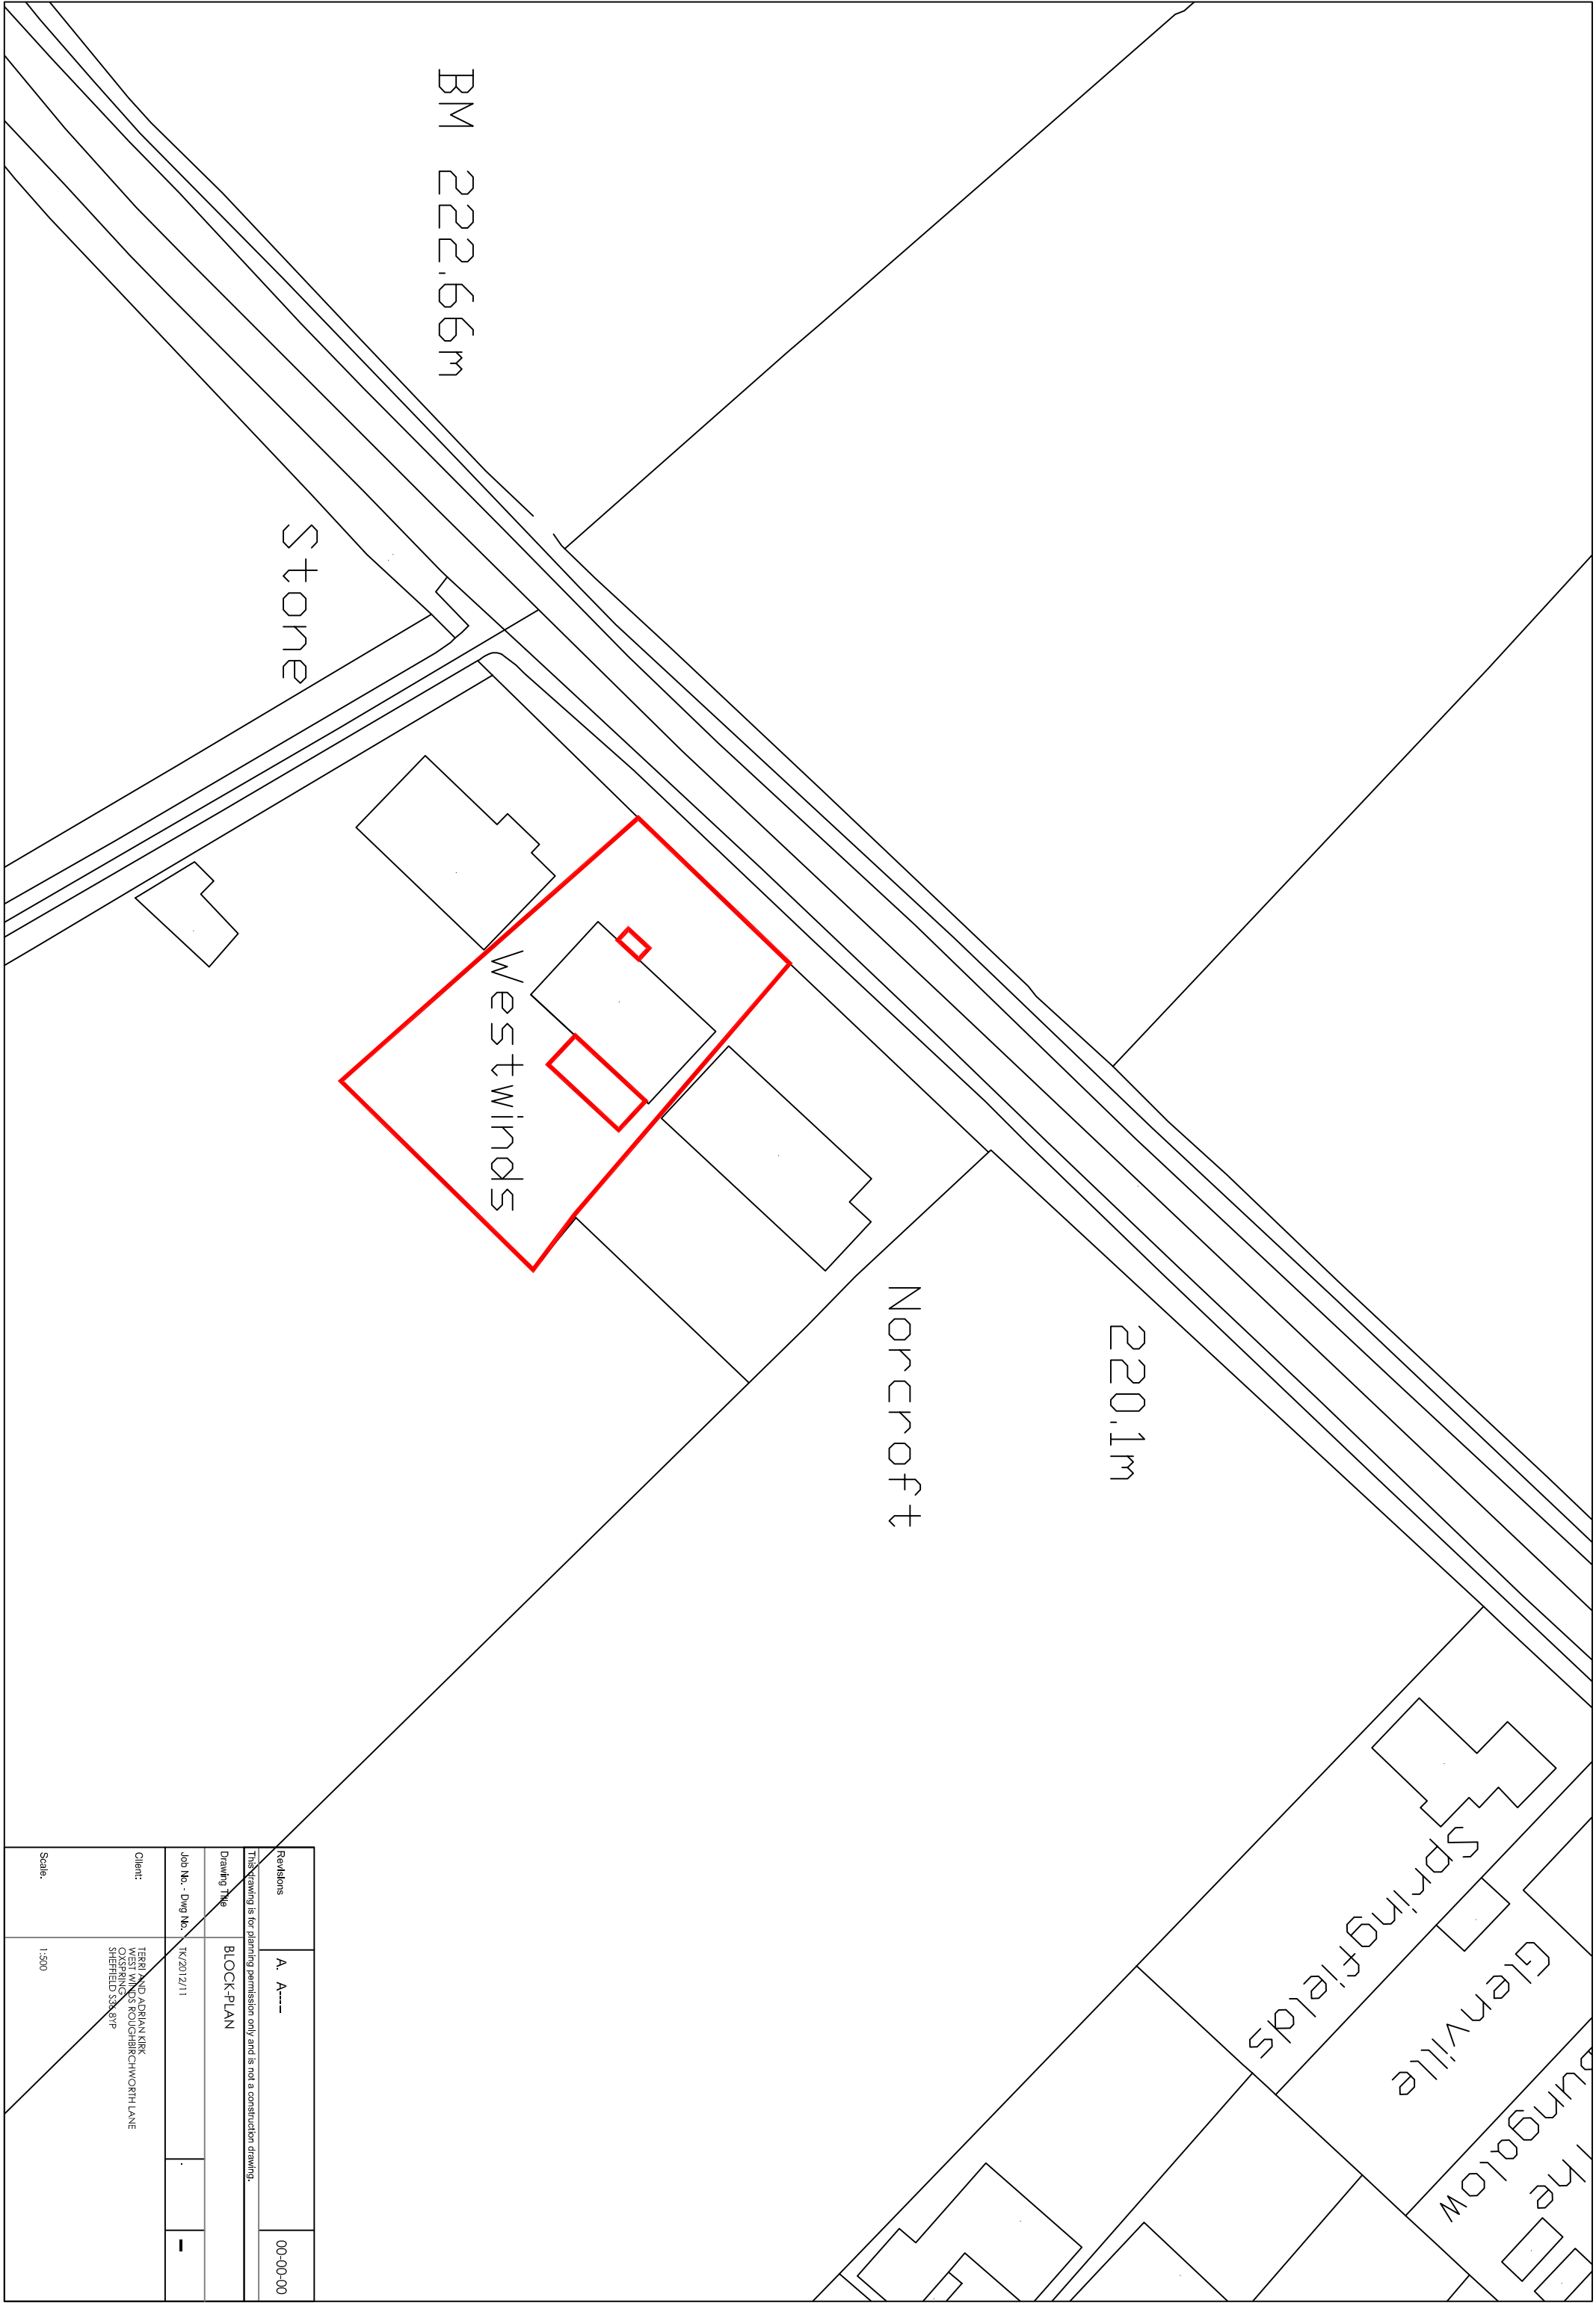

Revisions	A. A----	00-00-00
This drawing is for planning permission only and is not a construction drawing.		
Drawing Title	BLOCK-PLAN	
Job No. - Dwg No.	TK/2012/11	-
Client:	TERRI AND ADRIAN KIRK WEST WINDS ROUGHBIRCHWORTH LANE OASFIELD SS8 8YP	
Scale:	1:500	

