




DO NOT SCALE – CHECK ALL DIMENSIONS ON SITE

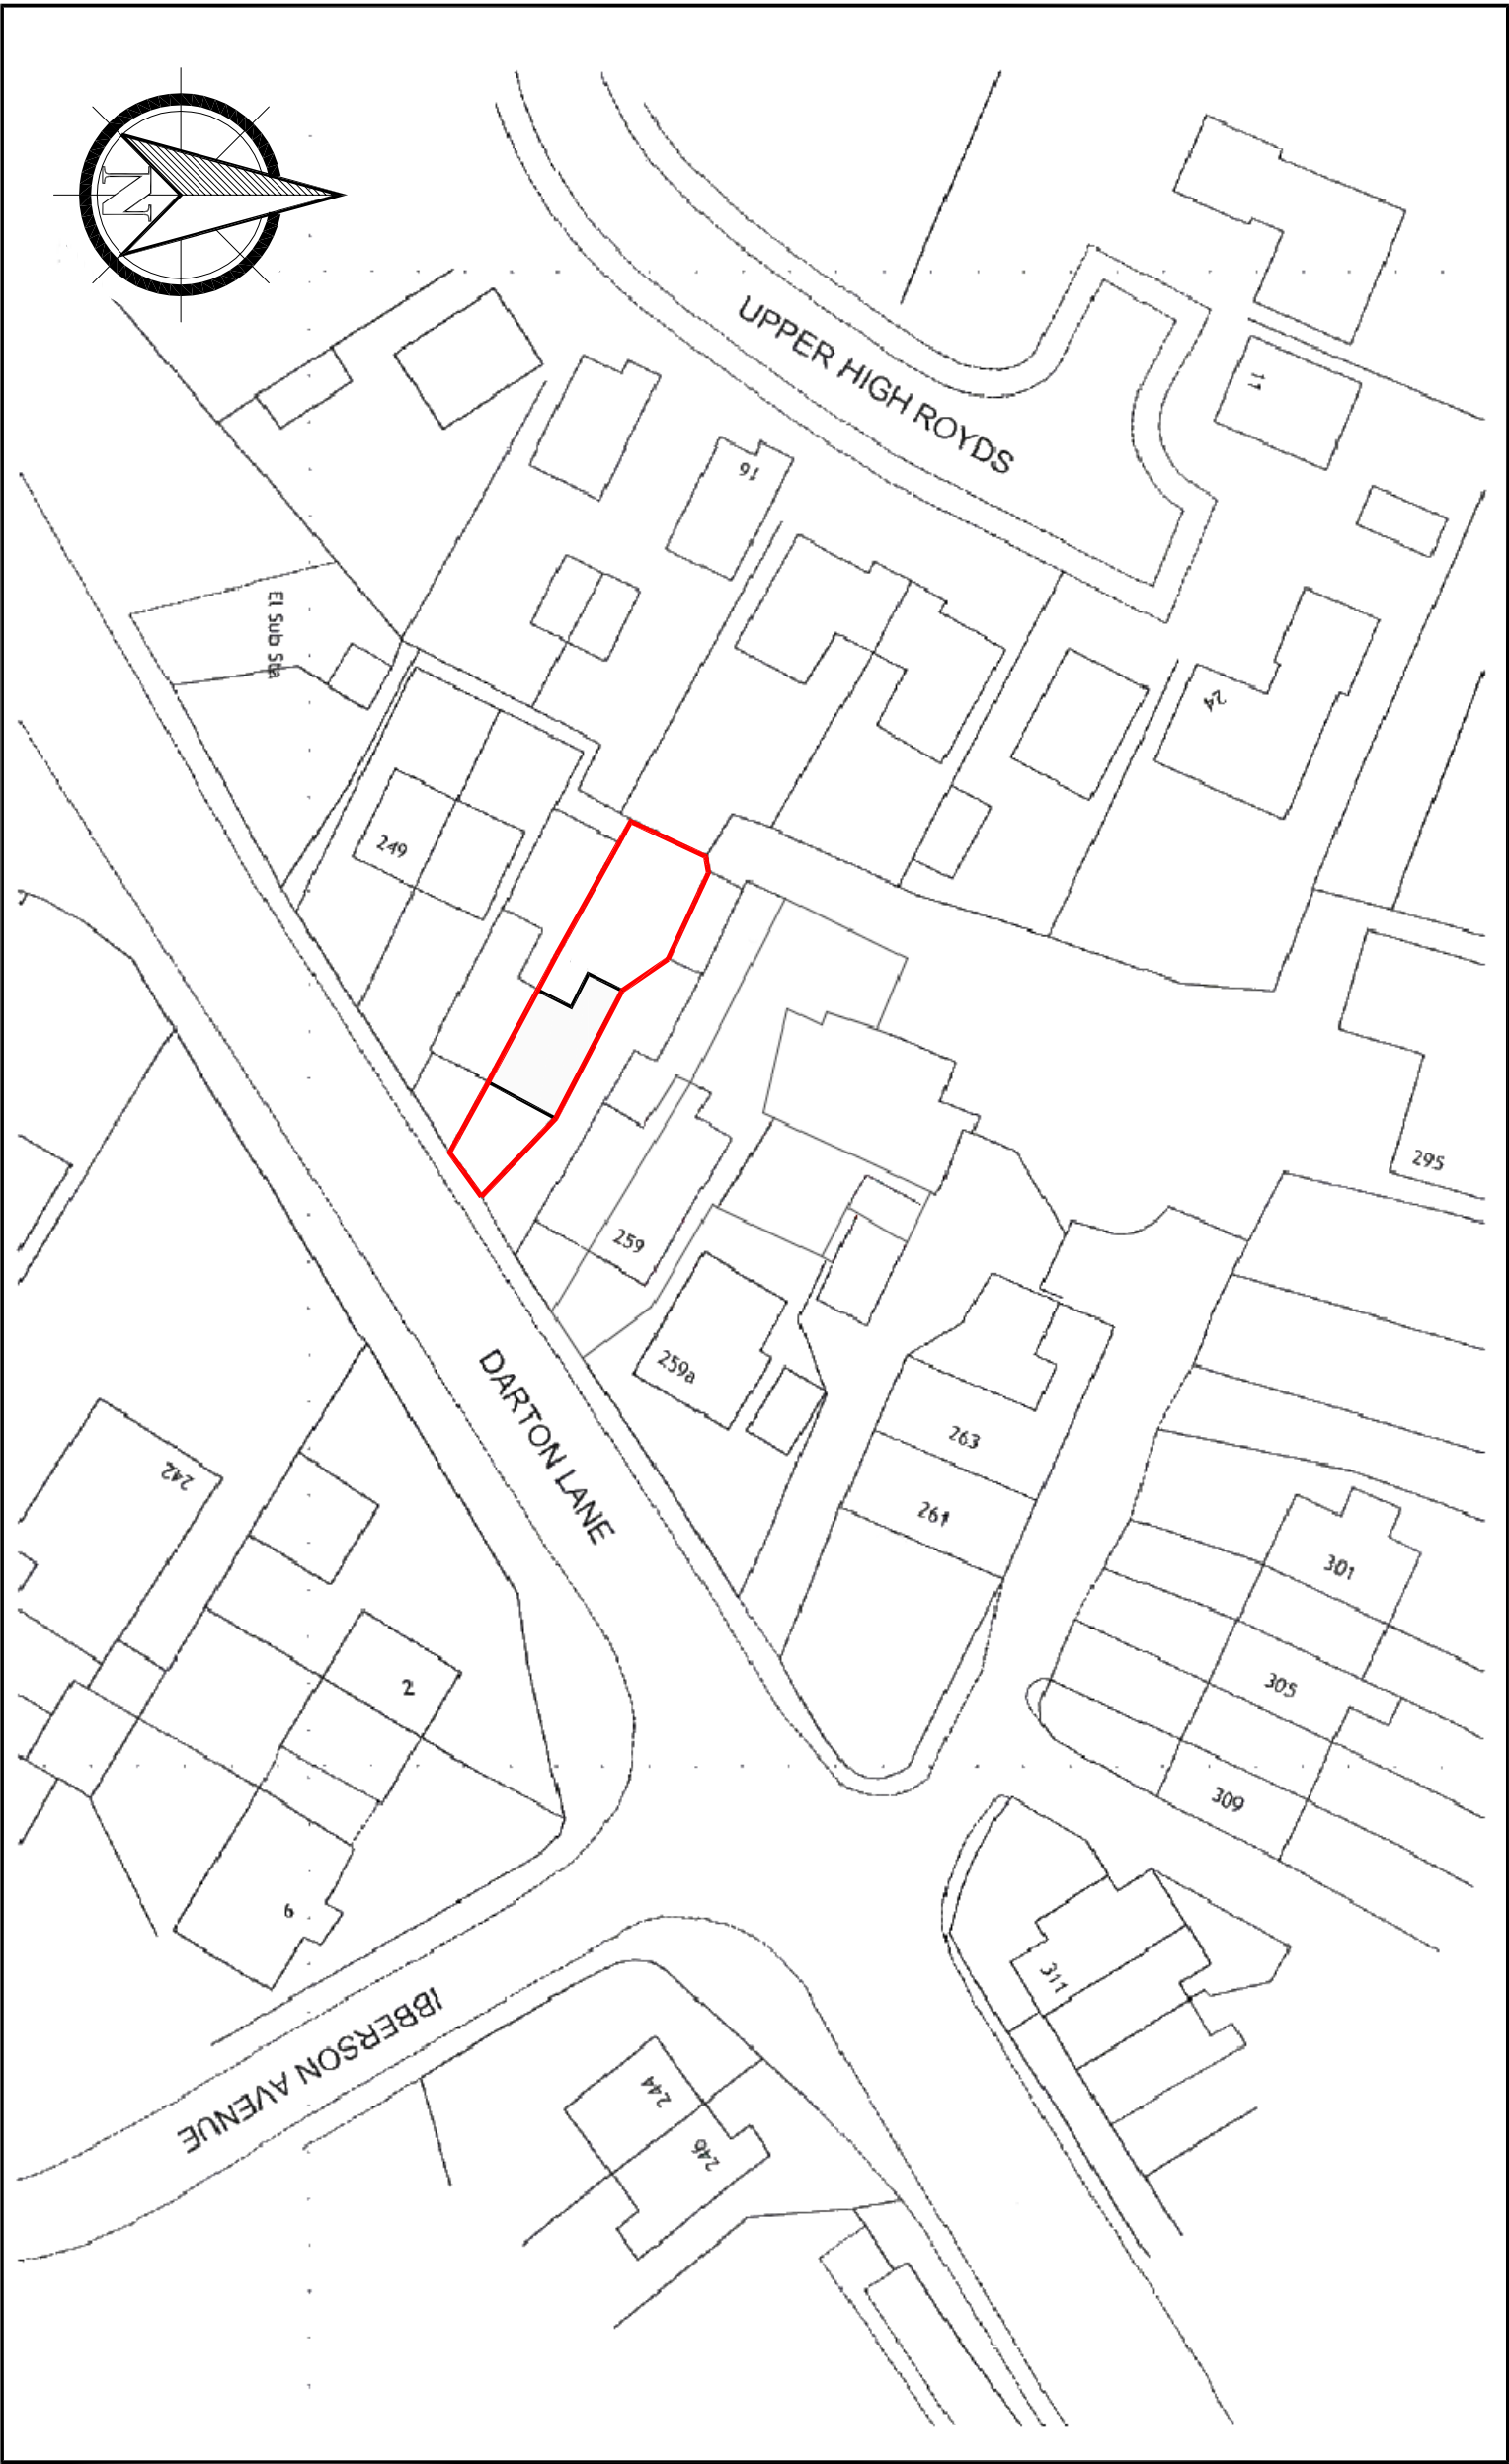


SITE LAYOUT PLAN
SCALE: 1:500

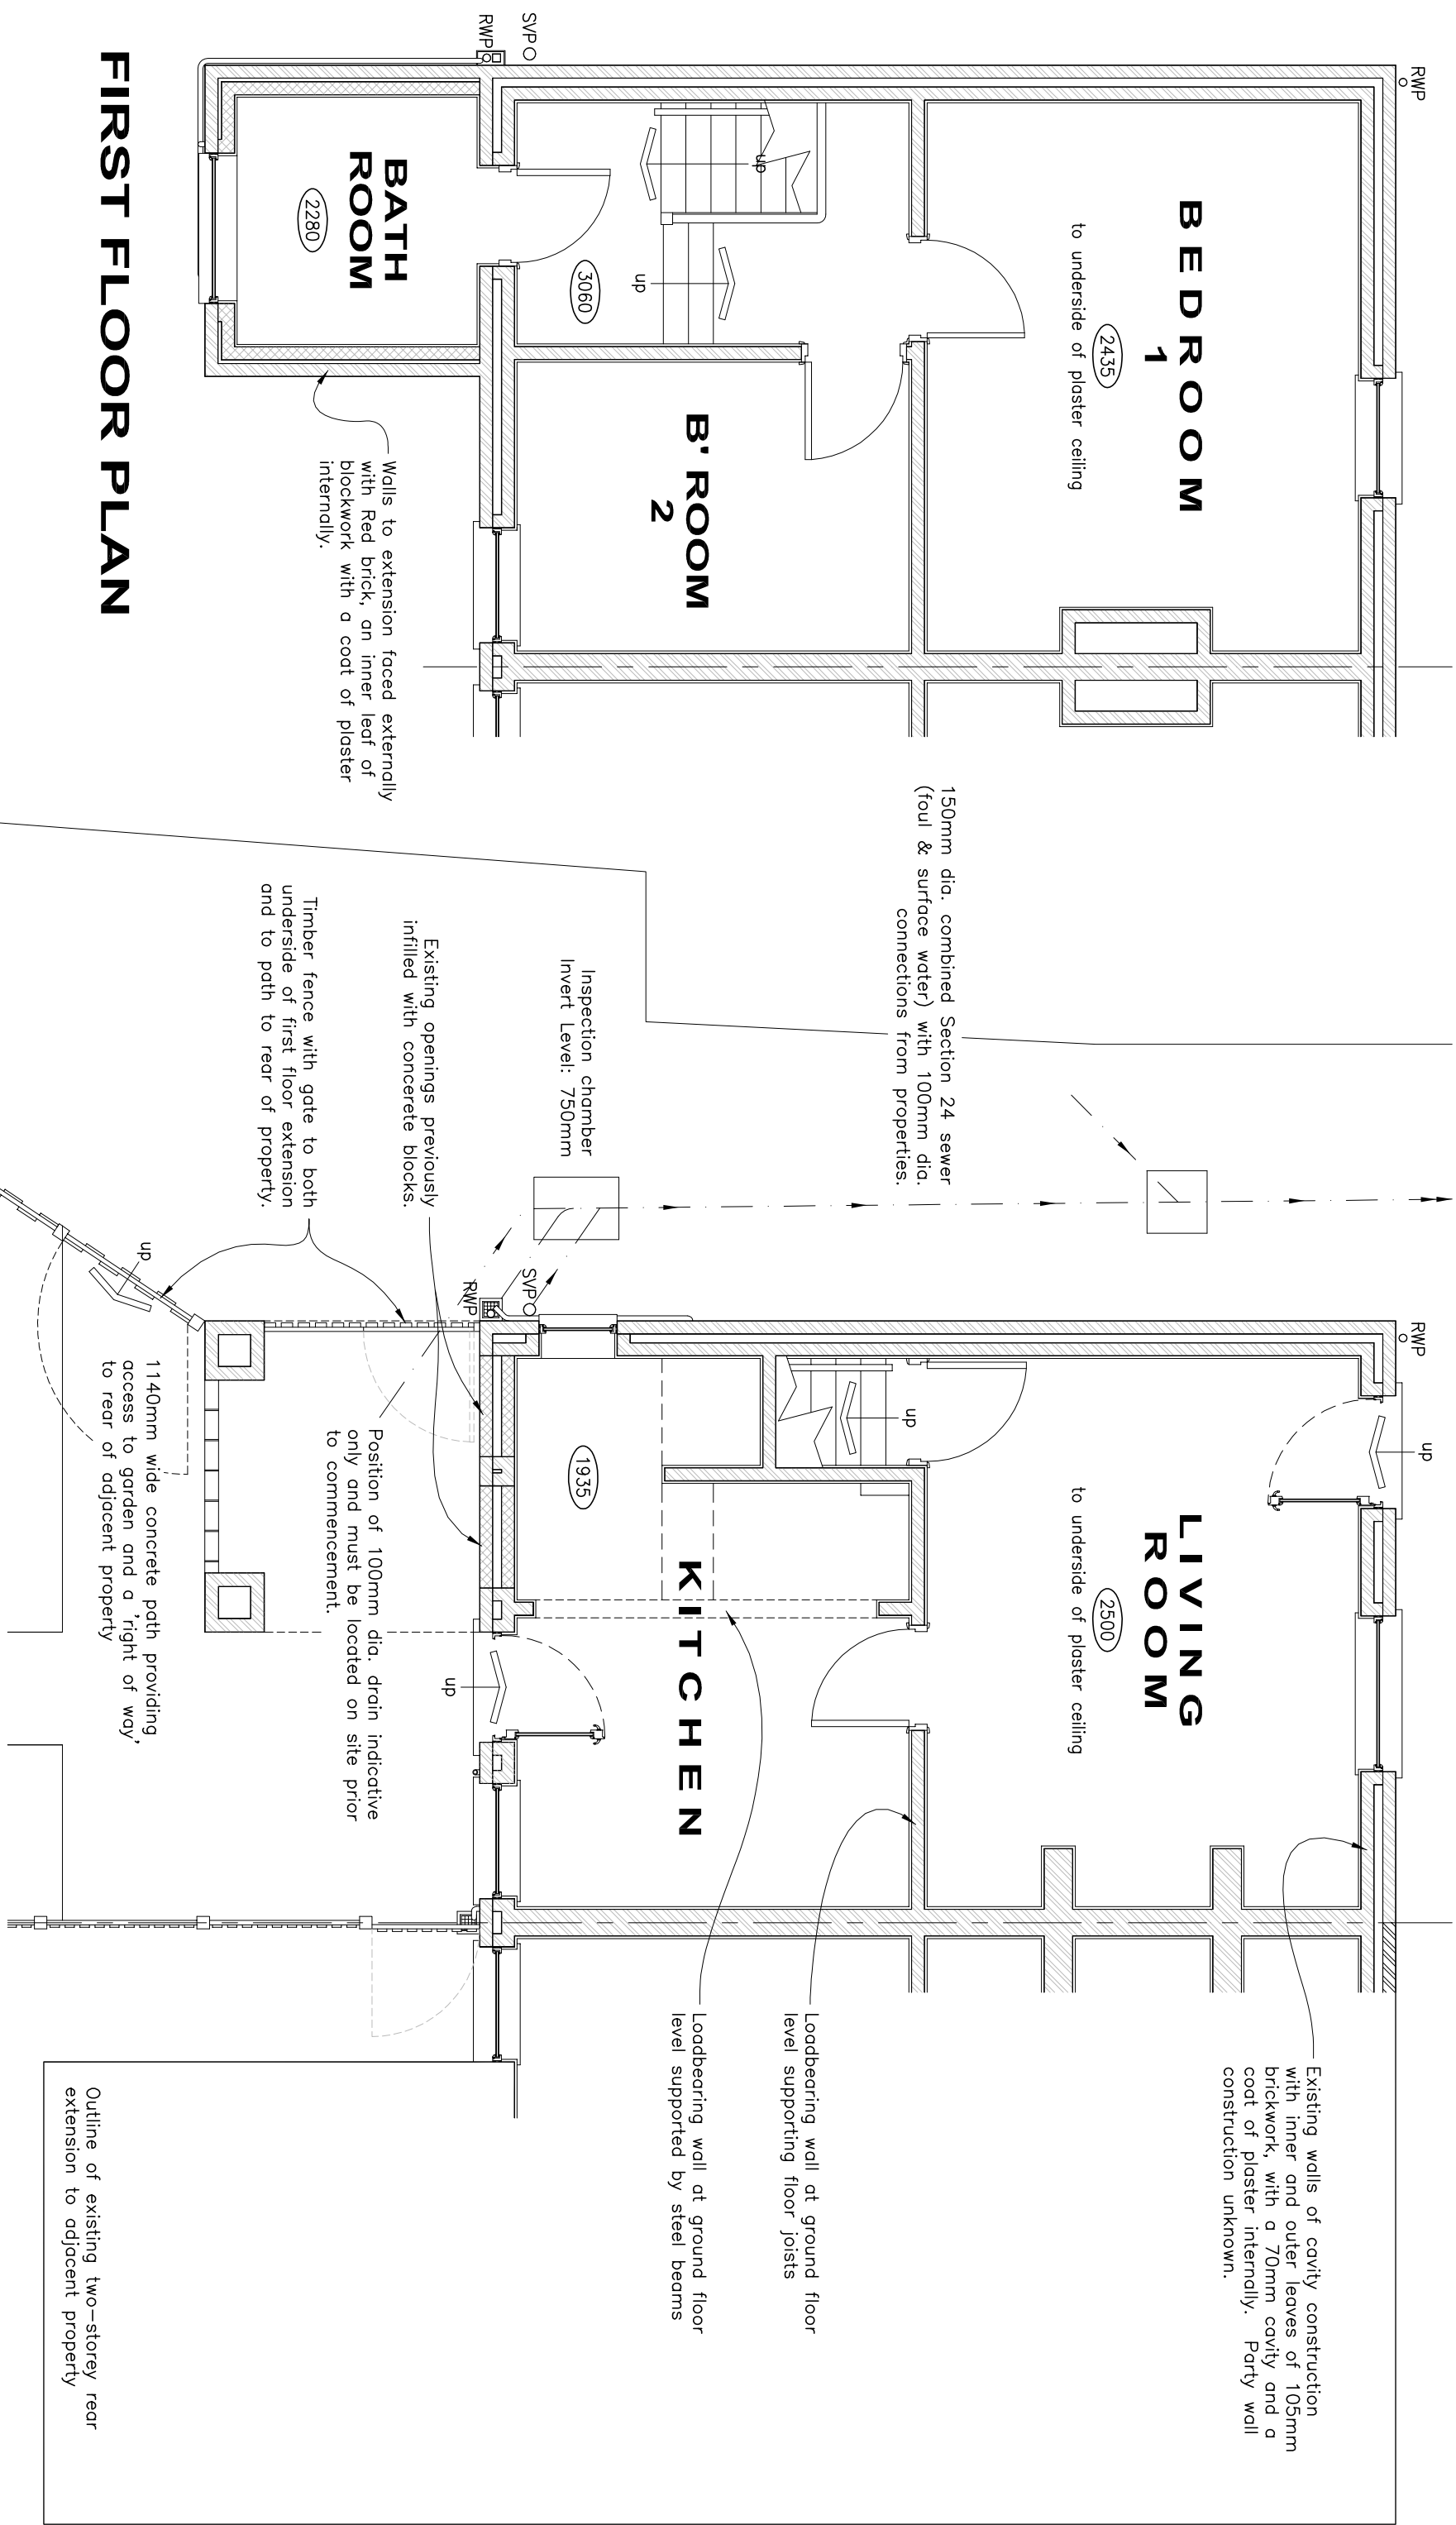

FIRST FLOOR PLAN

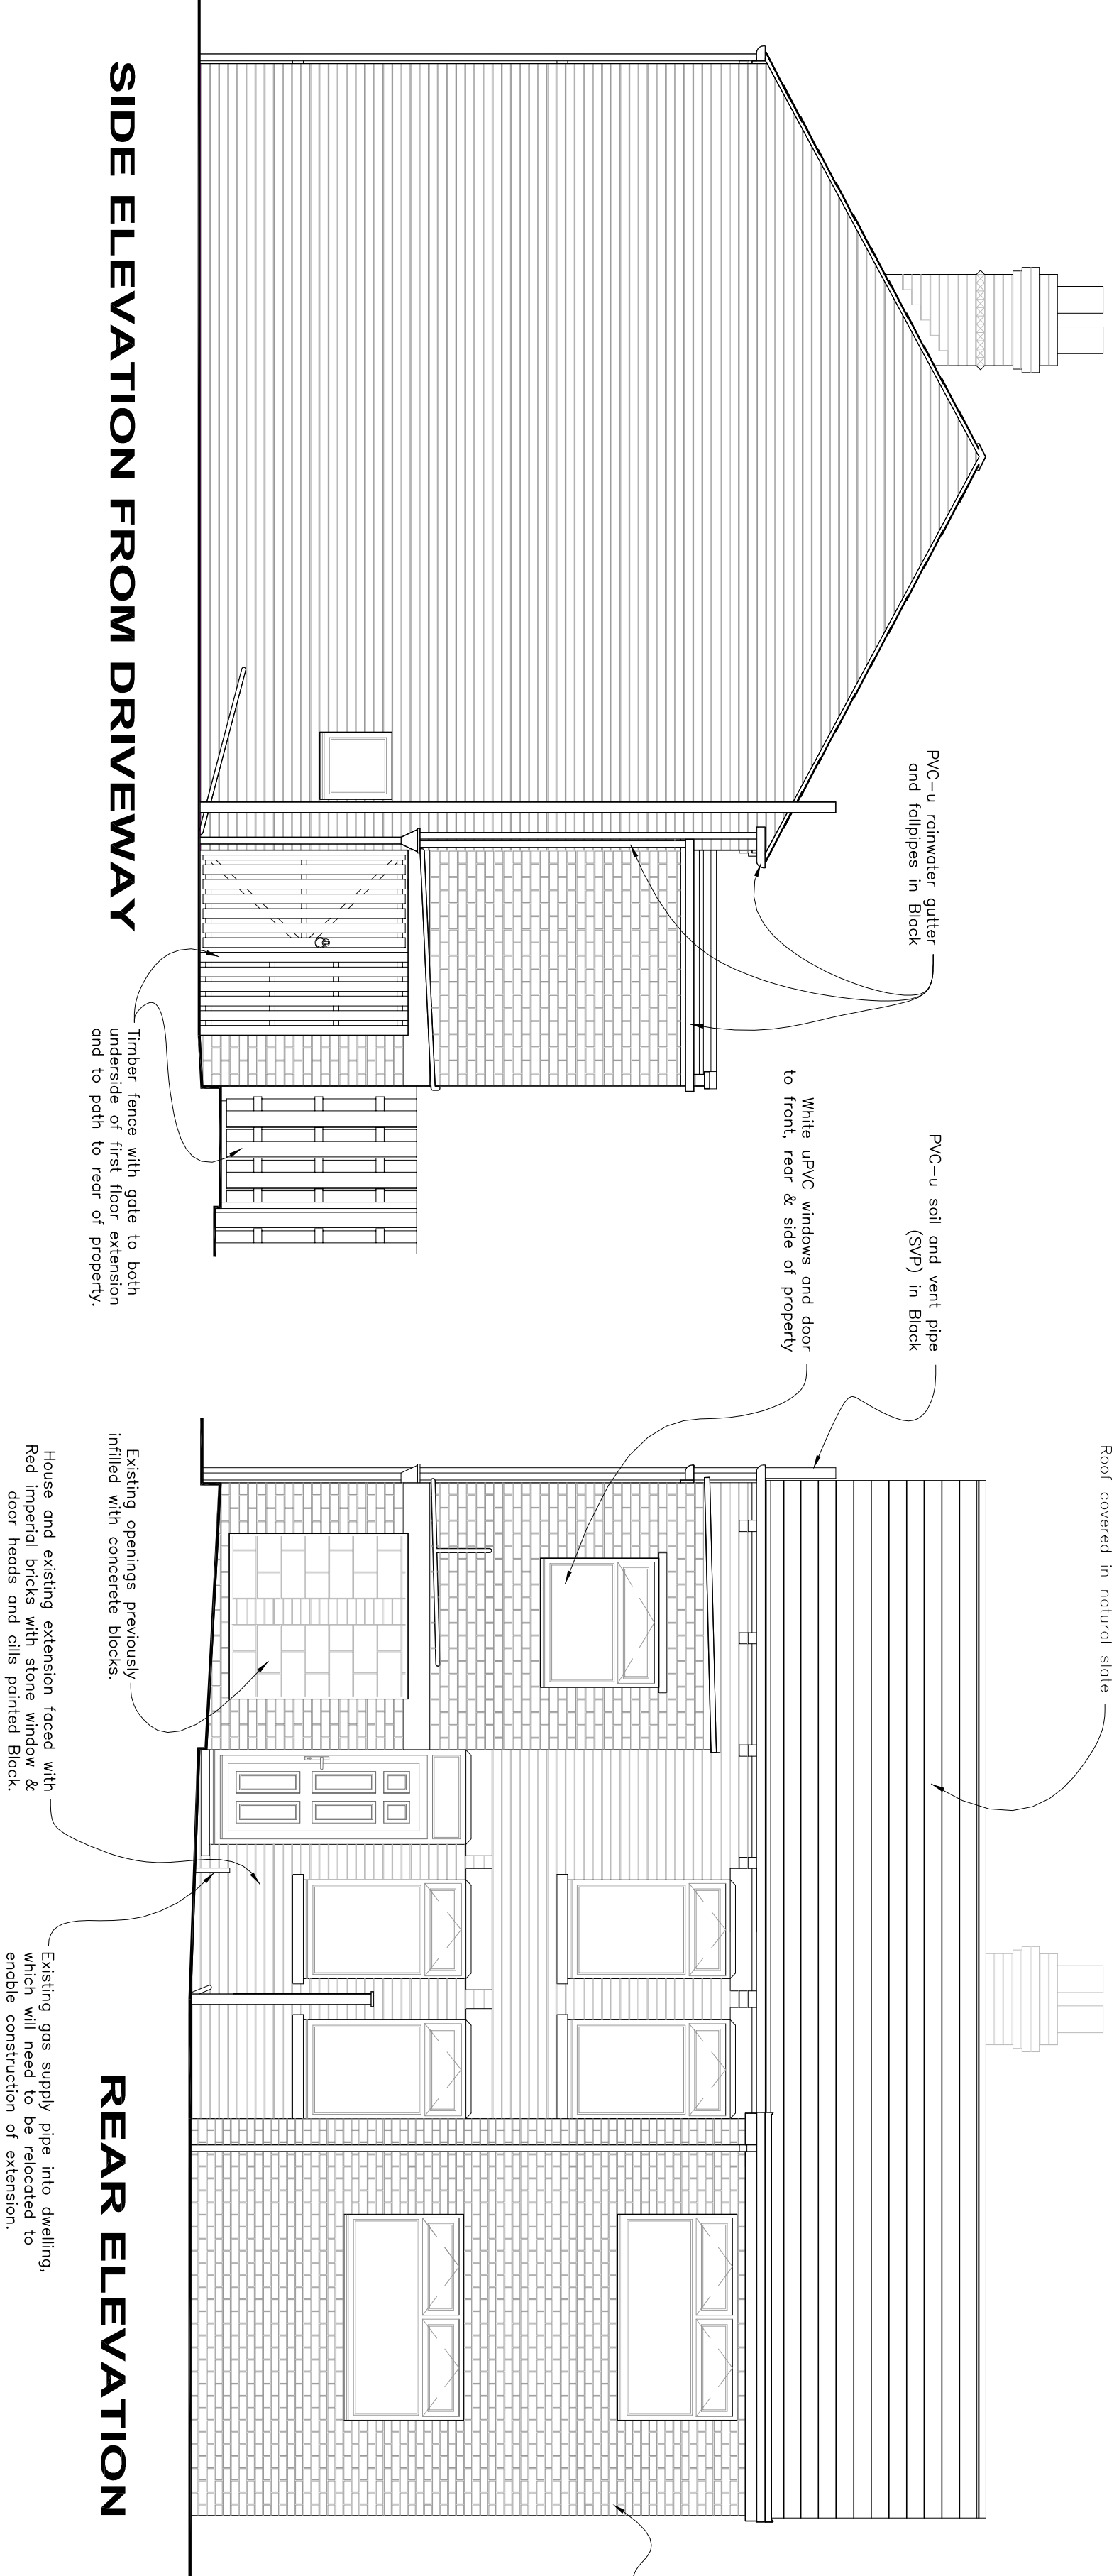

REAR ELEVATION

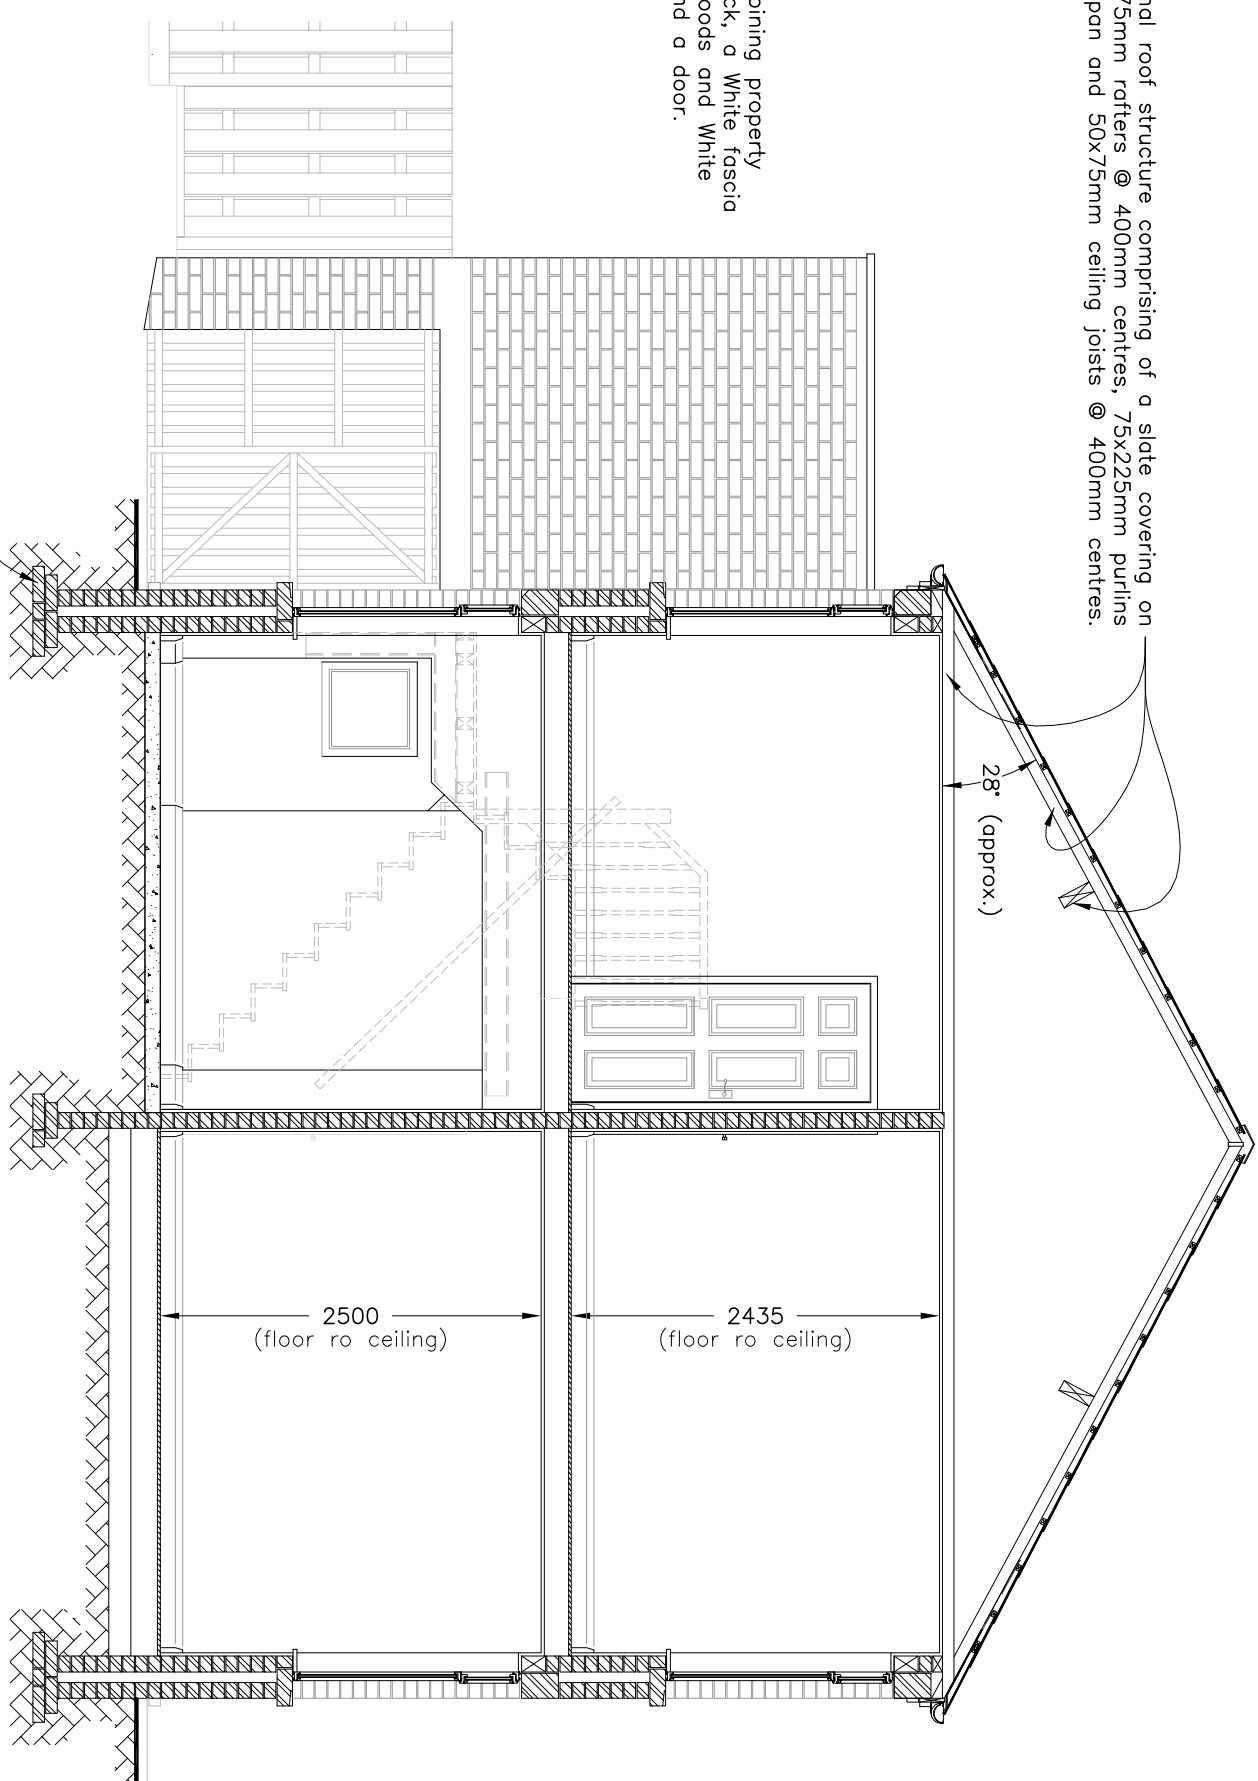

SIDE ELEVATION & SECTION

GROUND FLOOR PLAN

EXISTING PLANS & ELEVATIONS

CLIENT		PROJECT		DATE	SCALE
MRS. GILLIAN BOOTH		255 DARTON LANE MAPLEWELL BARNSLEY SOUTH YORKSHIRE S75 6AJ		05/02/2016	1:50 @ A1
PROJECT		DRAWN BY		CHECKED	
ERECTION OF NEW TWO-STORY REAR EXTENSION		A.M.B.		-	
		DRAWING NO.		REV	
		BOOTH/2016/01		-	