




KEY PLAN

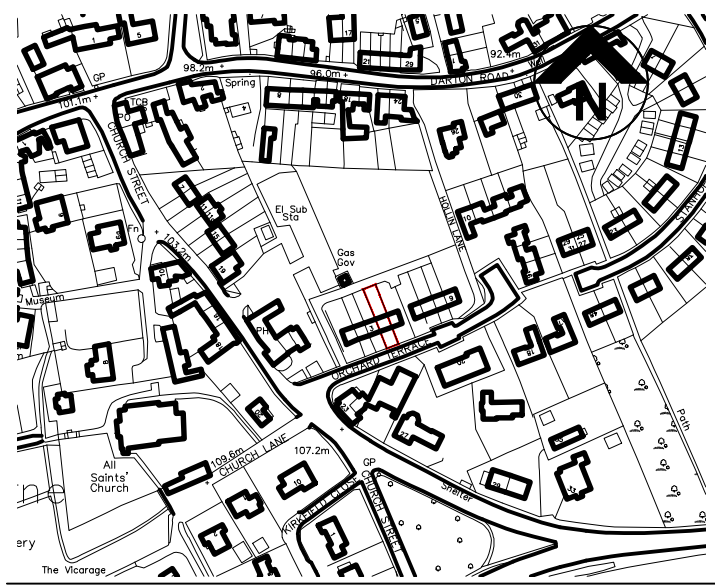

Notes:

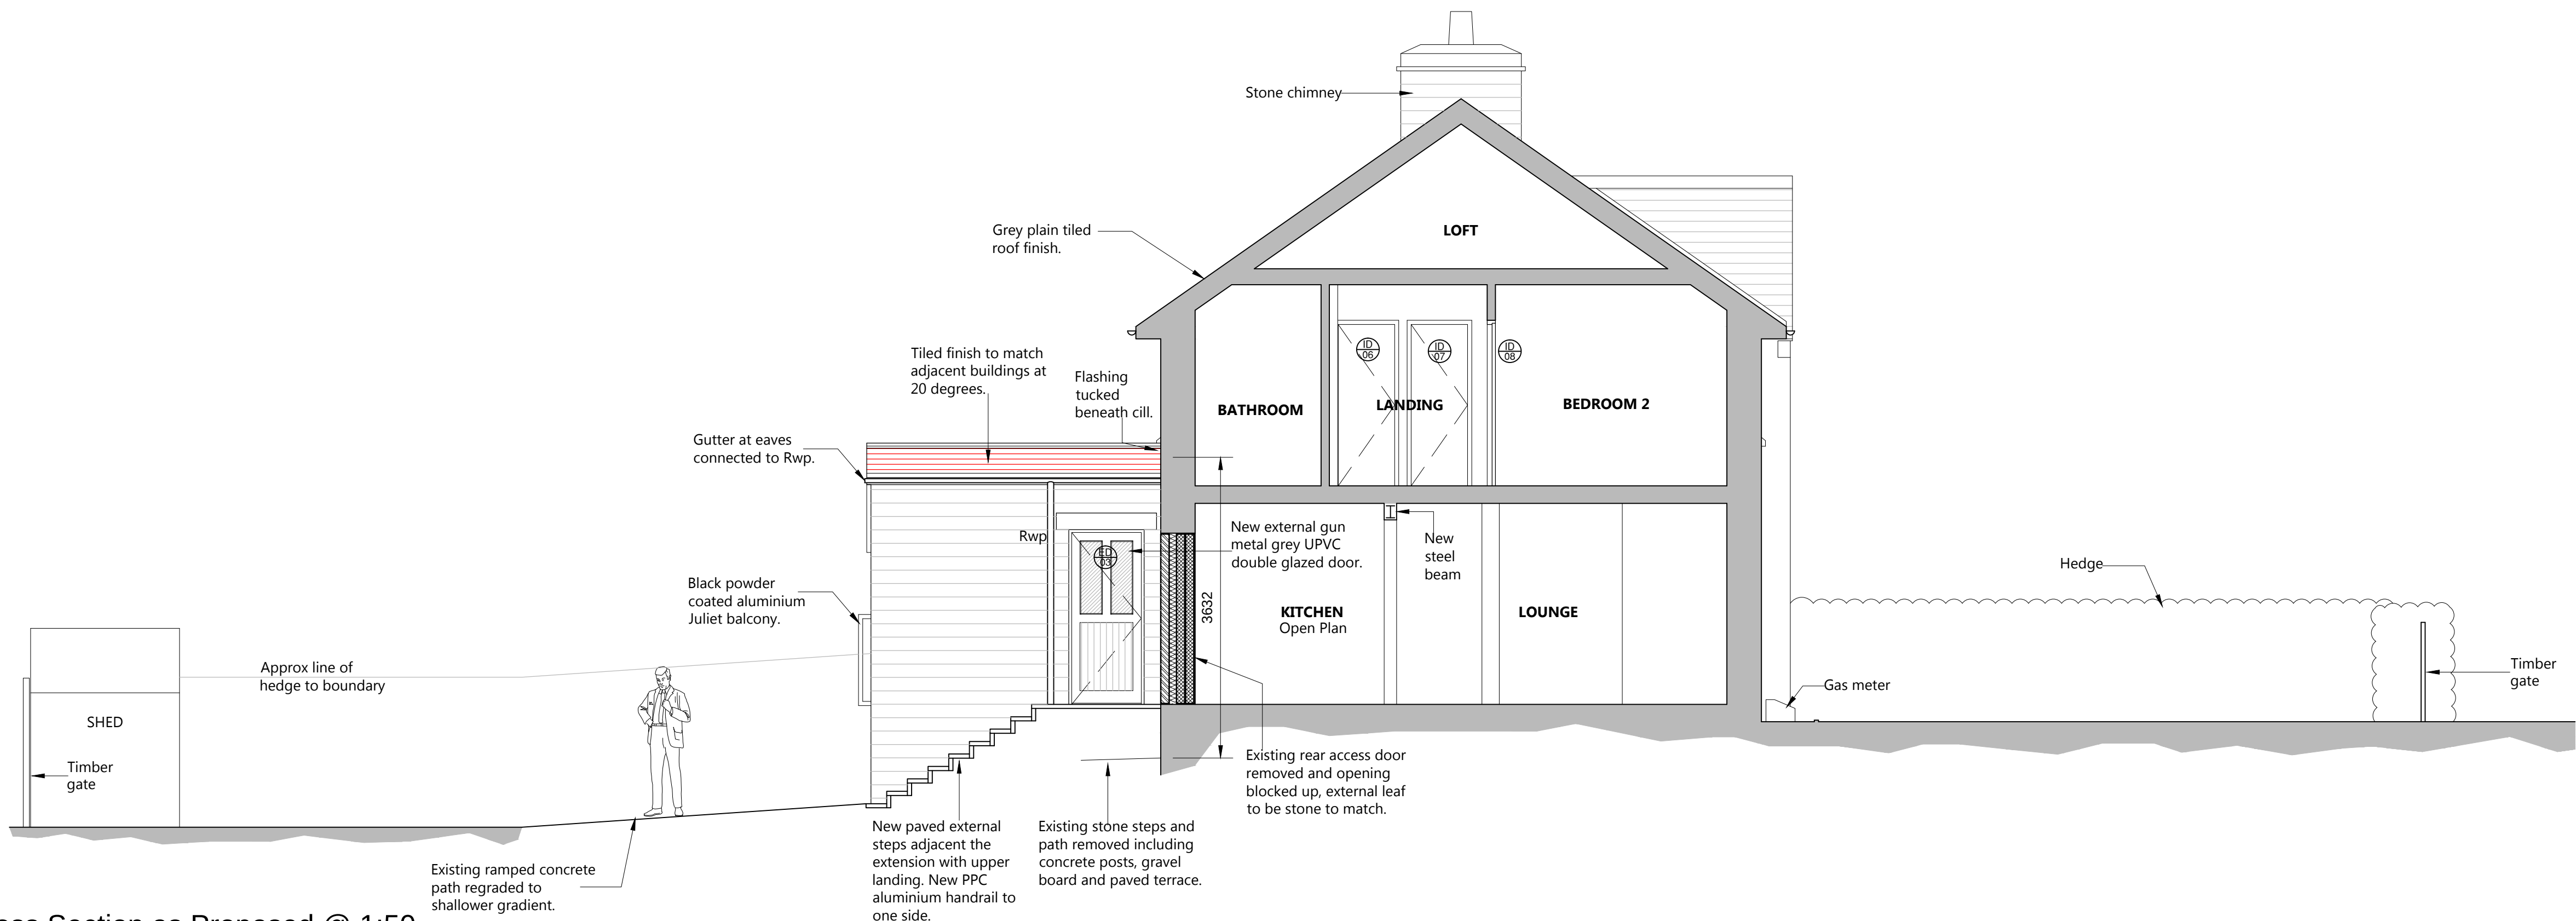

Site Cross Section as Proposed @ 1:50

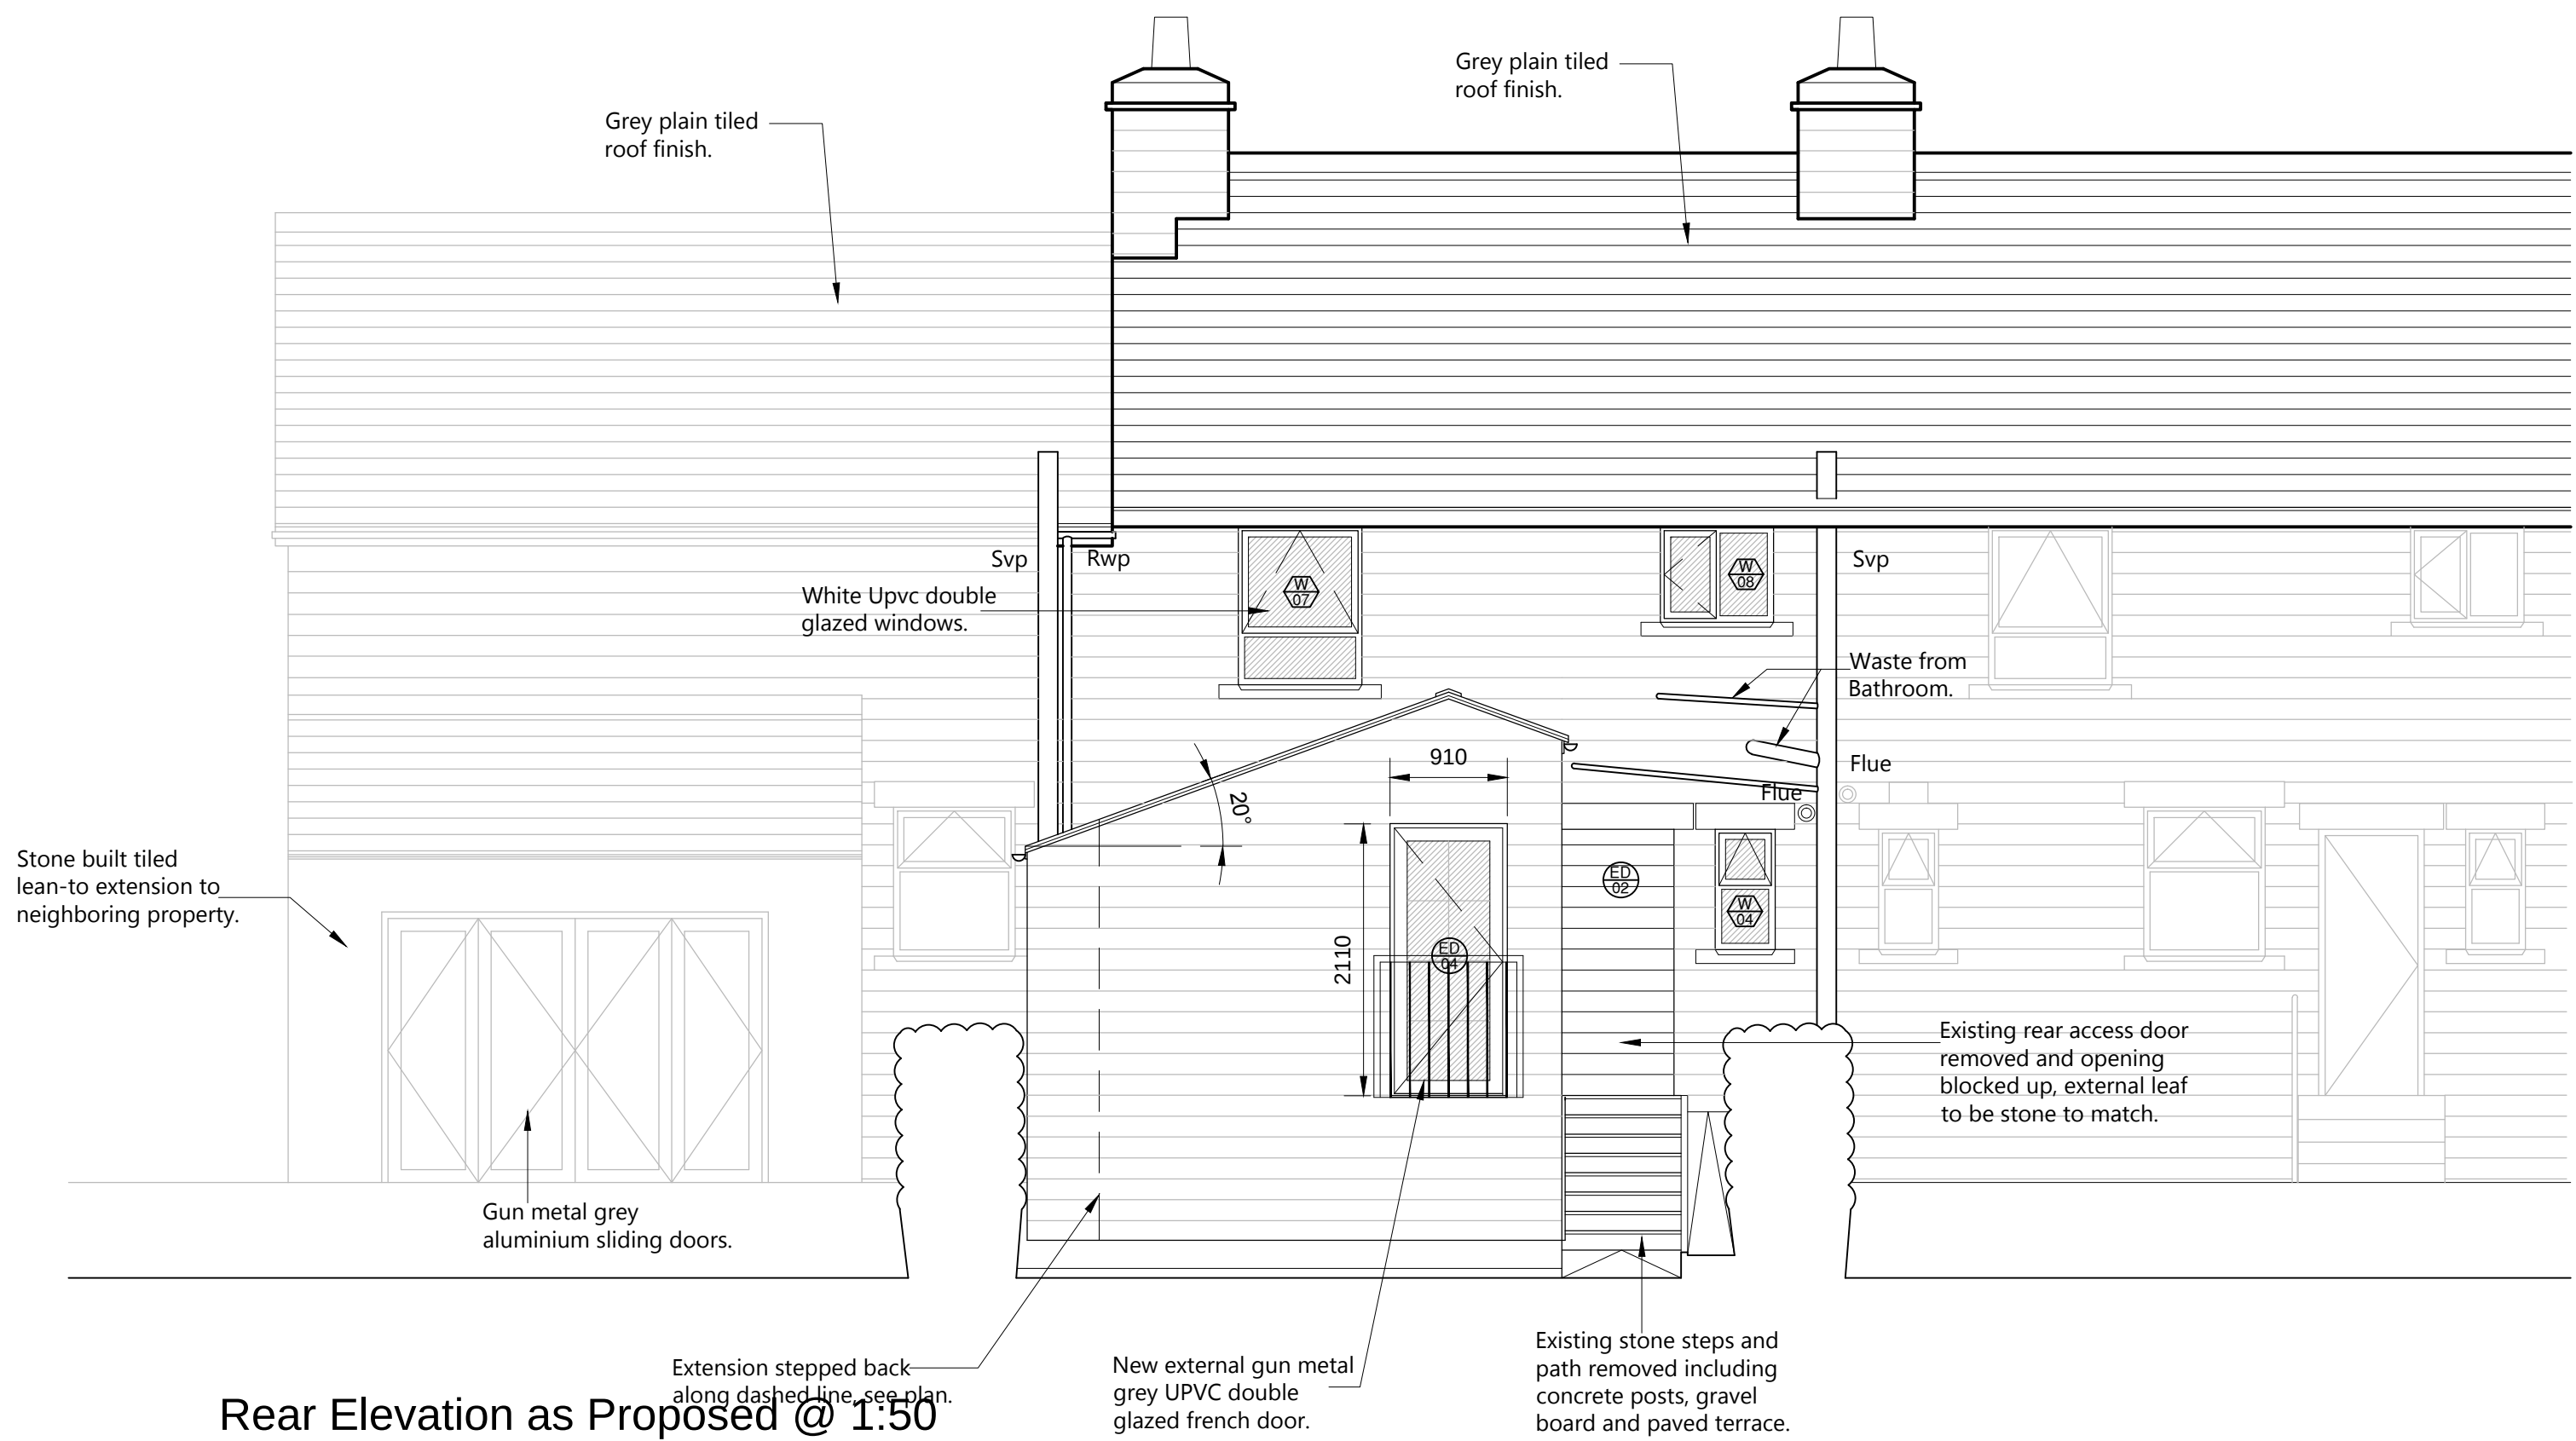

Rear Elevation as Proposed @ 1:50

Elevations altered to remove decked area and add Juliet balcony.

P4 SBL 30.01.17

Elevations revised to suit latest changes to plans 021 P3, roof layout to be tiled to match with gable end facing rear garden, door maintained, decking platform reduced.

P3 SBL 16.01.17

COMMENT

REV DRAWN DATE CHECKED DATE APPROVED DATE

THIS DRAWING IS PRODUCED FOR USE IN THIS PROJECT ONLY AND MAY NOT BE USED FOR ANY OTHER PURPOSE. NPS PROPERTY CONSULTANTS LTD ACCEPT NO LIABILITY FOR THE USE OF THIS DRAWING OTHER THAN THE PURPOSE FOR WHICH IT WAS INTENDED IN CONNECTION WITH THIS PROJECT AS RECORDED IN THE PURPOSE FOR ISSUE' AND FILE STATUS CODE.

THIS DRAWING MAY NOT BE REPRODUCED IN ANY FORM WITHOUT PRIOR WRITTEN AGREEMENT OF NPS PROPERTY CONSULTANTS LTD.

© CROWN COPYRIGHT AND DATABASE RIGHTS 2017 ORDNANCE SURVEY LICENCE NUMBER 100022264

RESPONSIBILITY IS NOT ACCEPTED FOR OTHERS SCALING DIRECTLY FROM THIS DRAWING. DO NOT SCALE FROM THIS DRAWING. USE WRITTEN DIMENSIONS ONLY.

0m 0.5 1.0 1.5 3.0m

1:50

ORIGINAL SHEET SIZE A1

CLIENT
Berneslai Homes

PROJECT
4 Orchard Terrace, Cawthorne
Proposed Rear Extension

TITLE
Proposed Elevations and Section

nps group

NPS Barnsley Ltd
Garncliffe Road, Barnsley S11 9JL
Tel: 01228 770000 Email: info@npsgroup.co.uk Website: www.npsgroup.co.uk

SCALES 1:50 DISCIPLINE ARCHITECT PROJECT NUMBER 17-1-1078

DRAWING NUMBER NPS-DR-A-(00)-121 REV CODE P4

STATUS CODE S2 PURPOSE OF ISSUE PLANNING APPROVAL DRAWN BY SBL