




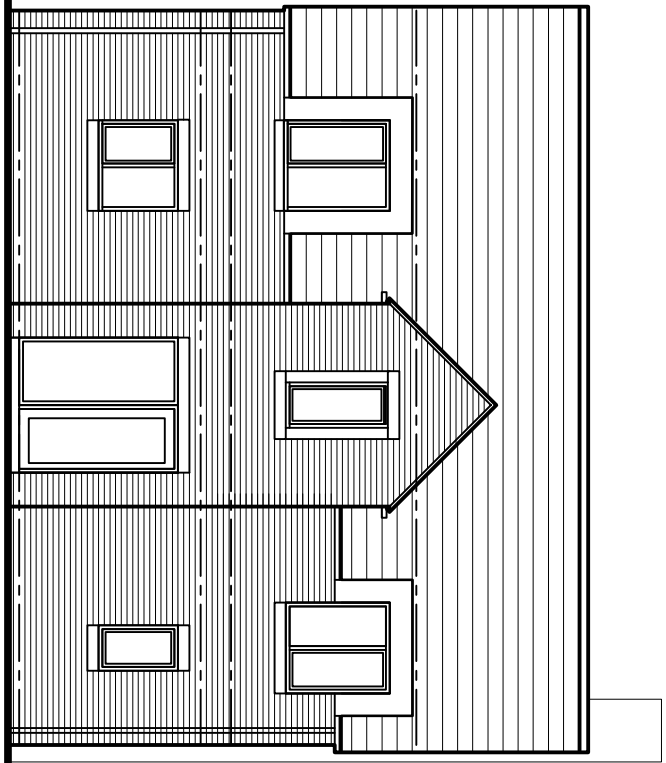


FRONT ELEVATION SCALE 1:100

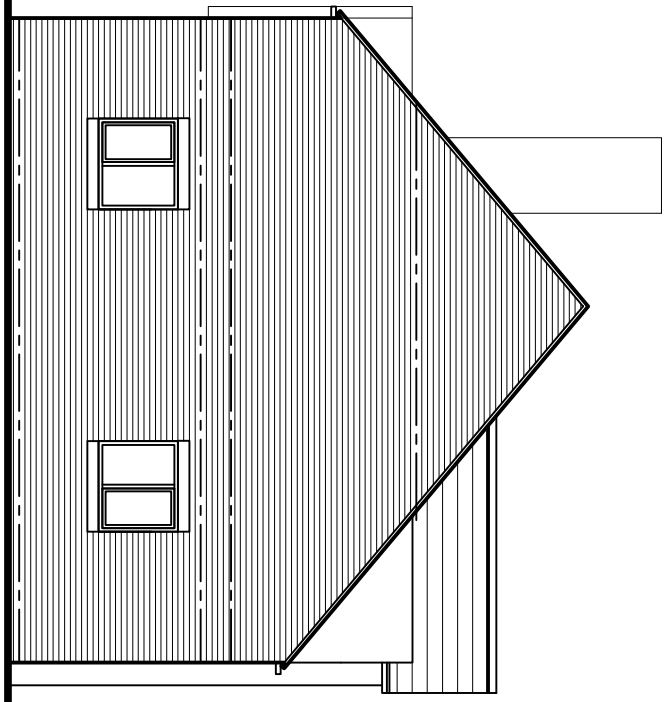


SIDE 1 ELEVATION SCALE 1:100

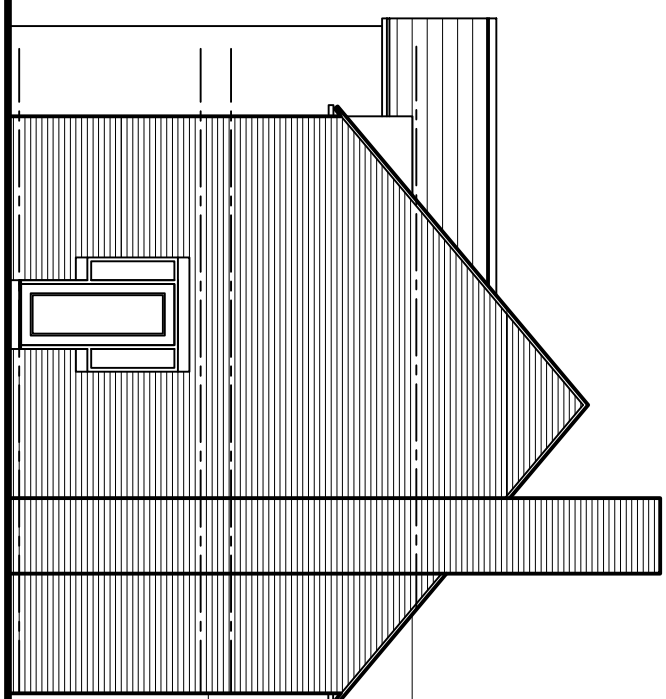


SIDE 2 ELEVATION SCALE 1:100

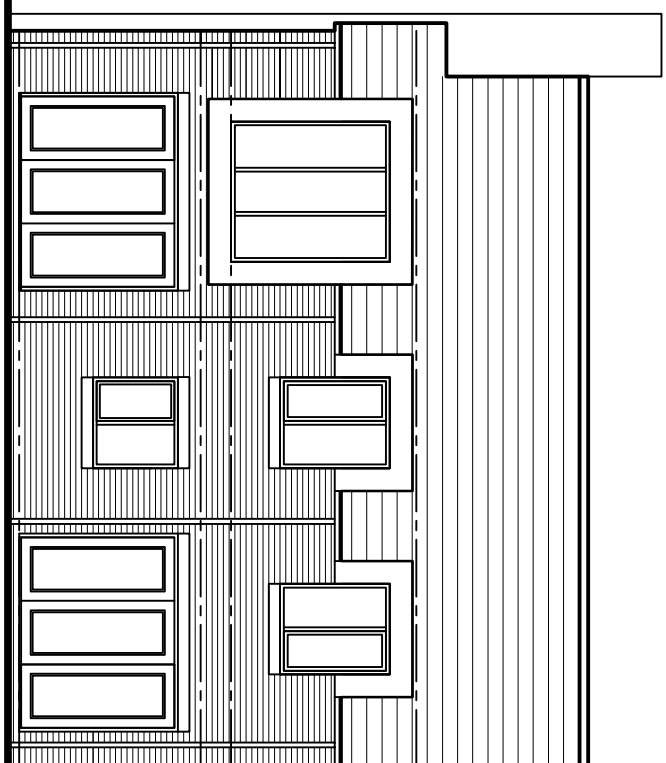


REAR ELEVATION SCALE 1:100

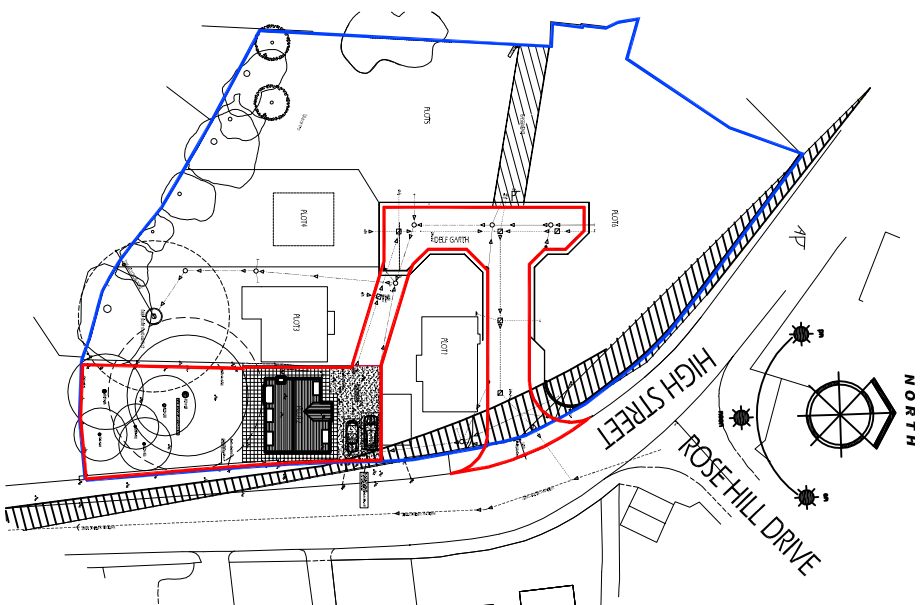


LOCATION PLAN SCALE 1:1,000

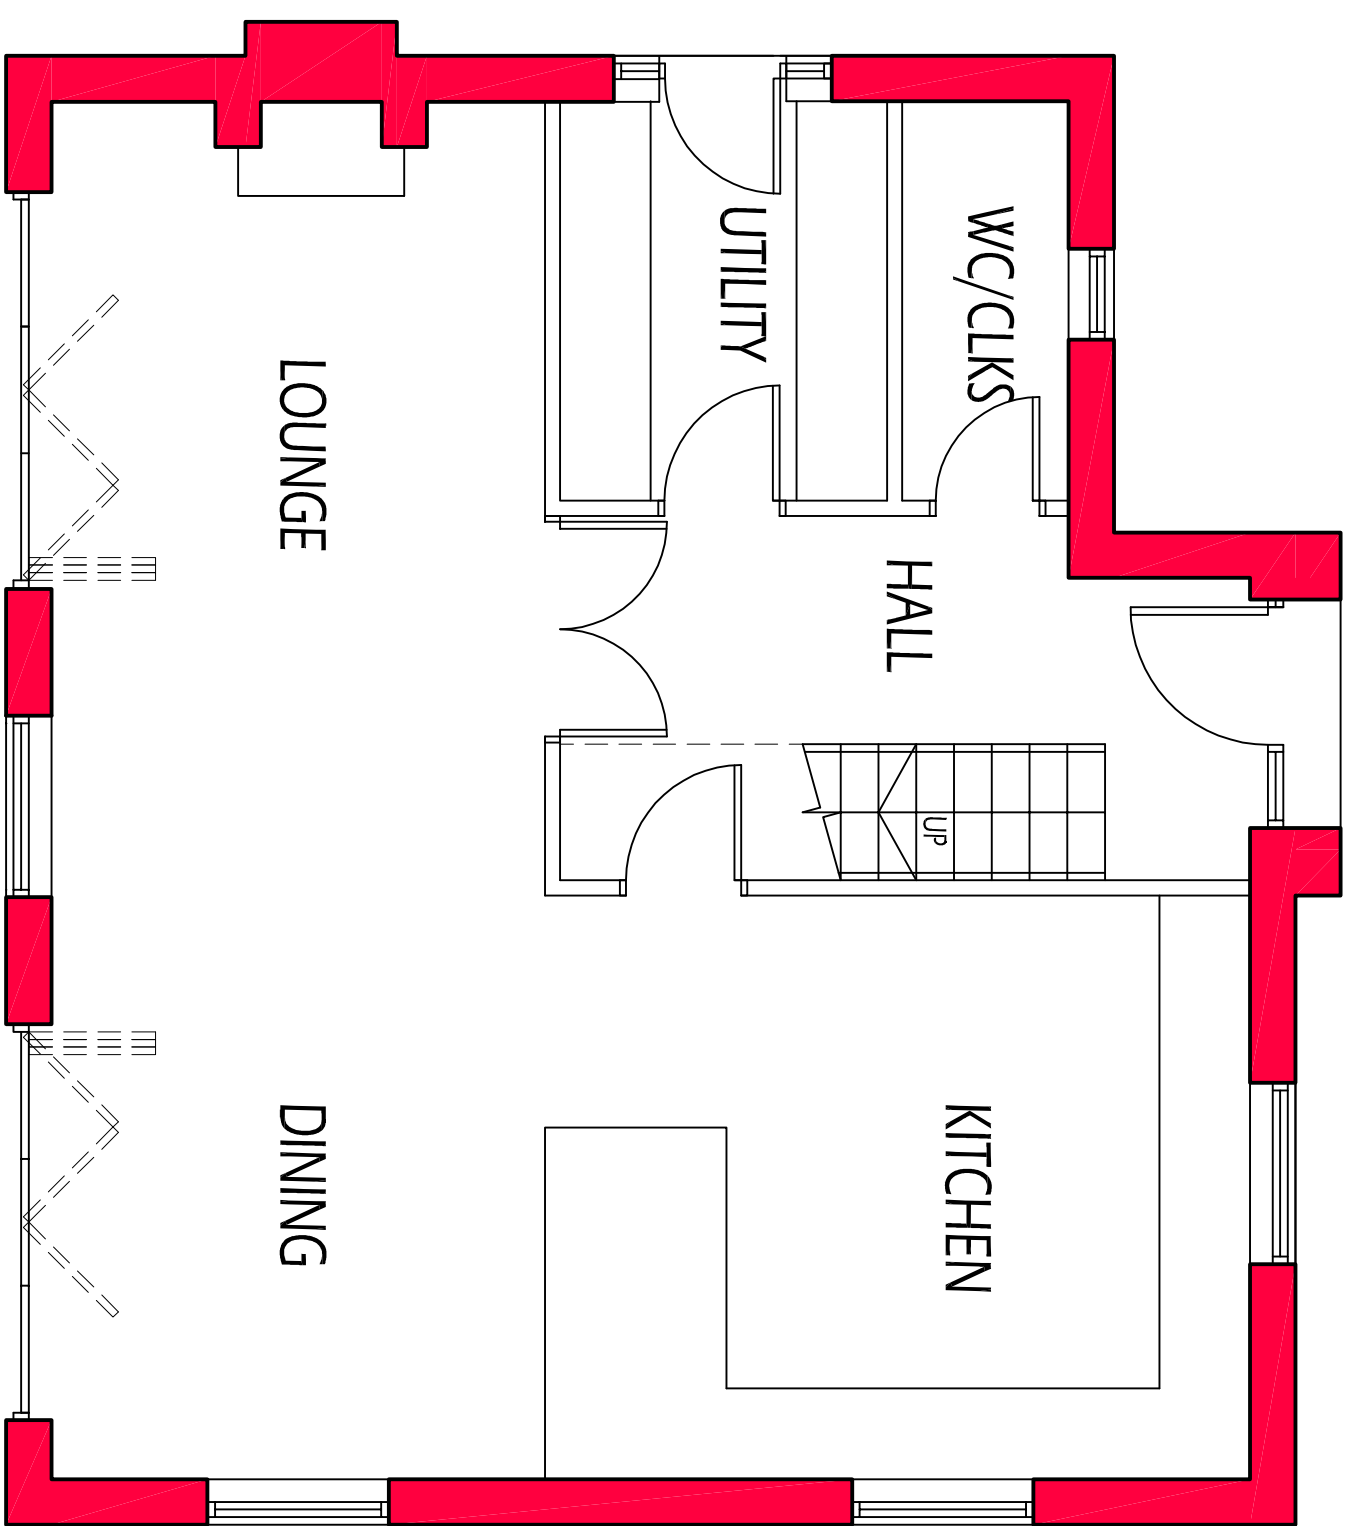


GROUND FLOOR PLAN SCALE 1:50

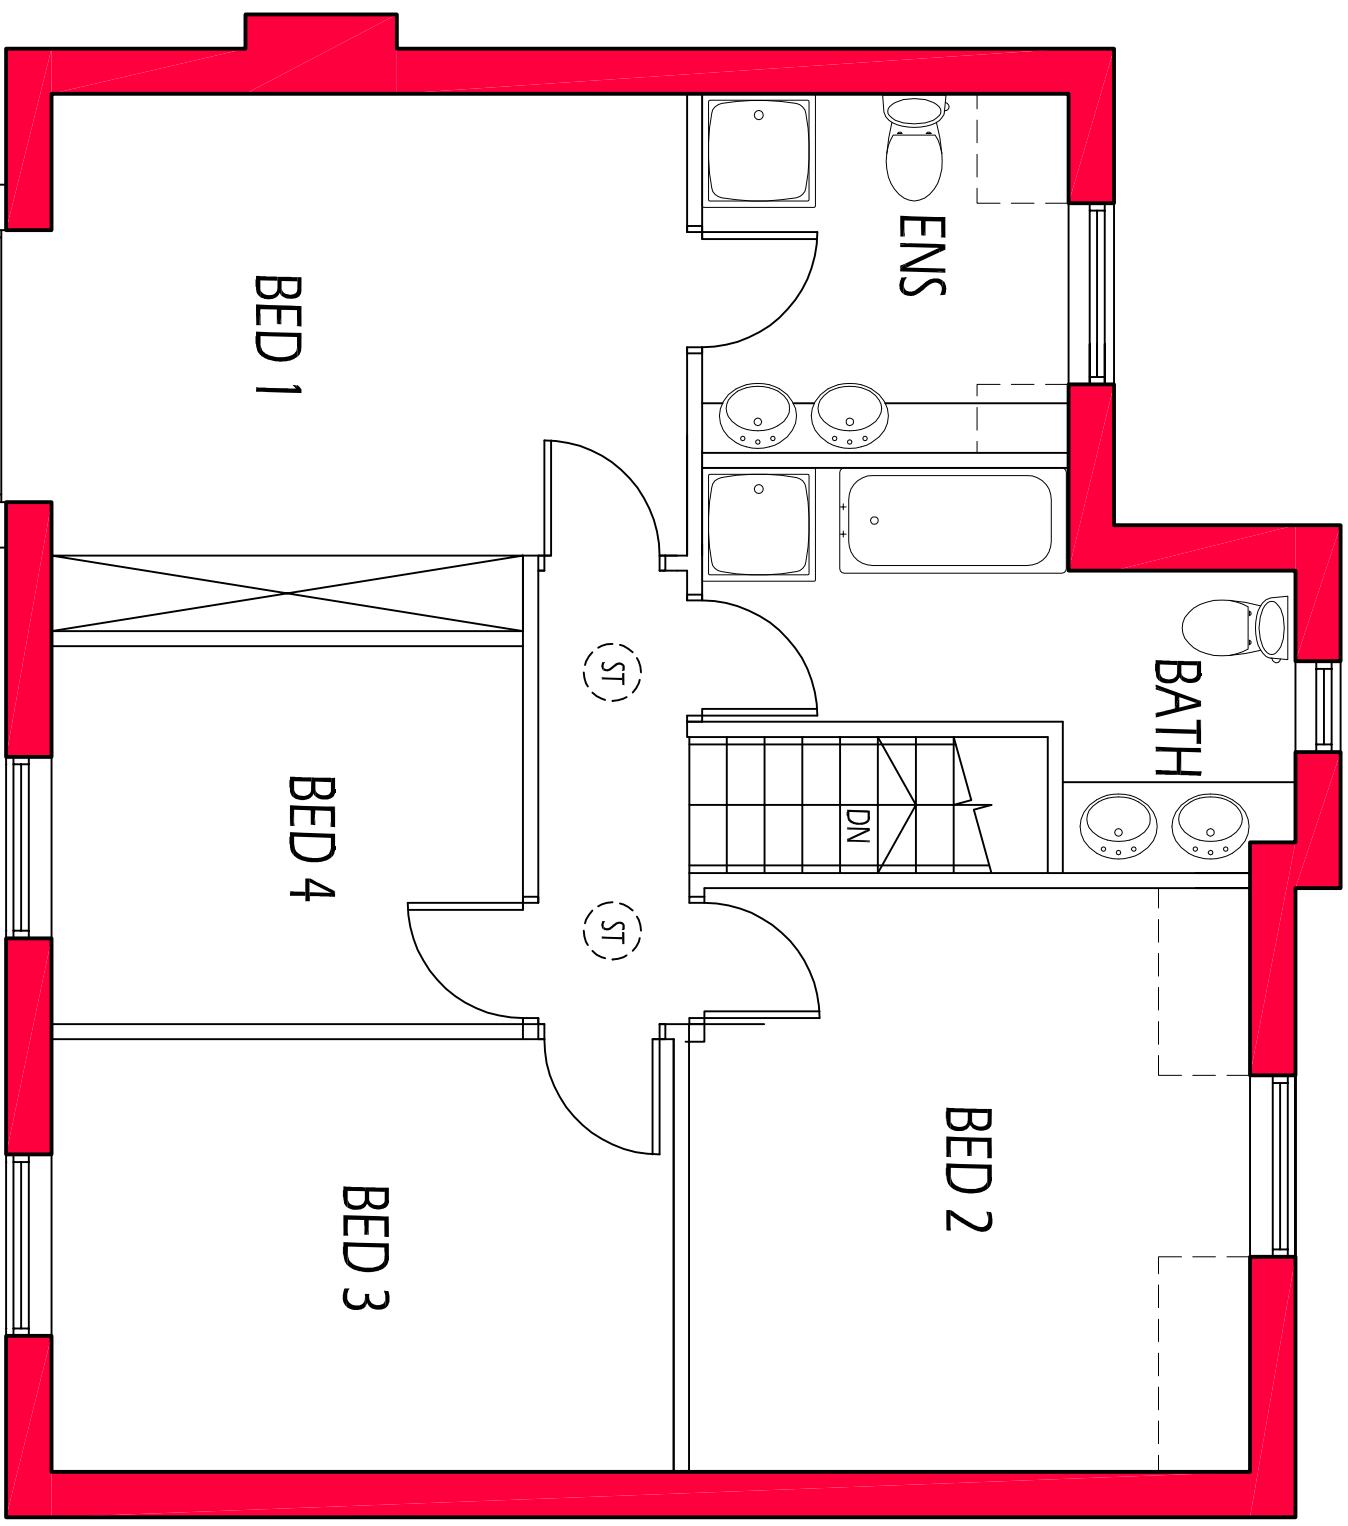


FIRST FLOOR PLAN SCALE 1:50

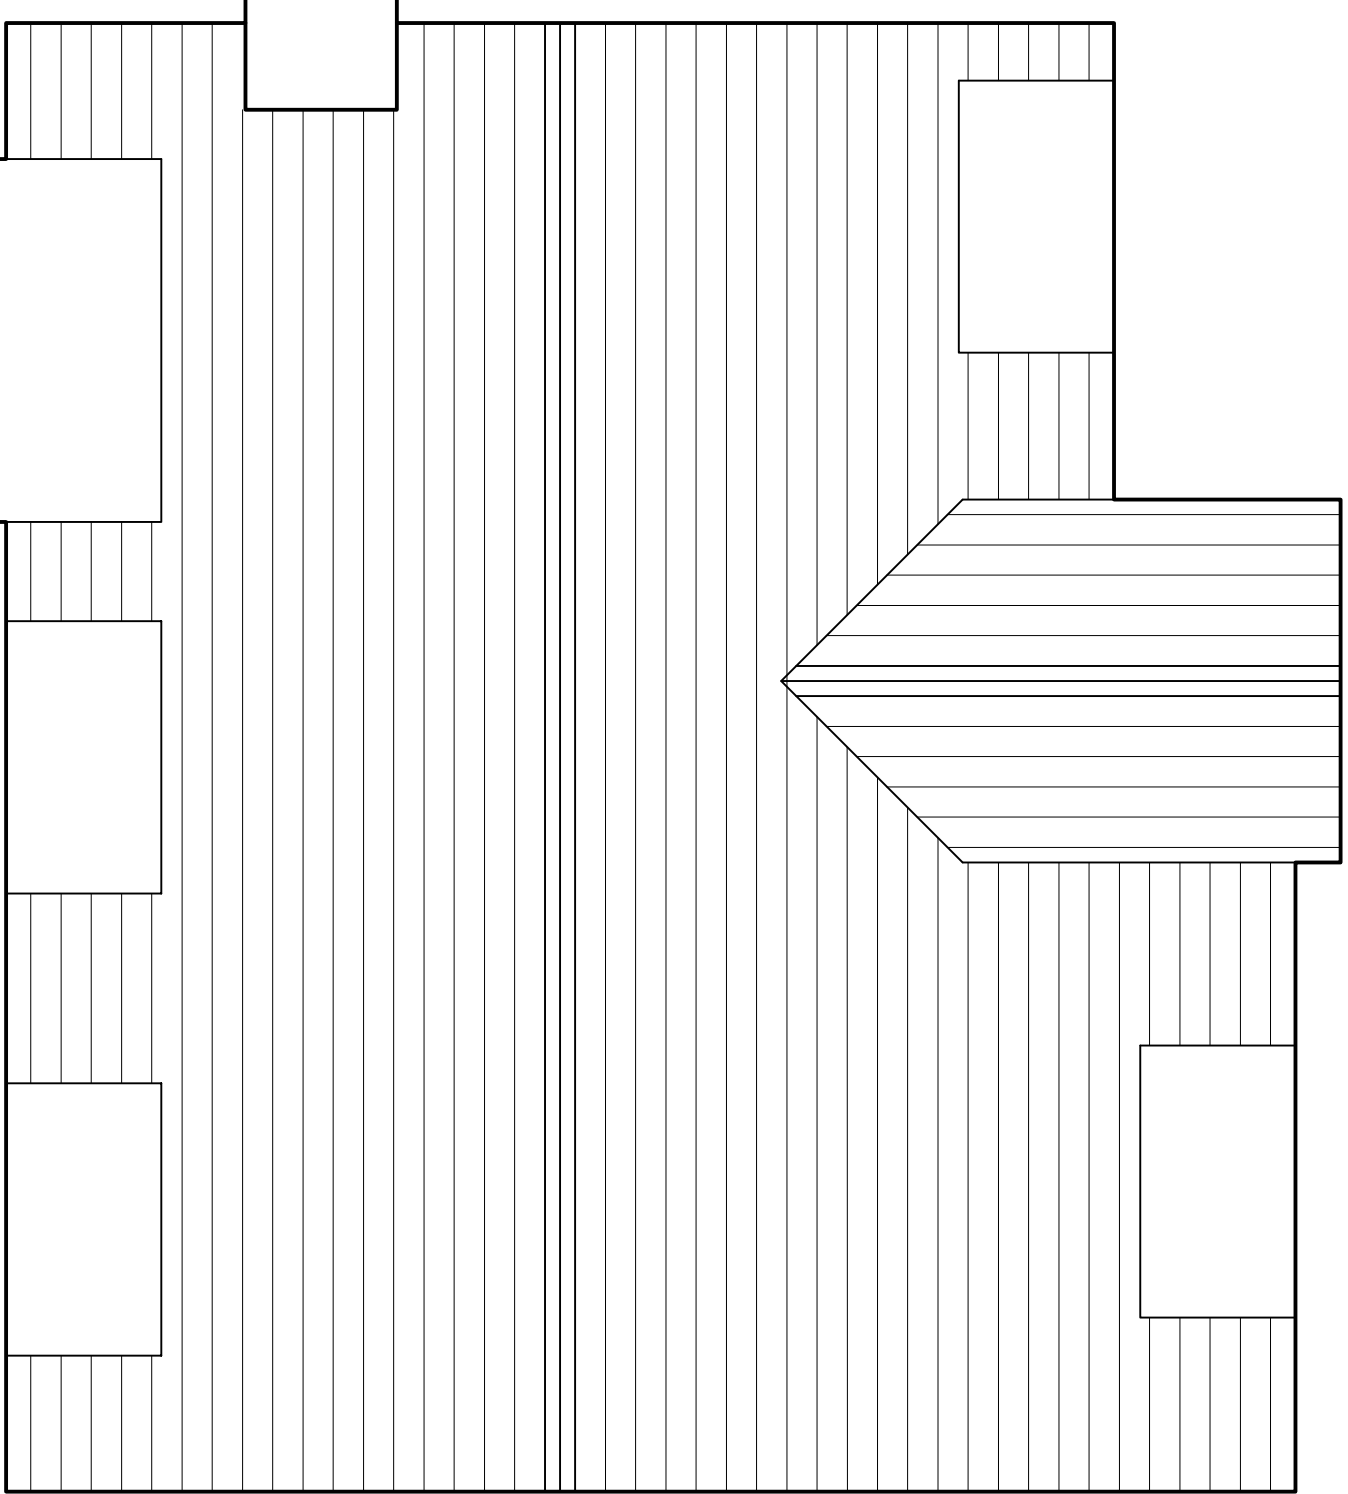

ROOF PLAN SCALE 1:50

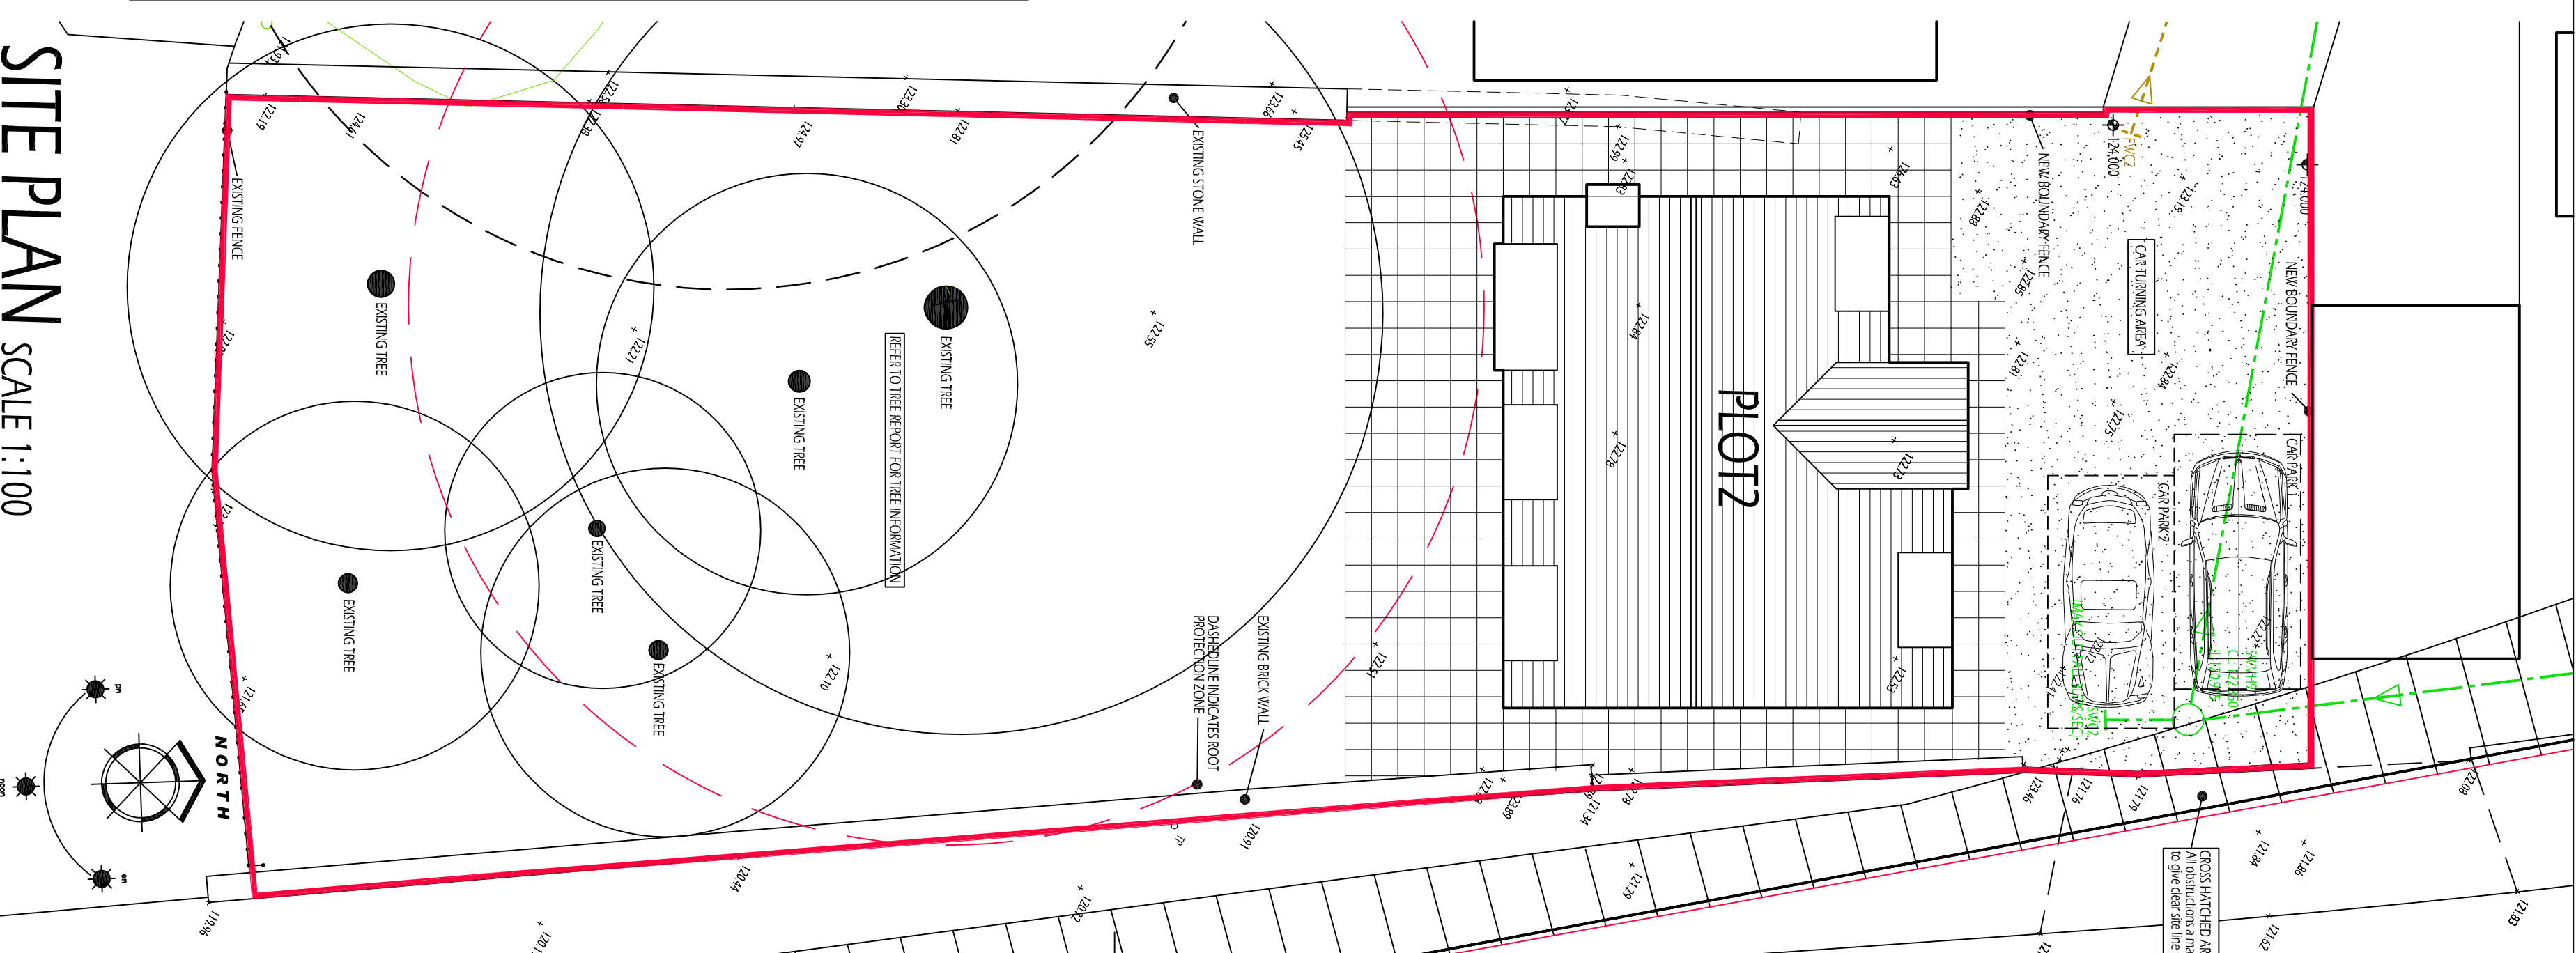

SITE PLAN SCALE 1:100

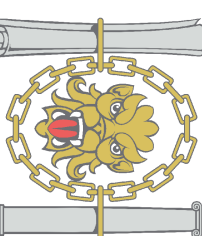

1. THE DRAWING AND THE CONTRACTS AND PARTS HEREIN ARE THE PROPERTY OF NYP ARCHITECTURAL SERVICES LTD. AND SHALL BE USED OR REPRODUCED ONLY UNDER CONTRACT.

2. CONTRACTORS AND SUB-CONTRACTORS MUST CHECK AND AGREE ALL DIMENSIONS BEFORE PREPARING SHOP DRAWINGS OR COMMENCING WORK ON SITE.

3. CONTRACTORS ARE RESPONSIBLE FOR INFORMING THE DESIGNER OF ANY DISCREPANCY, DISCREPANCY OR DISCREPANCY BETWEEN THE DRAWING AND THE ACTUAL SITUATION AND FOR OBTAINING THE STANDARD FORM OF CONTRACT IN RESPECT OF THE WORK.

4. WRITTEN DIMENSIONS ONLY ARE TO BE USED FROM THIS DRAWING. IF IN ANY DOUBT ASK FOR CLARIFICATION.

Notes:

MATERIALS:
PAVING: NATURAL STONE (75MM COURSED)
ROOFS: NATURAL SLATE
WINDOWS: ALUMINIUM WINDOWS
DOORS: ALUMINIUM DOORS
CLADDING: ZINC CLADDING / LEAD TBC
DOORS: TIMBER

Revisions:

Date	Suffix	Description	Date	Suffix	Description
20-10-2015	A	RED LINE AMENDED. BLUE LINE APPROVED.			

NYP ARCHITECTURAL SERVICES

The Grove, High Street, Dordrecht, Borsari, 515 3003, Tel: 01228 200895, E-mail: sales@nypservices.co.uk / info@nypservices.co.uk

PROPOSED DWELLING

PLOT 2, DEER GARTH, DODMORTH, BARNSELEY

Client:

EDMUND LAMPS LIMITED

Drawing Title:

PLOT 3 PLANS & ELEVATIONS

Date:

OCT 2015

Scale:

AS INDICATED

Ref:

02/22

Dwg. No.:

01

Rev.:

A

SHEET SIZE A1