



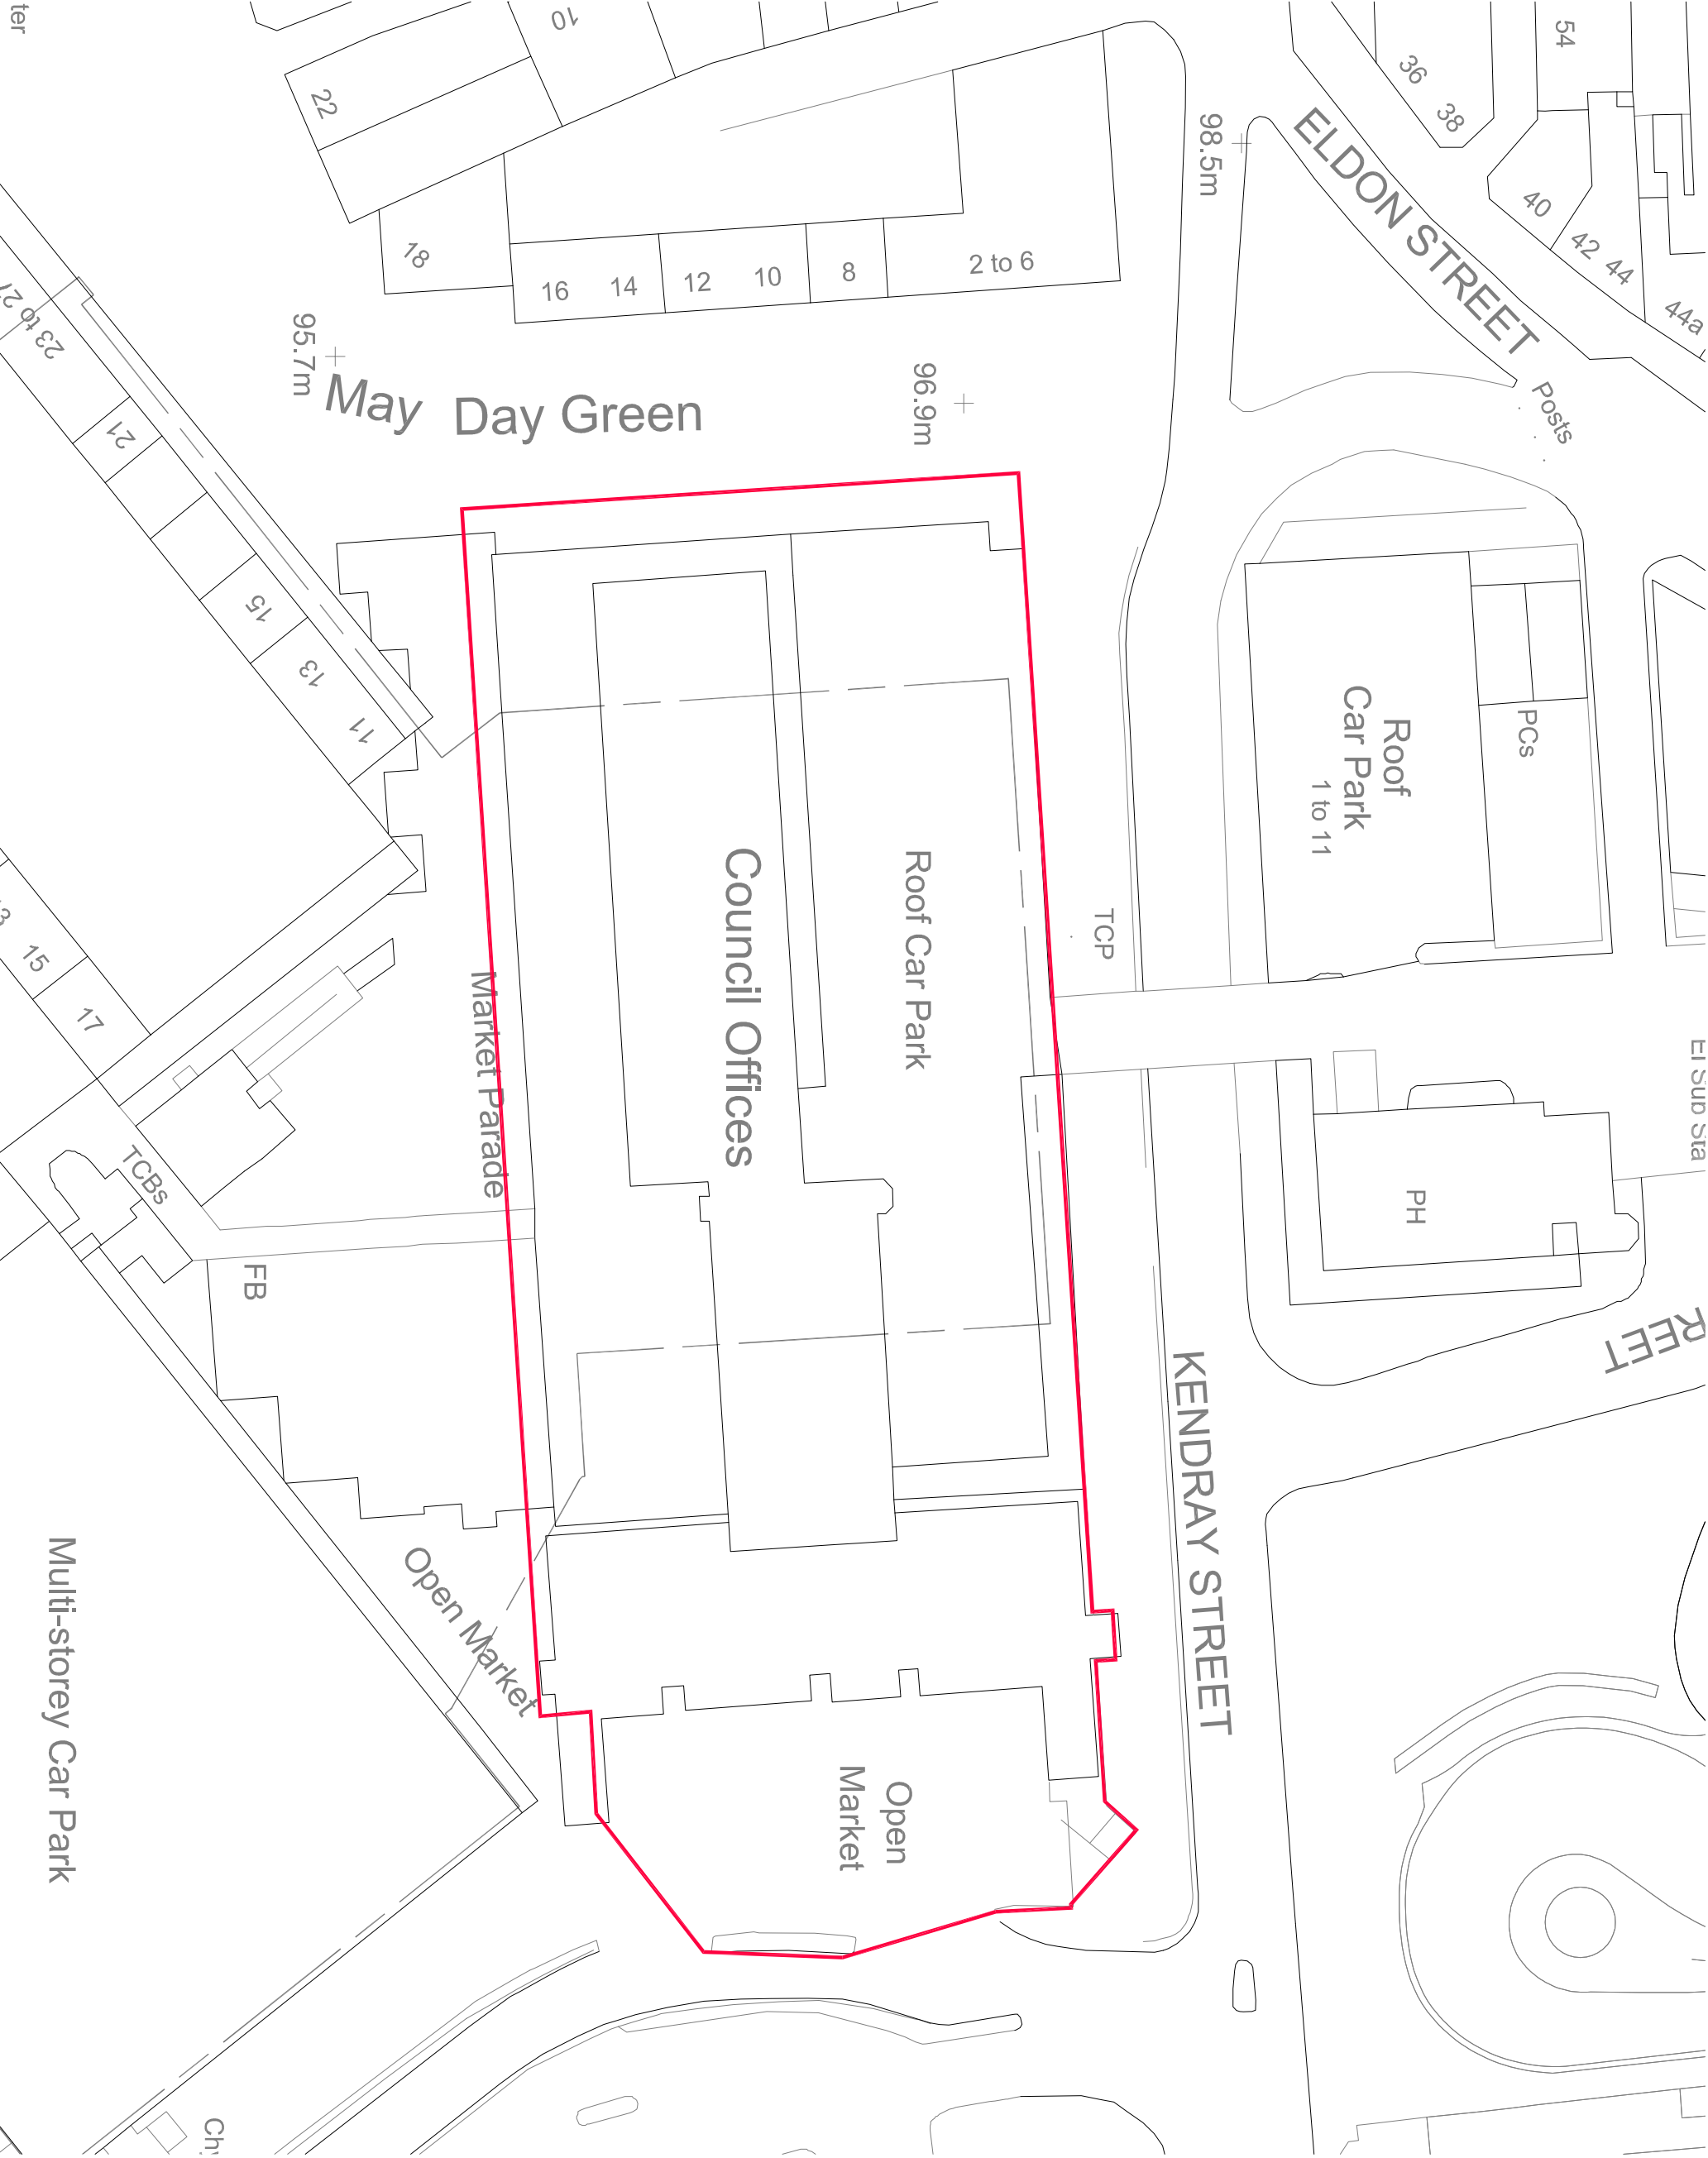

- Notes:
- The drawing is copyright.
 - Do not scale dimensions from this drawing.
 - All dimensions are given in metres unless otherwise stated.
 - All discrepancies on this drawing are to be reported to the architect.
 - Do not modify any element of the drawing.
 - Use drawing only for purposes issued.

North Sign / Key/Plan

 

The following external model files are included within this drawing:

Application boundary

1	22/07/15	Stage 2 Planning Issue	AS	SL
Rev	Date	Revision Notes	Dn	Rv
Client / Contractor				
Barnsley MBC				

**Intelligence
Buildings
Infrastructure**

www.ibigroup.com

Project: Better Barnsley Town Centre
Covered market relocation

Drawing Title: Existing Application Site Plan

Job Number	Drawing Originator Date	PAS 1192 Status Code
6743	28/07/15	.
Scale@A3	Purpose	
1:500	PLANNING	
Drawing Number	Revision	
BBTC_IBI_TM_A_F100_PL_00_004	1	