




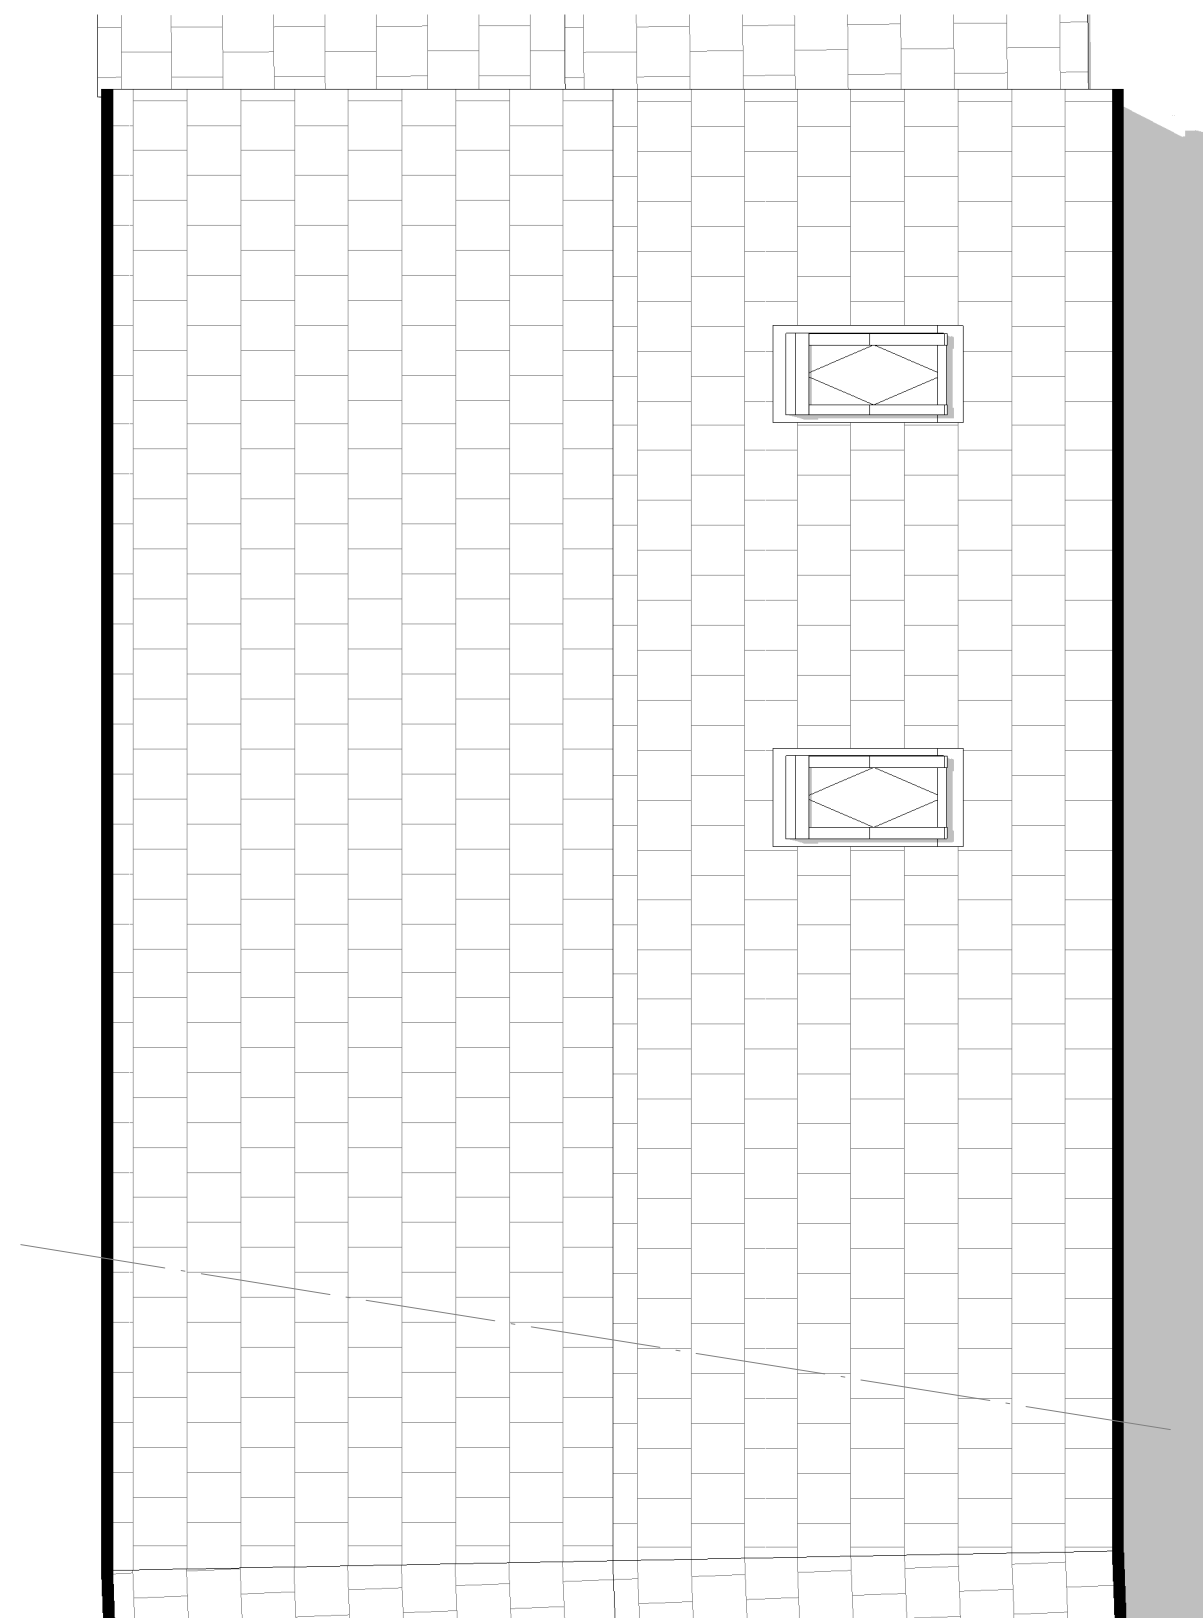

1 : 50

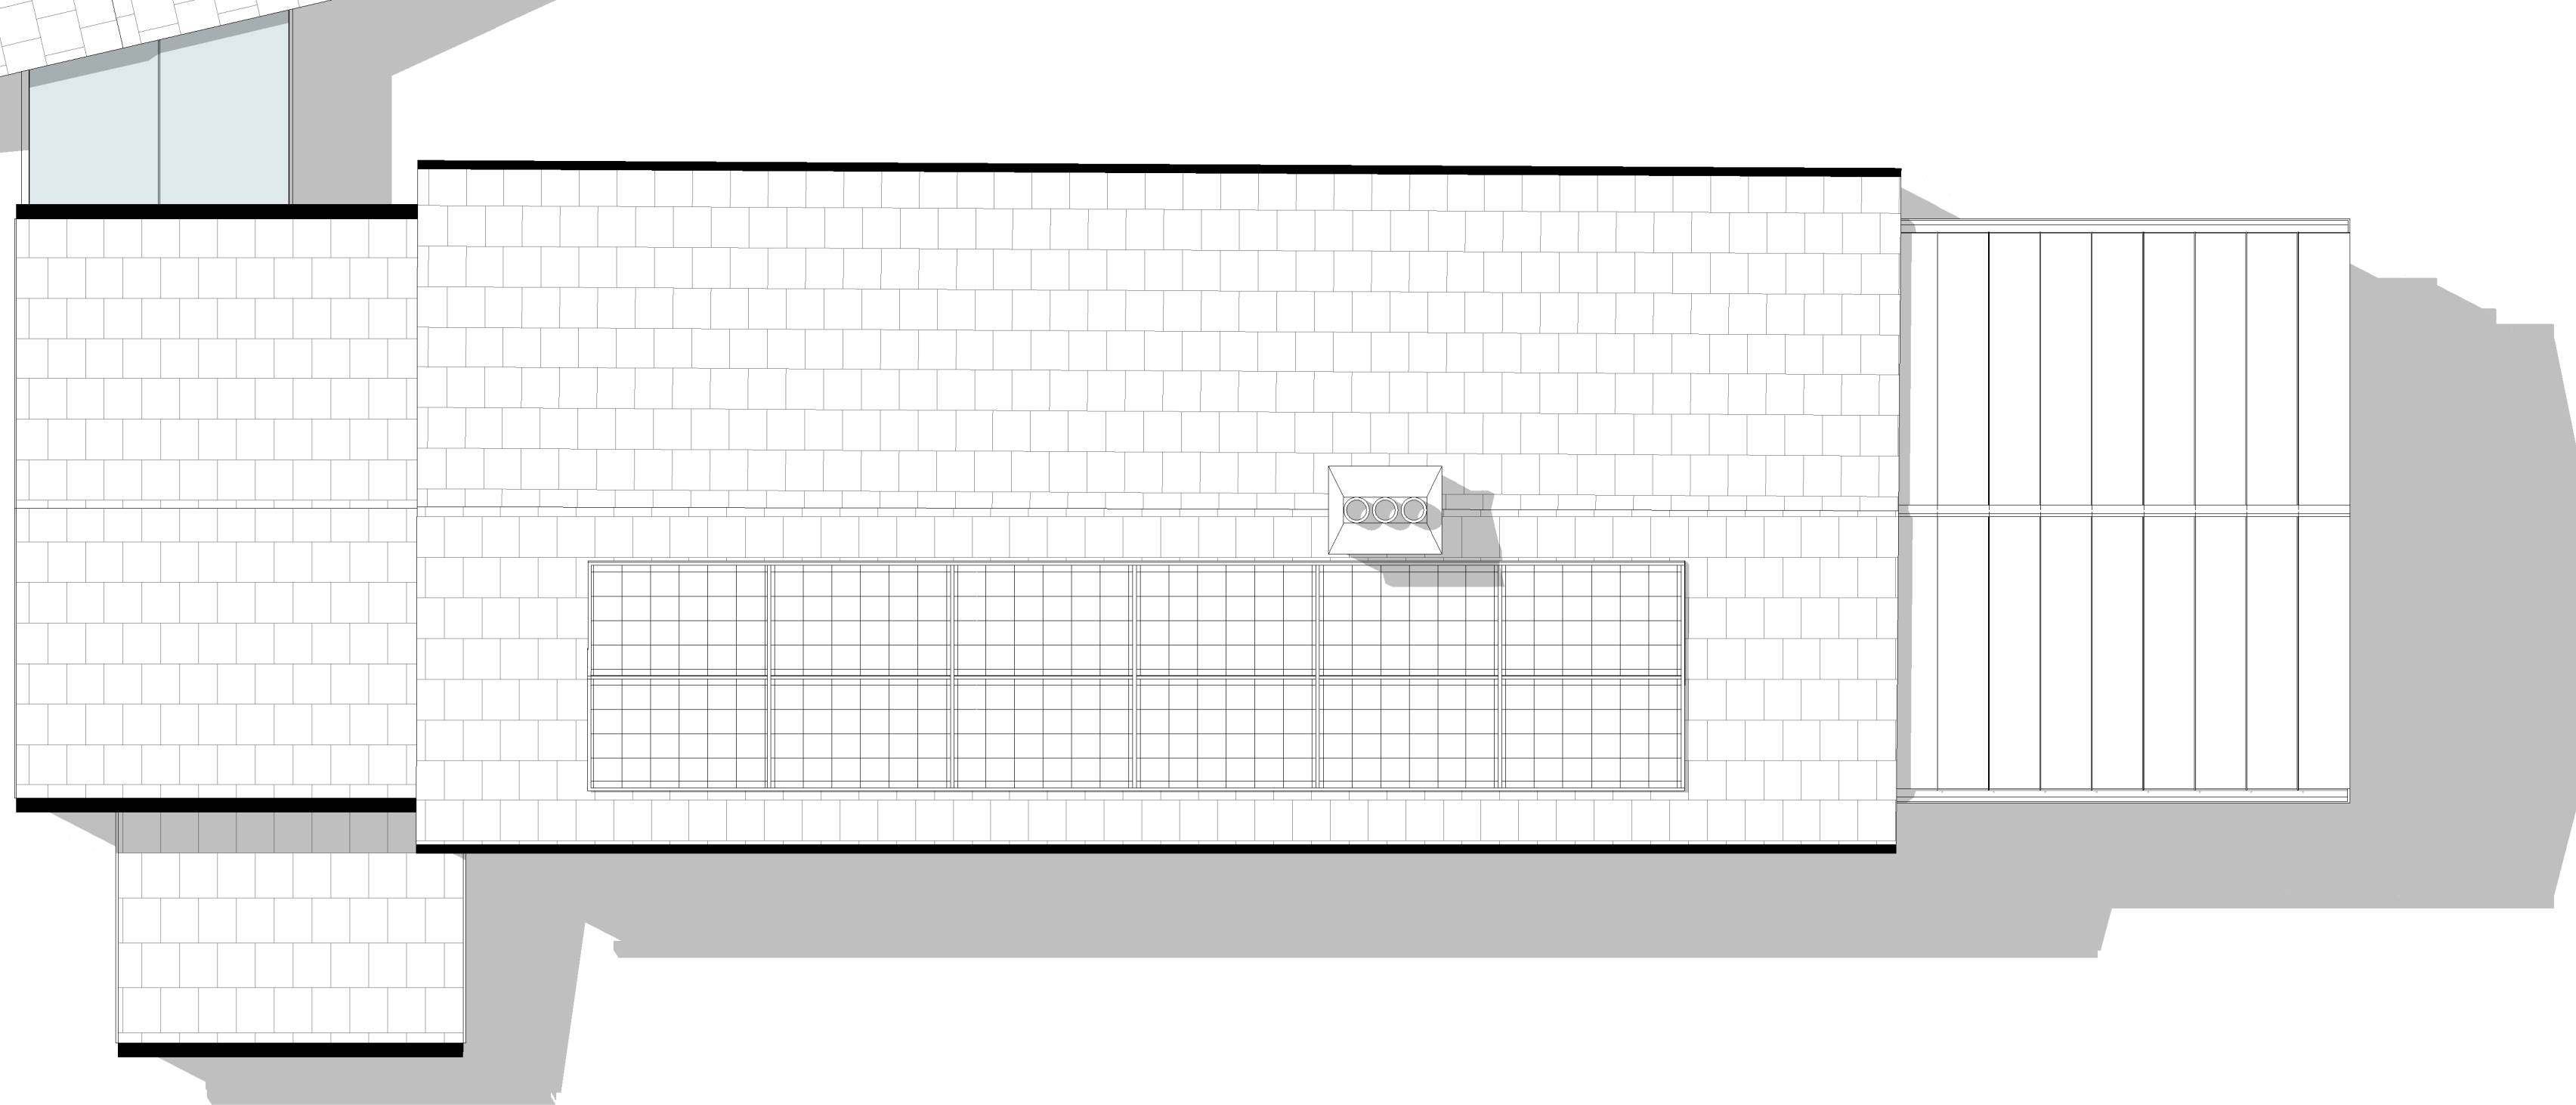



1 : 50

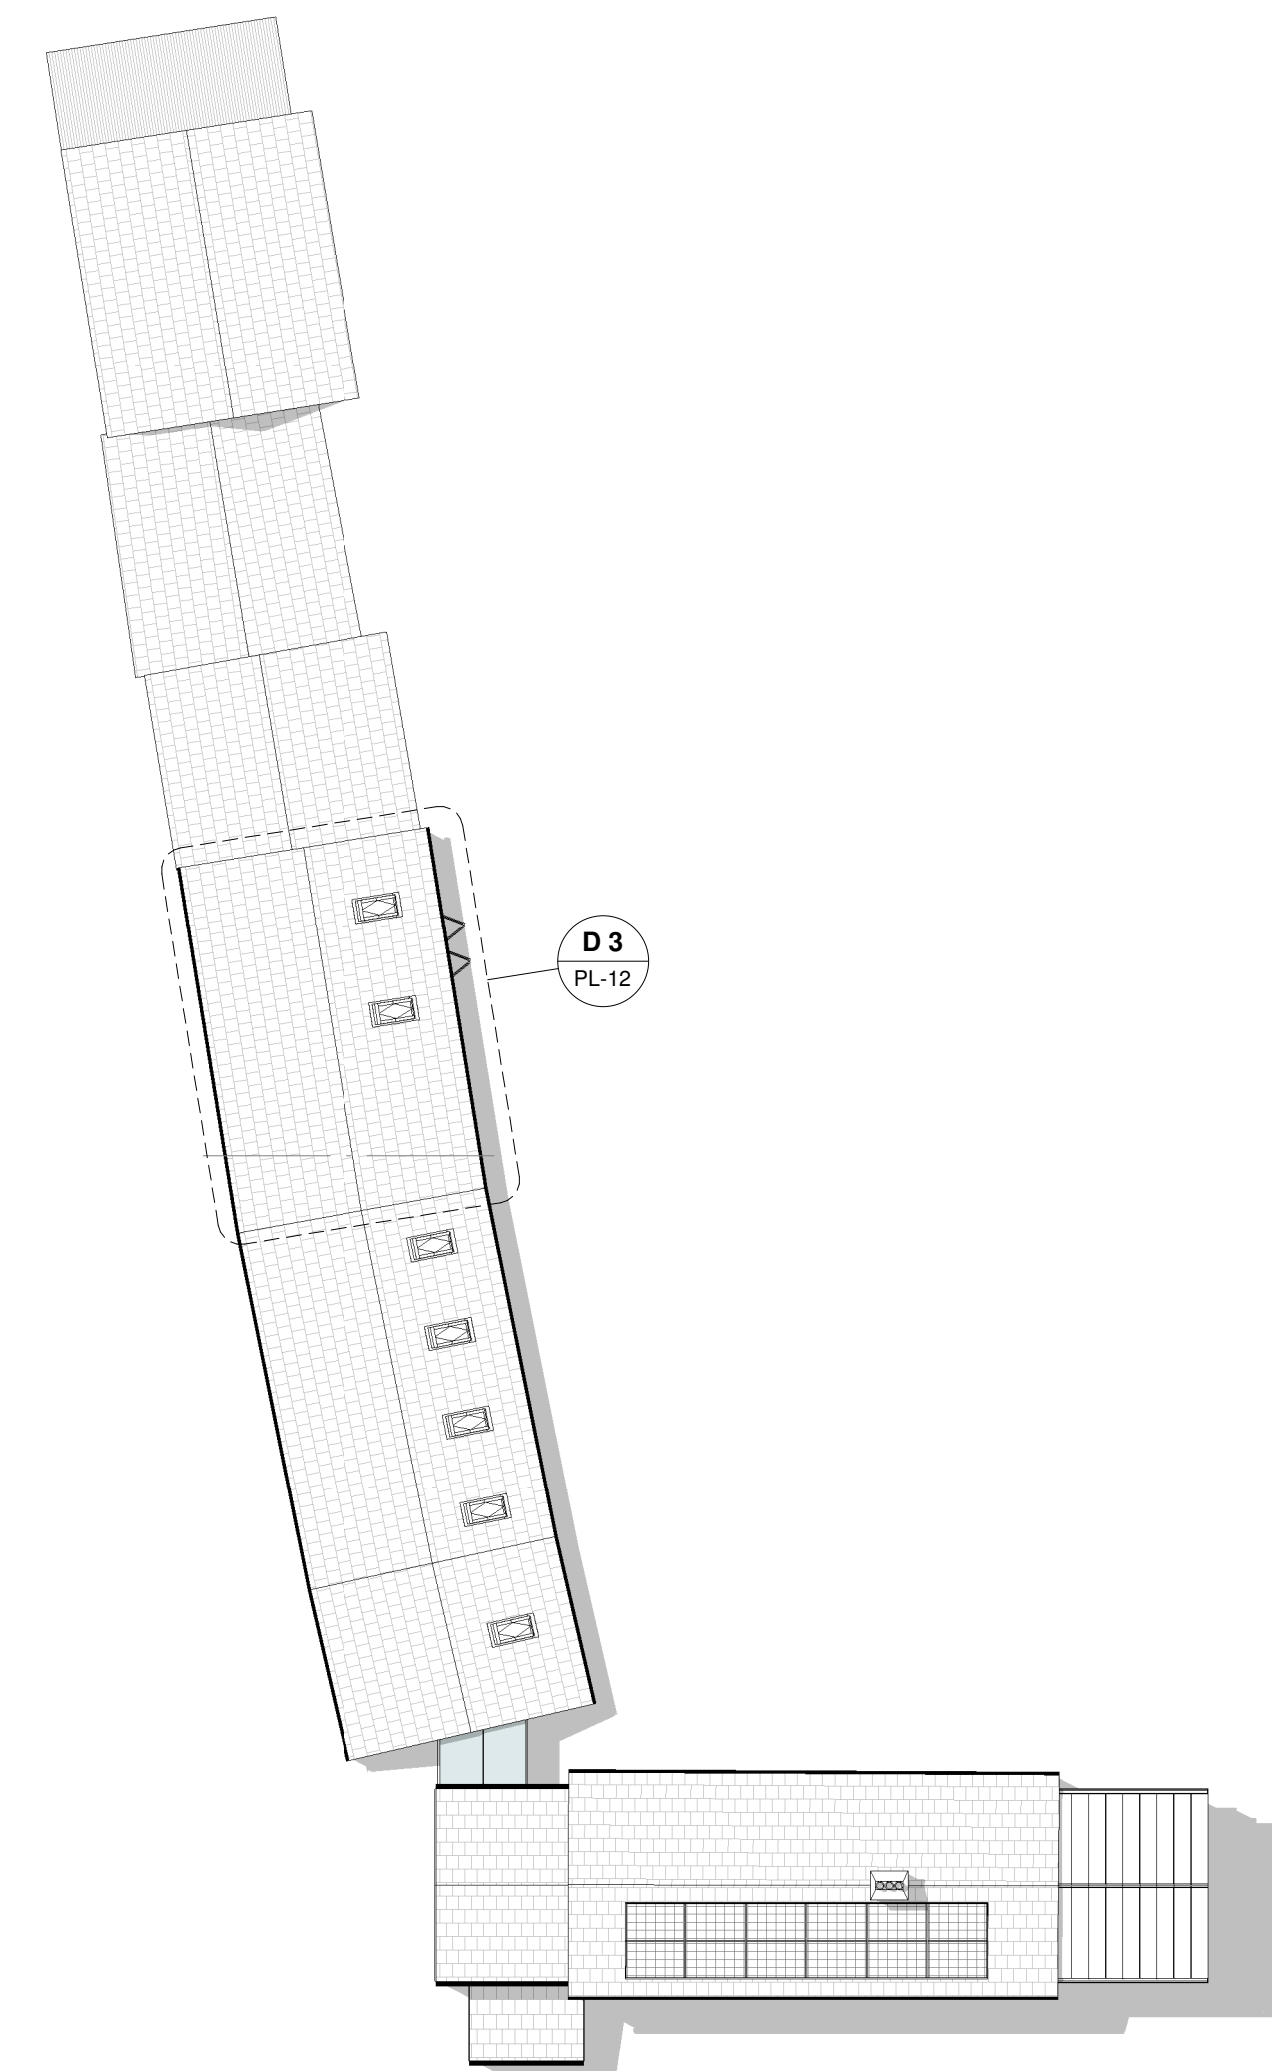

1 : 200

[illegible]

Contractor must verify all dimensions on site before commencing any work or shop drawings. If this drawing exceeds the quantities taken in any way the Architects are to be informed before the work is initiated. Only figured dimensions to be taken from this drawing. Do not scale off this drawing. Drawings based on Ordnance Survey and / or existing record drawings - design and drawing content subject to Site Survey, Structural Survey, Site Investigations, Planning and Statutory Requirements and Approvals. Authorised reproduction from Ordnance Survey Map with permission of the Controller of Her Majesty's Stationery Office. Crown Copyright reserved. Cunniff Design Limited, Convent

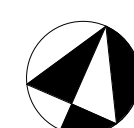 



1a Brewery Place
Brewery Wharf
LEEDS
LS10 1NE
T: 0113 219 1333
cunniftdesign.com

Client	Drawn By	Checked By	Date	Scale @A1
Mr A. Richardson	SS	RC	03/23/21	As indicated
Project				
Farm House				
Title	Drawing No			Revision
Proposed Roof Plan	11553 - CDL - XX - 02 - DR - A - PL-12			P2
DWG NO. 11553 - CDL - XX - 02 - DR - A - PL-12 SCALE 1:1000				