



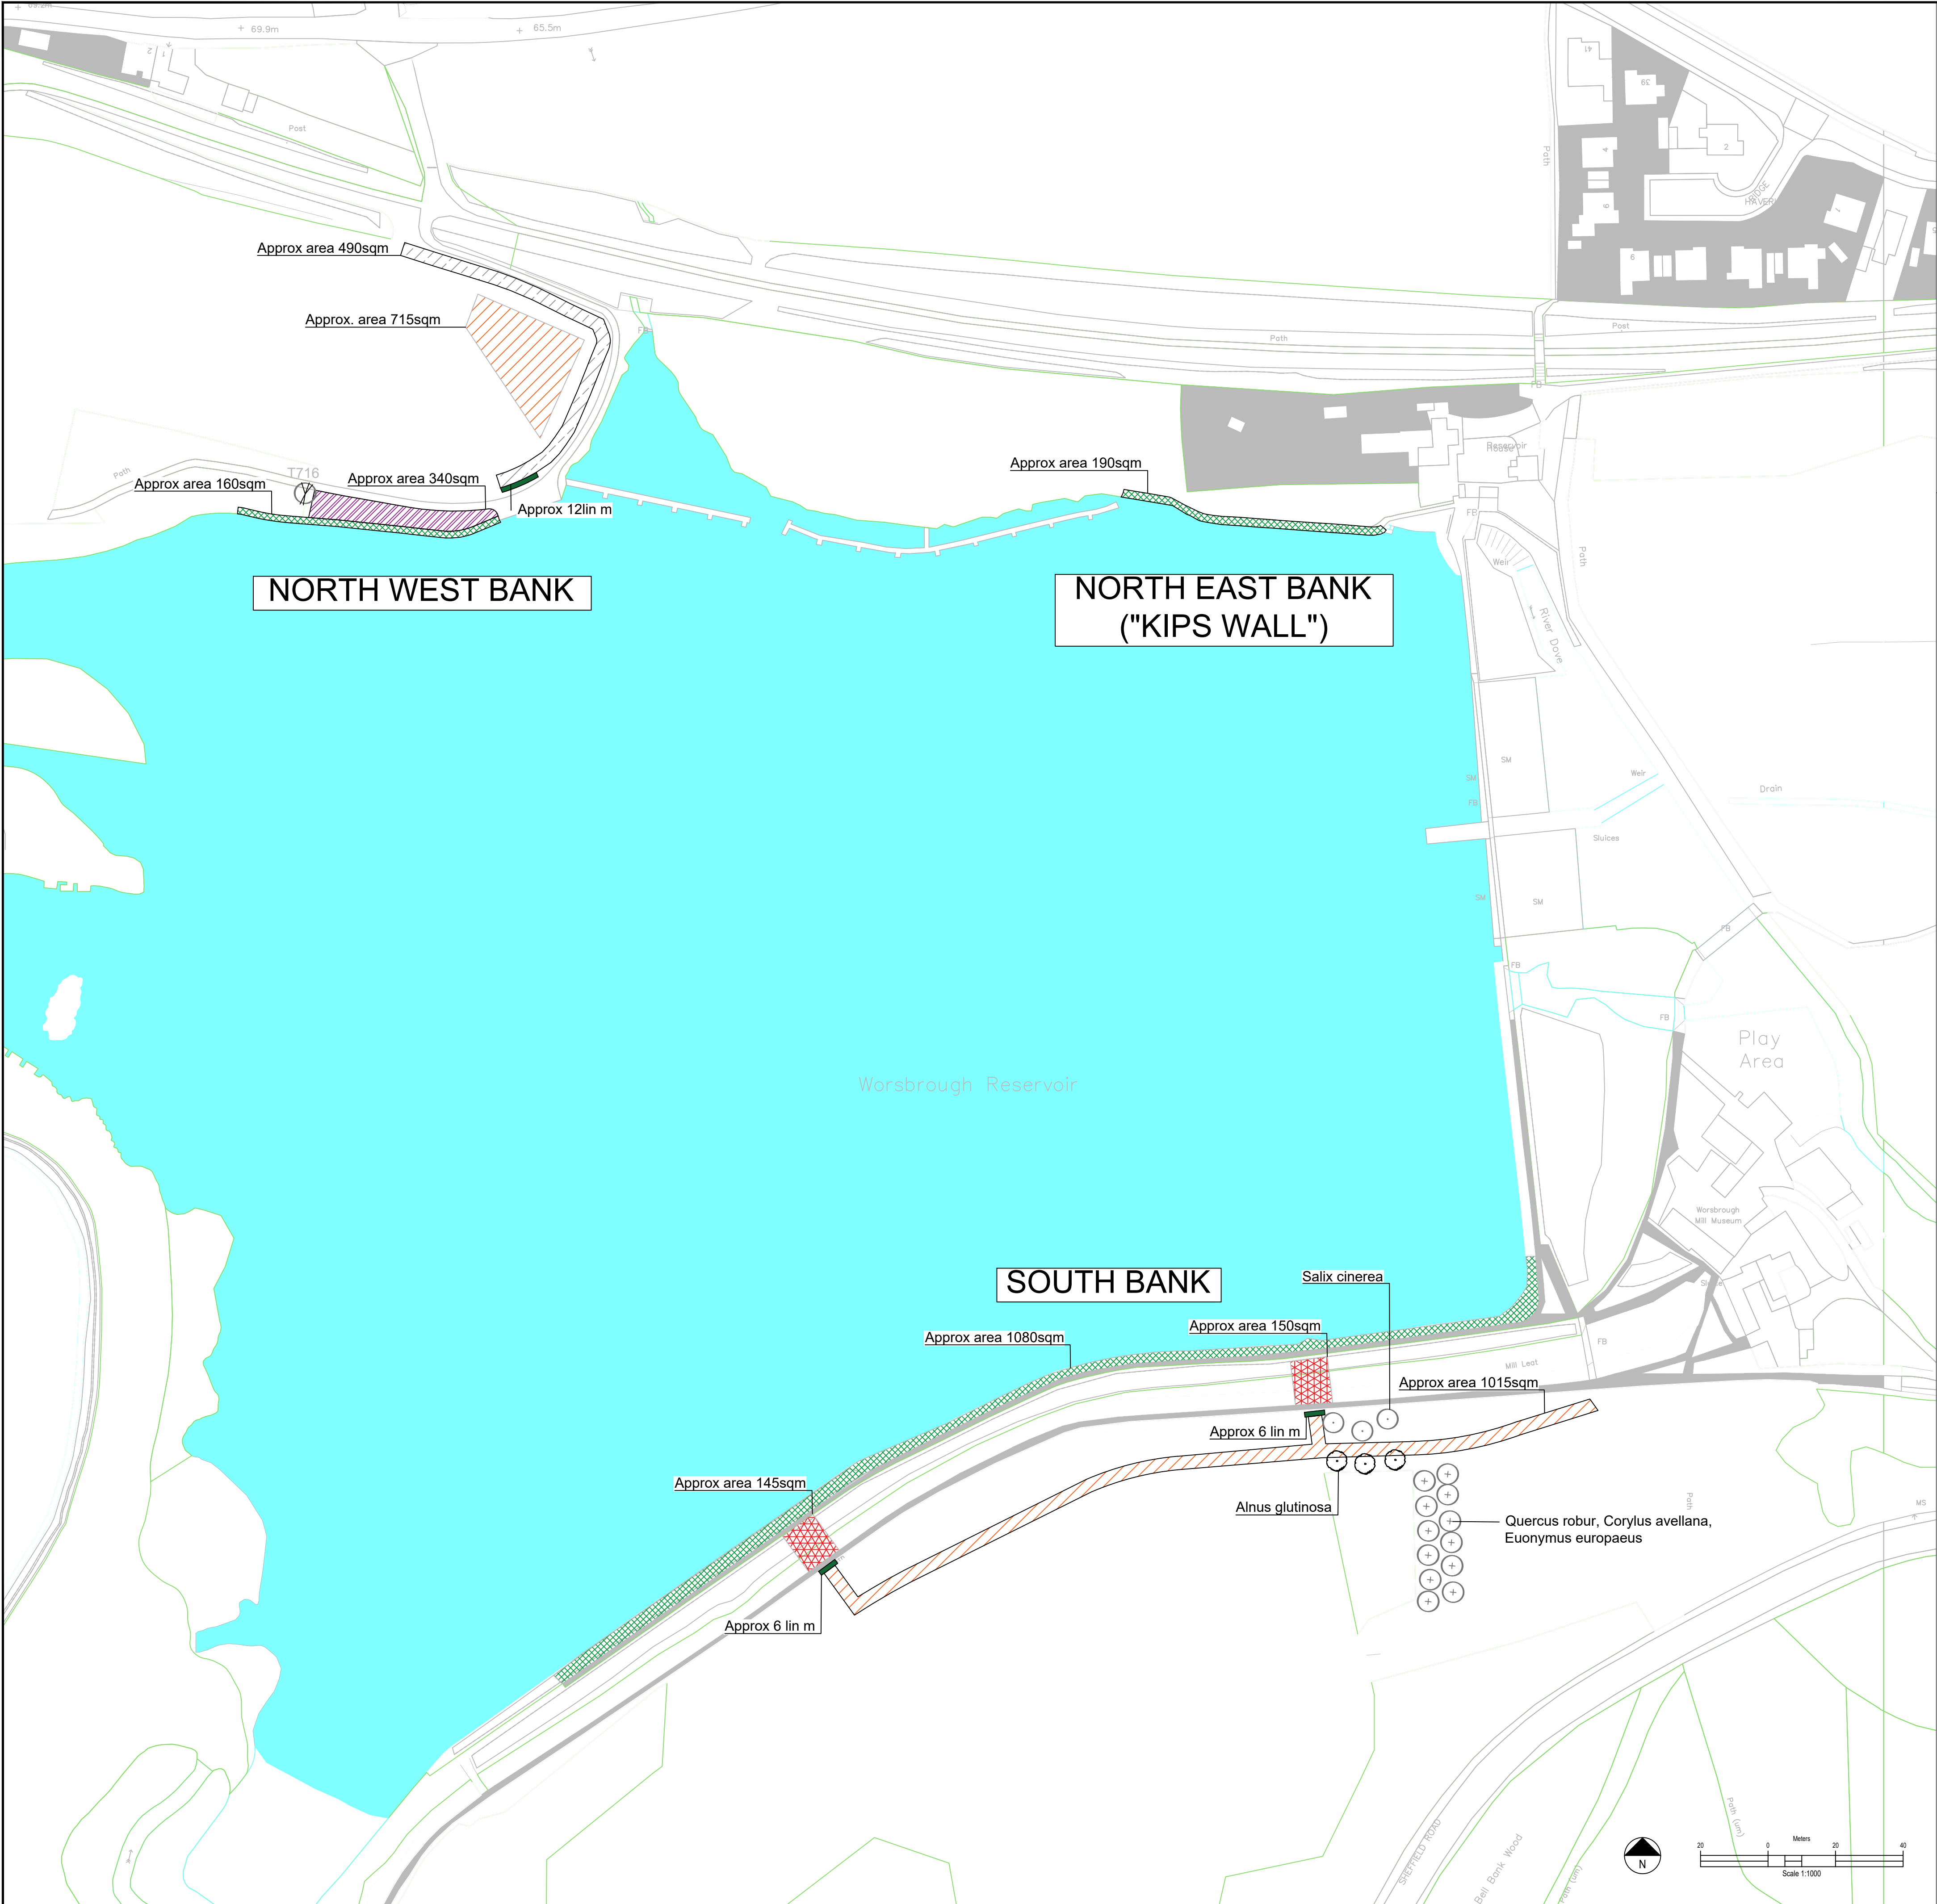

Key Plan 1:7500

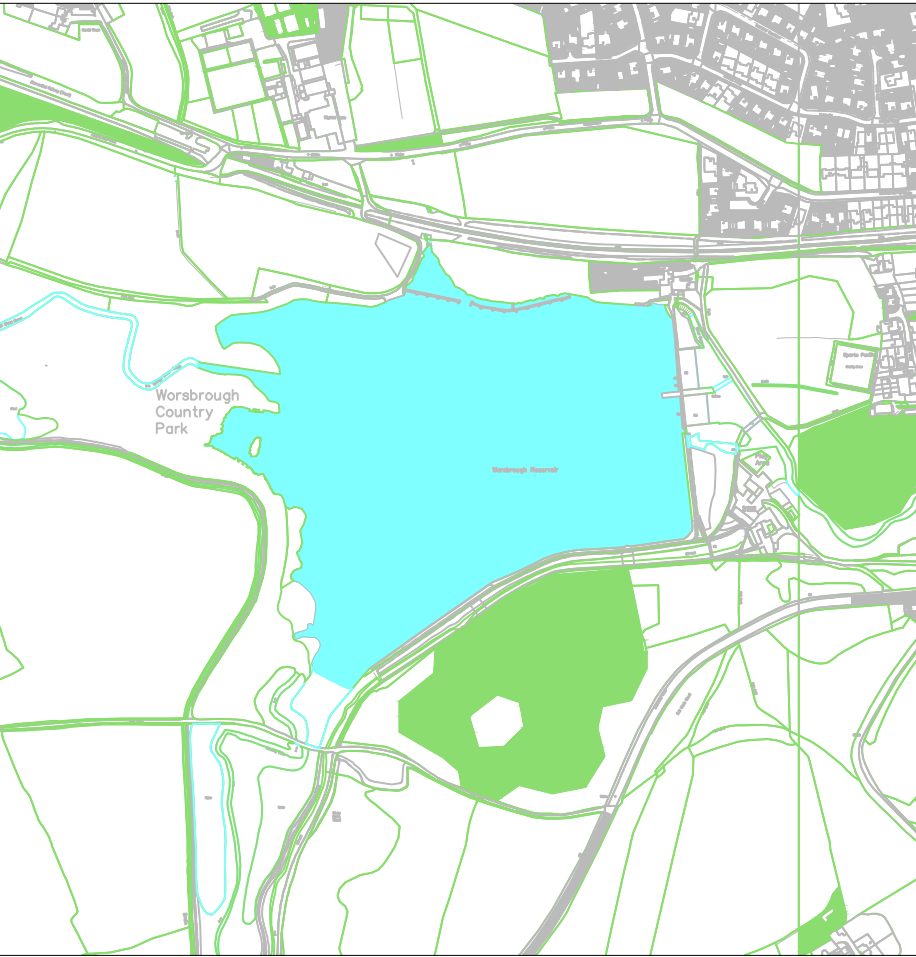

Key

Preferred Option - Re-turf (preferably) level banking area with grass and clover mix containing 5% white clover, 60% perennial ryegrass, 20% strong creeping red fescue, 10% hard fescue, 5% smooth-stalked meadow grass
Alternative Option - Seed if unable to obtain turf with Grass.com - Road Verge and General Purpose with Clover.

Sloping area: clear any remaining brambles from beside the accessible peg area up to the young oak tree (T716 on arboriculture survey ref: Tree Survey 0264) then seed with a 90% grasses/10% wildflower mix (such as Emorsgate Basic General Purpose Meadow Mixture EM1) across the sloping area. Accessible pegs area to remain hardcore surface on which wheelchairs can be easily maneuvered.

A shade tolerant seed mix (such as Emorsgate Hedgerow Mixture EH1) is to be laid where the temporary haul road had been positioned (ie in parallel with the northern and eastern hedge lines).

Where compounds/storage areas were present, reseed with an MG6 grassland mix ~25% clovers, legumes and herbs and 75% grasses (such as Emorsgate Special Old Fashioned Grazing Mixture EG27)

Banks to be laid with pre-seeded erosion control matting impregnated with shade tolerant wildflower seeds (such as Emorsgate Wild Flowers for Woodland EW1F)

Replace lost/damaged hedgerow with 70% hawthorn (Crataegus monogyna) interspersed with 5% hazel (Corylus avellana), 5% dog rose (Rosa canina), 5% dogwood (Cornus spp.), 5% English Holly (Ilex Aquifolium), 5% guelder rose (Viburnum opulus), and 5% midland hawthorn (Crataegus laevigata). Plants to be set in two staggered rows 30cm apart with 4-6 plants per linear metre. Plants stems to be staked for support and protected using wrapping such as Tubex Nature or similar

Young oak tree (T716 on arboriculture survey ref: Tree Survey 0264)

Expand the eastern perimeter of the tree copse by planting in random order :
- 4no. Oak (Quercus robur),
- 4no. Hazel (Corylus avellana)
- 4no. Spindle (Euonymus europaeus).
Size: 6-8cm girth, 2m height

Trees to base of copse
Option 1
- no. 3 Semi mature Alnus glutinosa: 8-10cm girth, 2.5m height. 1.75m clear stem
Option 2
no. 6 Alnus glutinosa: x2, feathered, 5 breaks, 2m height

Trees to hedge line
- no. 3 Semi mature Salix cinerea: 8-10cm girth, 2.5m height. 1.75m clear stem

NOTE:
1) All temporary haul roads and associated construction material to be removed and disposed or reused off site. Areas to be topsoiled and seeded as per suppliers recommendations

DO NOT SCALE

- NOTES
1. ALL DIMENSIONS ARE IN MILLIMETRES AND LEVELS ARE IN METRES RELATED TO ORDNANCE DATUM UNLESS STATED OTHERWISE.
 2. DO NOT SCALE FROM THIS DRAWING USE ONLY FIGURED DIMENSIONS.

P01	11-01-2023	KK	FOR PLANNING	TJ	TJ
REV	DATE	BY	DESCRIPTION	CHK	APP

DRAWING STATUS: S2 - FOR INFORMATION

3 Wellington Place, Leeds
LS1 4AP, Leeds, United Kingdom
T+ 44 (0) 141 429 3555, F+ 44 (0) 141 429 3666
wsp.com

CLIENT:

SITE/PROJECT: WORSBROUGH RESERVOIR BANKSIDE REMEDIATION

TITLE: RE-PLANTING GENERAL ARRANGEMENT PLAN

SCALE @ A1:	CHECKED:	APPROVED:
As Shown	TJ	TJ
PROJECT NO:	DESIGNED:	DRAWN:
70102685	KK	KK
DRAWING No:	DATE:	REV:
70102685-WSP-00-XX-DR-LA-0001	January 23	P01

© WSP UK Ltd