


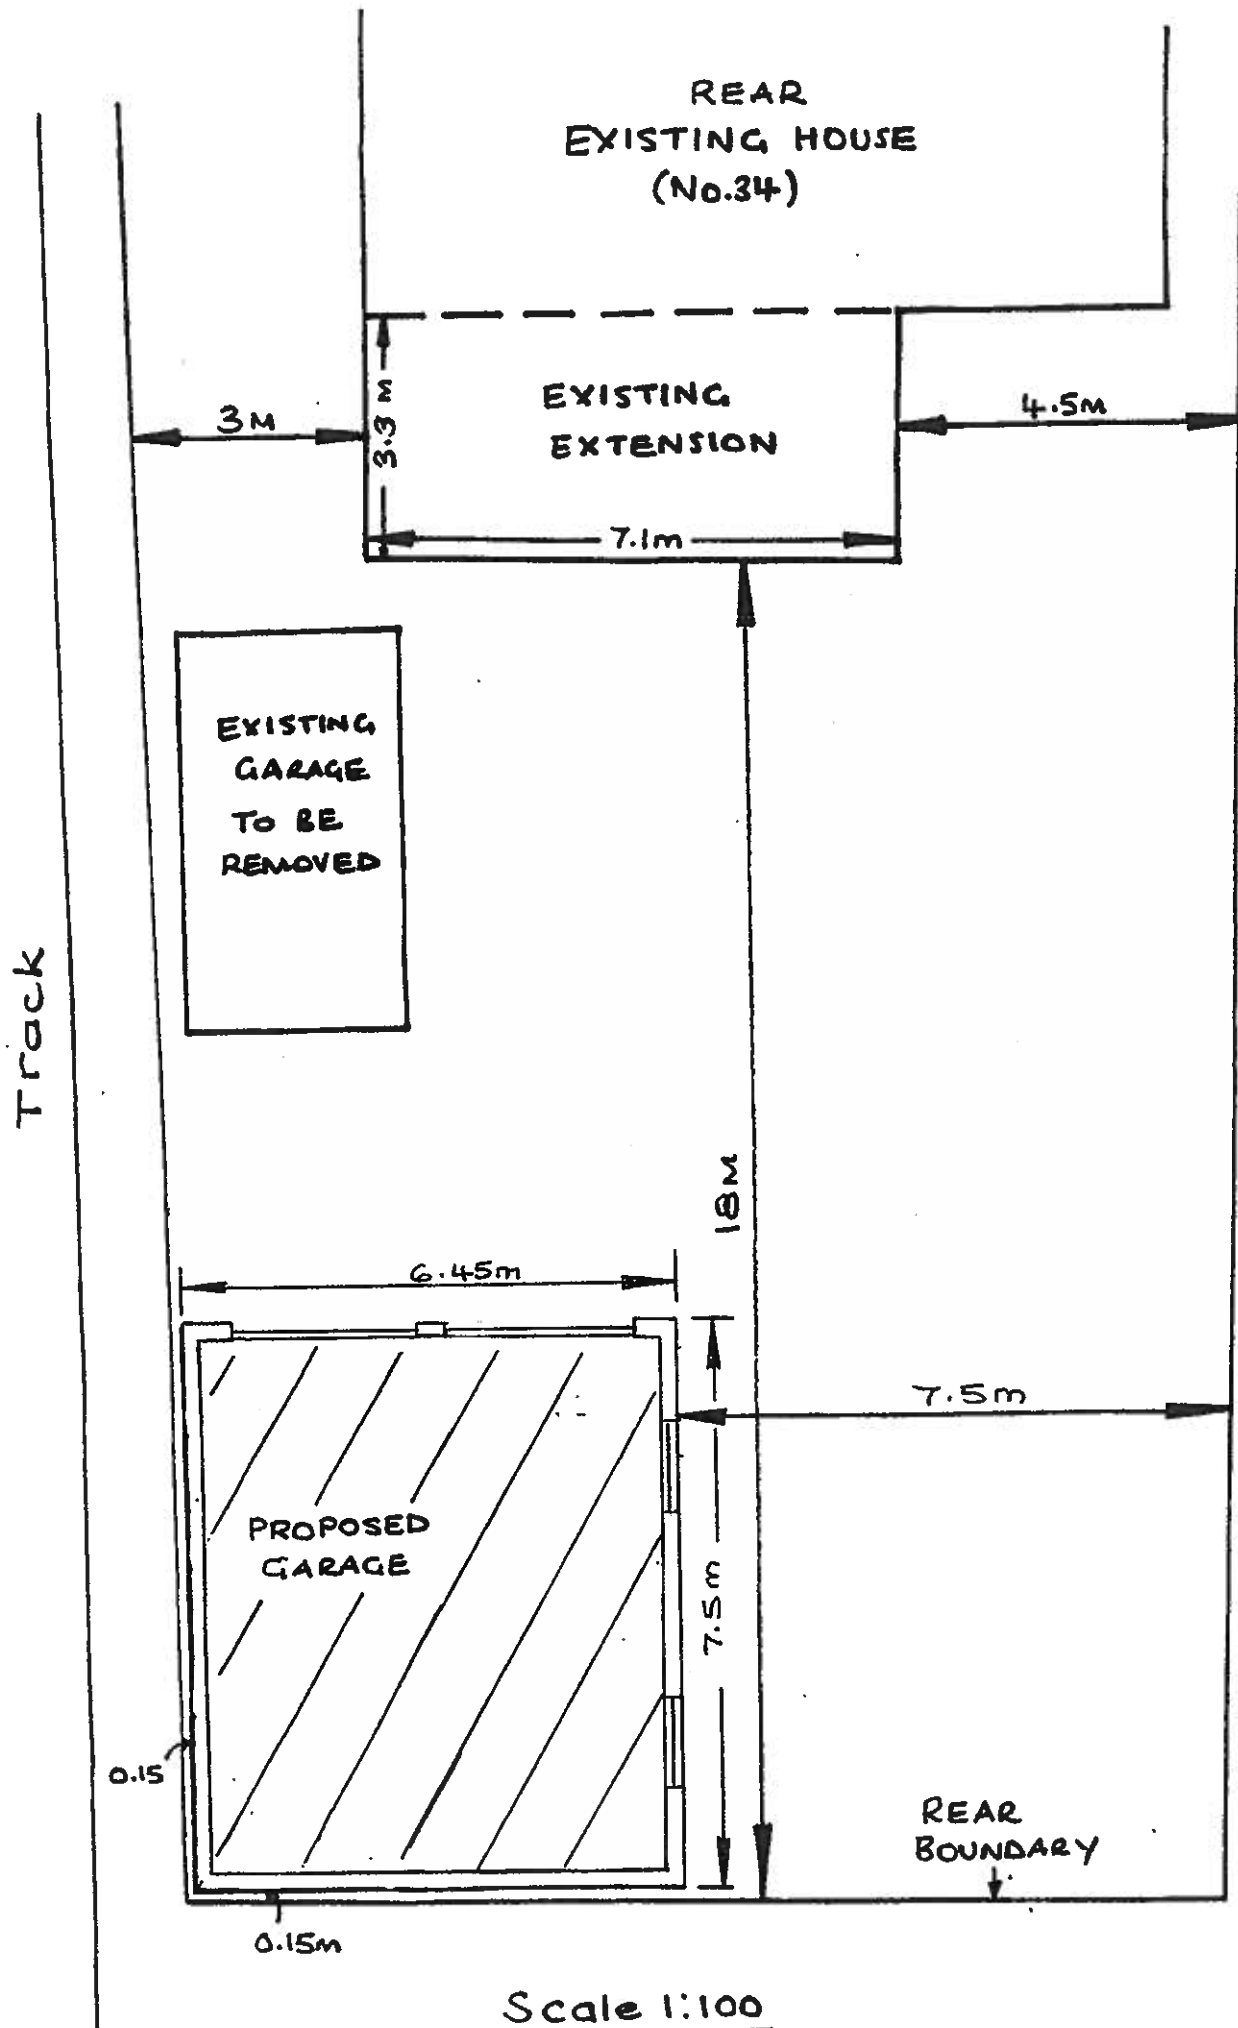


PROPOSED DETACHED GARAGE - 34 Carrs Lane

(Ref 2013/0176)

(Amended Plan A)

PROPOSED DETACHED GARAGE


34 Carrs Lane, Cudworth - S72 8EJ

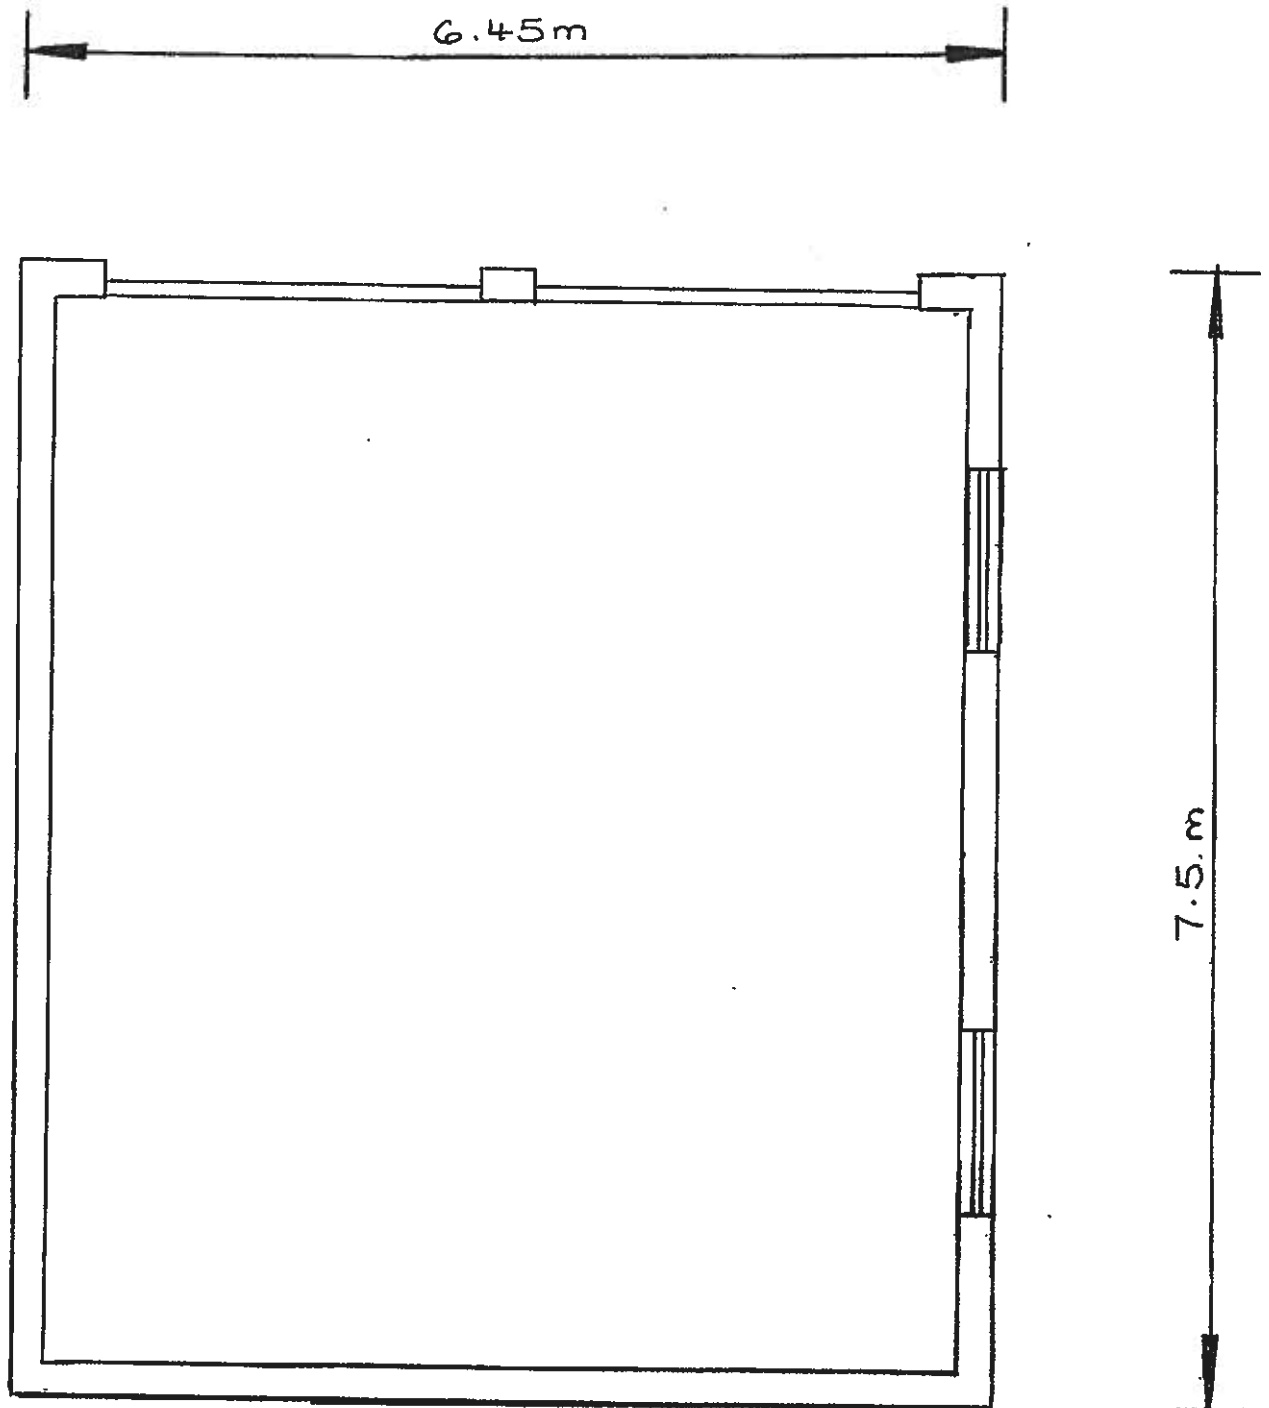


GROUND FLOOR PLAN

Scale 1:50

(Amended Plan B - Ref 2013/0176)

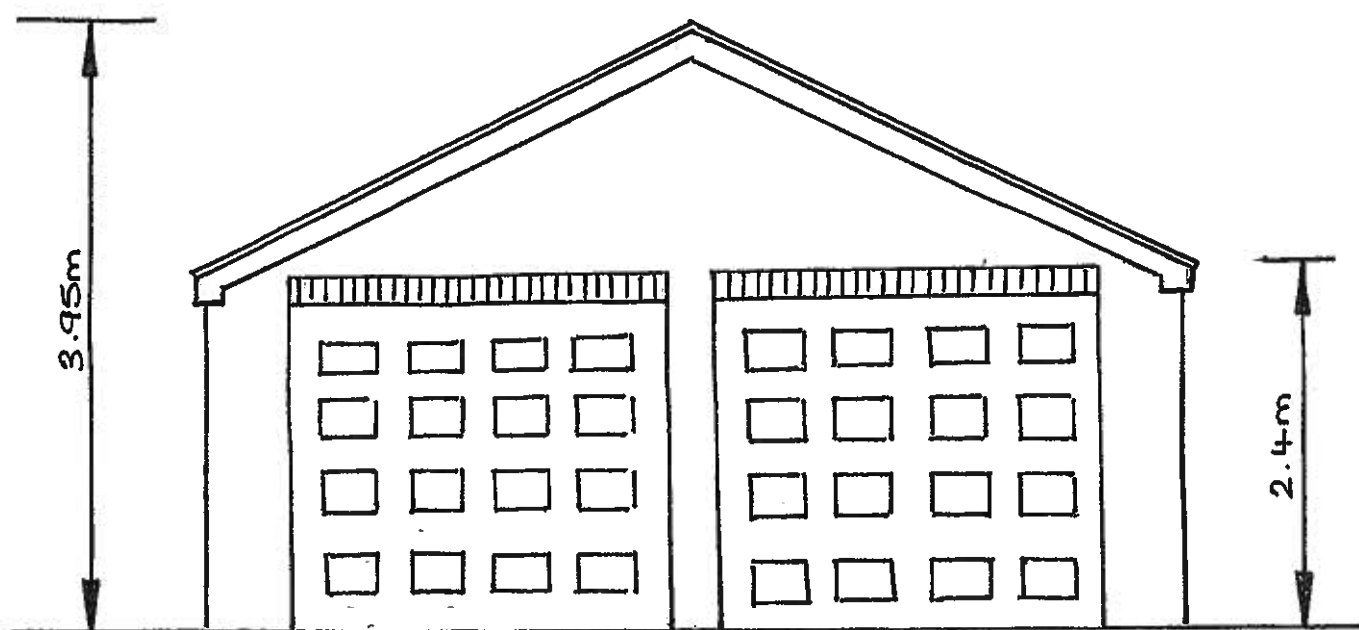

PROPOSED FRONT ELEVATION

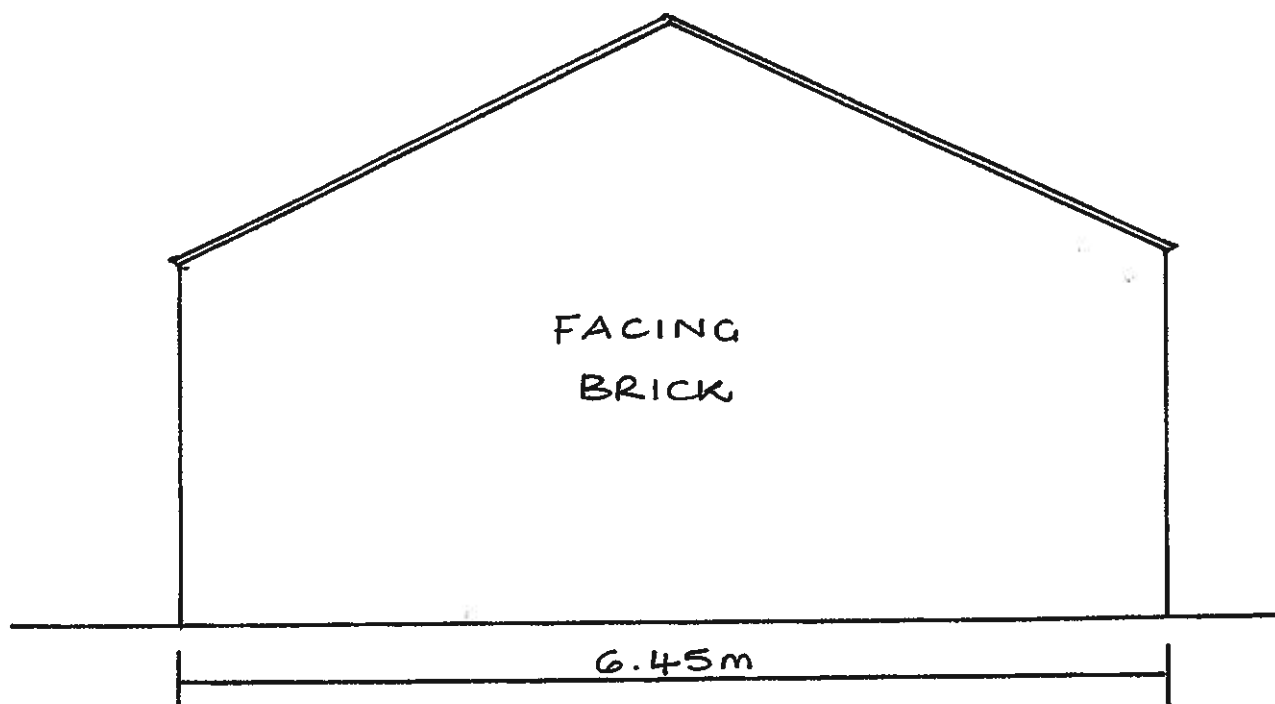


PROPOSED REAR ELEVATION


Scale 1:50

PROPOSED GARAGE - 34 Carrs Lane, Cudworth

(Amended Plan C - Ref 2013/0176)

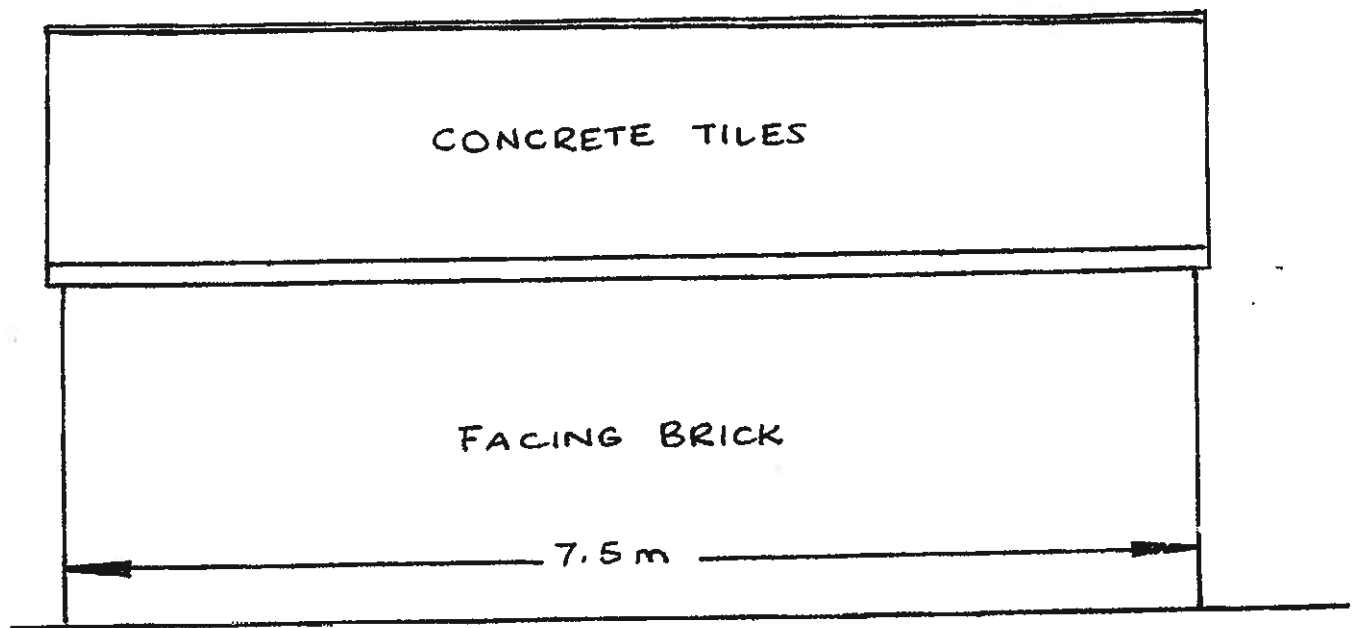

PROPOSED BOUNDARY SIDE ELEVATION
(NORTH FACING)

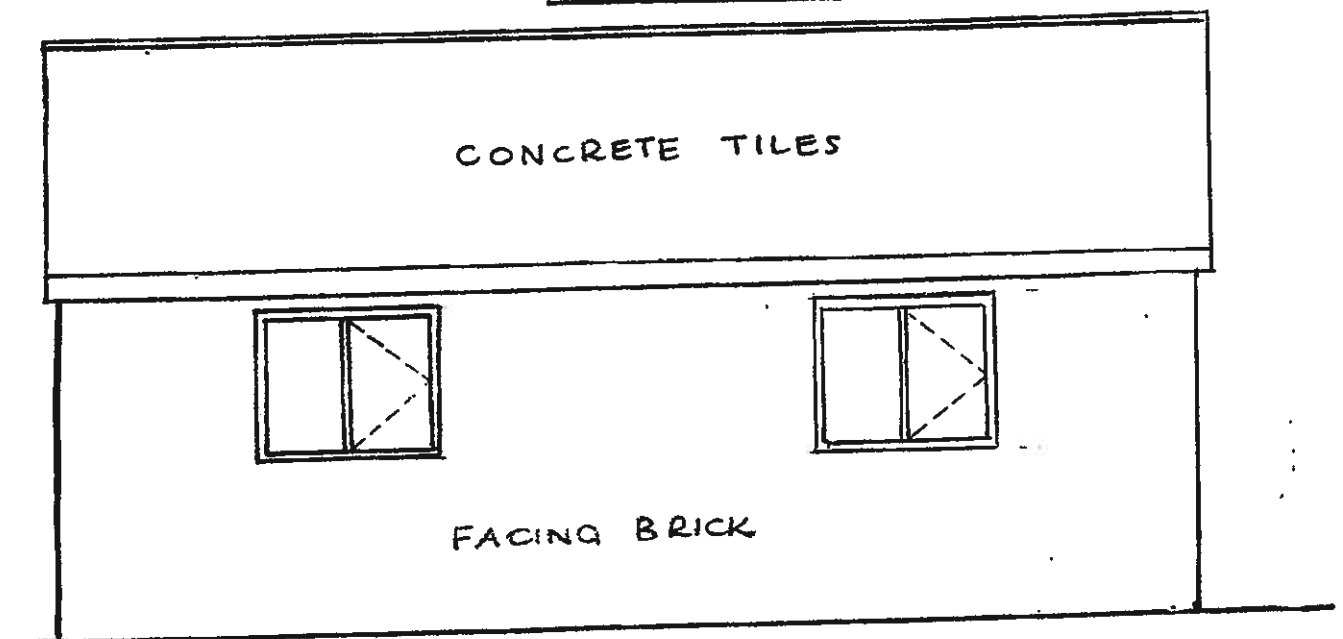

PROPOSED SIDE ELEVATION (SOUTH FACING)

Scale 1:50

(Amended Plan D - Ref 2013/0176)