




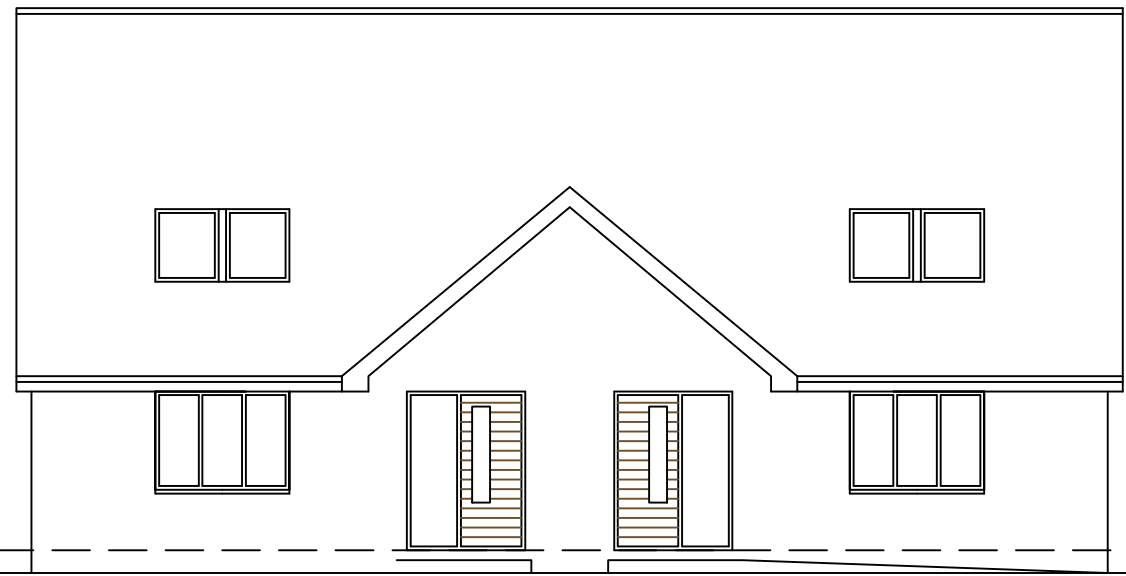


EAST ELEVATION

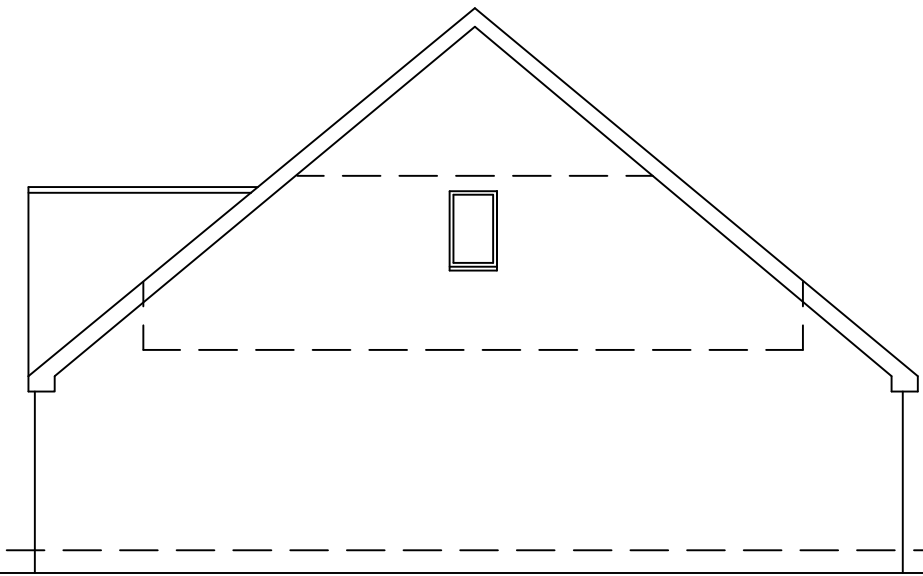


NORTH ELEVATION

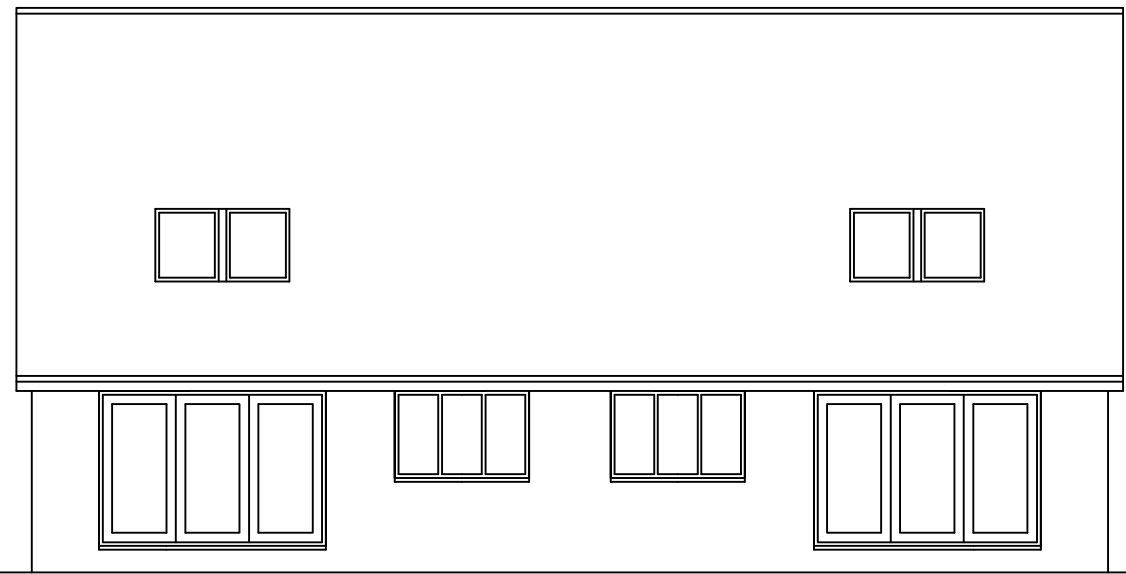


WEST ELEVATION

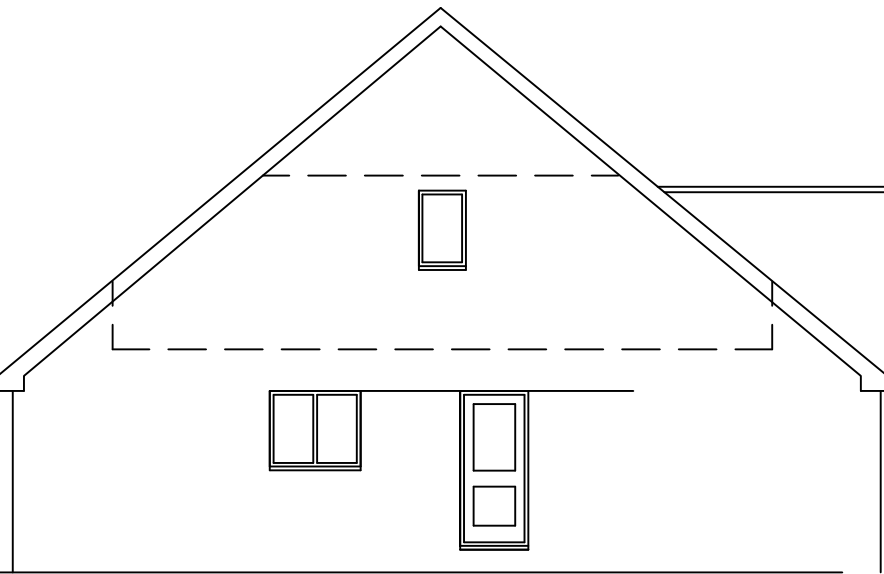


SOUTH ELEVATION

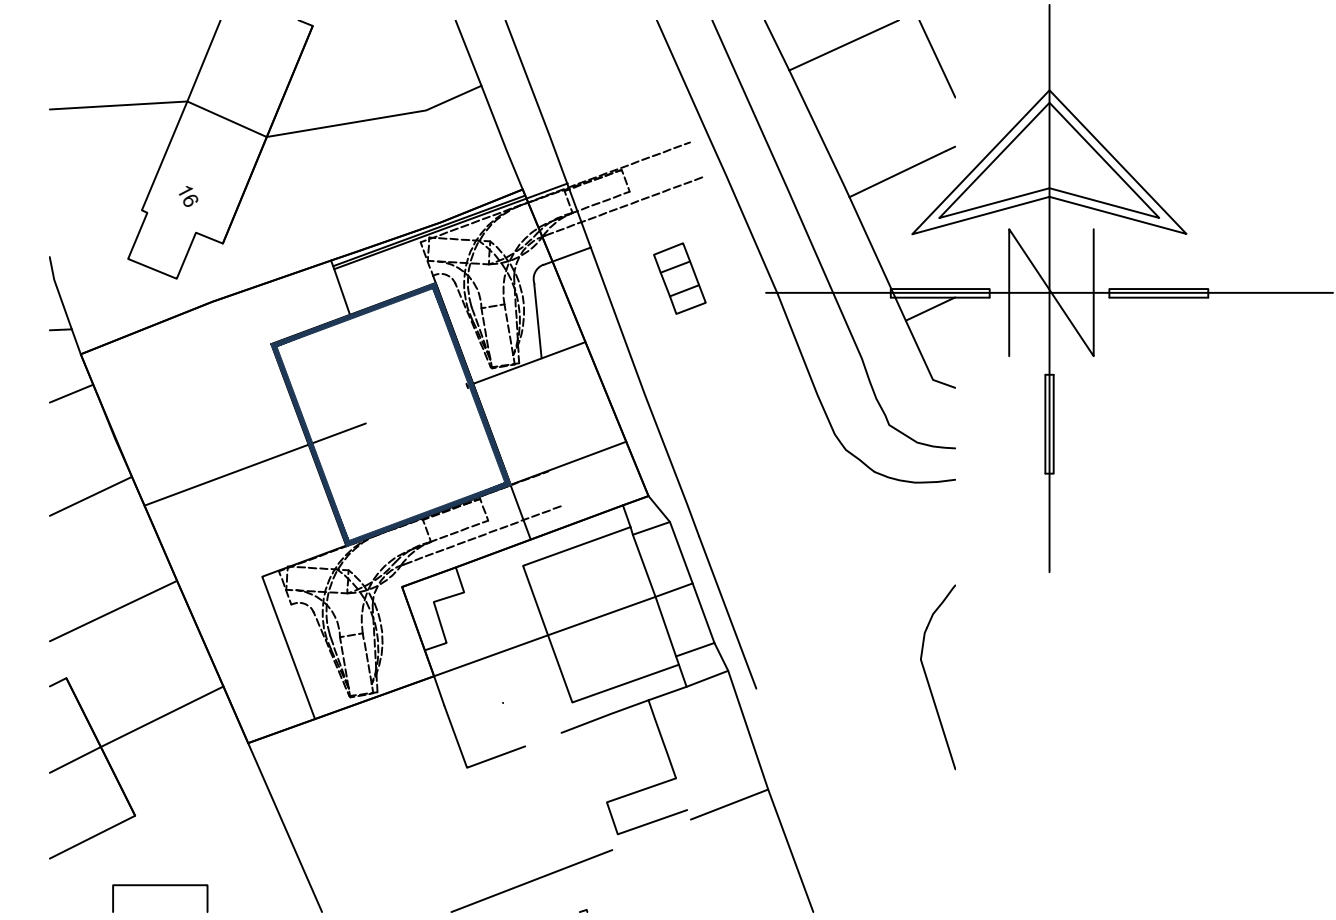

SITE PLAN

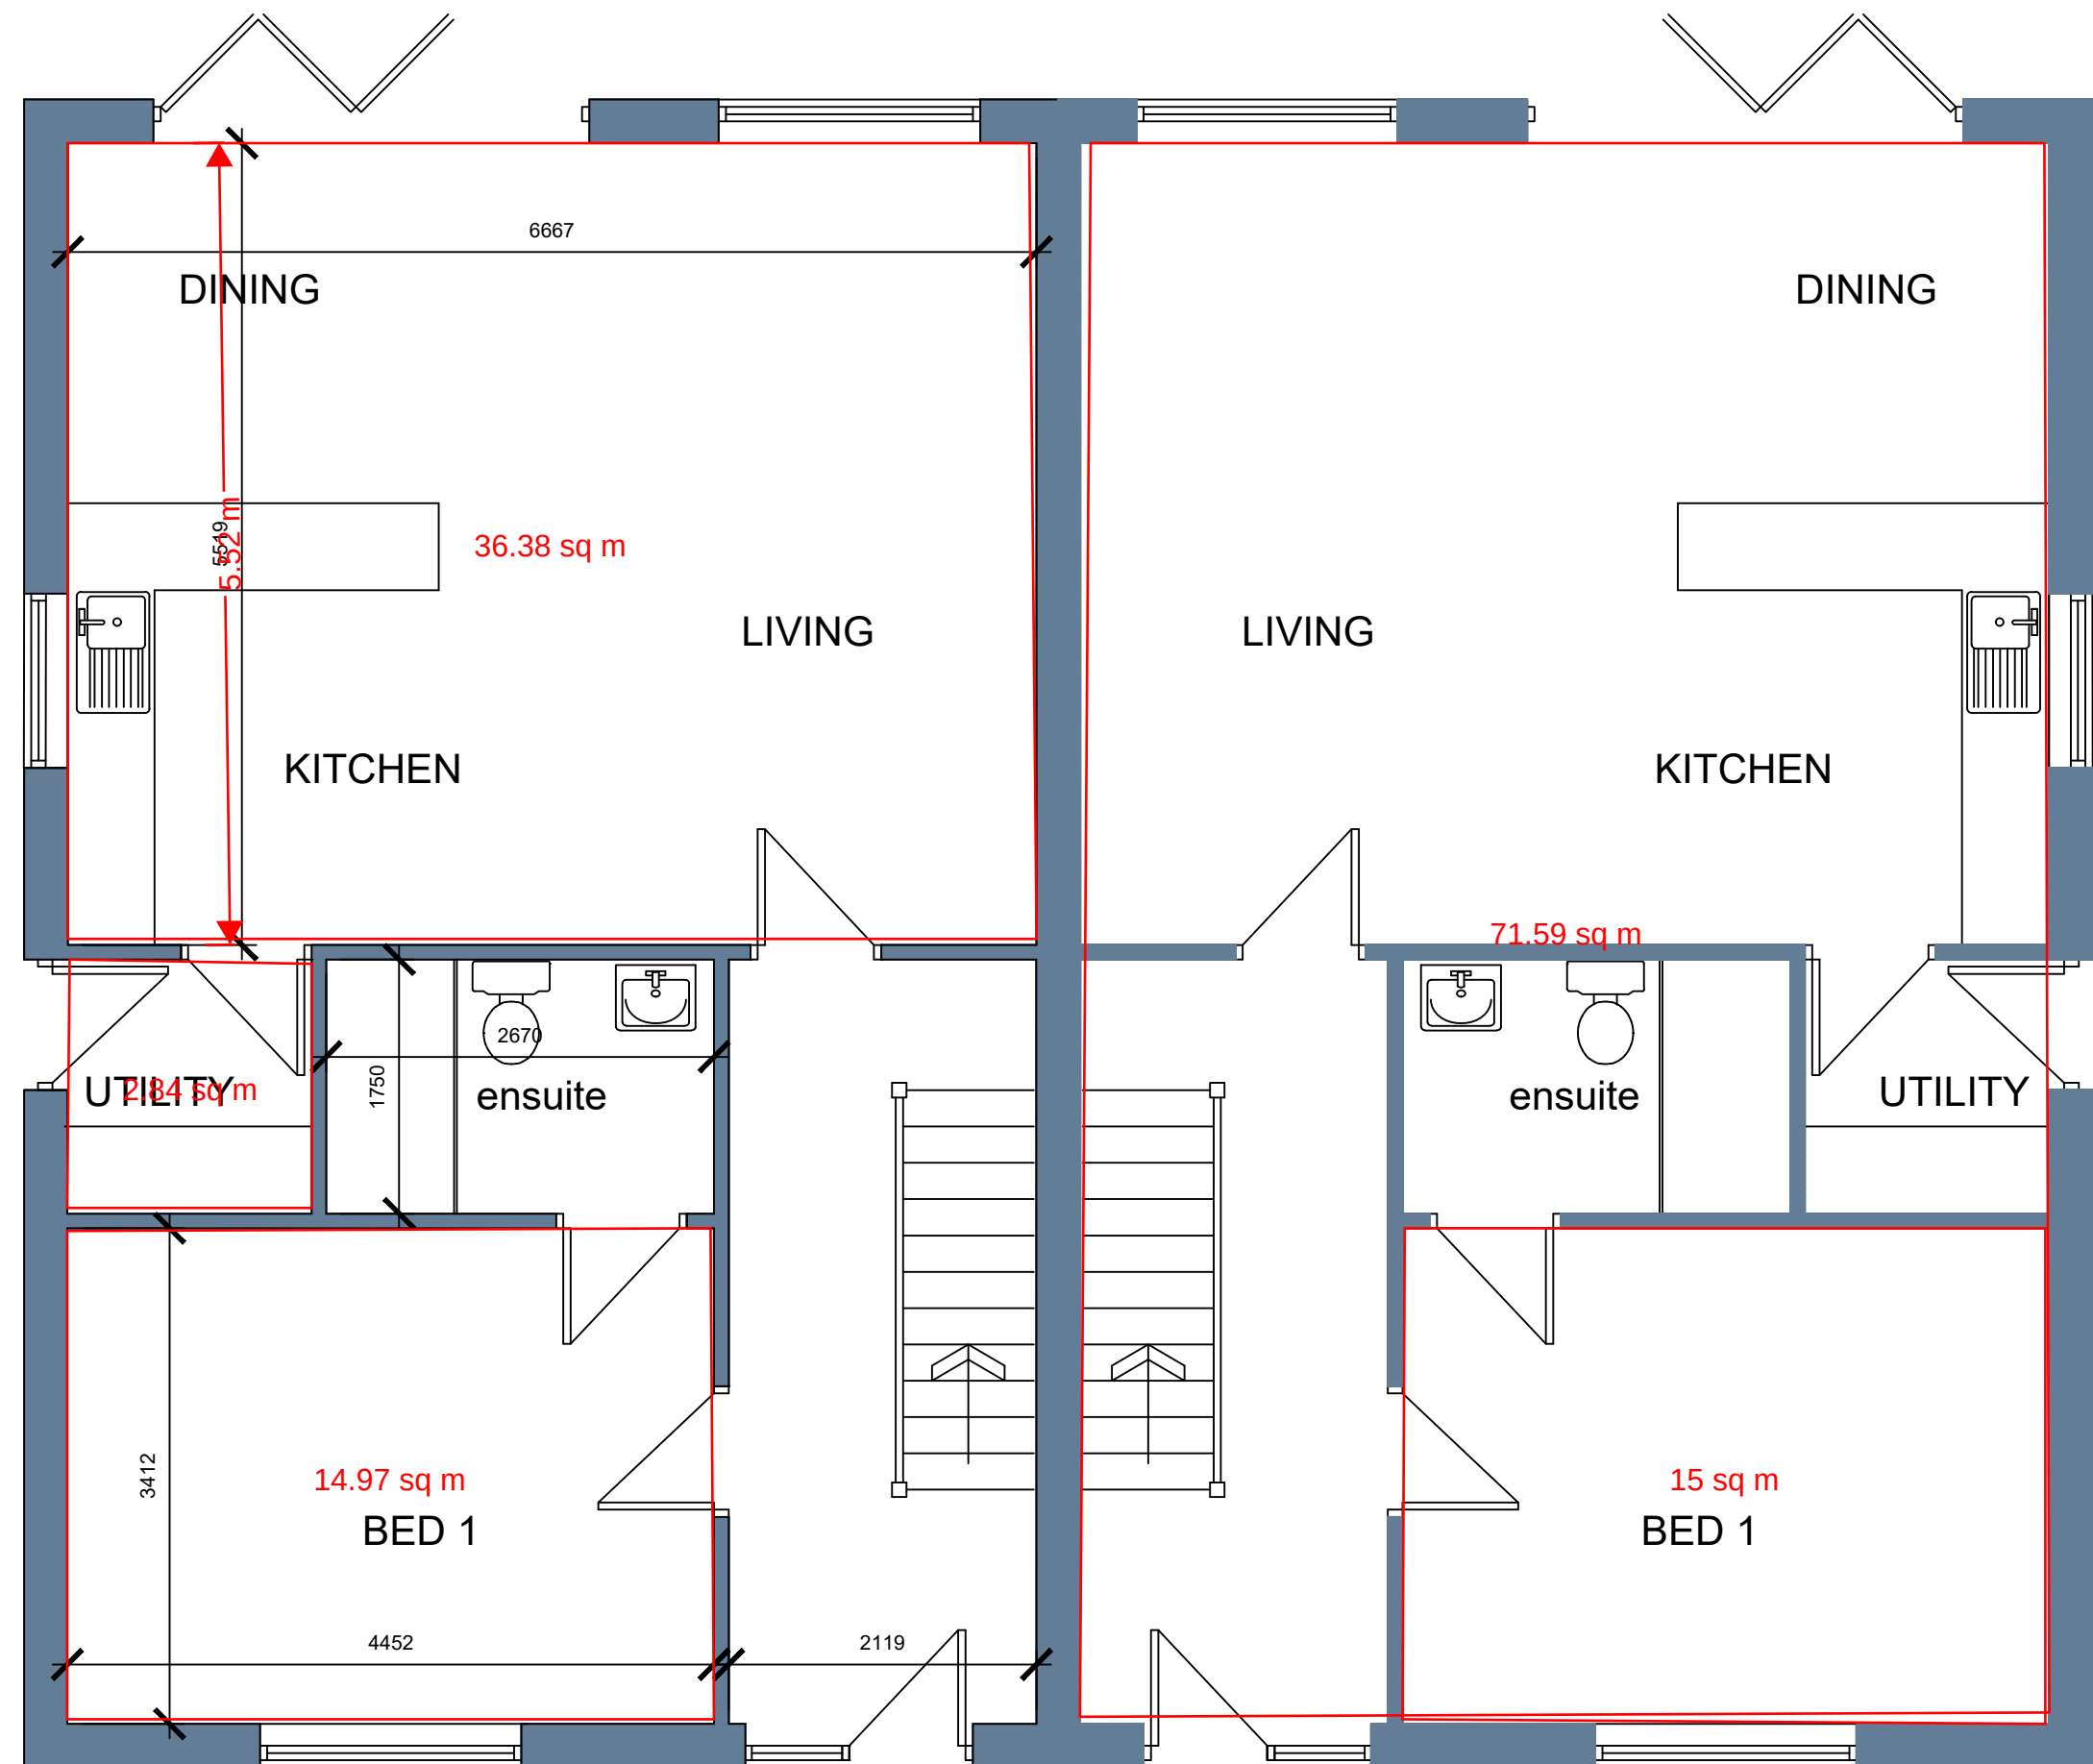

GROUND FLOOR PLAN

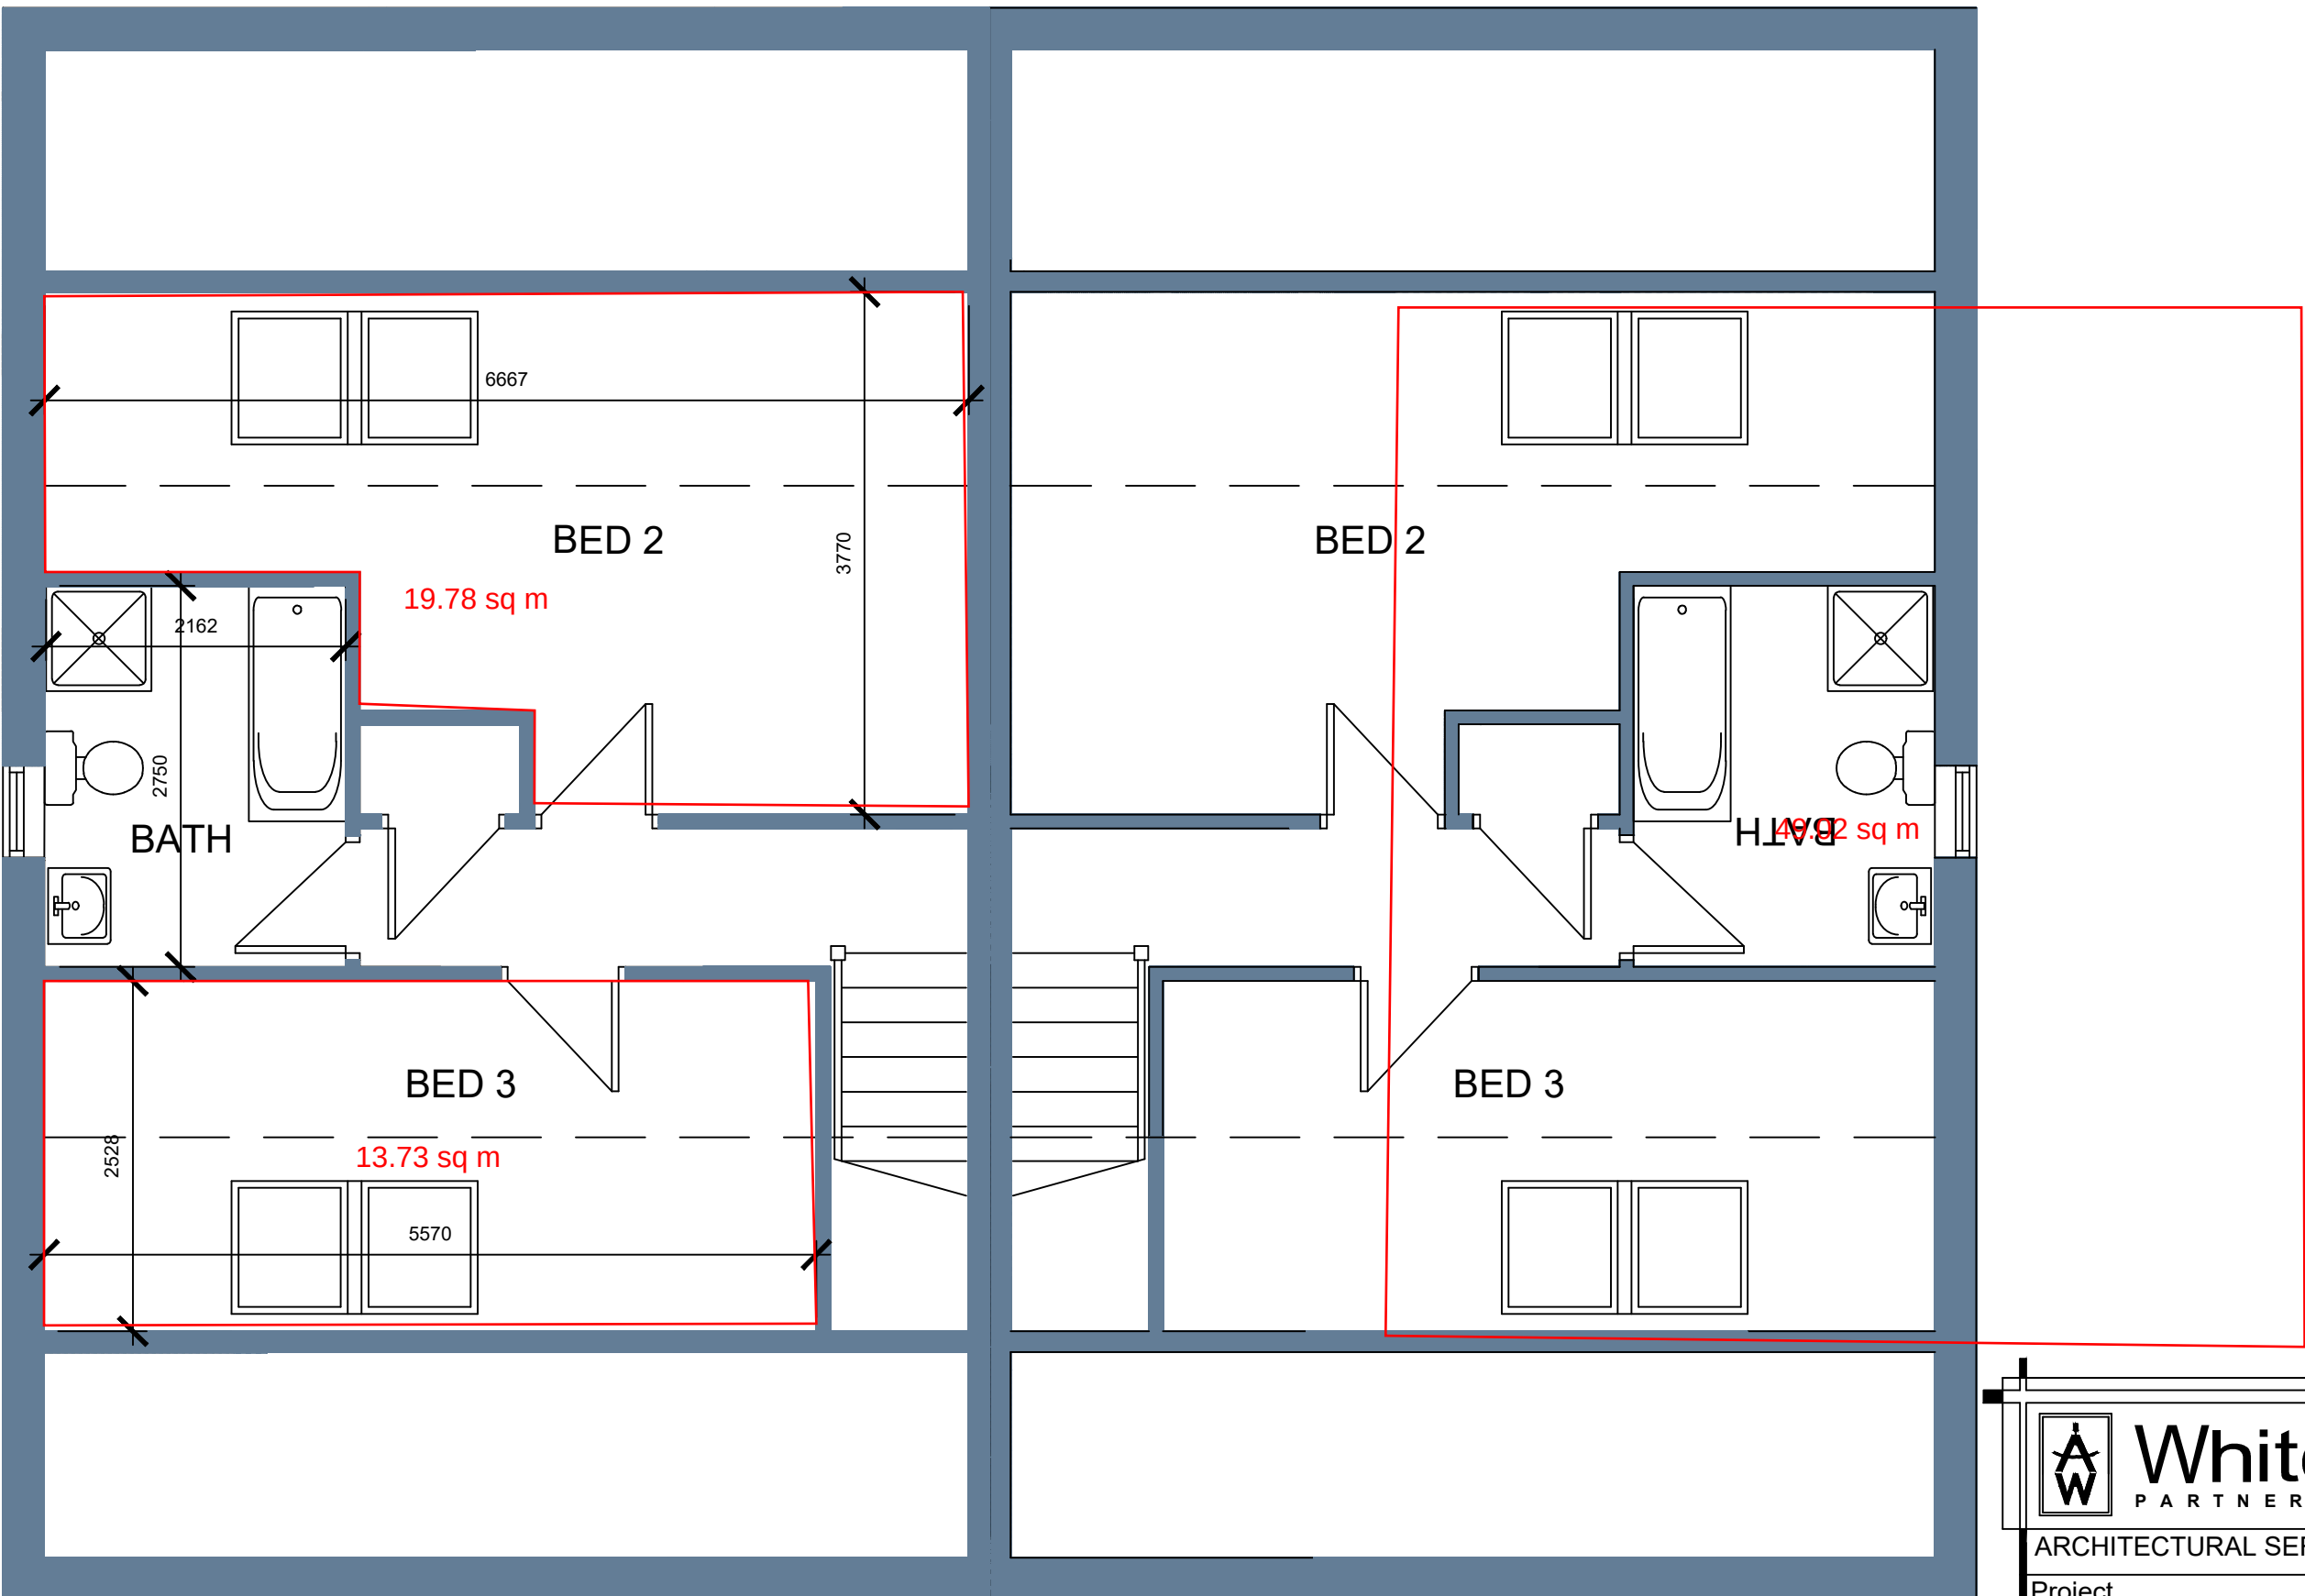

FIRST FLOOR PLAN

 White Agus PARTNERSHIP			OFFICE ONE, 34 VICTORIA ROAD, BARNLSLEY, S70 2BU			Phone: 01226 208482		
ARCHITECTURAL SERVICES						Email: info@whiteaguspартnership.co.uk Web: www.whiteaguspартnership.co.uk		
Project.					Client.			
PROPOSED DWELLINGS AT GRANGE LANE BARNLSLEY,					MRS GWEN COOPER			
Drawing Title.					Date.		Scale.	
PLANS AND ELEVATIONS					APRIL 2019		1:50 & 1:100 @ A1	
					Ref.		Dwg. No.	
					19-146		04	
							Rev.	
Date			Suffix		Description		Date	