


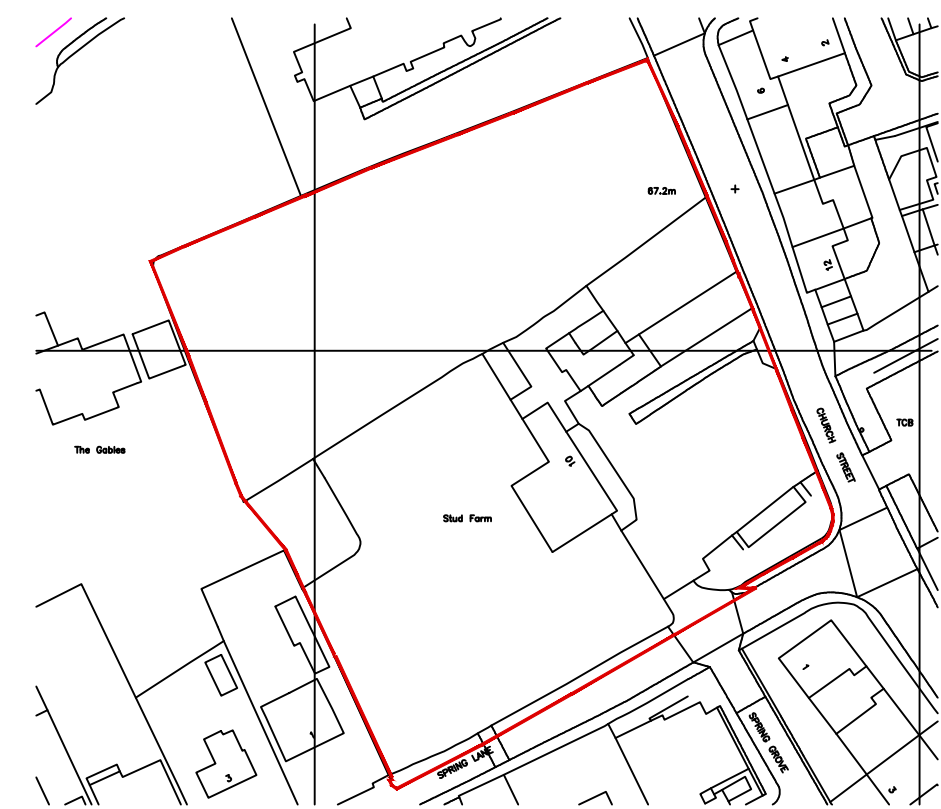

LOCATION PLAN
scale 1:1250

OFFICE ONE,
34 VICTORIA ROAD,
BARNLEY,
S70 2BU

Phone: 01226 208482
 Email: info@whiteaguspartnership.co.uk
 Web: www.whiteaguspartnership.co.uk

ARCHITECTURAL SERVICES

Project.		Client.	
RESIDENTIAL DEVELOPMENT AT STUD FARM, SPRING LANE, CARLTON, BARNLEY		MR N. FERGUSON	
Drawing Title.		Date.	Scale.
(TWO ACCESS POINTS) SITE PLAN		AUGUST 2019	1:200 @ A1
Ref.	Dwg. No.	Rev.	
14-148	100	L	

Date	Suffix	Description	Date	Suffix	Description
16-11-18	A	LAYOUT REVISED	19-05-20	F	LAYOUT REVISED. PLOTS RENUMBERED
08-02-19	B	REVISED FOLLOWING MEETING WITH P.O.	11-06-20	G	LAYOUT REVISED
14-03-19	C	MINOR ADJUSTMENTS. GARAGE TO PLOT 3 REVISED	16-07-20	H	PARKING TO PLOT 10 REVISED. MATERIALS ADDED
12-04-19	D	LAYOUT REVISED	19-11-21	J	PLOT 1 REVISED. PLOT 2 OMITTED
02-05-19	E	DRAWING SCHEDULE ADDED	24-11-21	K	PLOT 1 GARAGE REVISED
			07-02-22	L	PLOT 3 GARAGE REPOSITIONED. PLOT 14 REVISED