


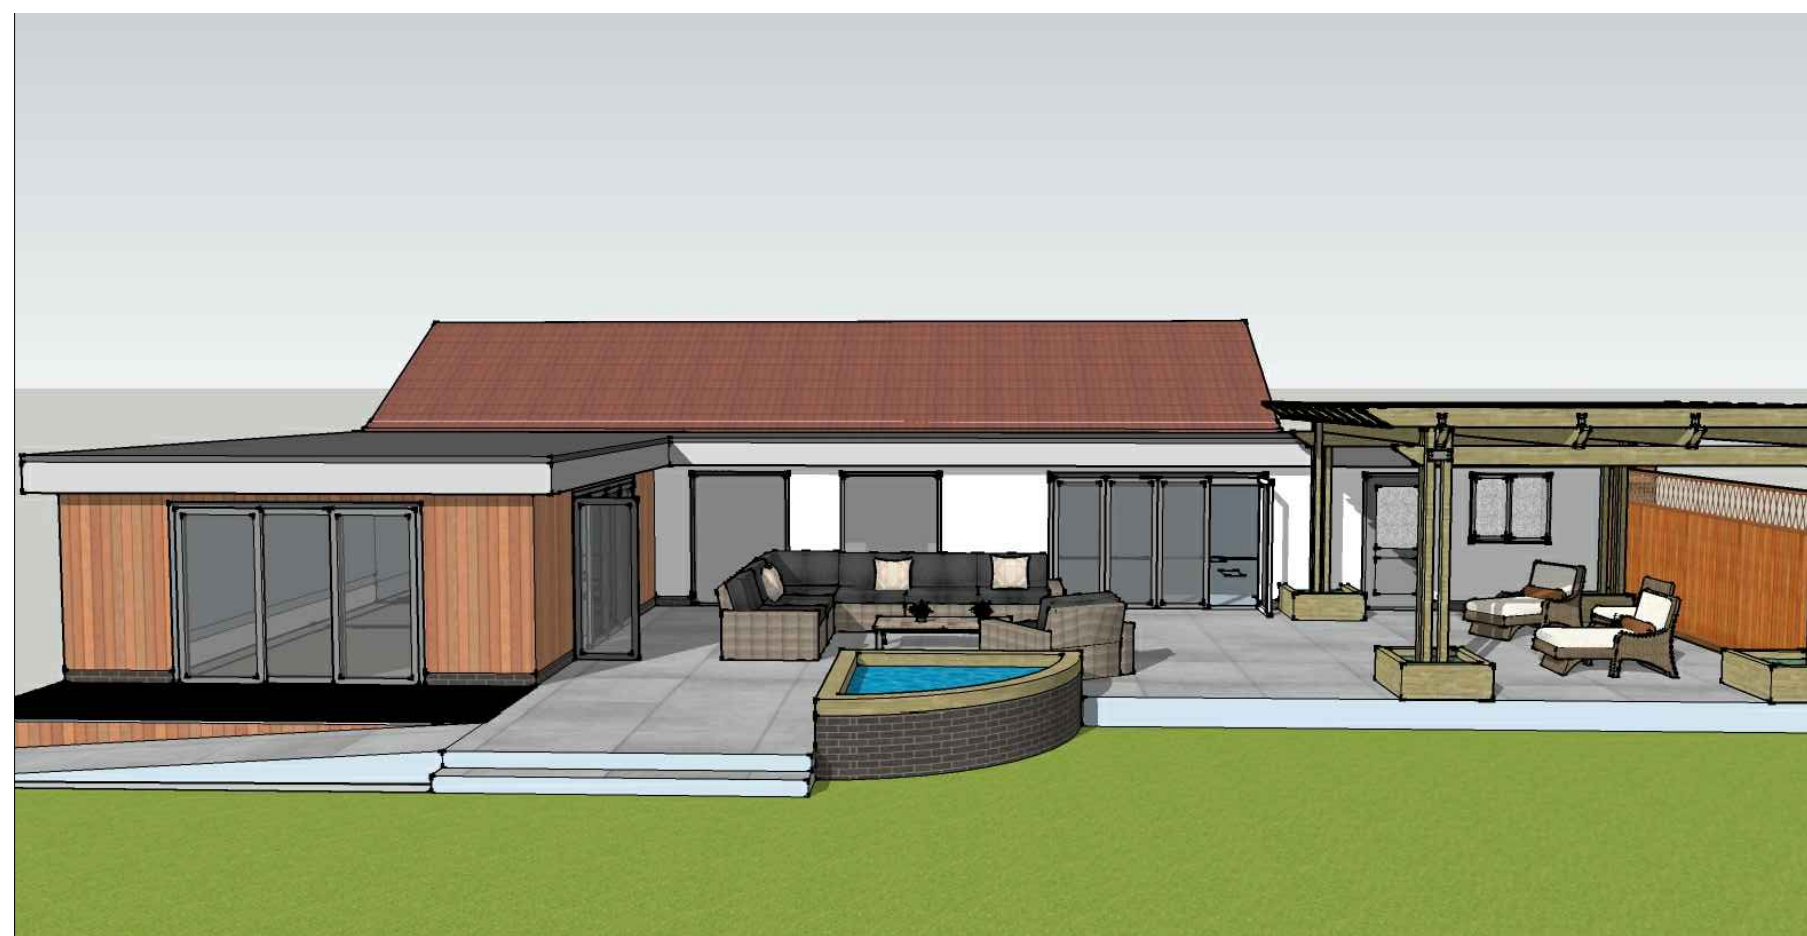


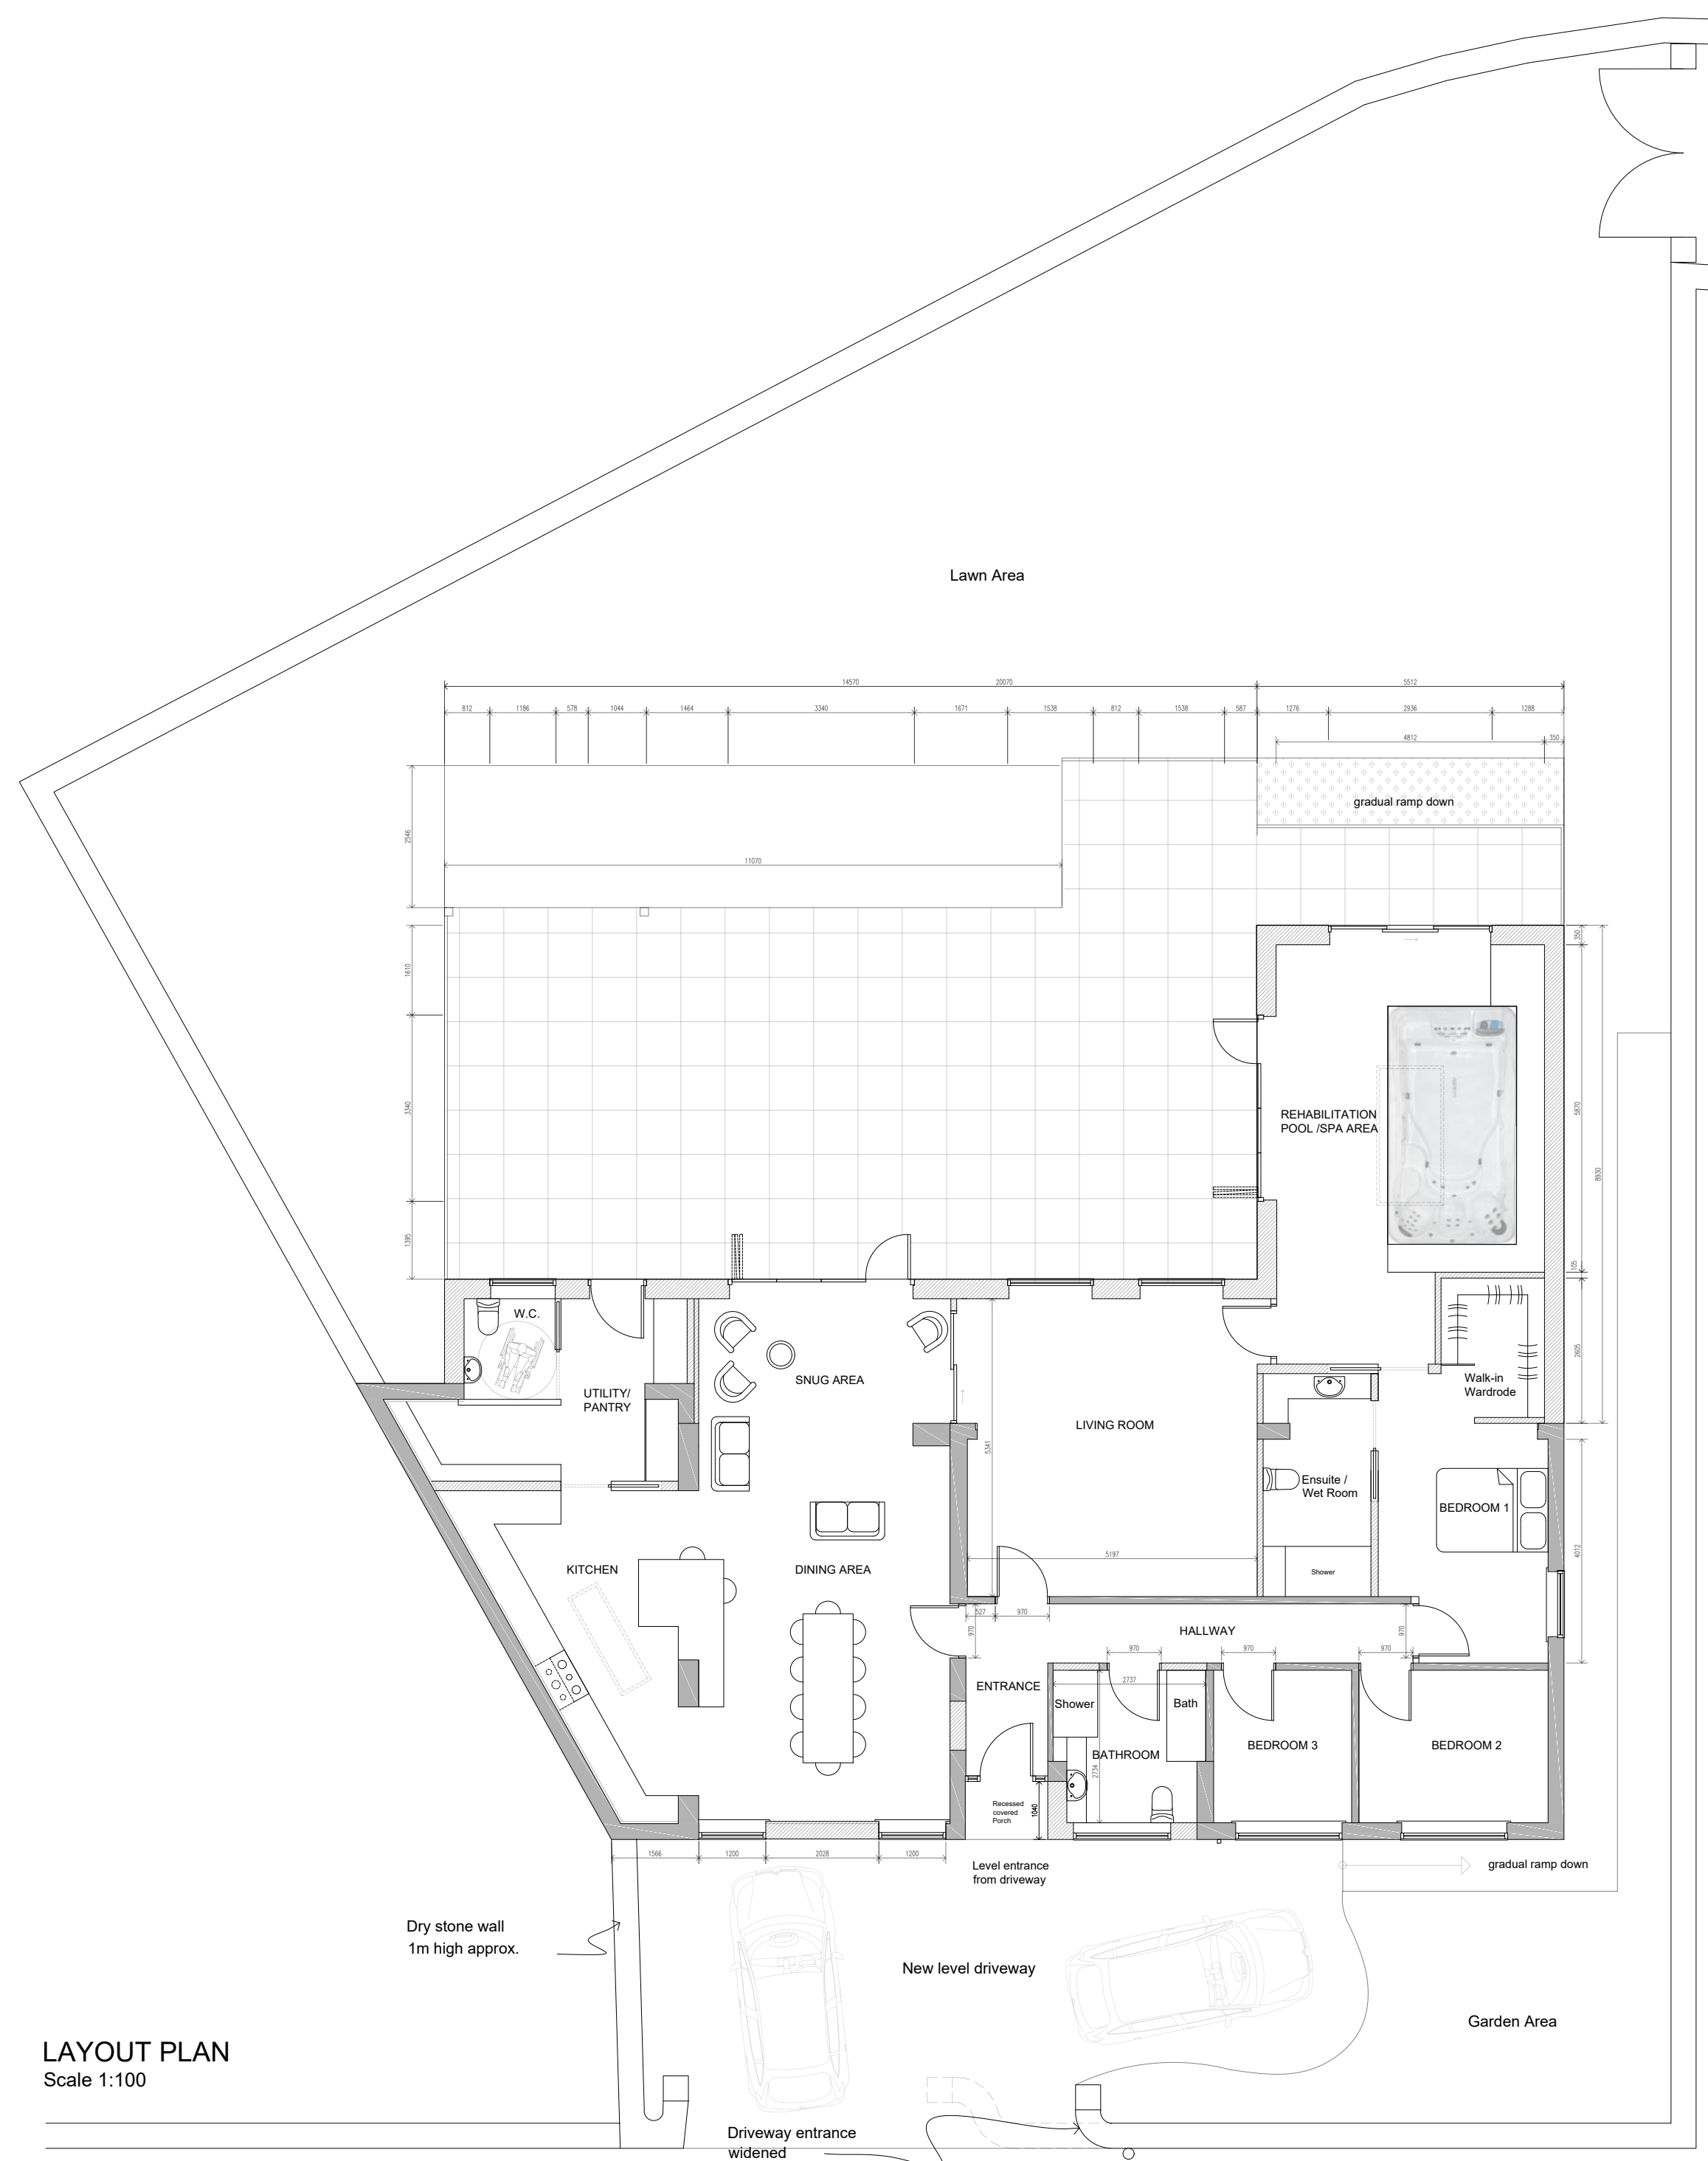


PROPOSED PERSPECTIVES

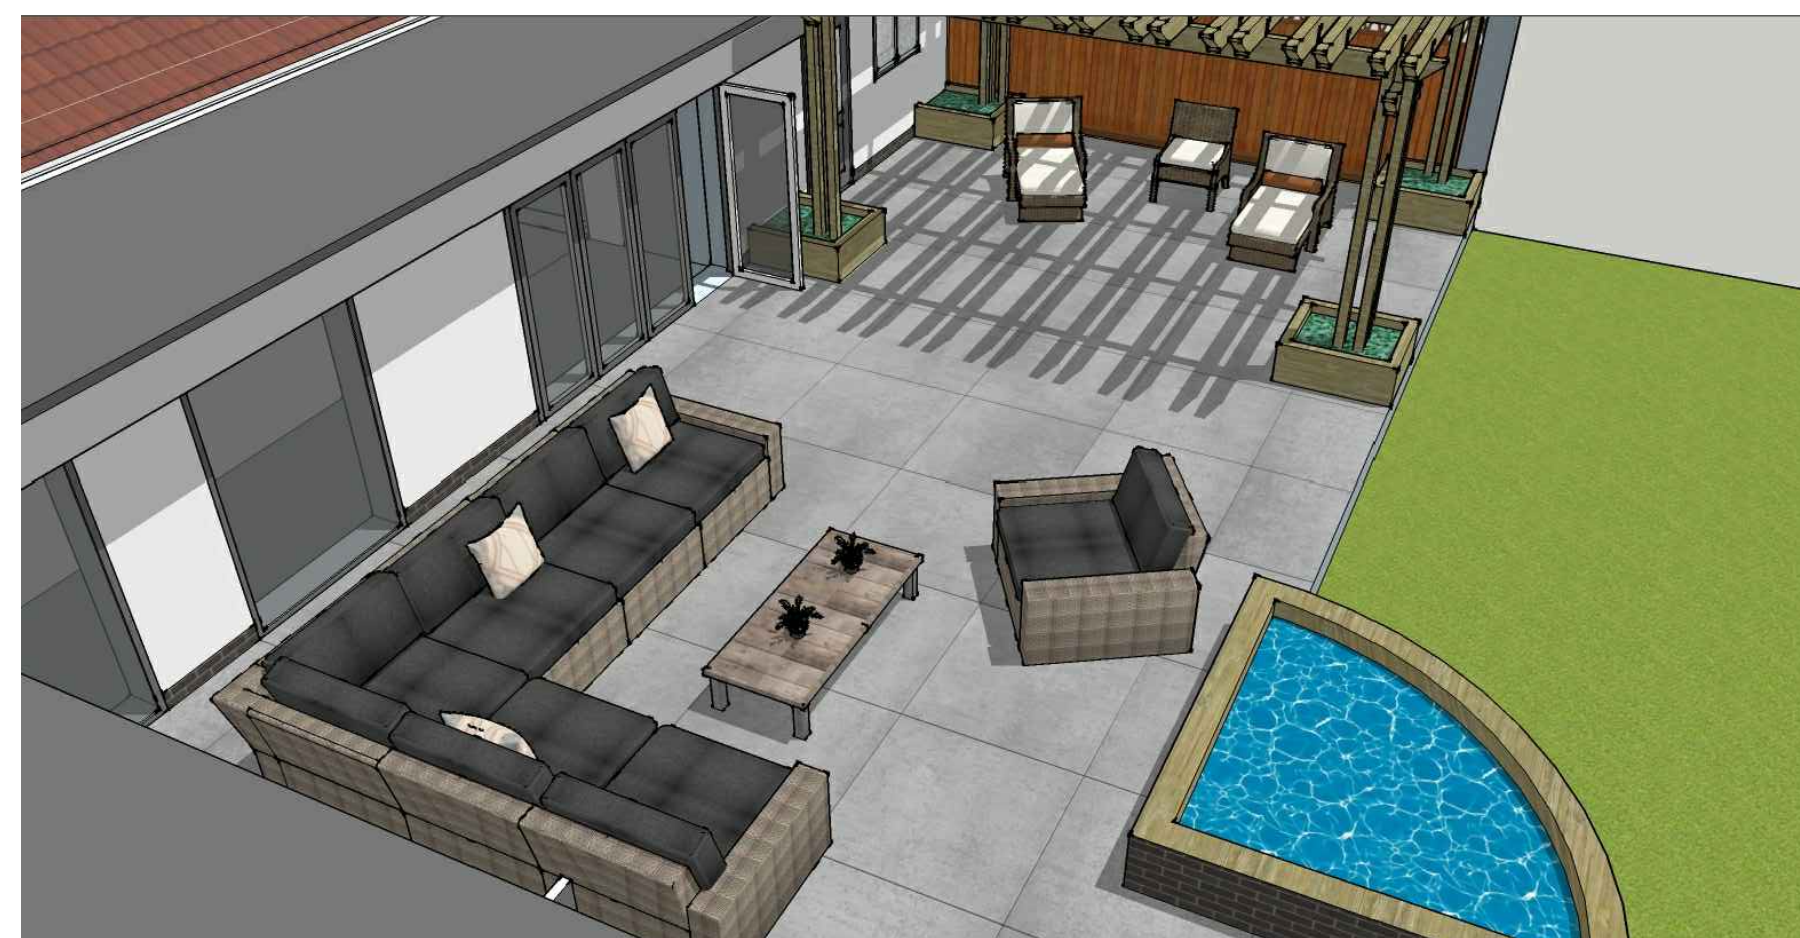

FRONT ELEVATION
Scale 1:100

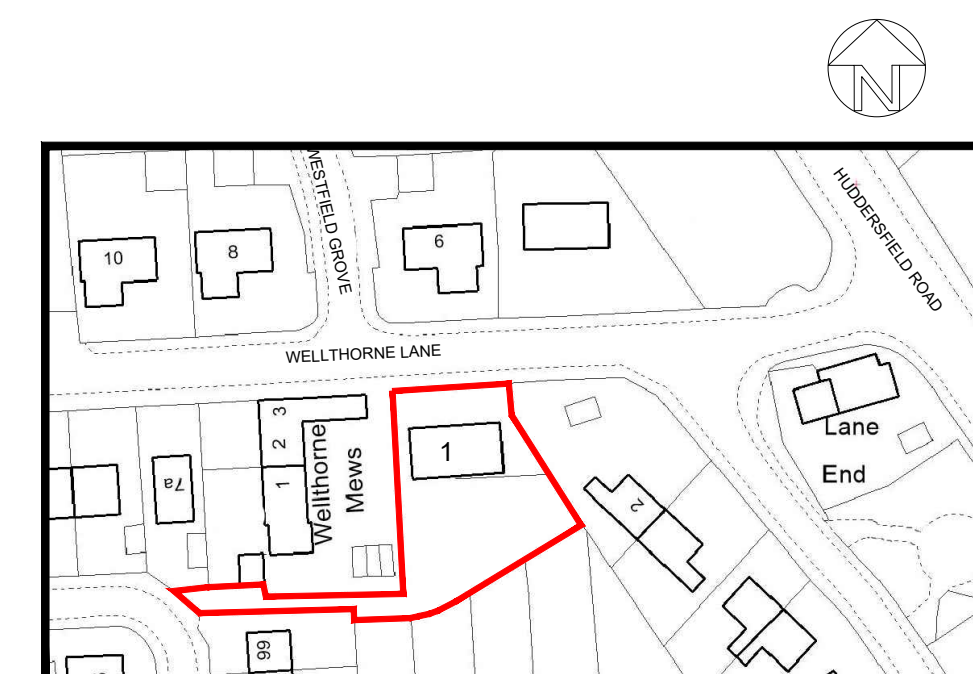

SITE LOCATION PLAN
Scale 1:1250

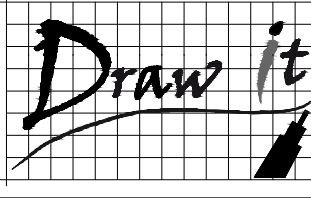Rev:	Date:	Description:	By:
 07762656187 steven@drawit.biz www.drawit.biz			
Purpose: PLANNING			
Status: PROPOSED			
Dwg of: Layout Plan, Elevation & Perspectives			
Client: Mr S Haigh			
Site Address: 1 Wellthorne Lane, Ingbirchworth Sheffield, S36 7GJ			
Project: Proposed single storey rear extensions and associated works			
Drawn by: SH	Date: 04/10/2018	Rev:	
Scale: 1:100	Dwg No: 1810 102		