




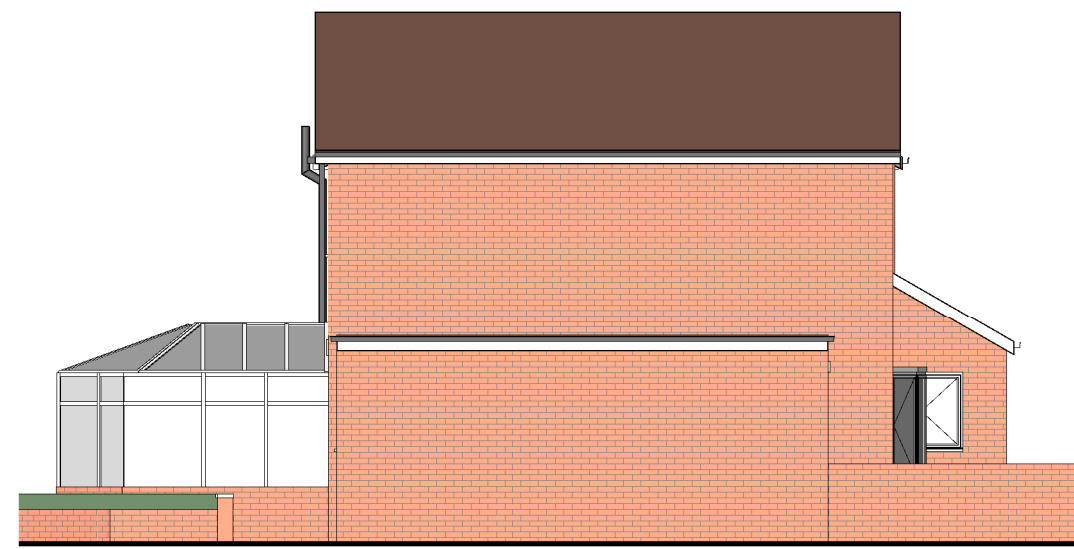


Side Elevation N
1 : 100

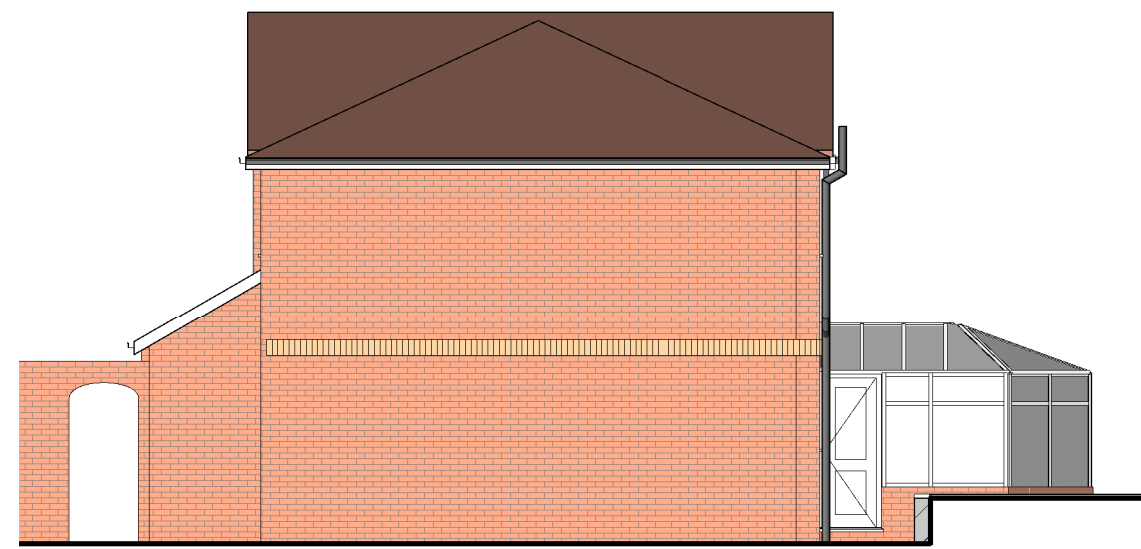

Side Elevation S
1 : 100

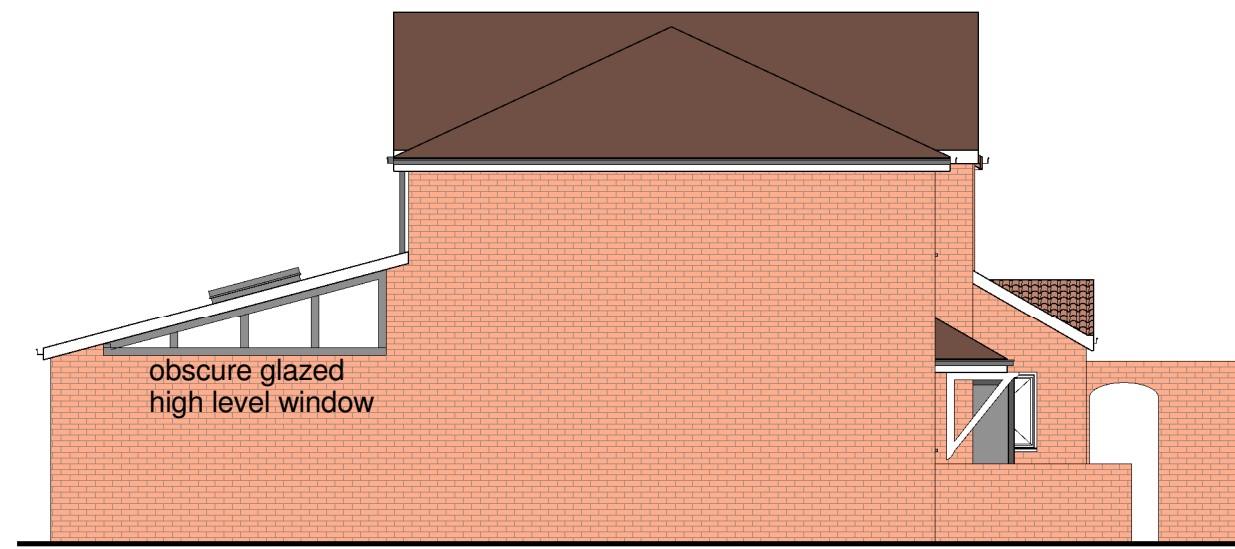


Side Elevation N.
1 : 100

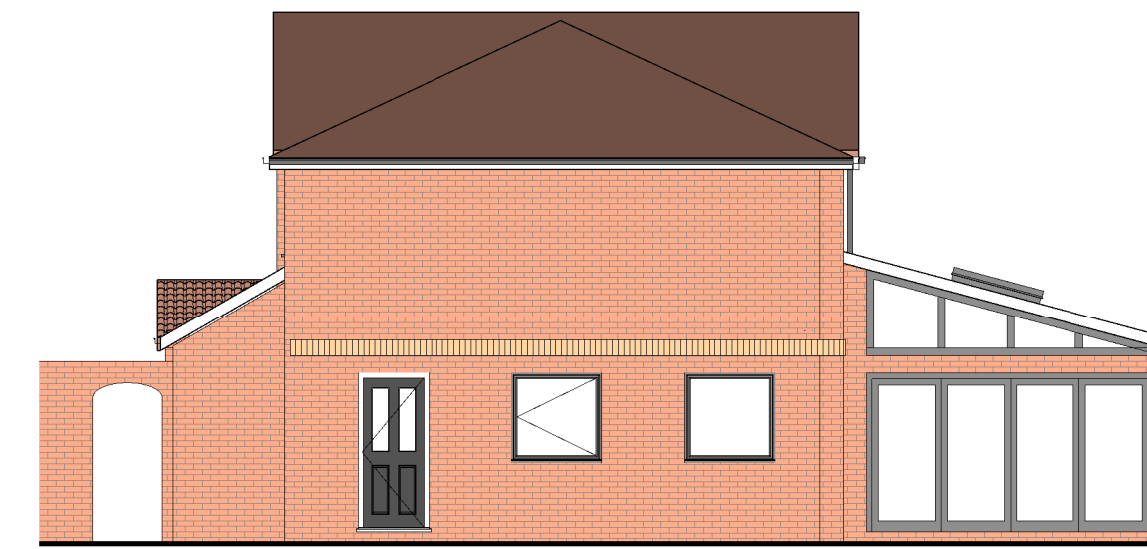


Side Elevation S.
1 : 100




Rear Elevation E
1 : 100

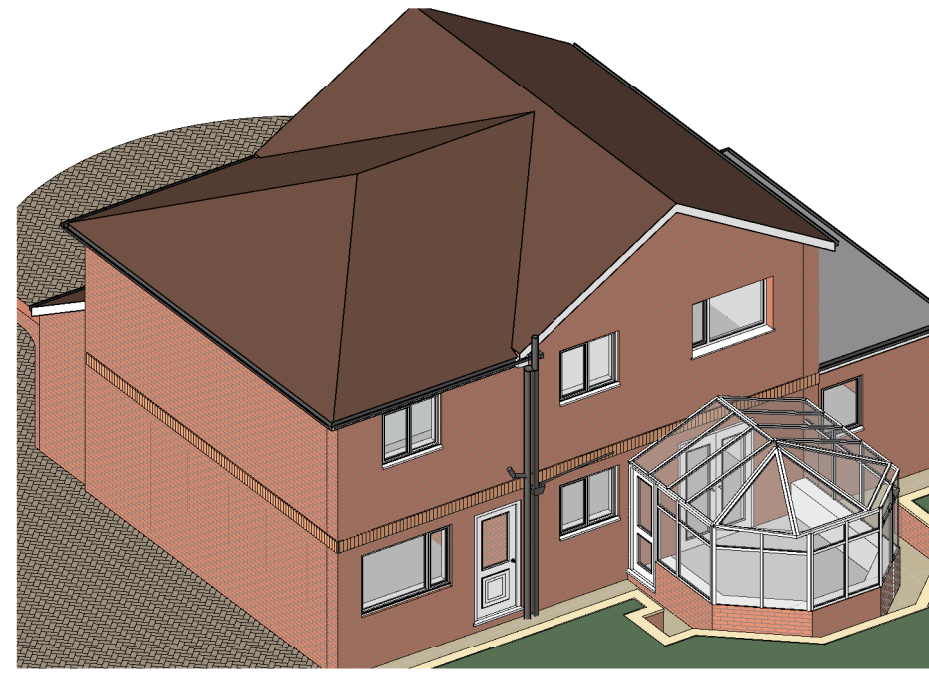



Rear Elevation E.
1 : 100

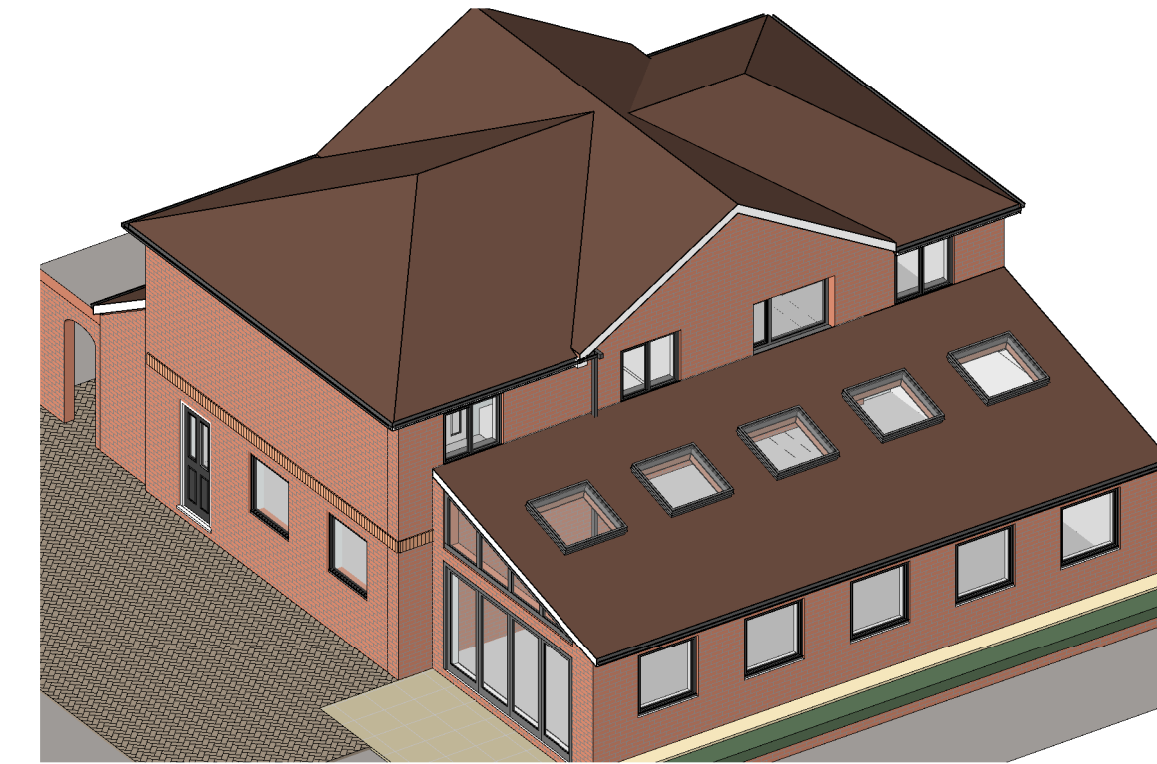


Front Elevation W
1 : 100

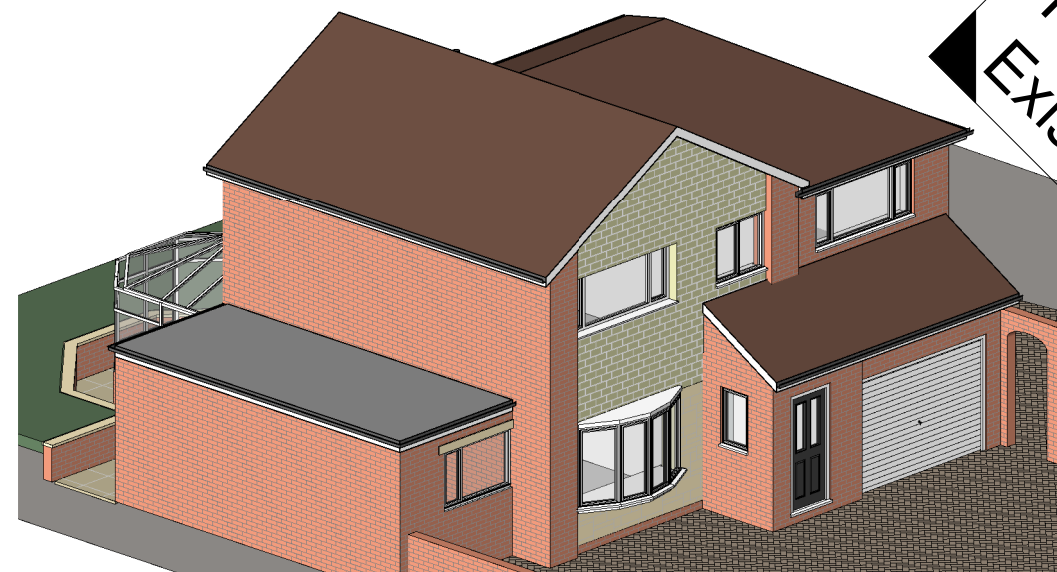

Front Elevation W.
1 : 100

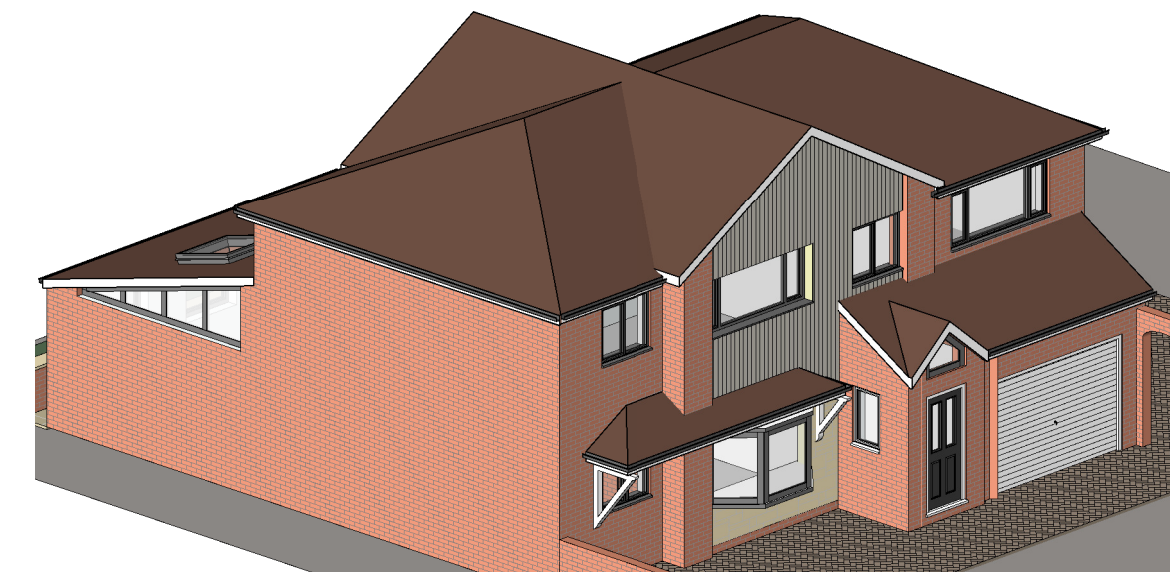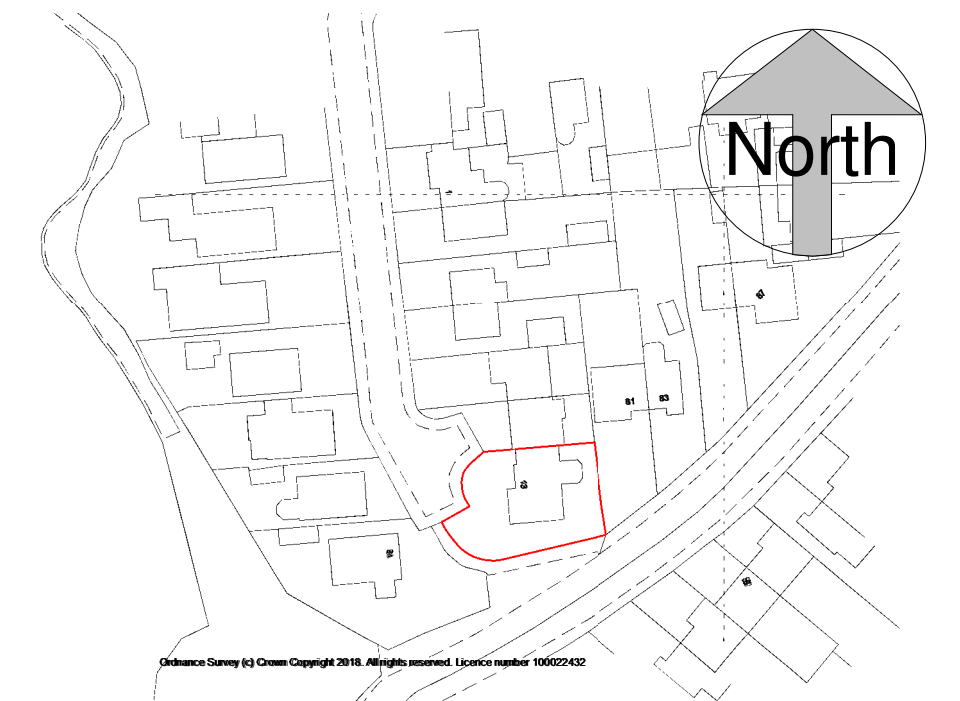


A4 Location Plan
1 : 1250

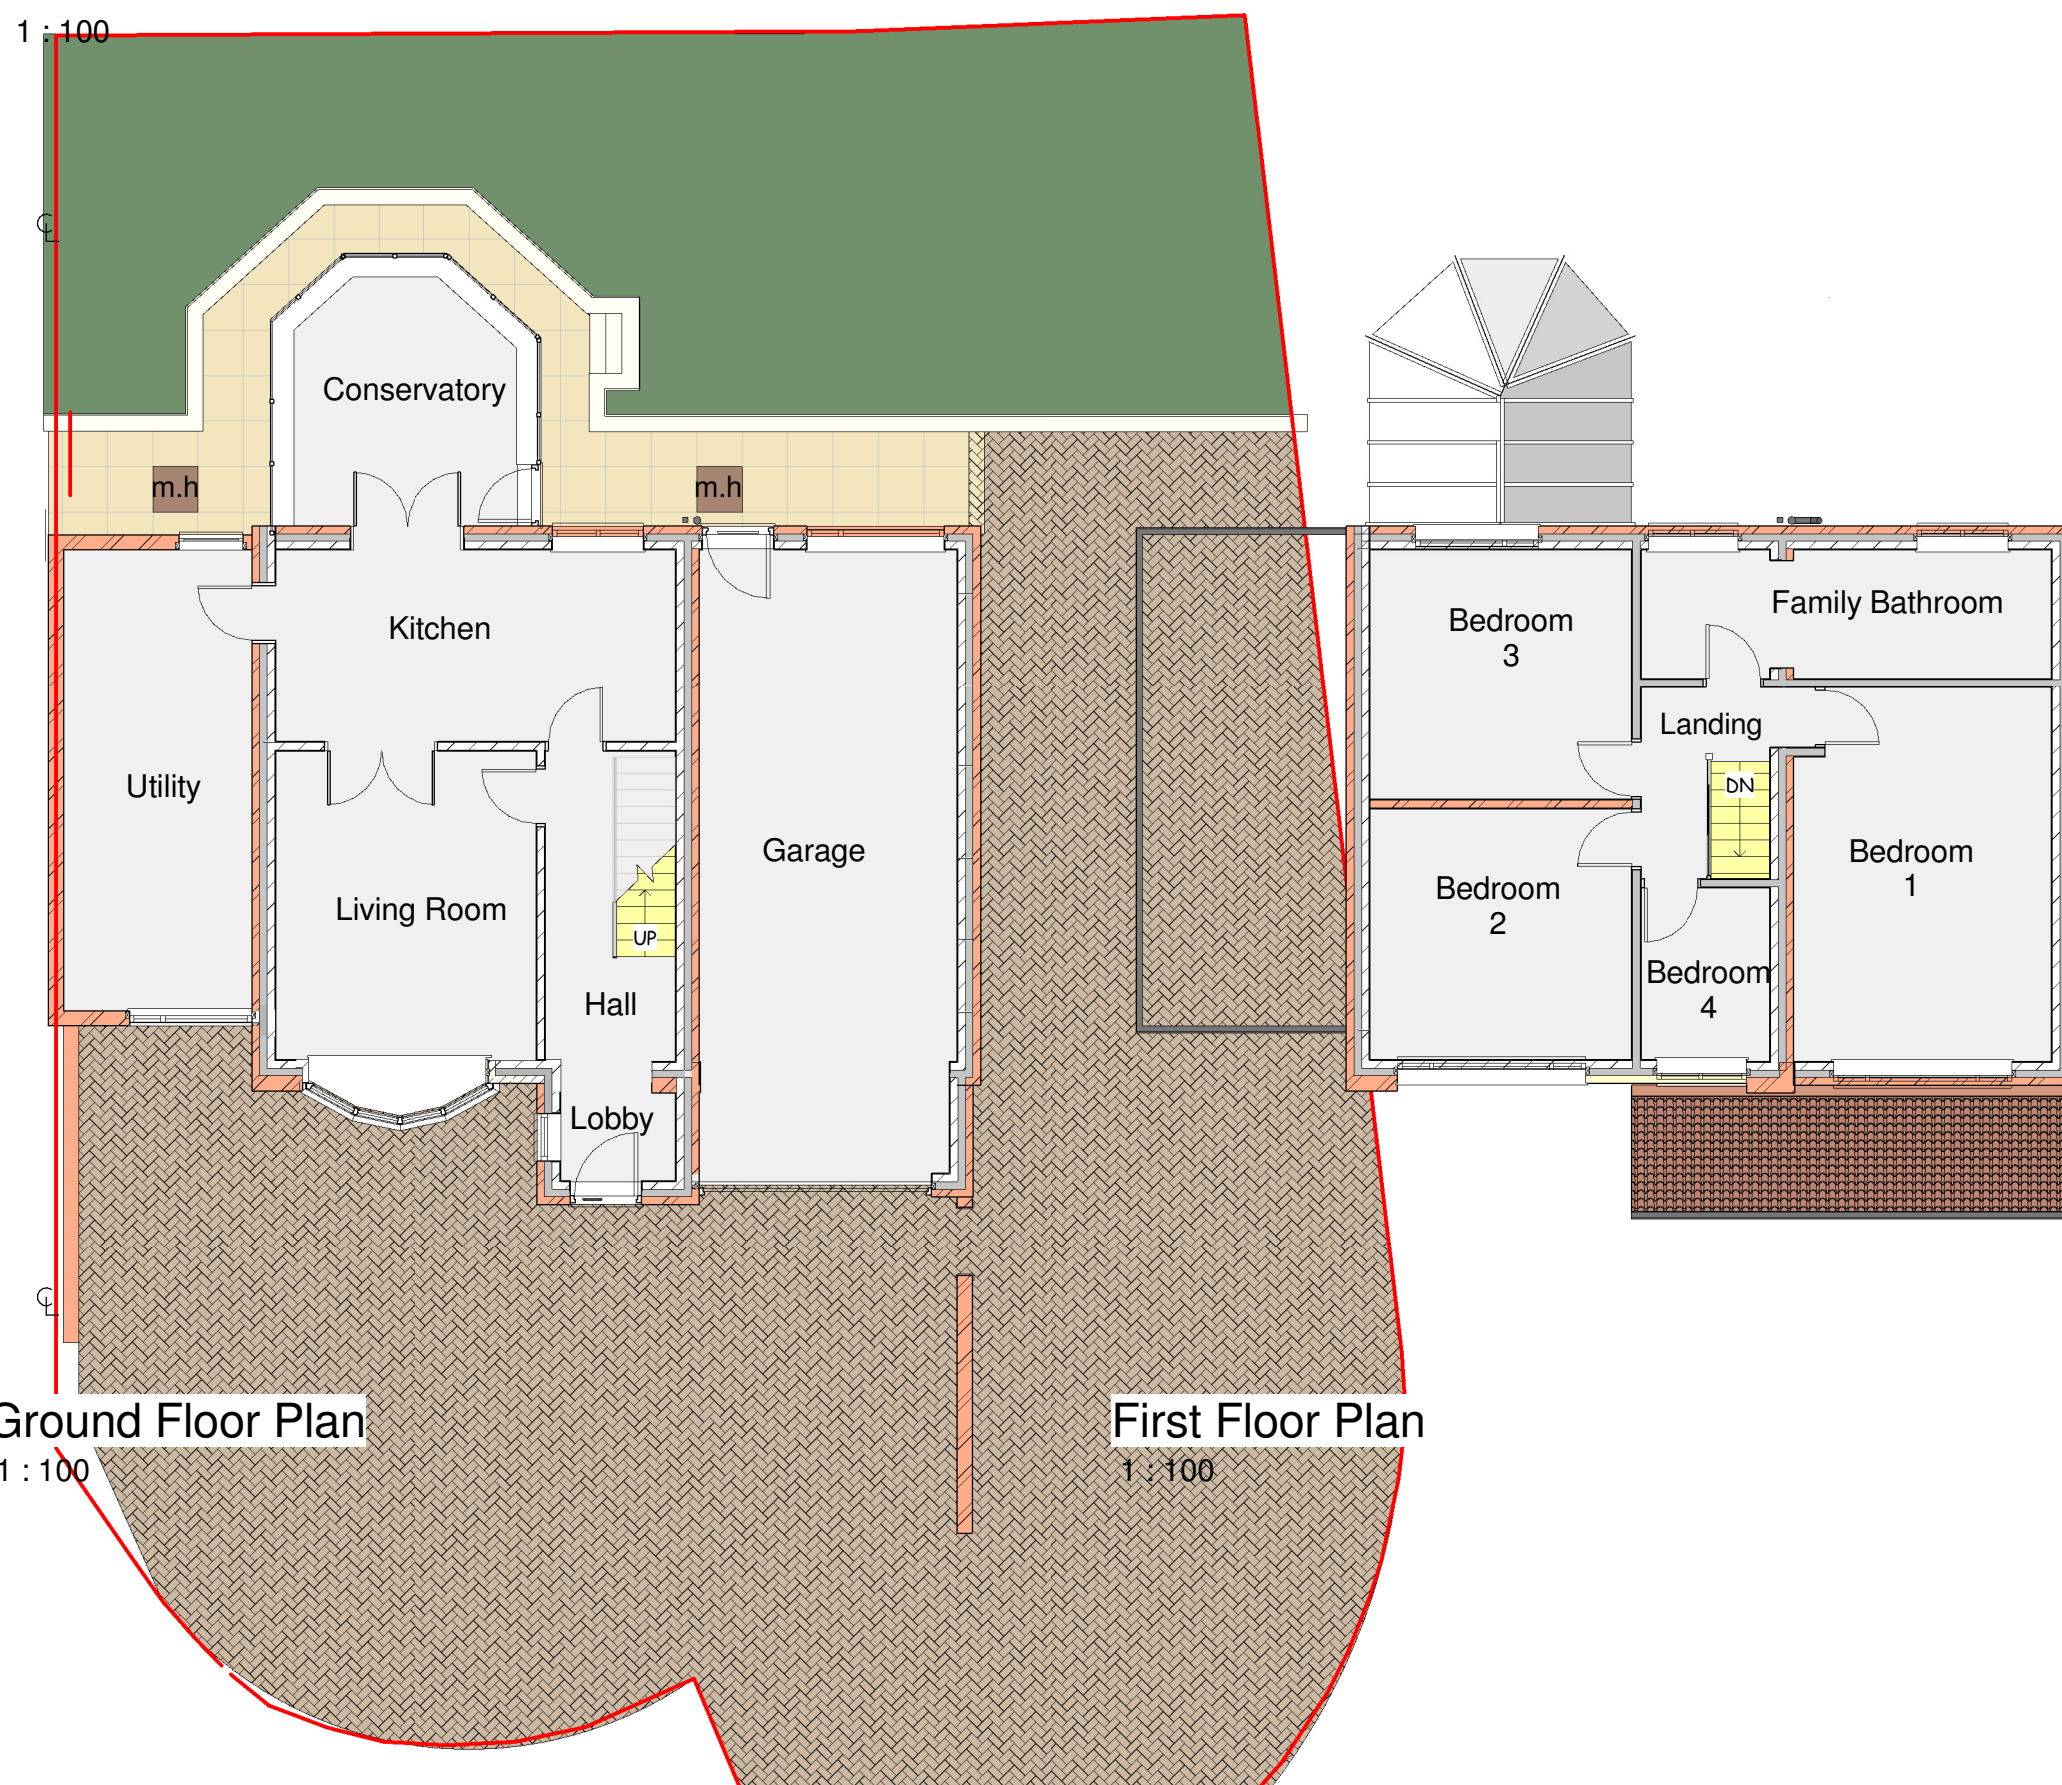


Ground Floor Plan
1 : 100

First Floor Plan
1 : 100

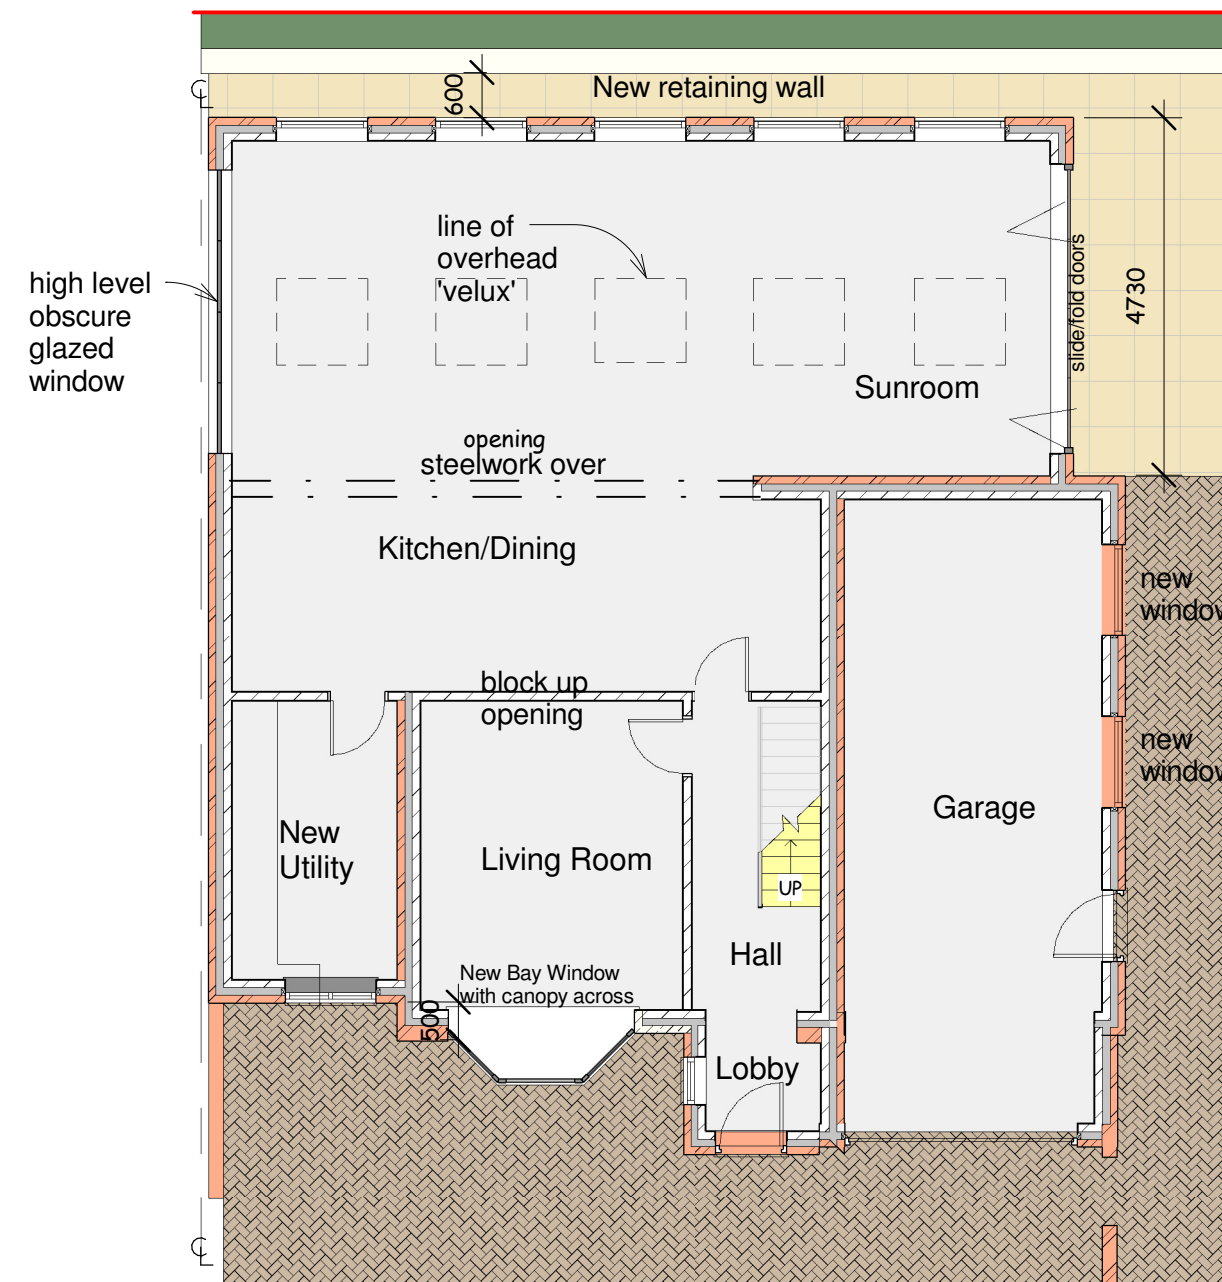

Ground Floor Plan
1 : 100

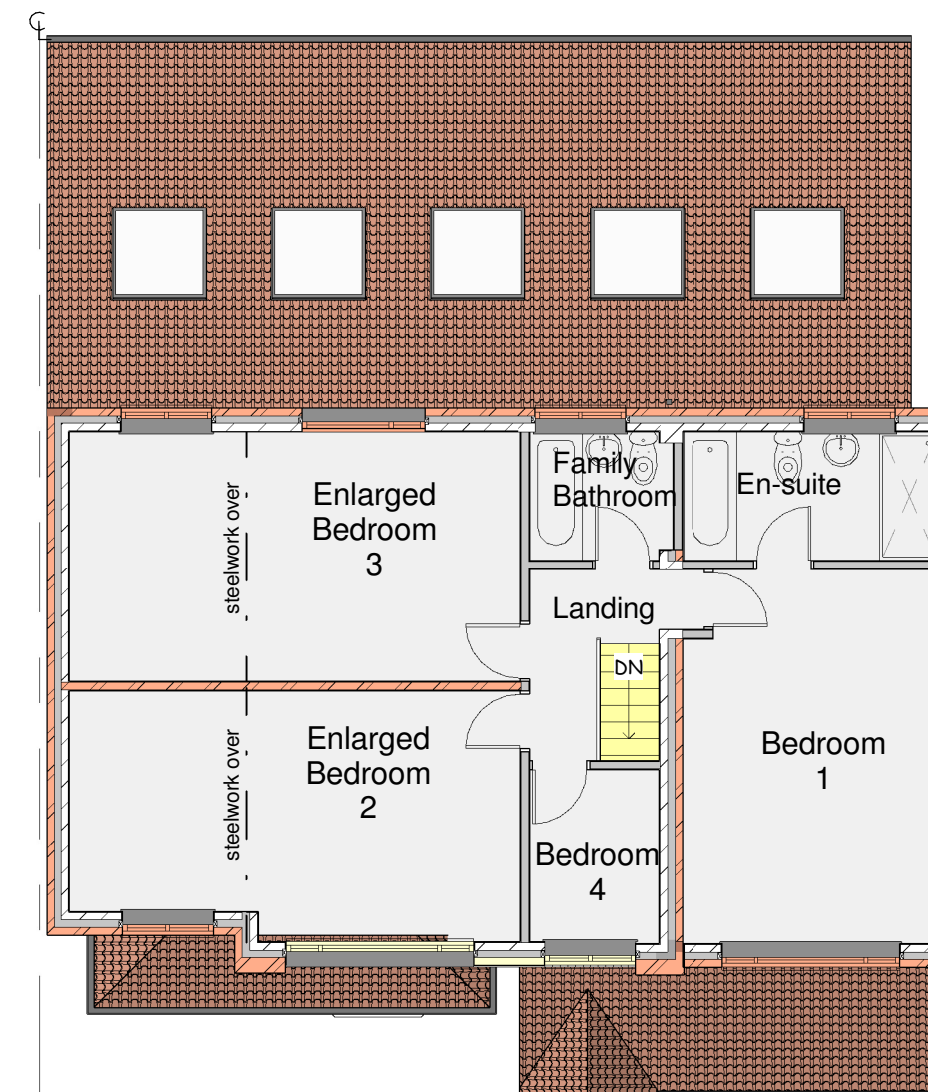

First Floor Plan
1 : 100

This drawing is copyright and must not be reproduced without written permission
Do not scale - Use figured dimensions only

Project
Proposed Side and Rear Extensions at 13 Bowfell View,
Monk Bretton. Barnsley. S71 2AE

Client
Mr Roper

Dwg Title
Plans, Elevations and Views as Existing and
Proposed

Dwg No.
1816 - 01

Scale
1 : 100

Date
15/05/2018

DB ARCHITECTS

31 Moor View, Meltham, Holmfirth, HD9 5RT
t:01484 850579 e:david.dbarchitects@virginmedia.com

