




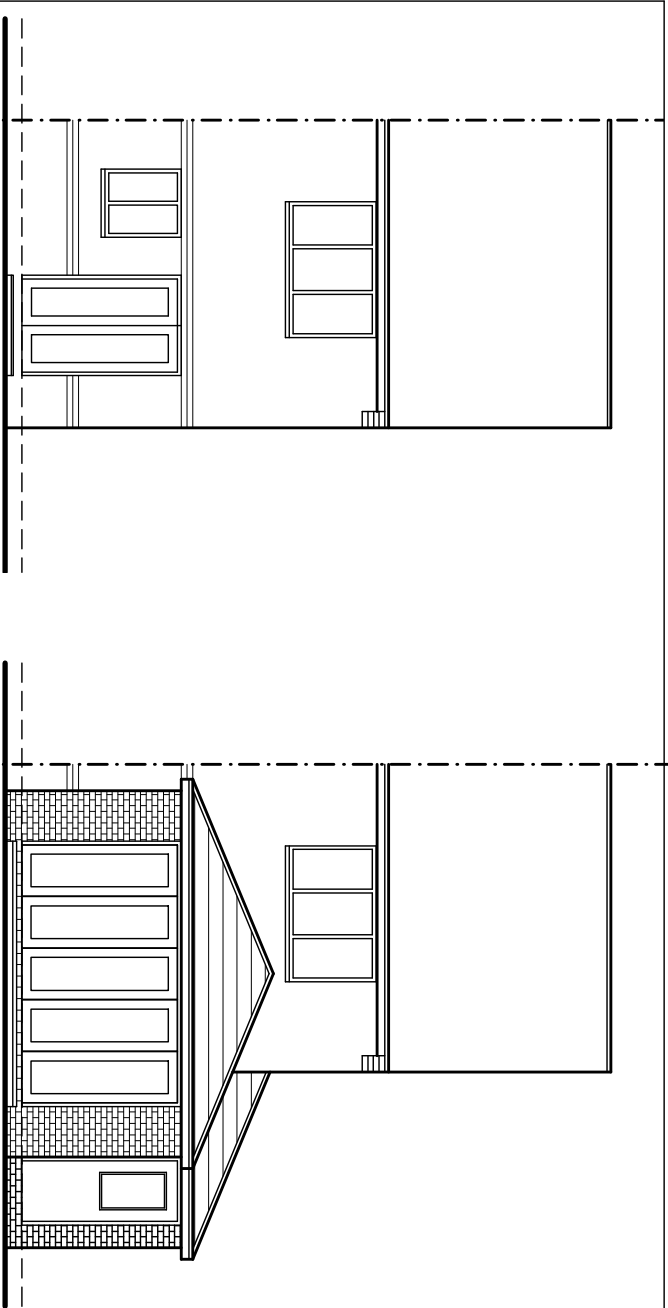


EXISTING REAR ELEVATION
SCALE 1:100

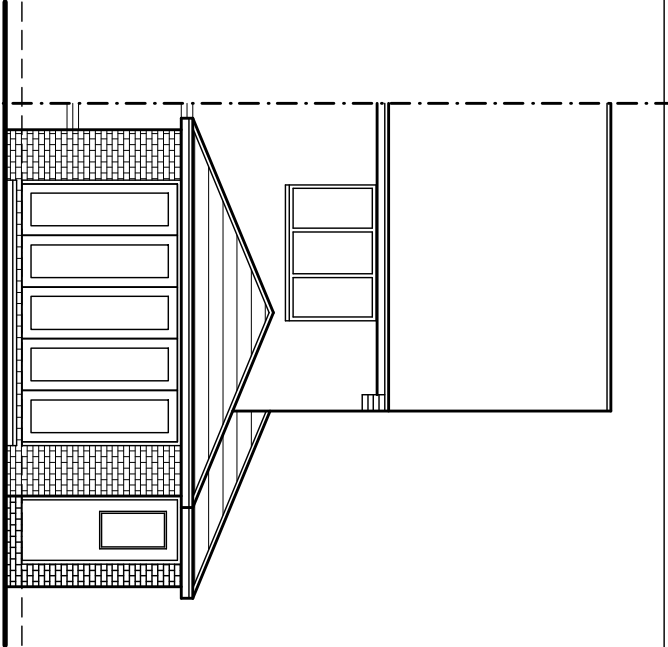


PROPOSED REAR ELEVATION
SCALE 1:100

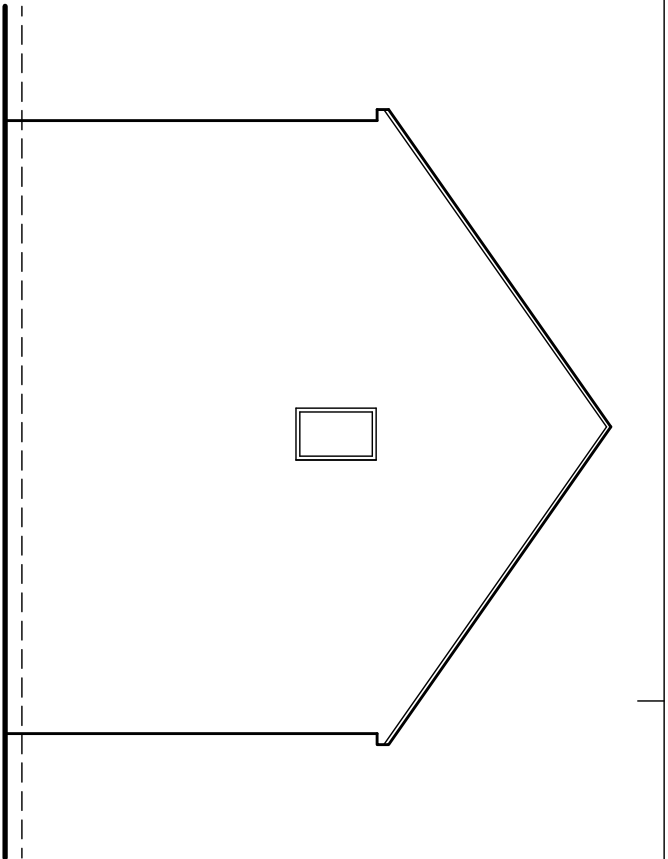


EXISTING SIDE ELEVATION
SCALE 1:100

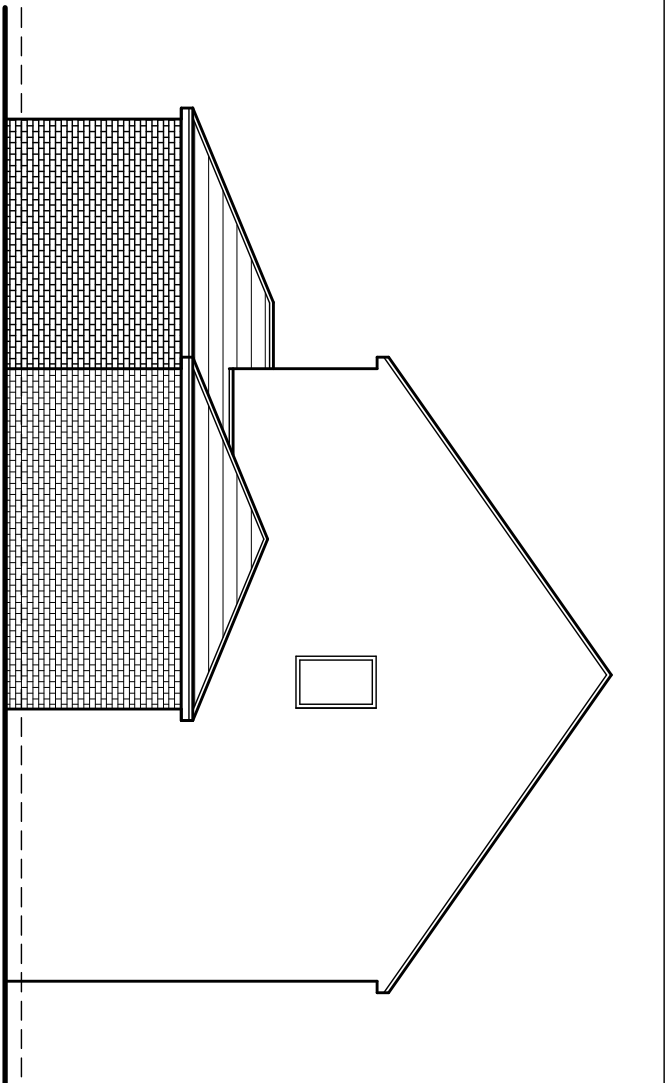


PROPOSED SIDE ELEVATION
SCALE 1:100

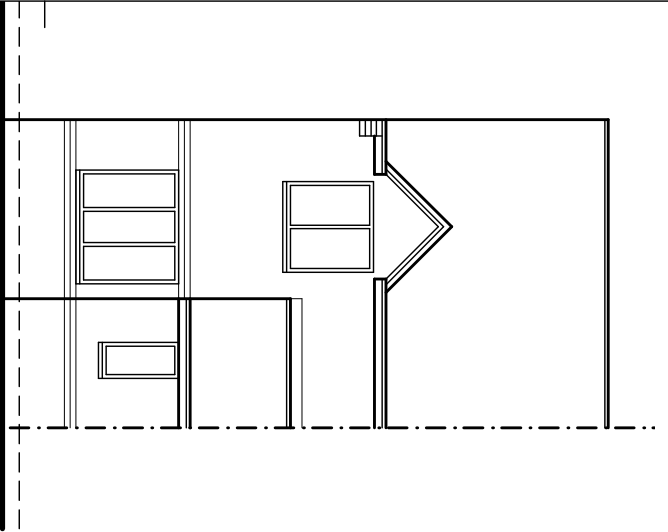


EXISTING FRONT ELEVATION
SCALE 1:100

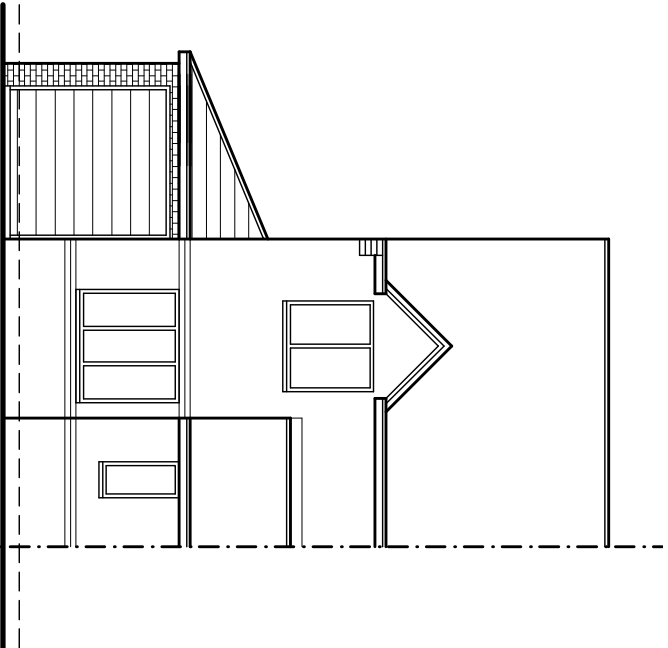


PROPOSED FRONT ELEVATION
SCALE 1:100

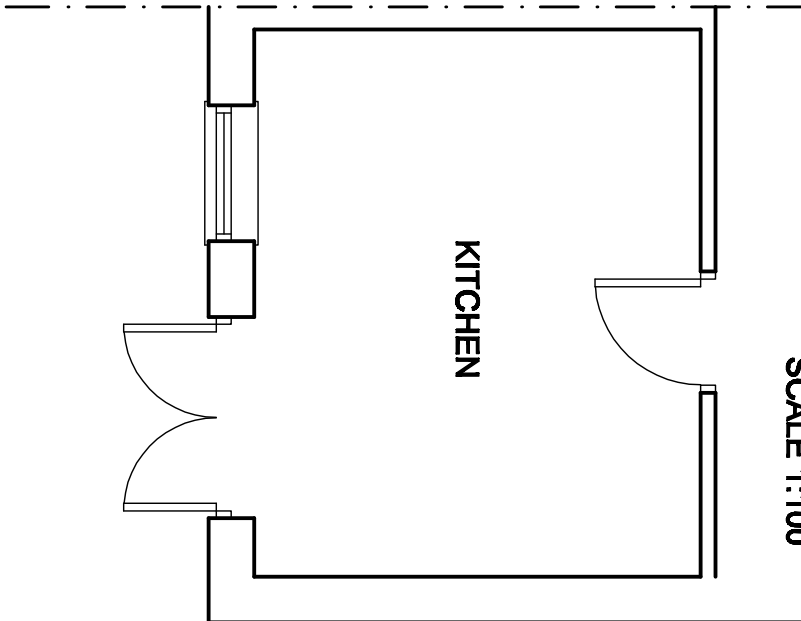

EXISTING FLOOR PLAN
SCALE 1:50

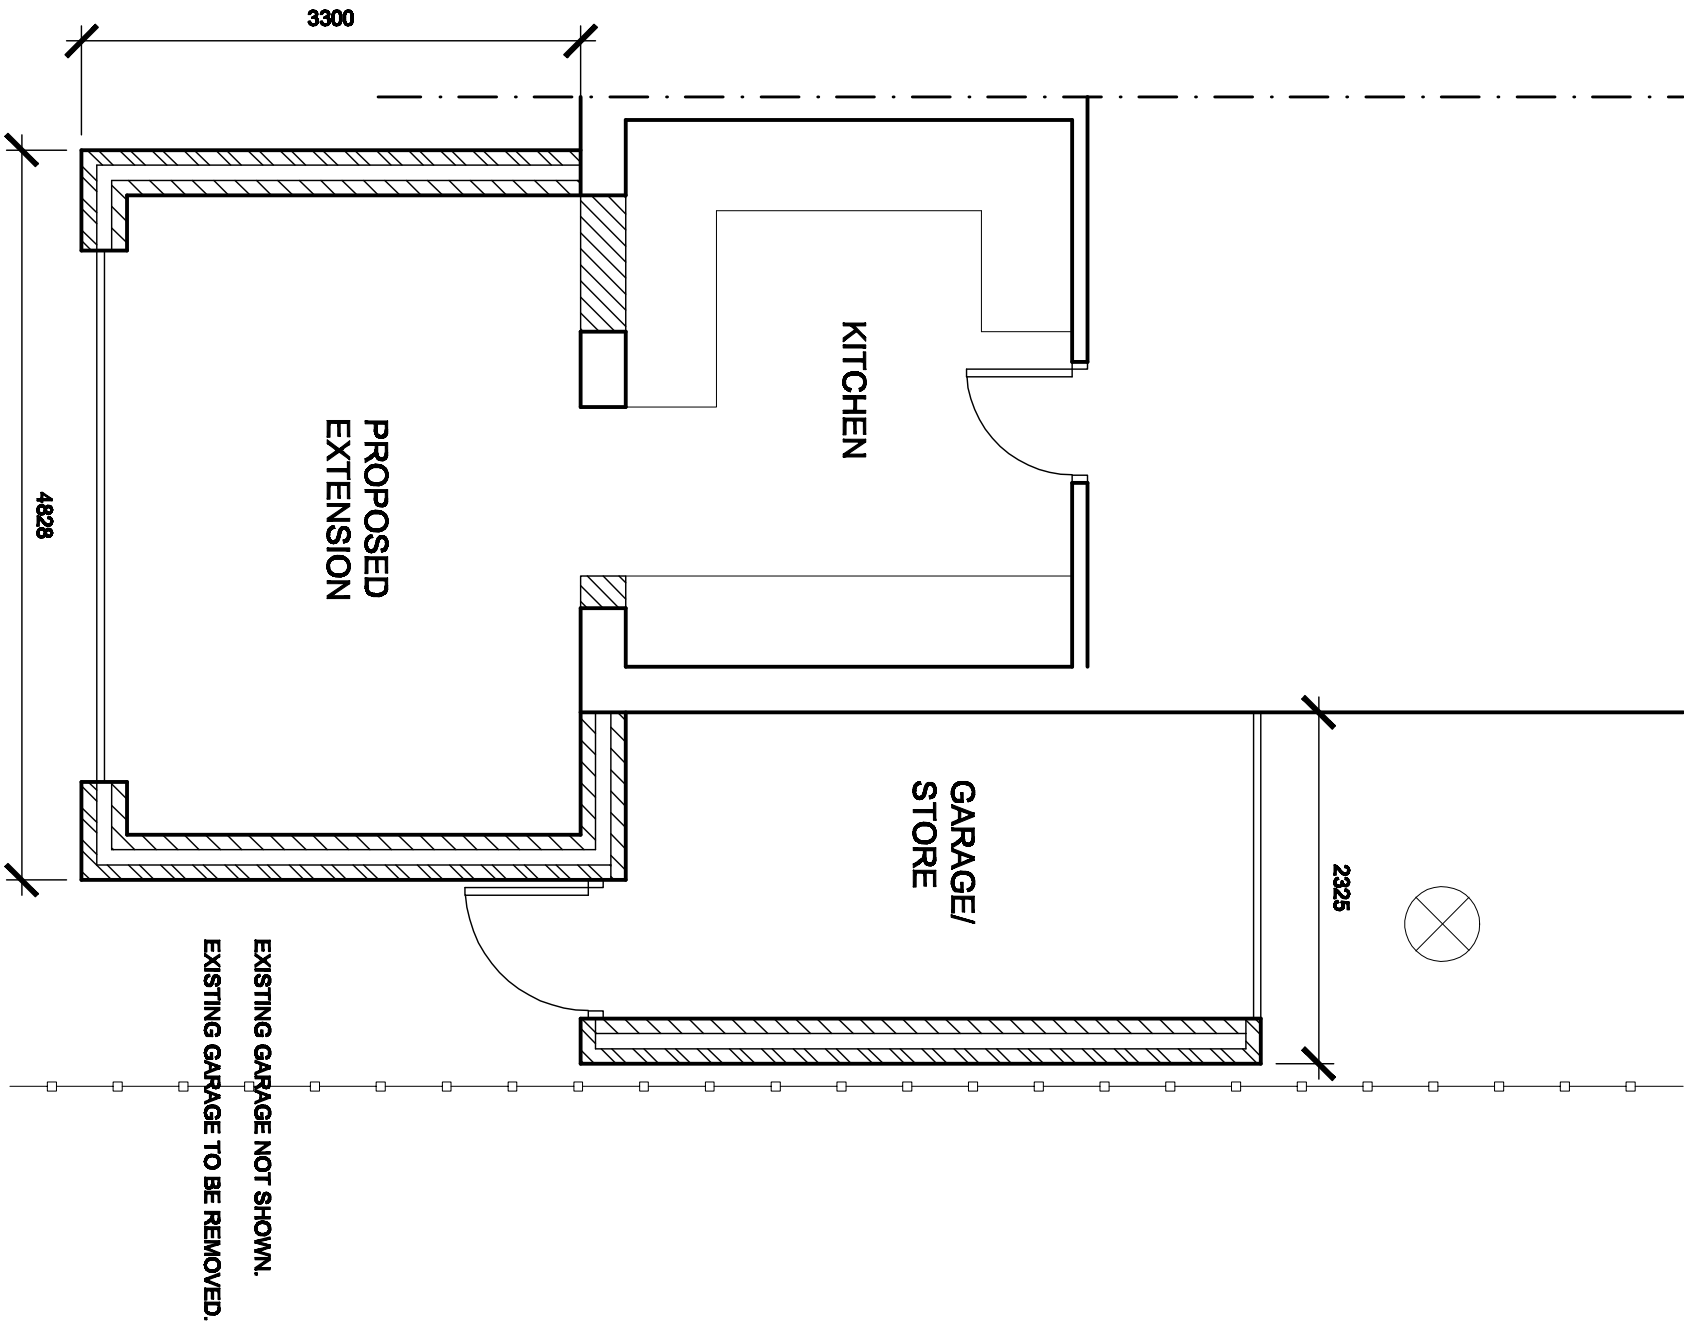

PROPOSED FLOOR PLAN
SCALE 1:50

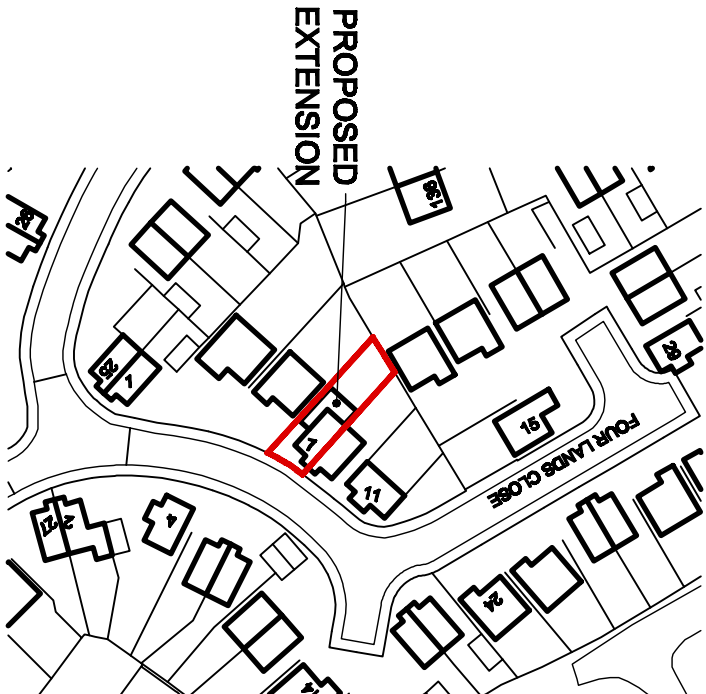

LOCATION PLAN
SCALE 1:1250

White Agus Partnership				PROVIDENCE WILVA 42 BACKVILLE STREET, SARNSELEY, SRY 2DB SURVEYORS AND BUILDING DESIGN CONSULTANTS			
Project PROPOSED EXTENSIONS AT 7 FOUR LANE CLOSE BARNSELEY, SRY 2DB				Client MRS J. SWALES			
Drawn by PLANS & ELEVATIONS	Date JULY 2011	Scale 1:50 @ A2					
Rev. 11-045	Dwg. No. 01	Rev. A					
Date 29/07/11	Suffix A	Description REVISED TO CLIENTS REQUESTS					