



Drawing No.	Rev No.
MDW001 -004	A

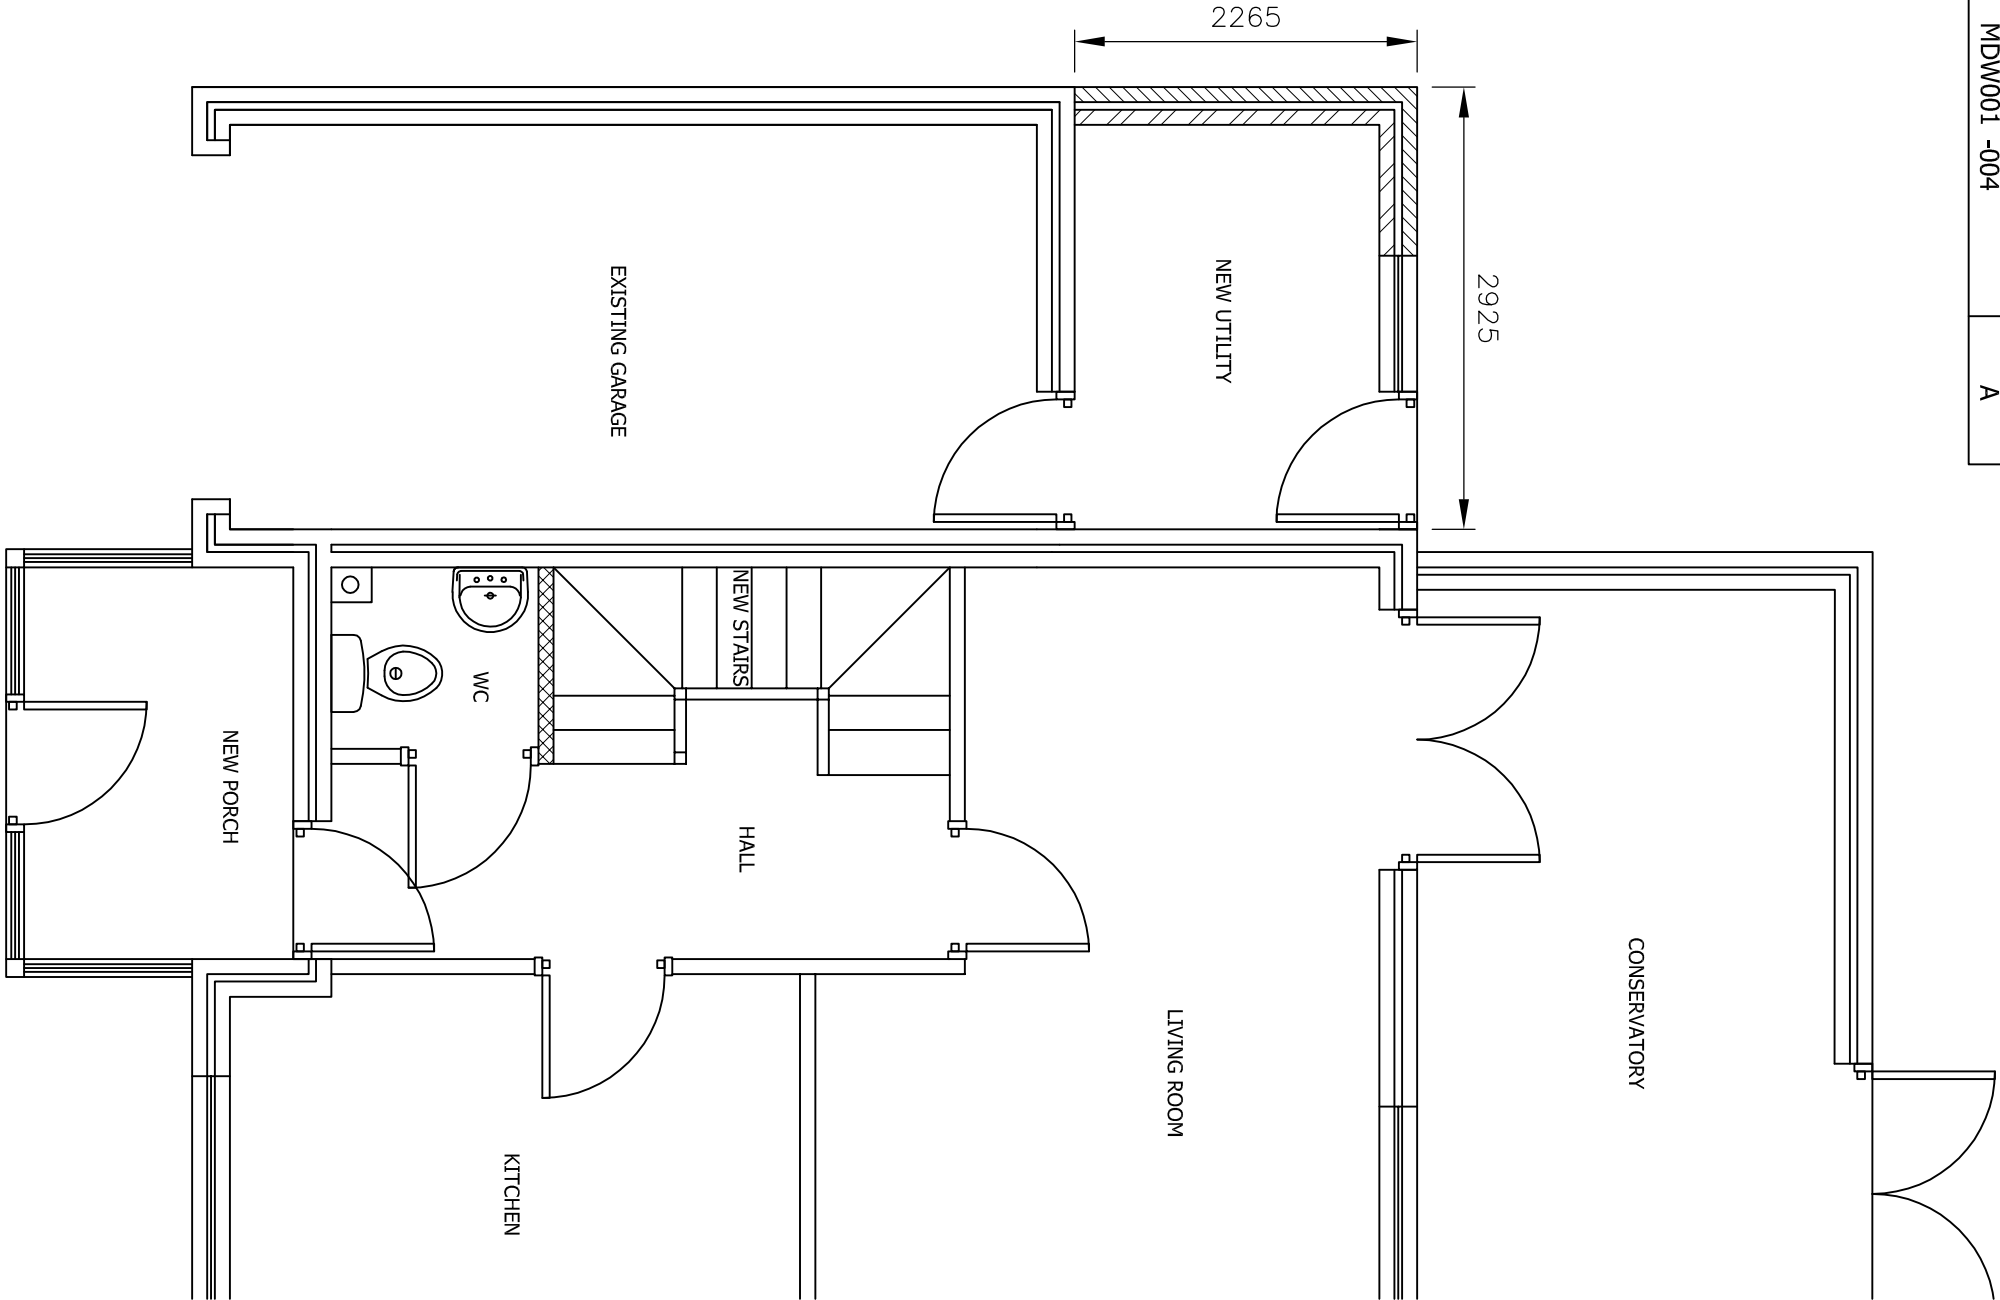

PROPOSED GROUND FLOOR PLAN
SCALE 1:50 AT A3

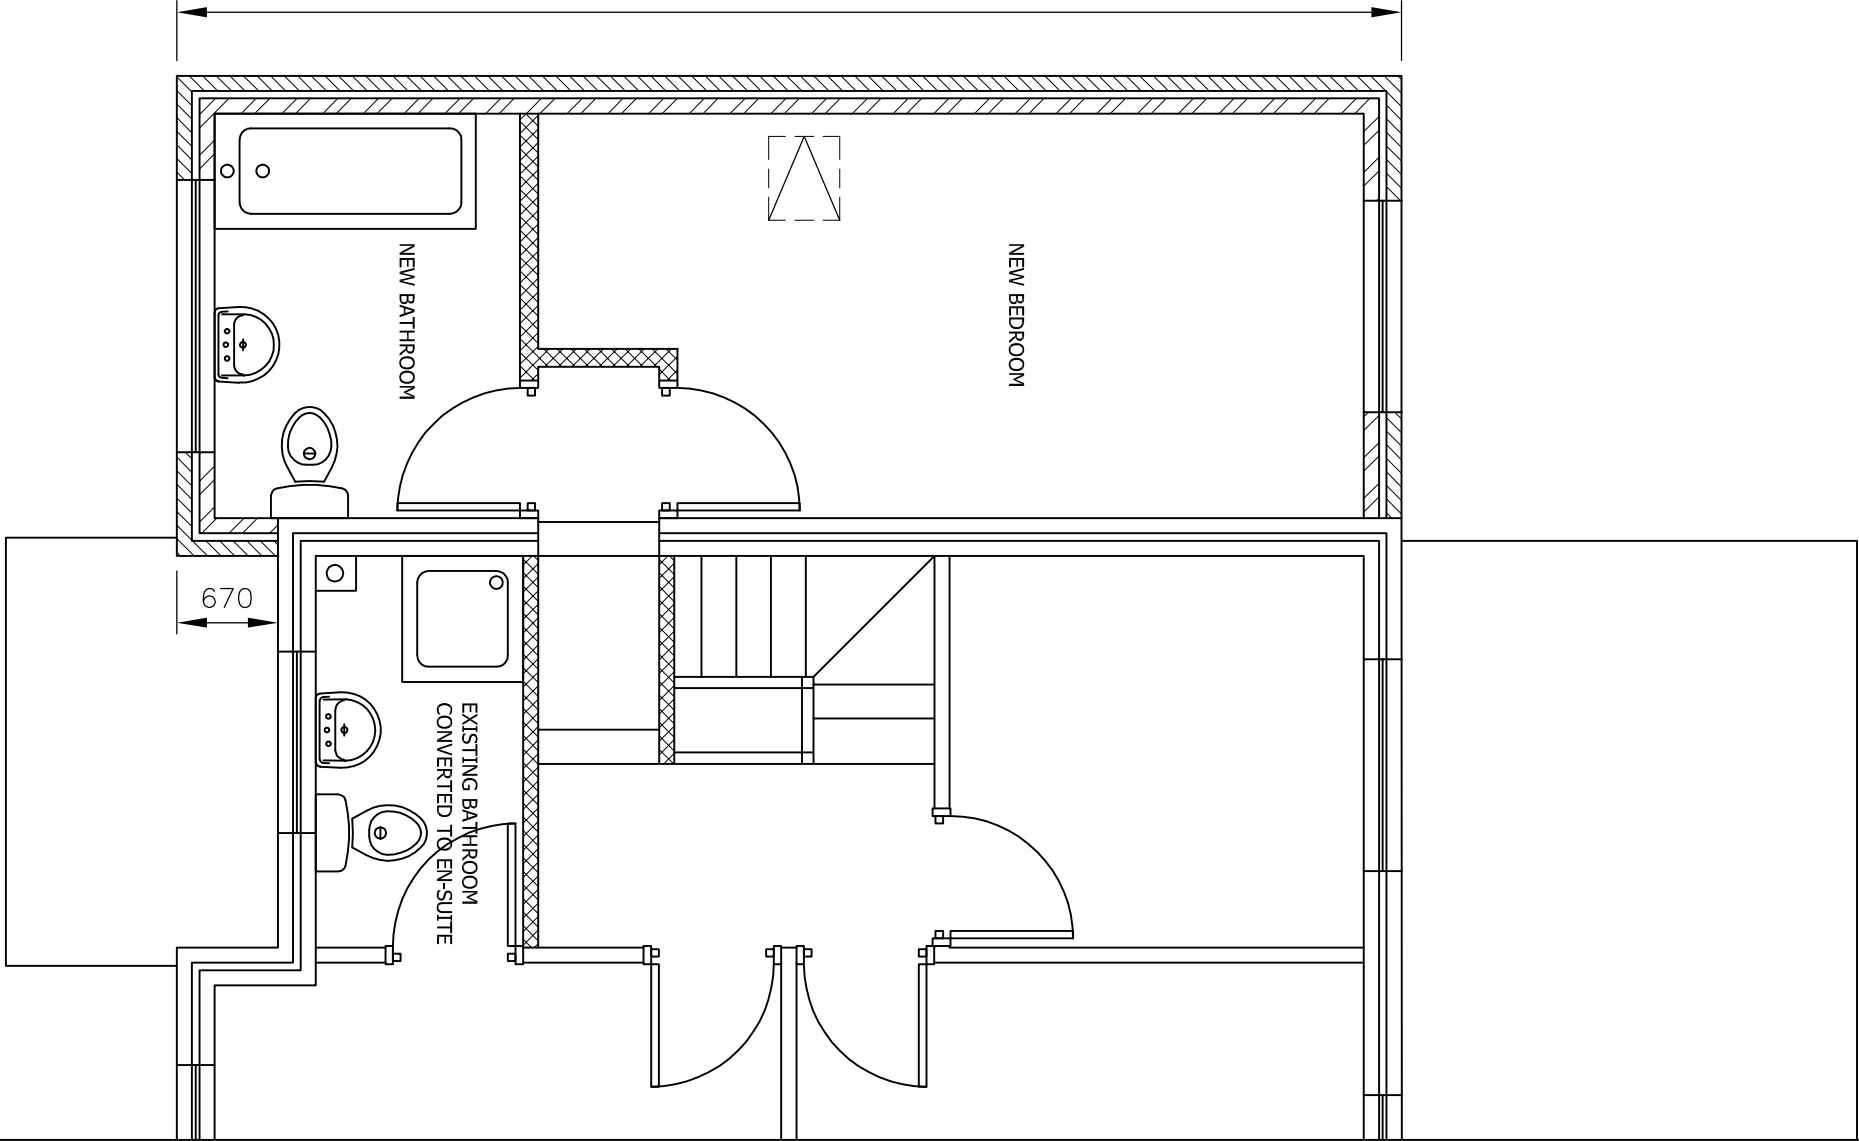

PROPOSED FIRST FLOOR PLAN
SCALE 1:50 AT A3

DO NOT SCALE: Contractor to check all dimensions and report any omissions or errors

NOTES

A	Porch moved forward	JRB	DW	DW	24/03/09
Rev	Description	By	Chk	App	Date

JRB DESIGNS LTD
166 Churchfield Lane
Barton
Barnsley
S75 5FA
Tel: 01226 383542
Fax: 01226 380078
Mob: 07970 541192
Email: joine@jrbdesigns.co.uk
This drawing is copyright. © Jrbdesigns Ltd.

Client

MR D WEDLAKE

Drawing Title

PROPOSED PLANS

Address

31 NEW STREET
GREAT HOUGHTON
BARNSELEY
S72 0DJ

Project Title:

PROPOSED FIRST FLOOR
SIDE EXTENSION

Purpose of Issue:

PLANNING

Drawing Status

FIRST ISSUE

Scale at A3	Drawn By	Date			
AS SHOWN	JRB	09/04/2008			
Checked By	Date	Approved By	Date		
DW	09/04/2008	DW	09/04/2008		
Project No.	MDW001	Drawing No.	004	Revision	A

APPROVAL ☒ INFORMATION ☐ TENDER ☐ CONTRACT ☐ CONSTRUCTION ☐