


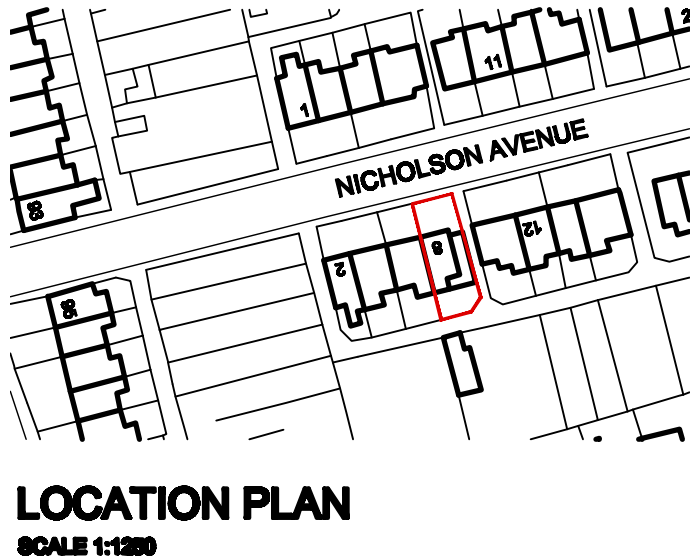


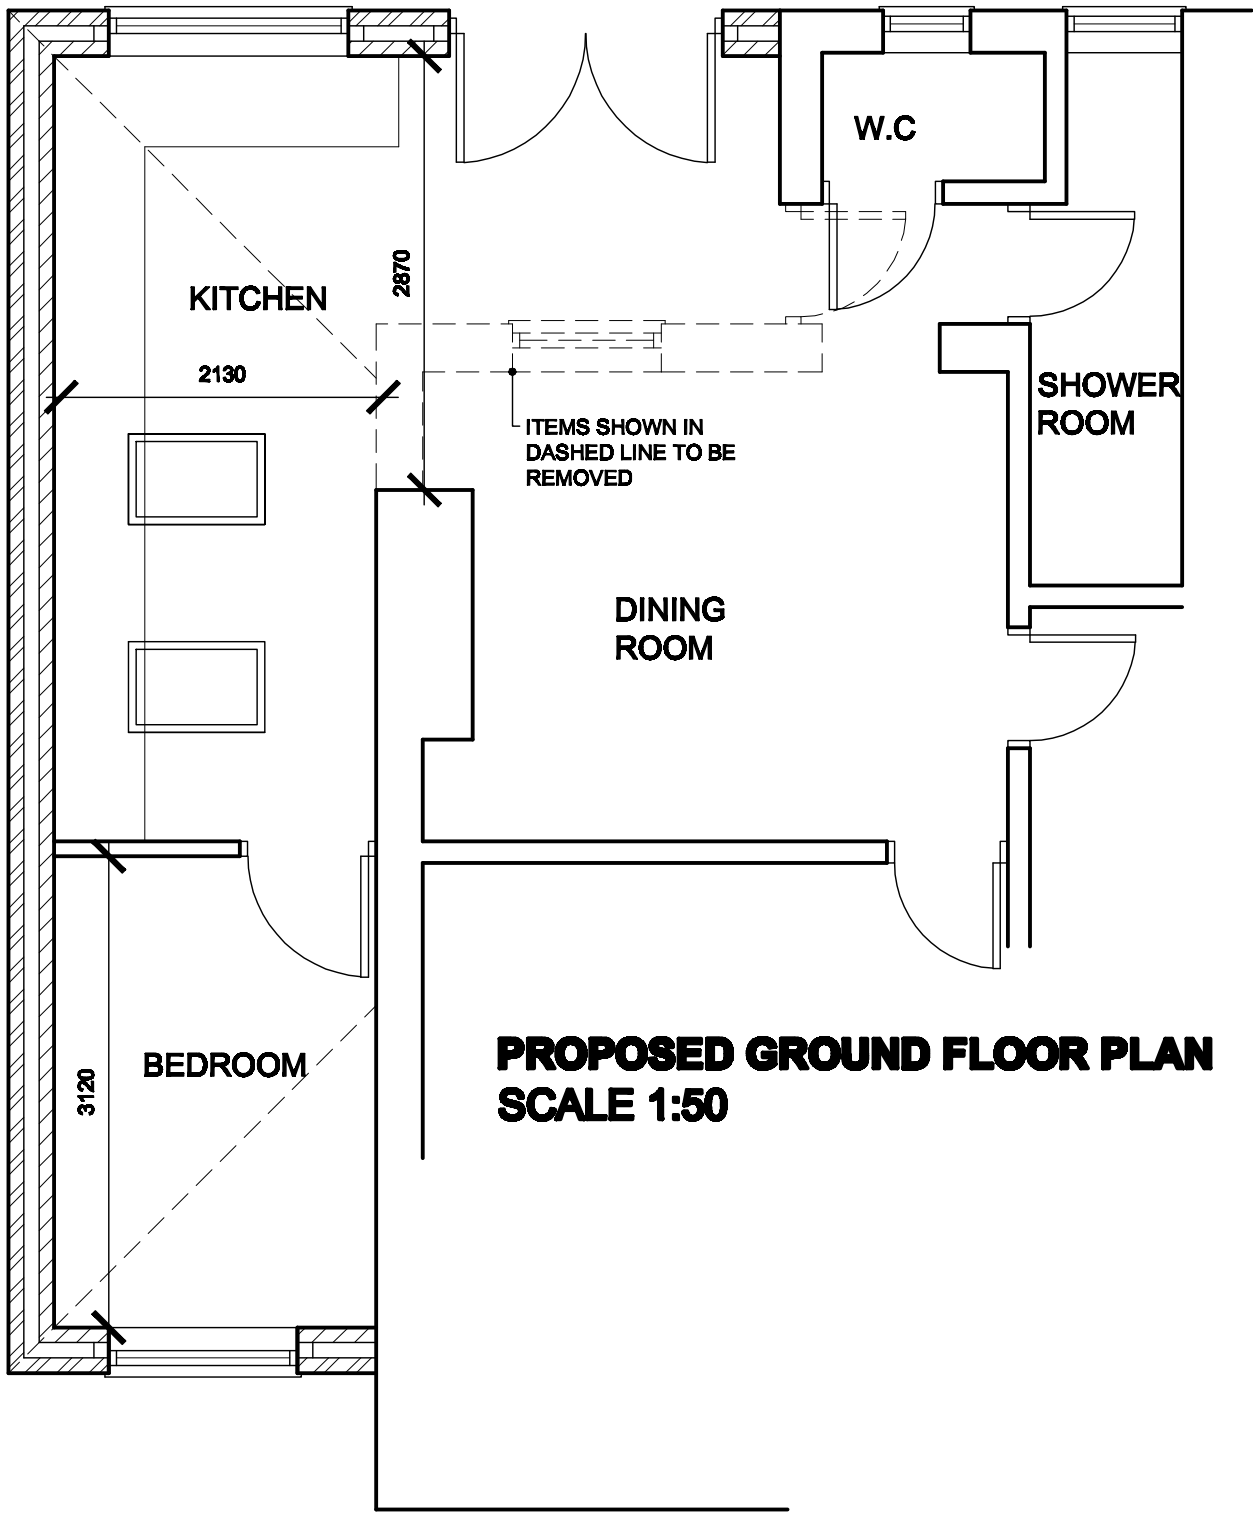


EXISTING FRONT ELEVATION
SCALE 1:100

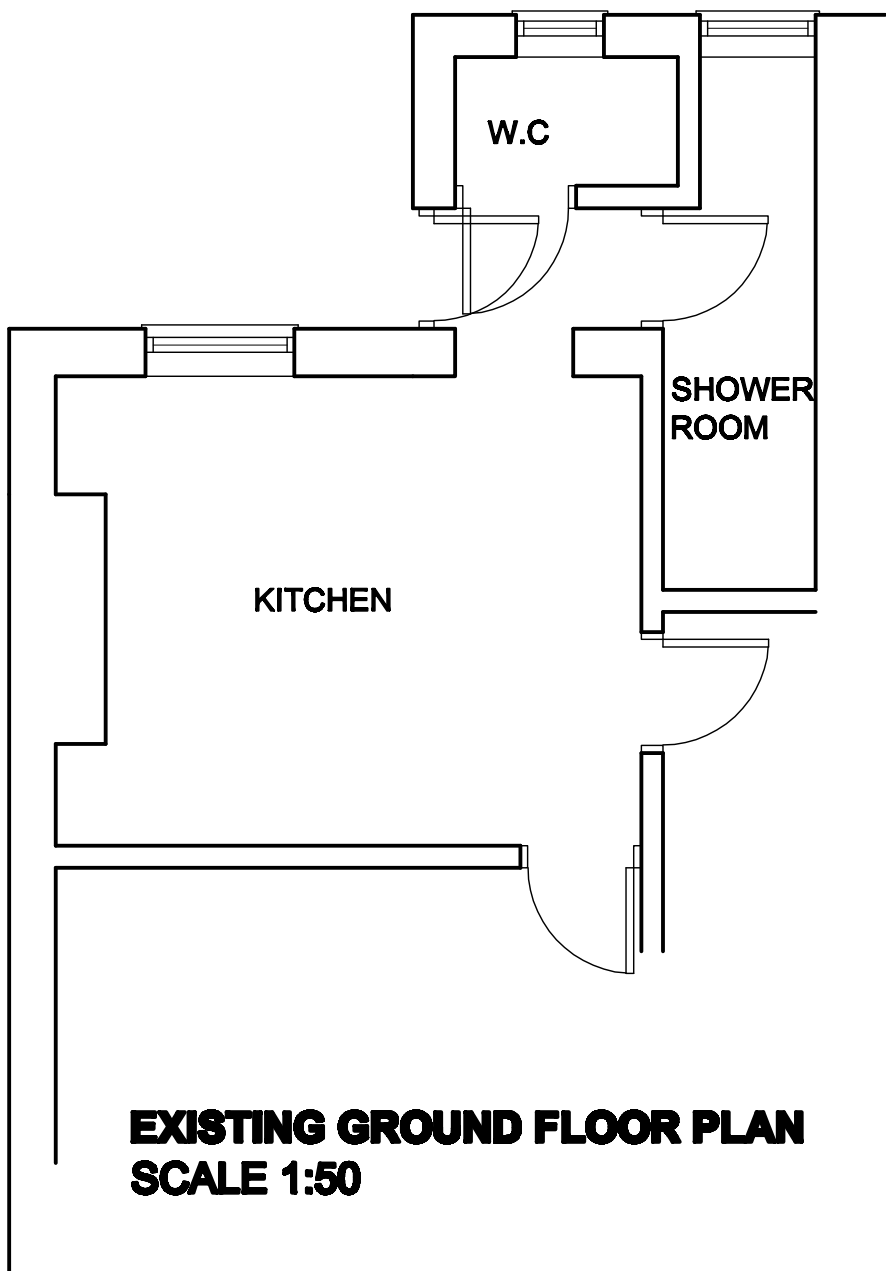


PROPOSED FRONT ELEVATION
SCALE 1:100

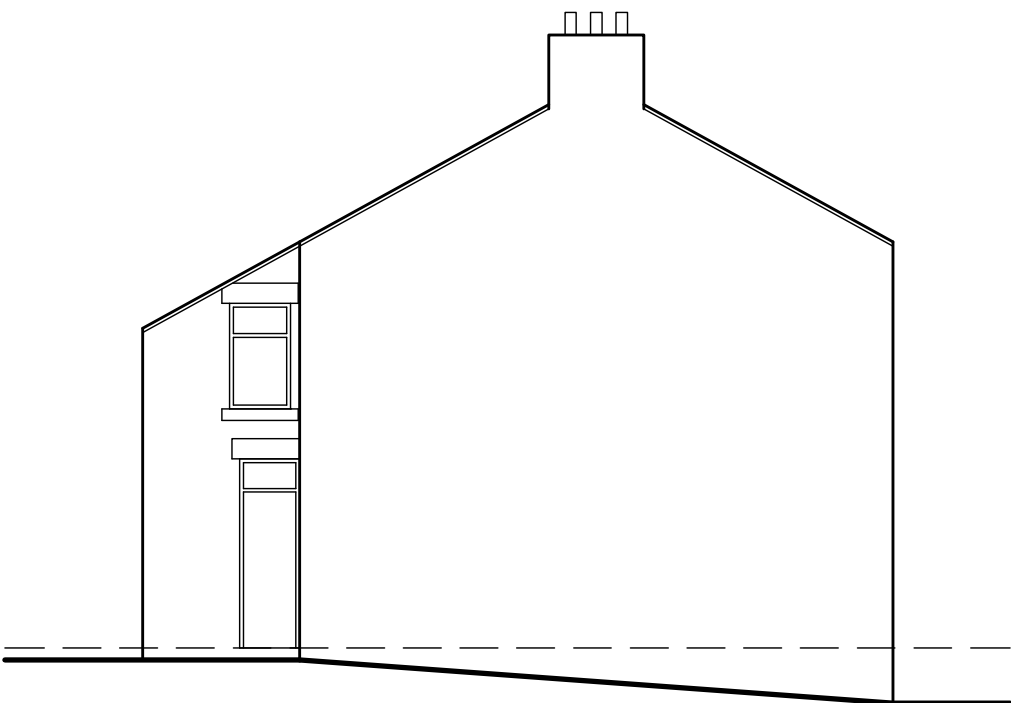

EXISTING SIDE ELEVATION
SCALE 1:100

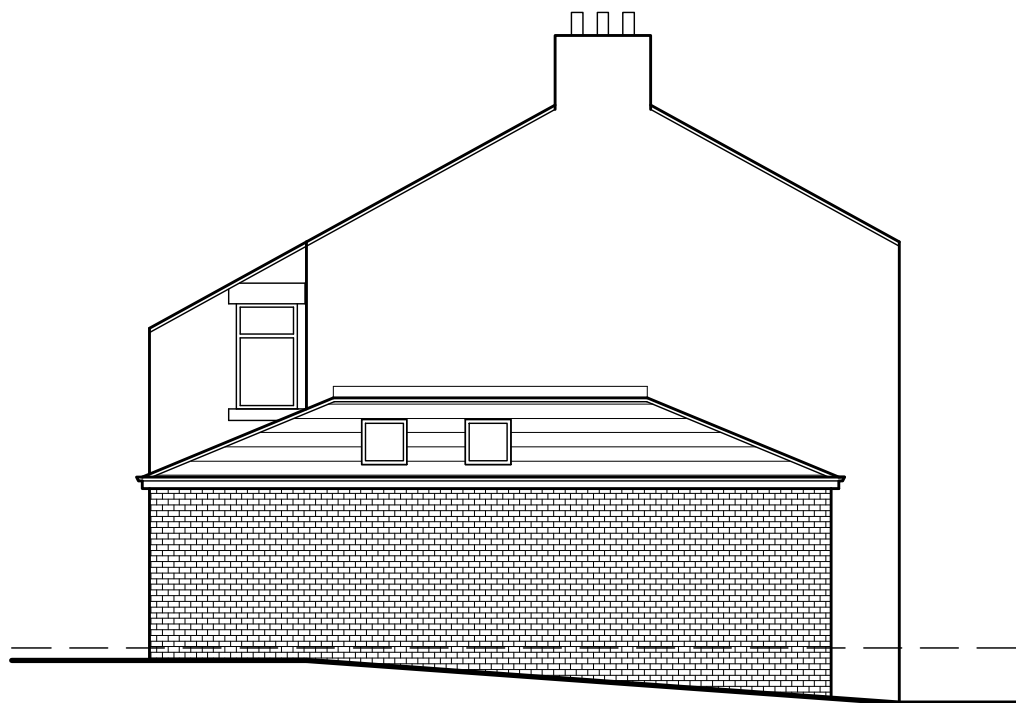

PROPOSED SIDE ELEVATION
SCALE 1:100

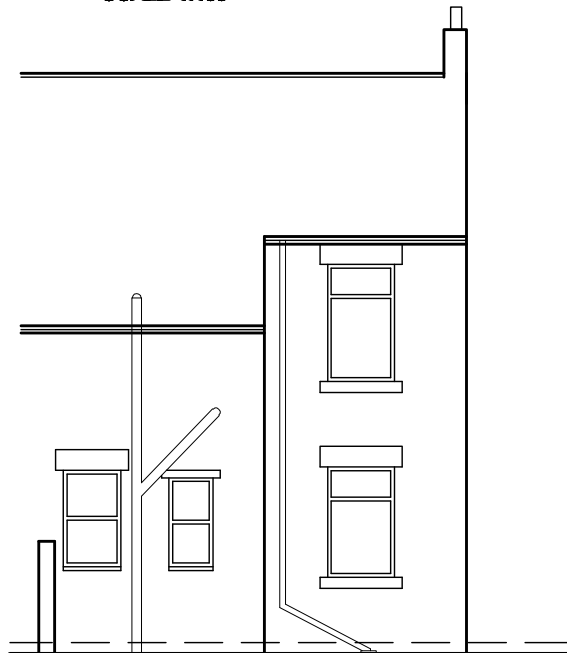

EXISTING REAR ELEVATION
SCALE 1:100



PROPOSED REAR ELEVATION
SCALE 1:100

White Agus Partnership			PROVIDENCE VILLA, 42 SACKVILLE STREET, BARNSELEY, S70 2DB			Phone: 01226 208482 Fax: 01226 263030 Email: info@whiteaguspартnership.co.uk Web: www.whiteaguspартnership.co.uk		
Project: PROPOSED REAR EXTENSION 8 NICHOLSON AVE, BARUGH GREEN BARNSELEY, S70 1NH			Client: MISS C. NIXON			SURVEYORS AND BUILDING DESIGN CONSULTANTS		
Drawing Title: PLANS & ELEVATIONS			Date: FEB 2012	Scale: 1:50 @ A2				
			Ref: 11-111	Dwg. No. 01	Rev. A			
Date	Suffix	Description	Date	Suffix	Description			
13/03/12	A	REVISED TO CLIENTS REQUIREMENTS						