
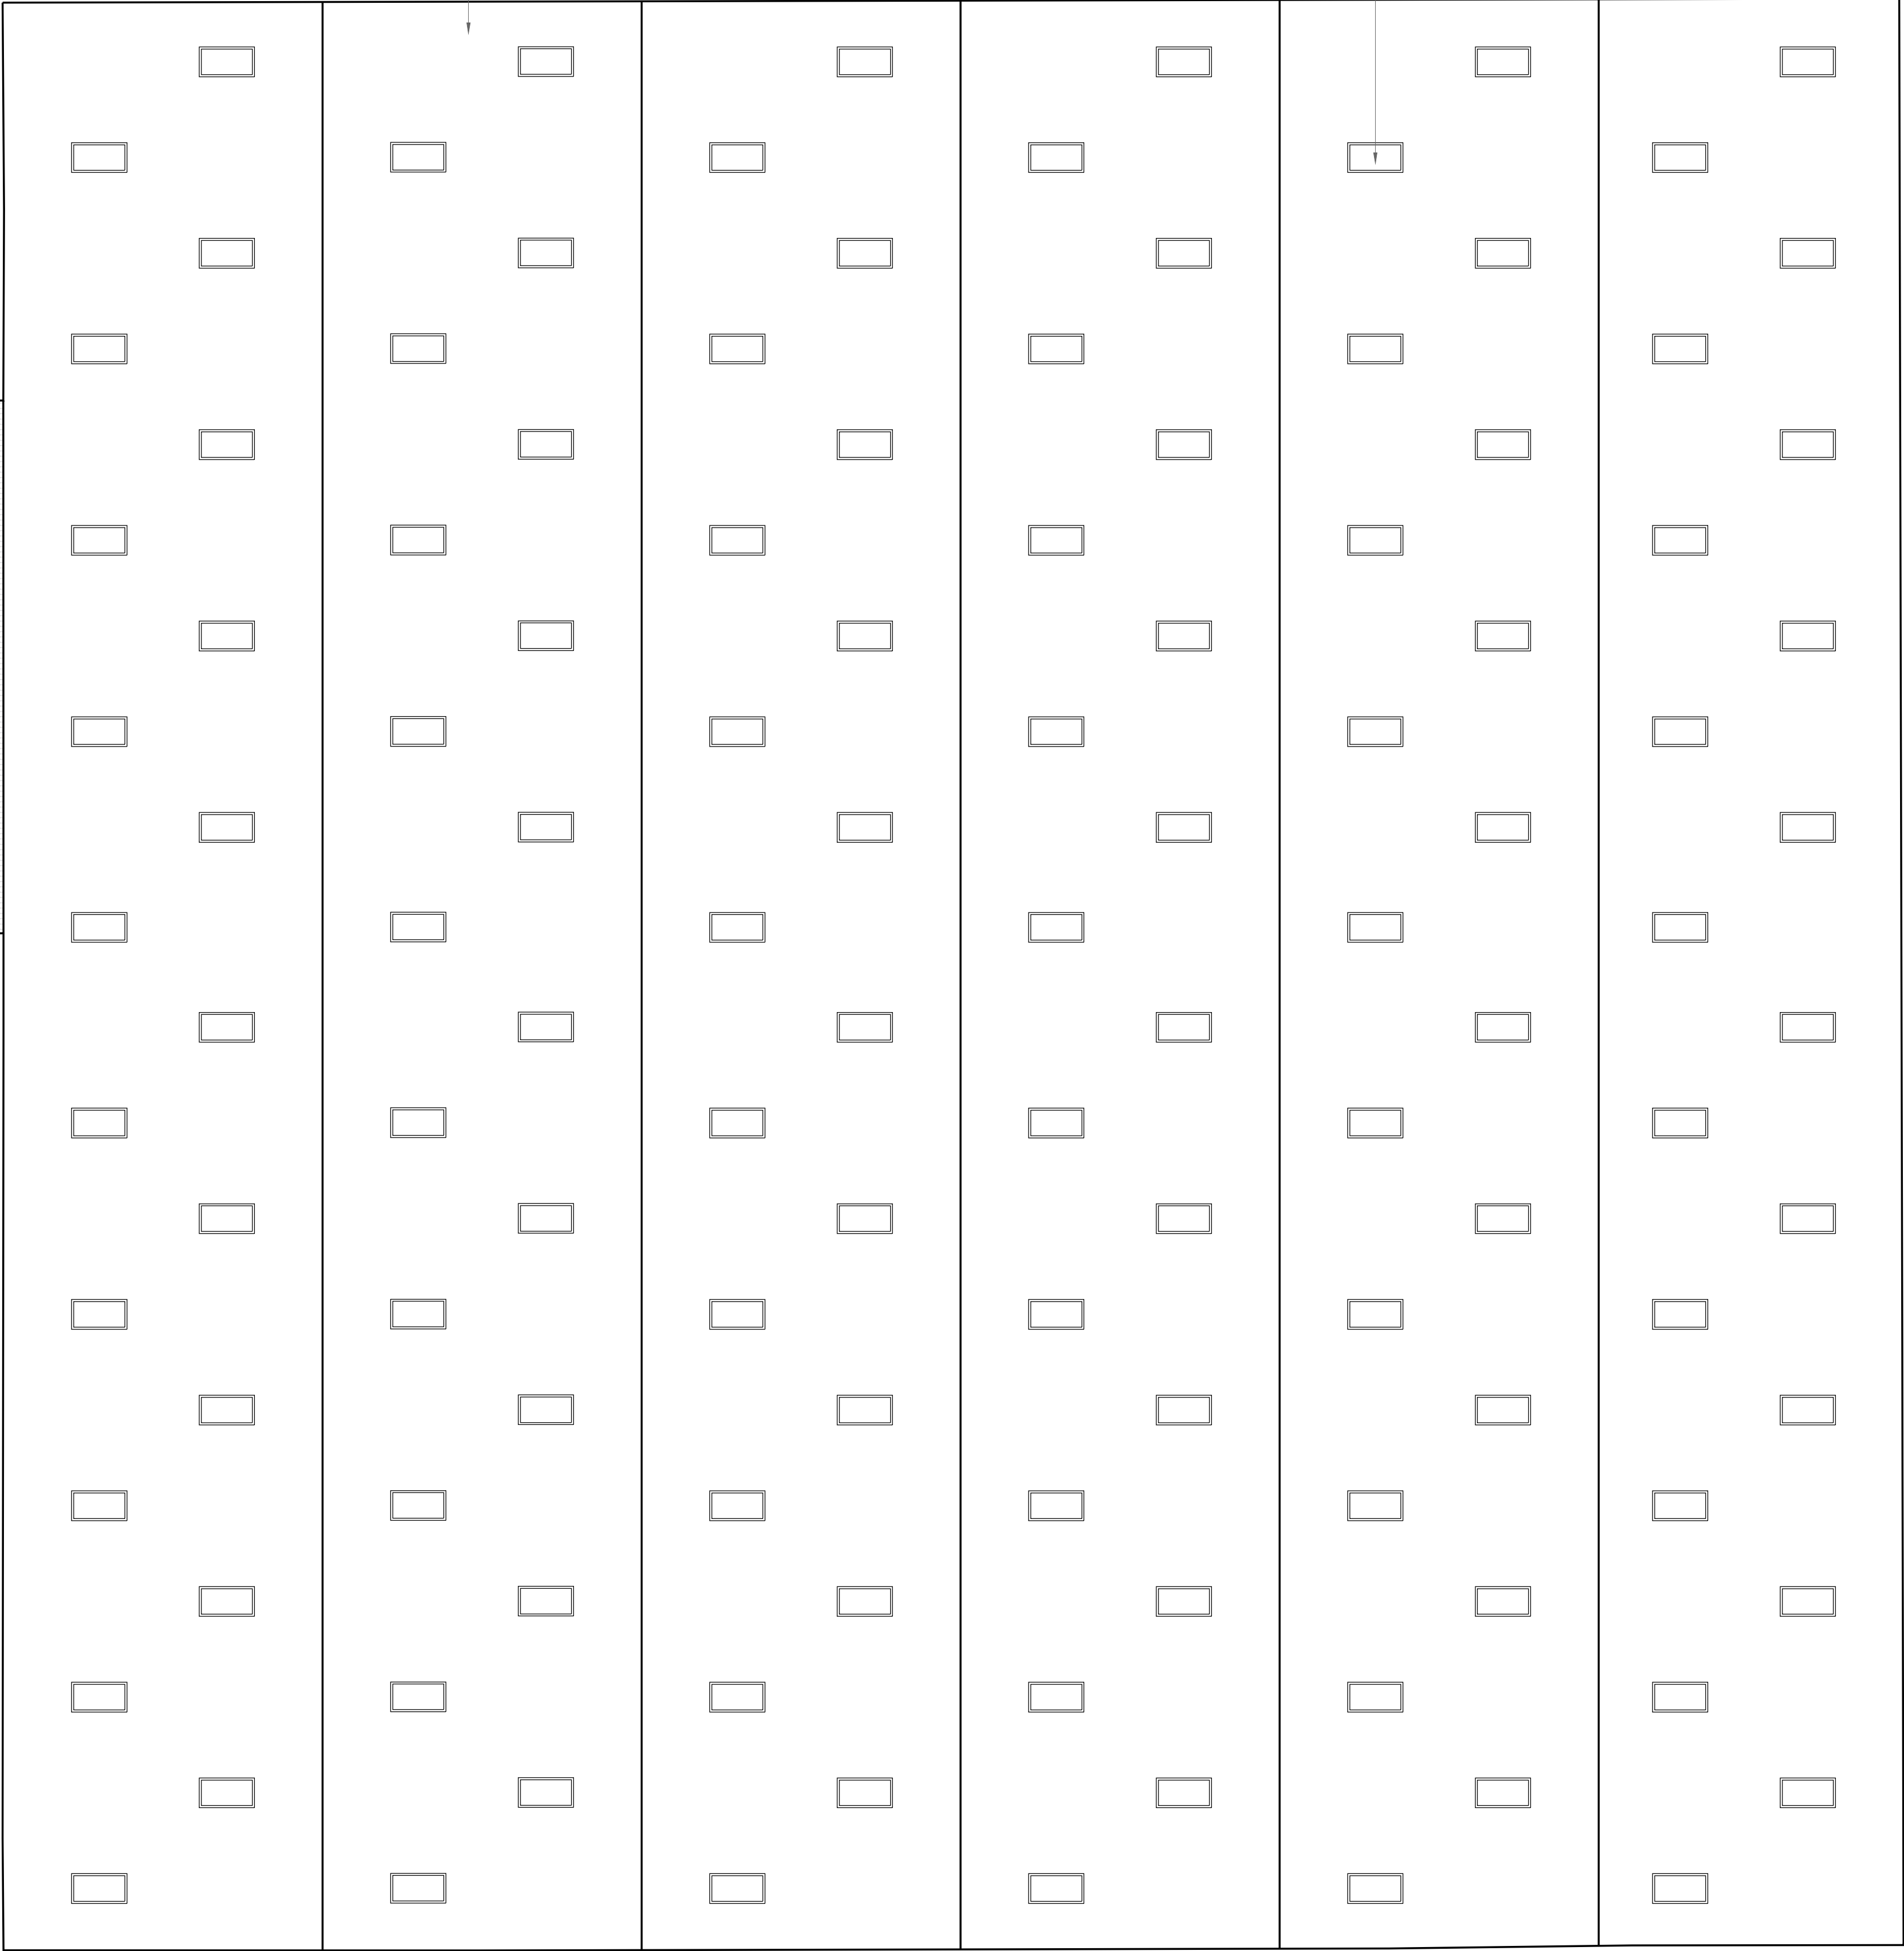


New metal profiled roof overcladding system incorporating metal ashgrid system, insulation quilt and plastisol coated roof cladding sheets.

Install new GRP rooflights within new roof overcladding system to mirror the rooflights to the internal skin.

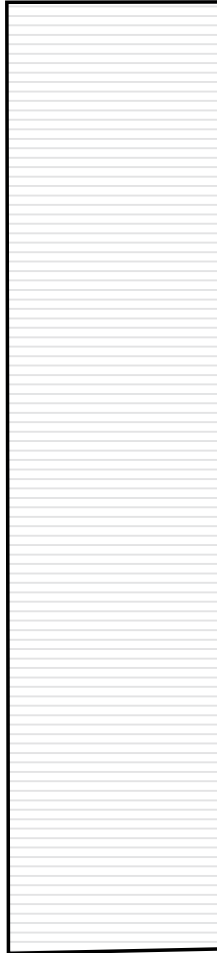

PROPOSED ROOF PLAN
SCALE 1:100

N

Do not scale this drawing, check all dimensions on site. This drawing to be read in conjunction with all relevant drawings. All work to be in accordance with Building Regulations and relevant British Standards. This drawing produced for use in this project only and may not be used for any other purpose. Wainwrights accepts no liability for the use of this drawing other than the purpose for which it was intended. This drawing may not be reproduced without prior written agreement.

© COPYRIGHT (WAINWRIGHTS) EXISTS ON ALL INFORMATION AND DESIGNS CONTAINED UPON THIS DRAWING.

1:100

2 M

5 M

10 M

AInitial Drawing Issue27.06.2023ERDD

REVDESCRIPTIONDATEBYCHECK

W

WAINWRIGHTS

SURVEYORS | ARCHITECTS | PROJECT MANAGERS

A:7 Calder Close, Calder Park, Wakefield

T:01924 911 445

W:www.wainwrights.uk.com

PLANNING

CLIENT

SOUTH STREET CAPITAL

PROJECT

UNIT 2
JUNCTION 38 BUSINESS PARK

TITLE

PROPOSED ROOF PLAN

SCALE @ A1
1:100

DATE
29.06.2023

DRAWN
ER

CHECKED
DD

PROJECT No.
WAC 1777

DRAWING No.
(04)12

REVISION
A