




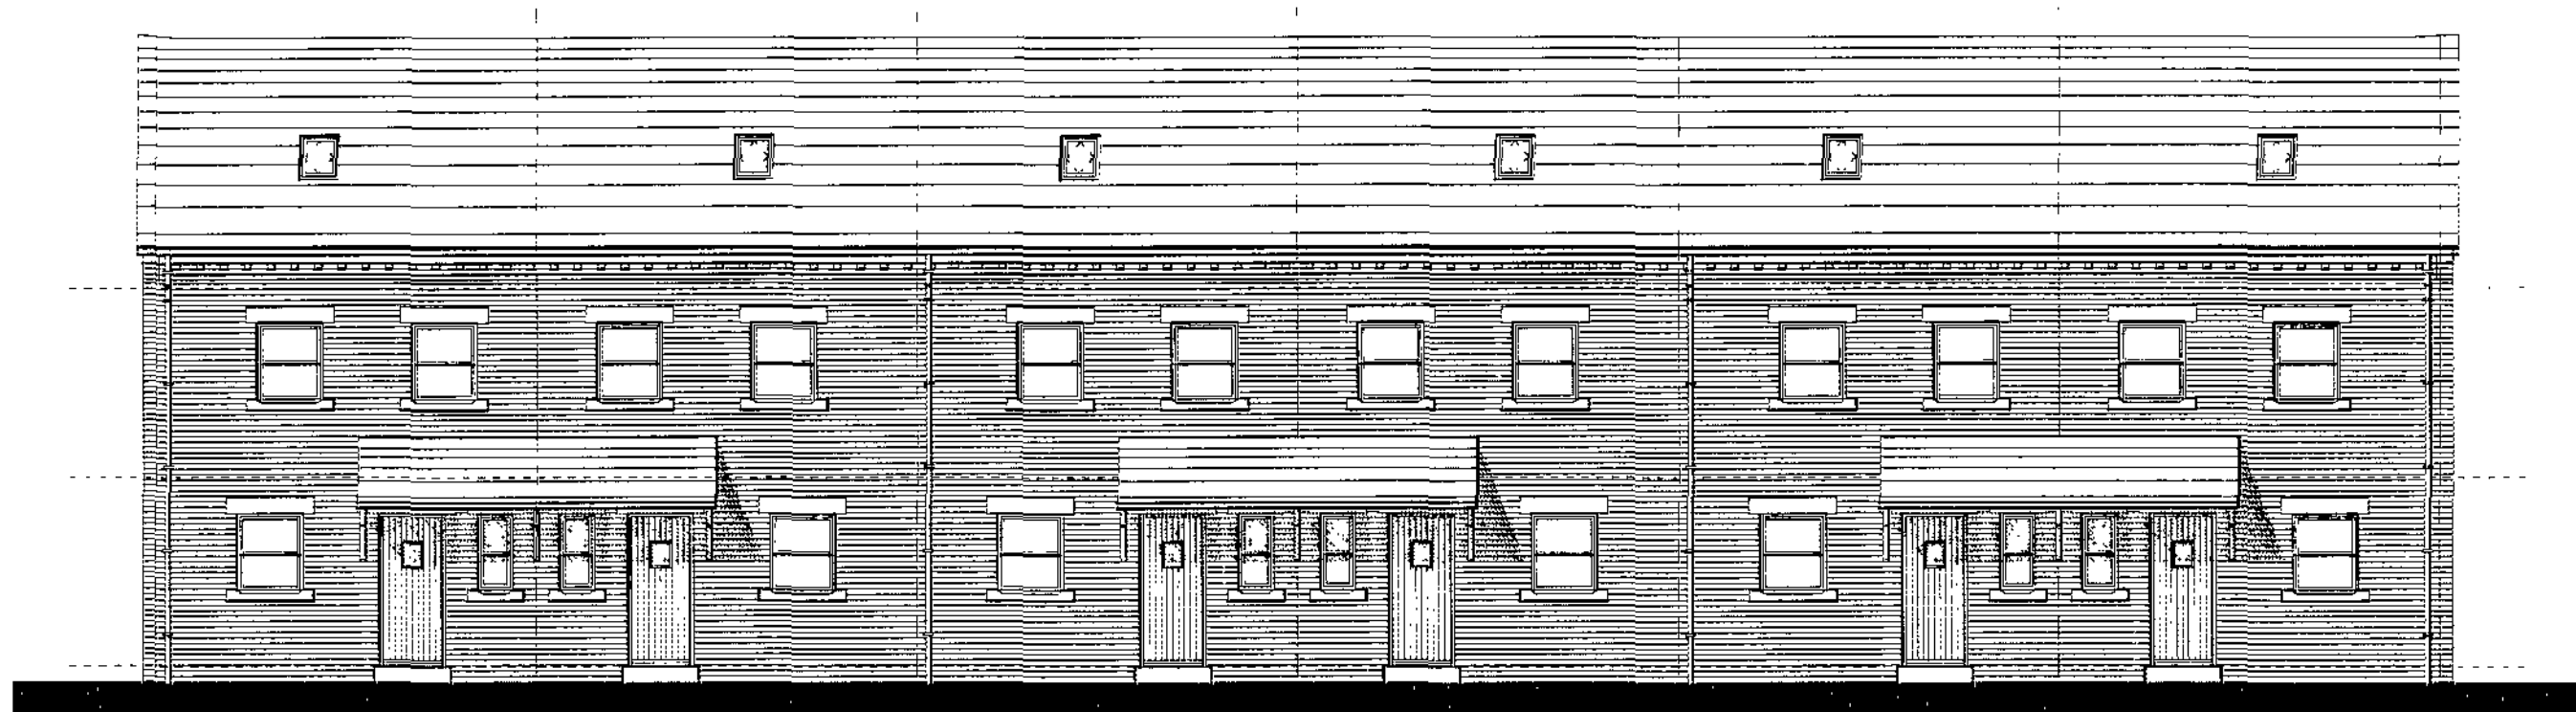


Front Elevation

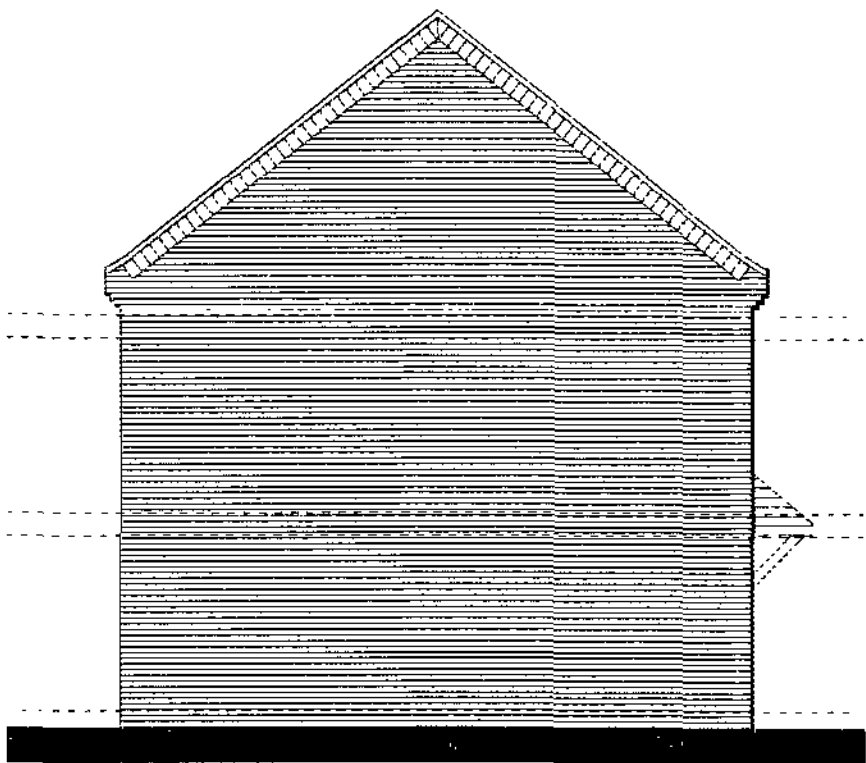

Side Elevation

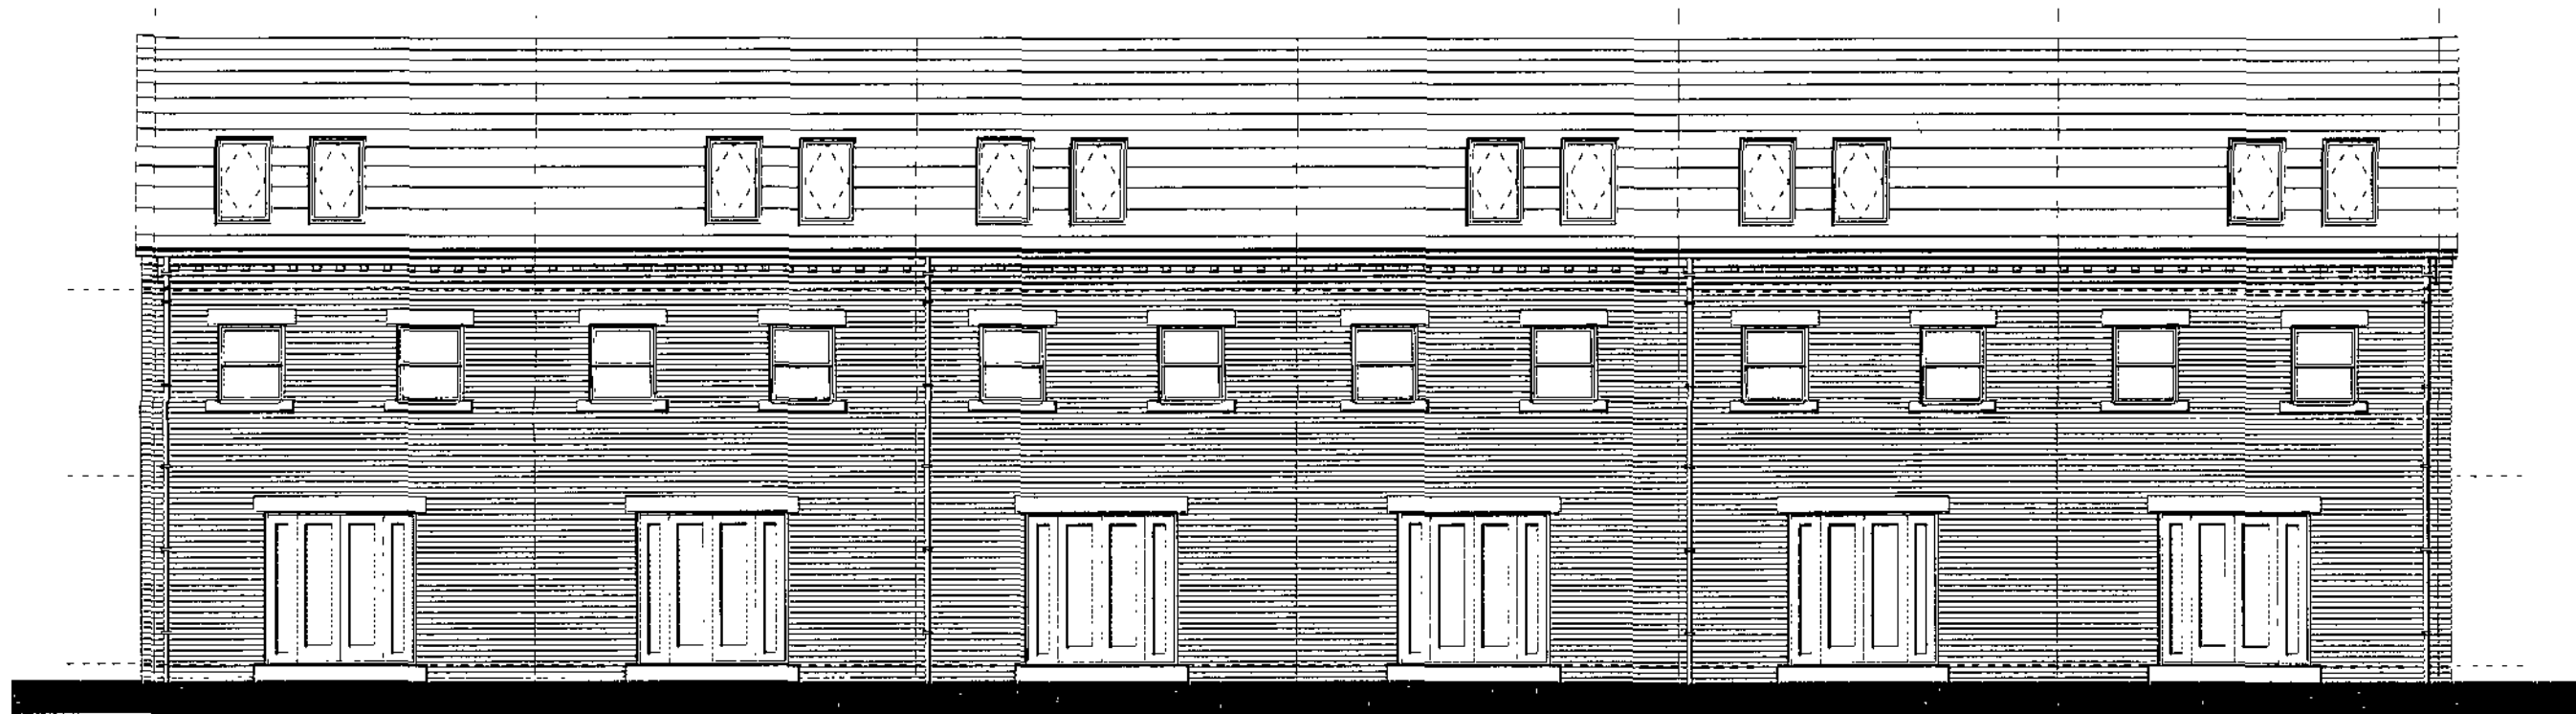


Front Elevation

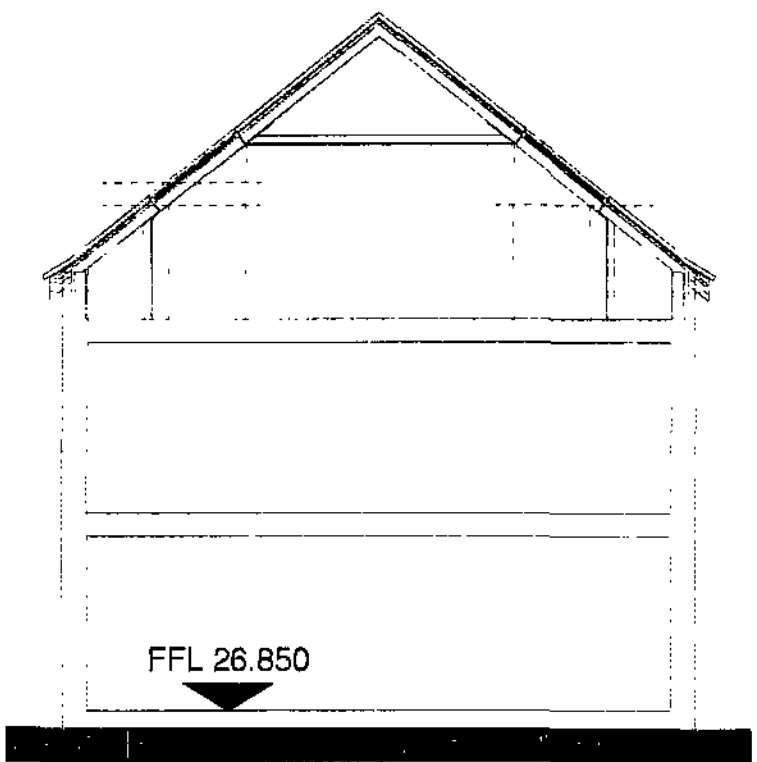


Typical Section


Total Floor Area 102 sq m (1097 sq ft)

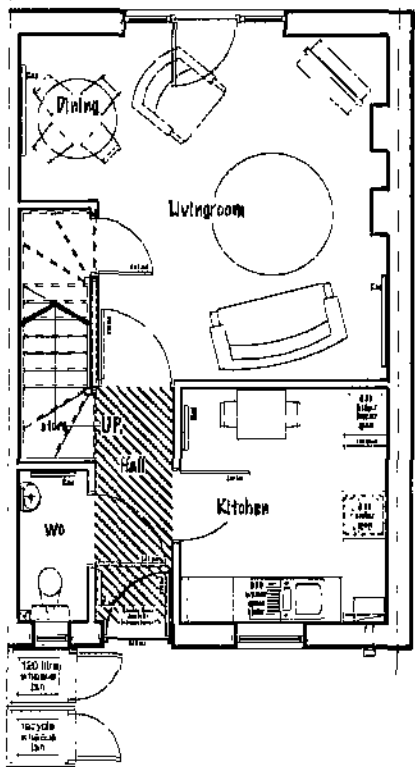

Ground Floor Plan

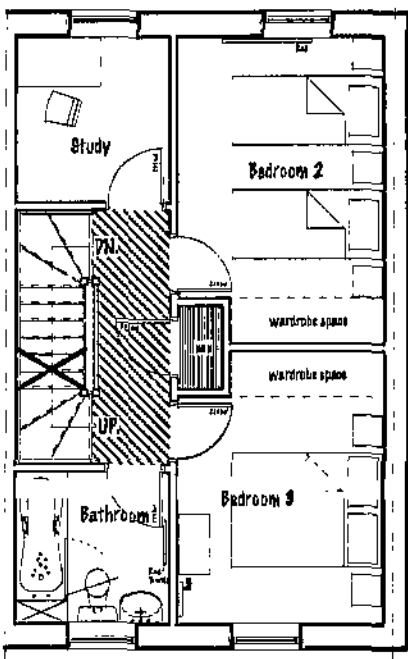

First Floor Plan

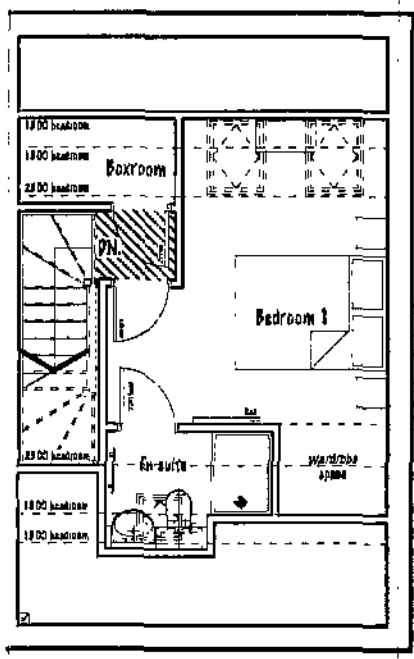

Second Floor Plan

NOTES

- External Materials:-
- Roof in interlocking concrete tile as Marley Modern or similar complete with Modern Dry Cloak Verges and Dry Ridge
 - Walls in red colour FL quality facing brick to LA approval natural mortar
 - Windows in PVCu colour white
 - Entrance Doors in PVCu to "Secured by Design" standard colour white
 - Rainwater Goods in PVCu deep flow section colour black

Amendments

D J Curtis and Associates Limited 

York Place Studio, 8 Britannia Street, Leeds LS1 2DZ Telephone 0113 244 3457 Facsimile 0113 244 1662

Client	Ernest Wilson		
Project	Proposed Residential Development, Drop Inn, Providence Street, Wombwell, Barnsley.		
Drawing title	Terrace of Six Houses Type B		Scale 1:100, @ A2
Drawing no.	A881/2010/05	Revision -	Date July 2010 Drawn apj

