





FRONT ELEVATION
Scale 1:100

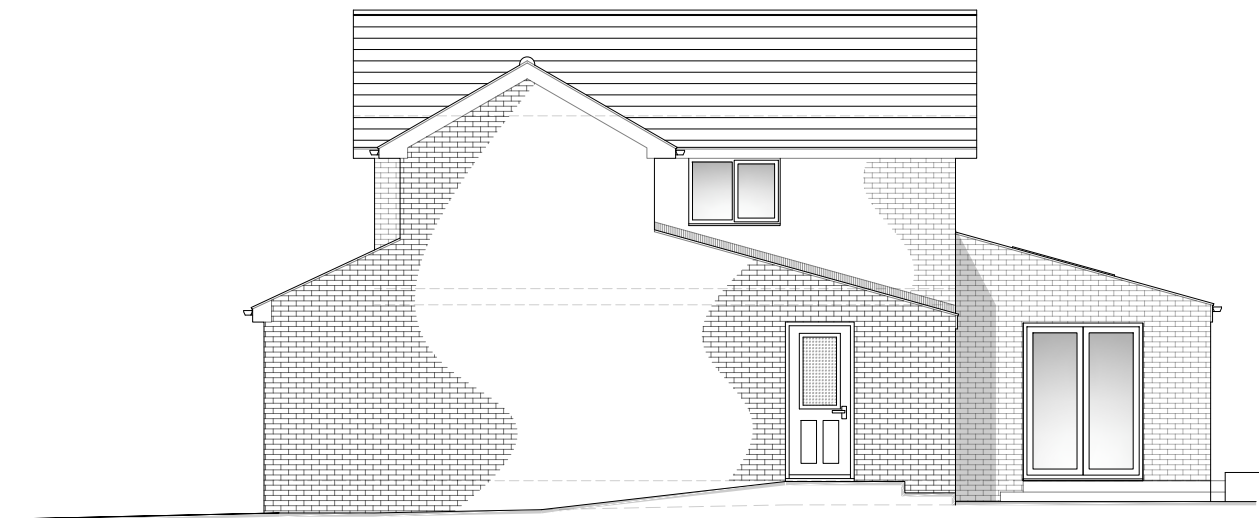

SIDE ELEVATION (R)
Scale 1:100



REAR ELEVATION
Scale 1:100

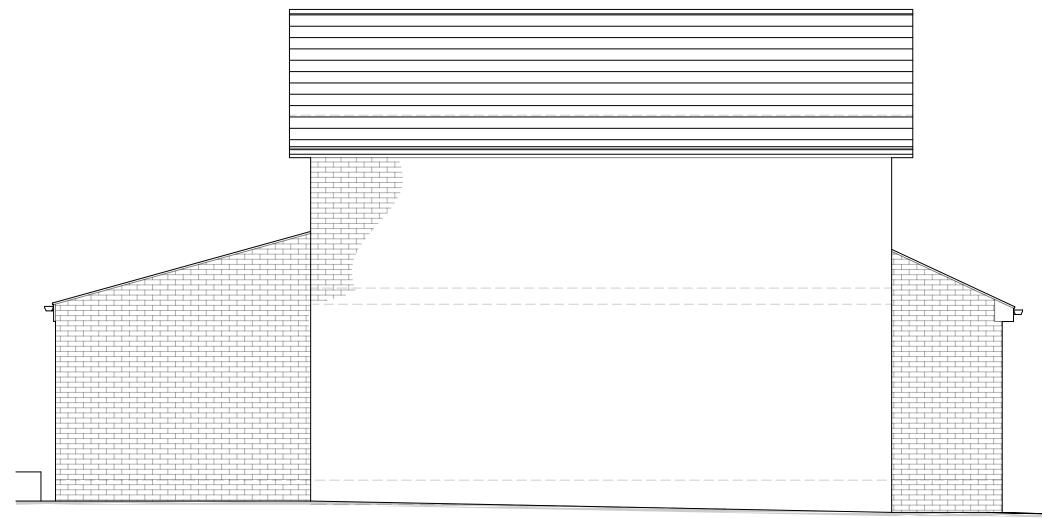

SIDE ELEVATION (L)
Scale 1:100




Notes:

Wall Construction:
New walls to be match existing brickwork.


Roof:
Roof tiles to be double roman concrete roof tiles to match existing roof, a possible match of colour could be Antique brown.
roofs to single storey and side to be concrete roof tiles to suit roof pitches of 15.5°.

Doors & Windows:
White uPVC double glazed windows to match existing with white double glazed french patio doors to rear extension.


Fascia & Gutters
To be uPVC in white rainwater pipes fascias and soffits to match existing.

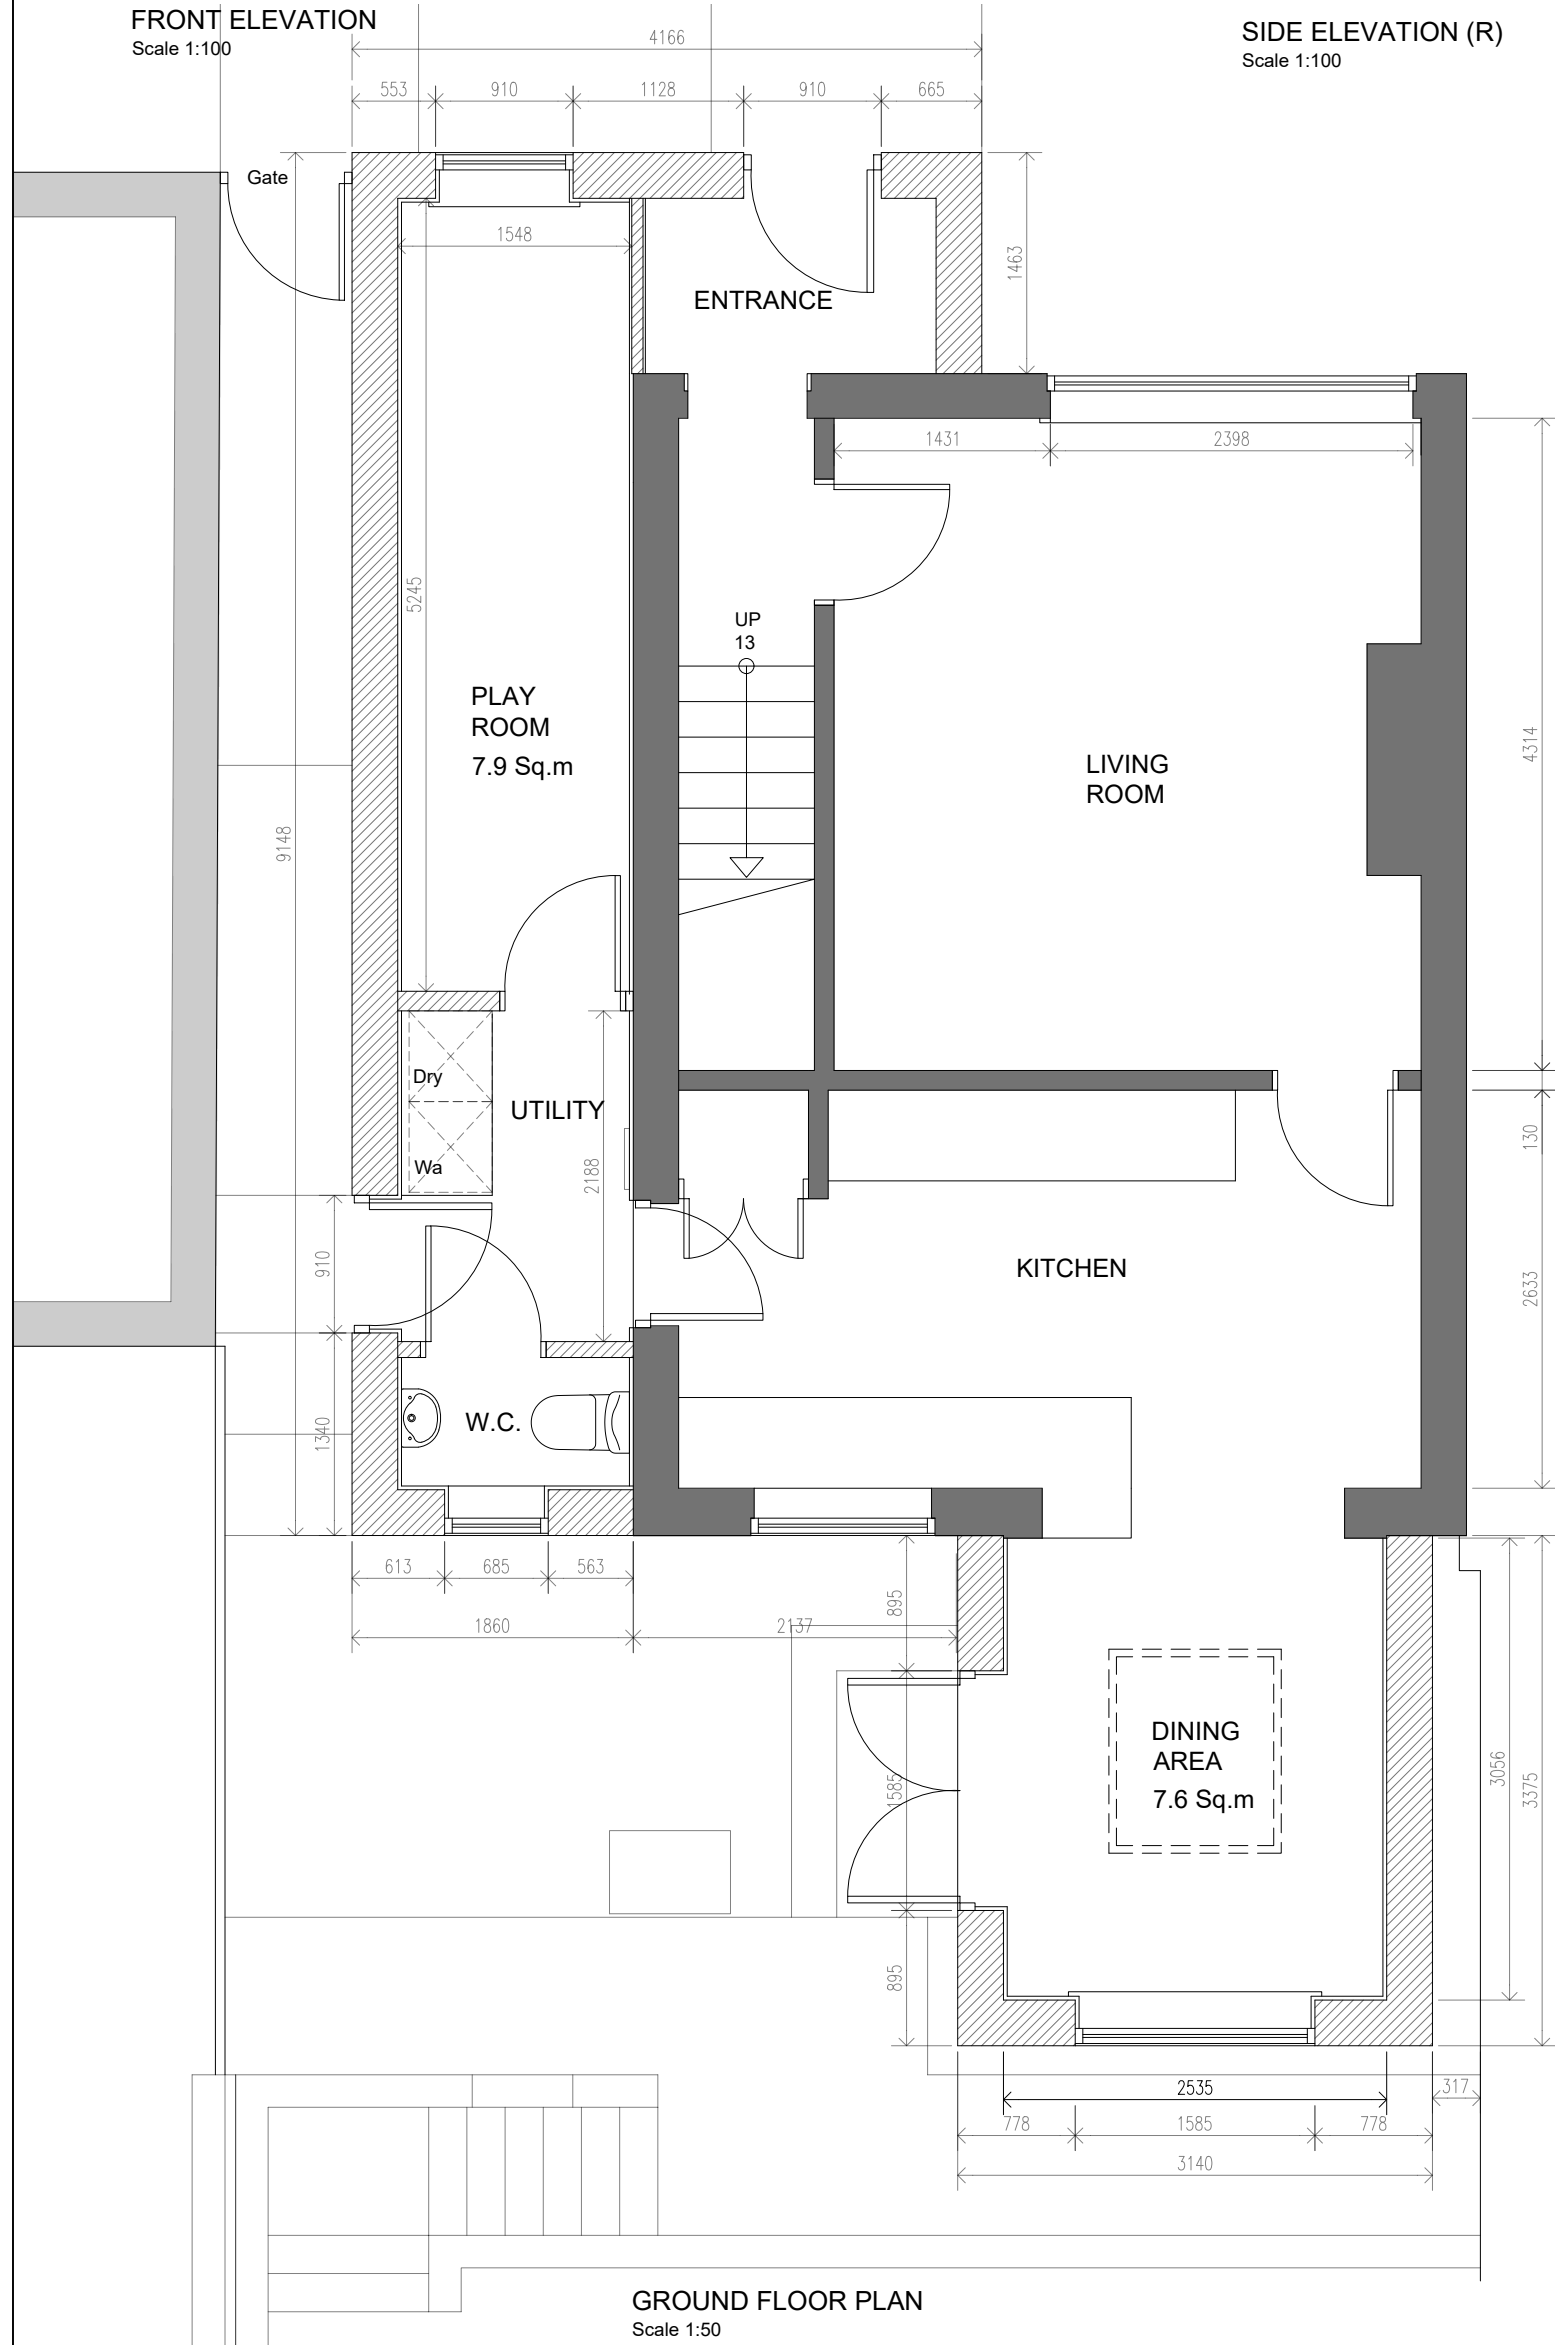

GROUND FLOOR PLAN
Scale 1:50

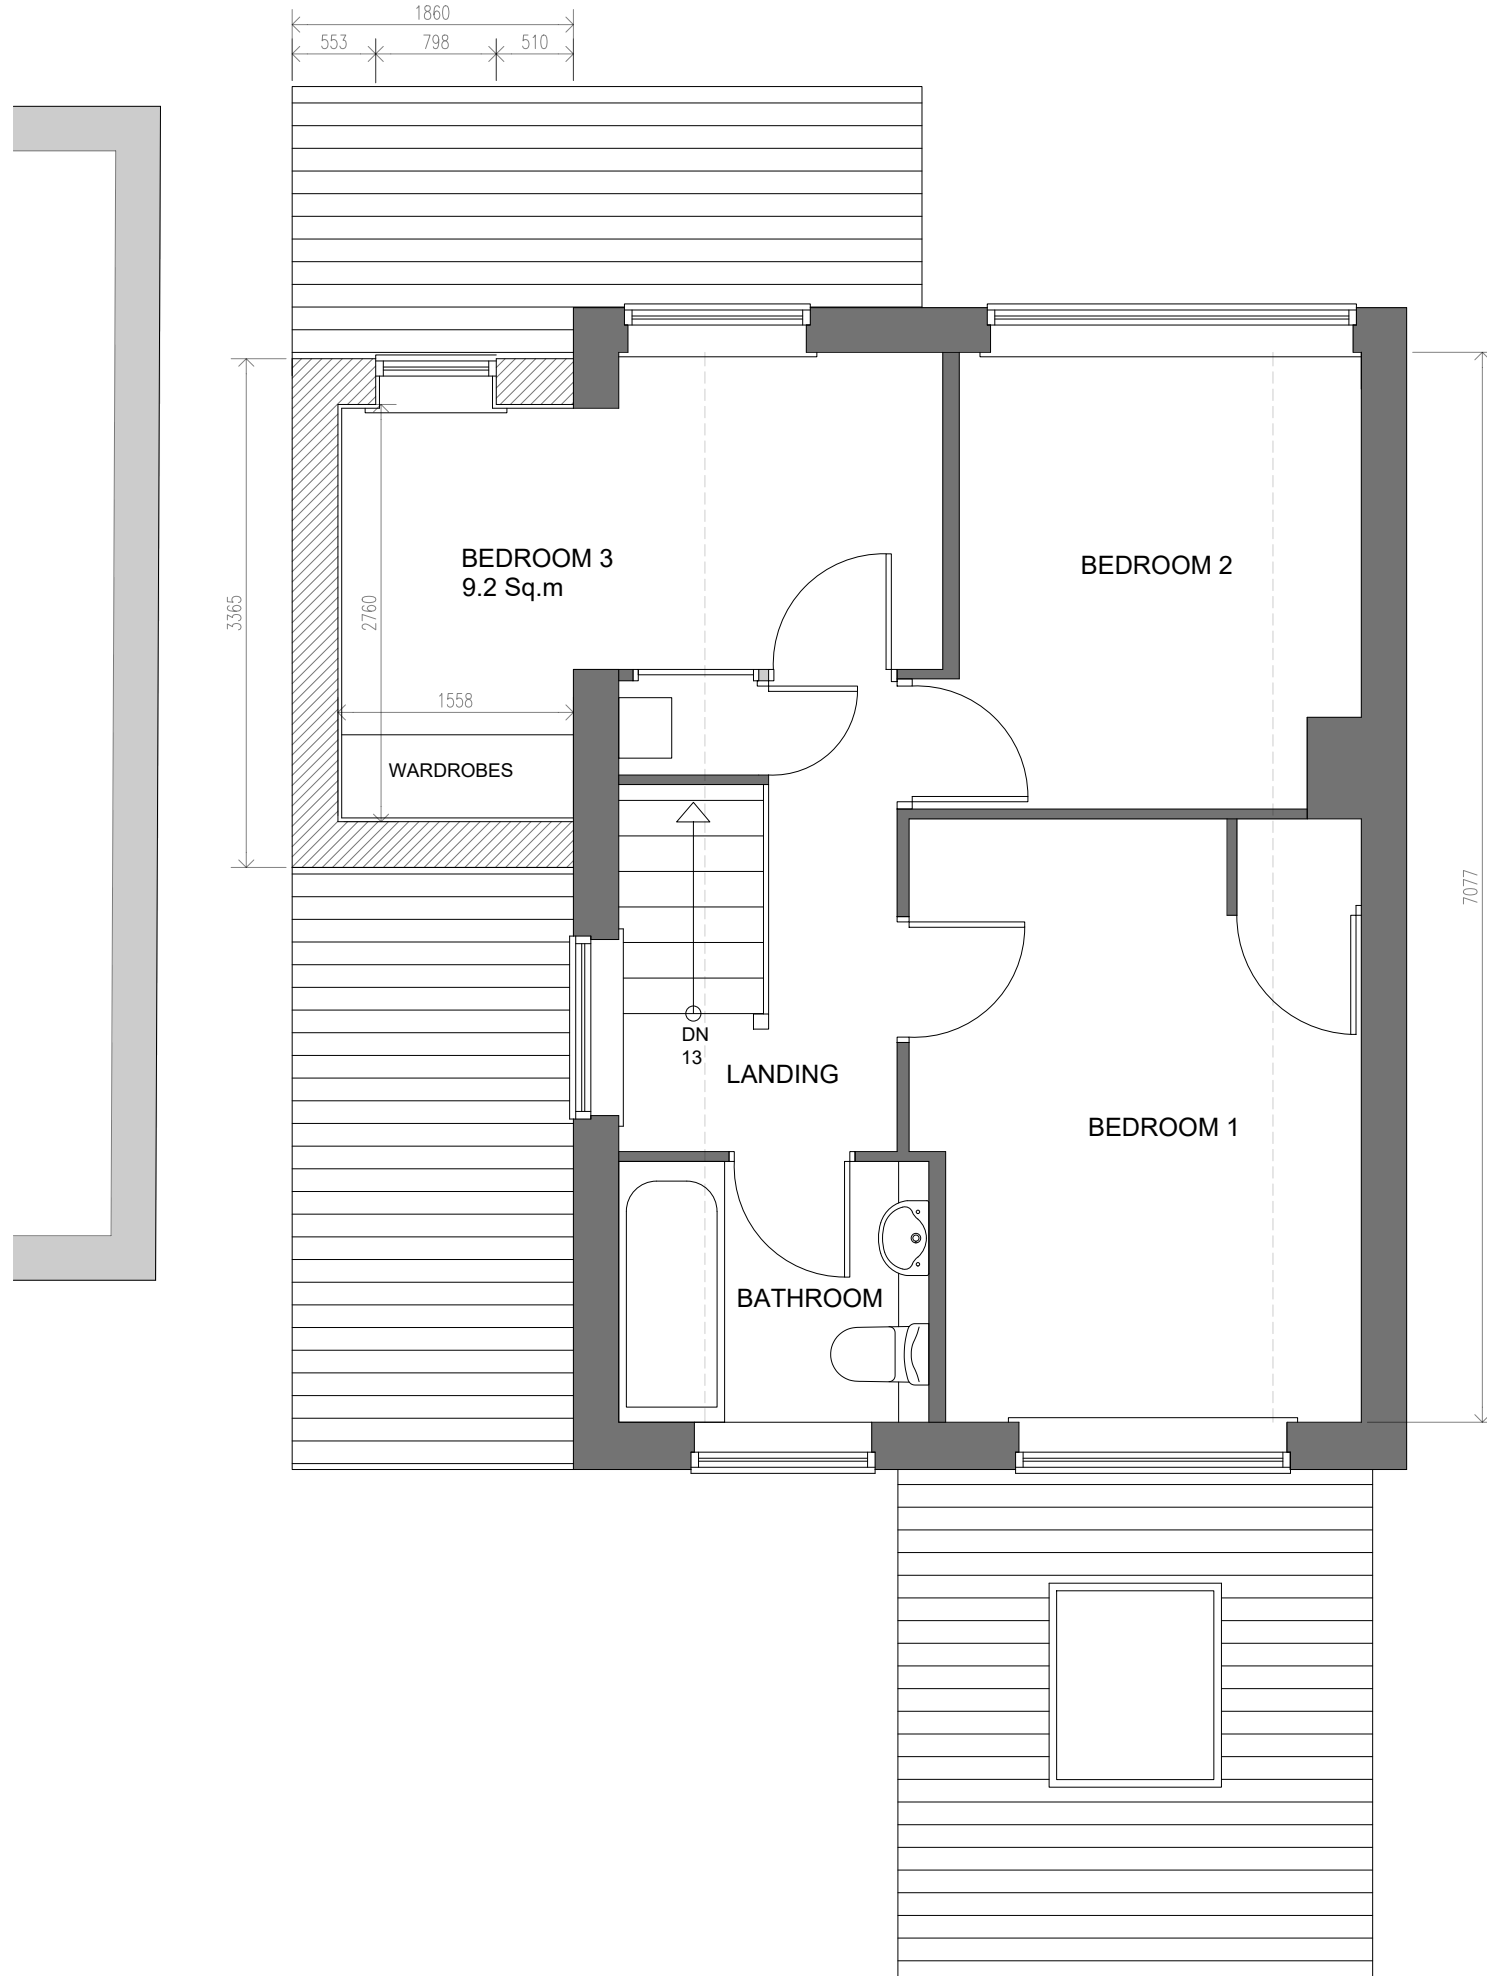

FIRST FLOOR PLAN
Scale 1:50

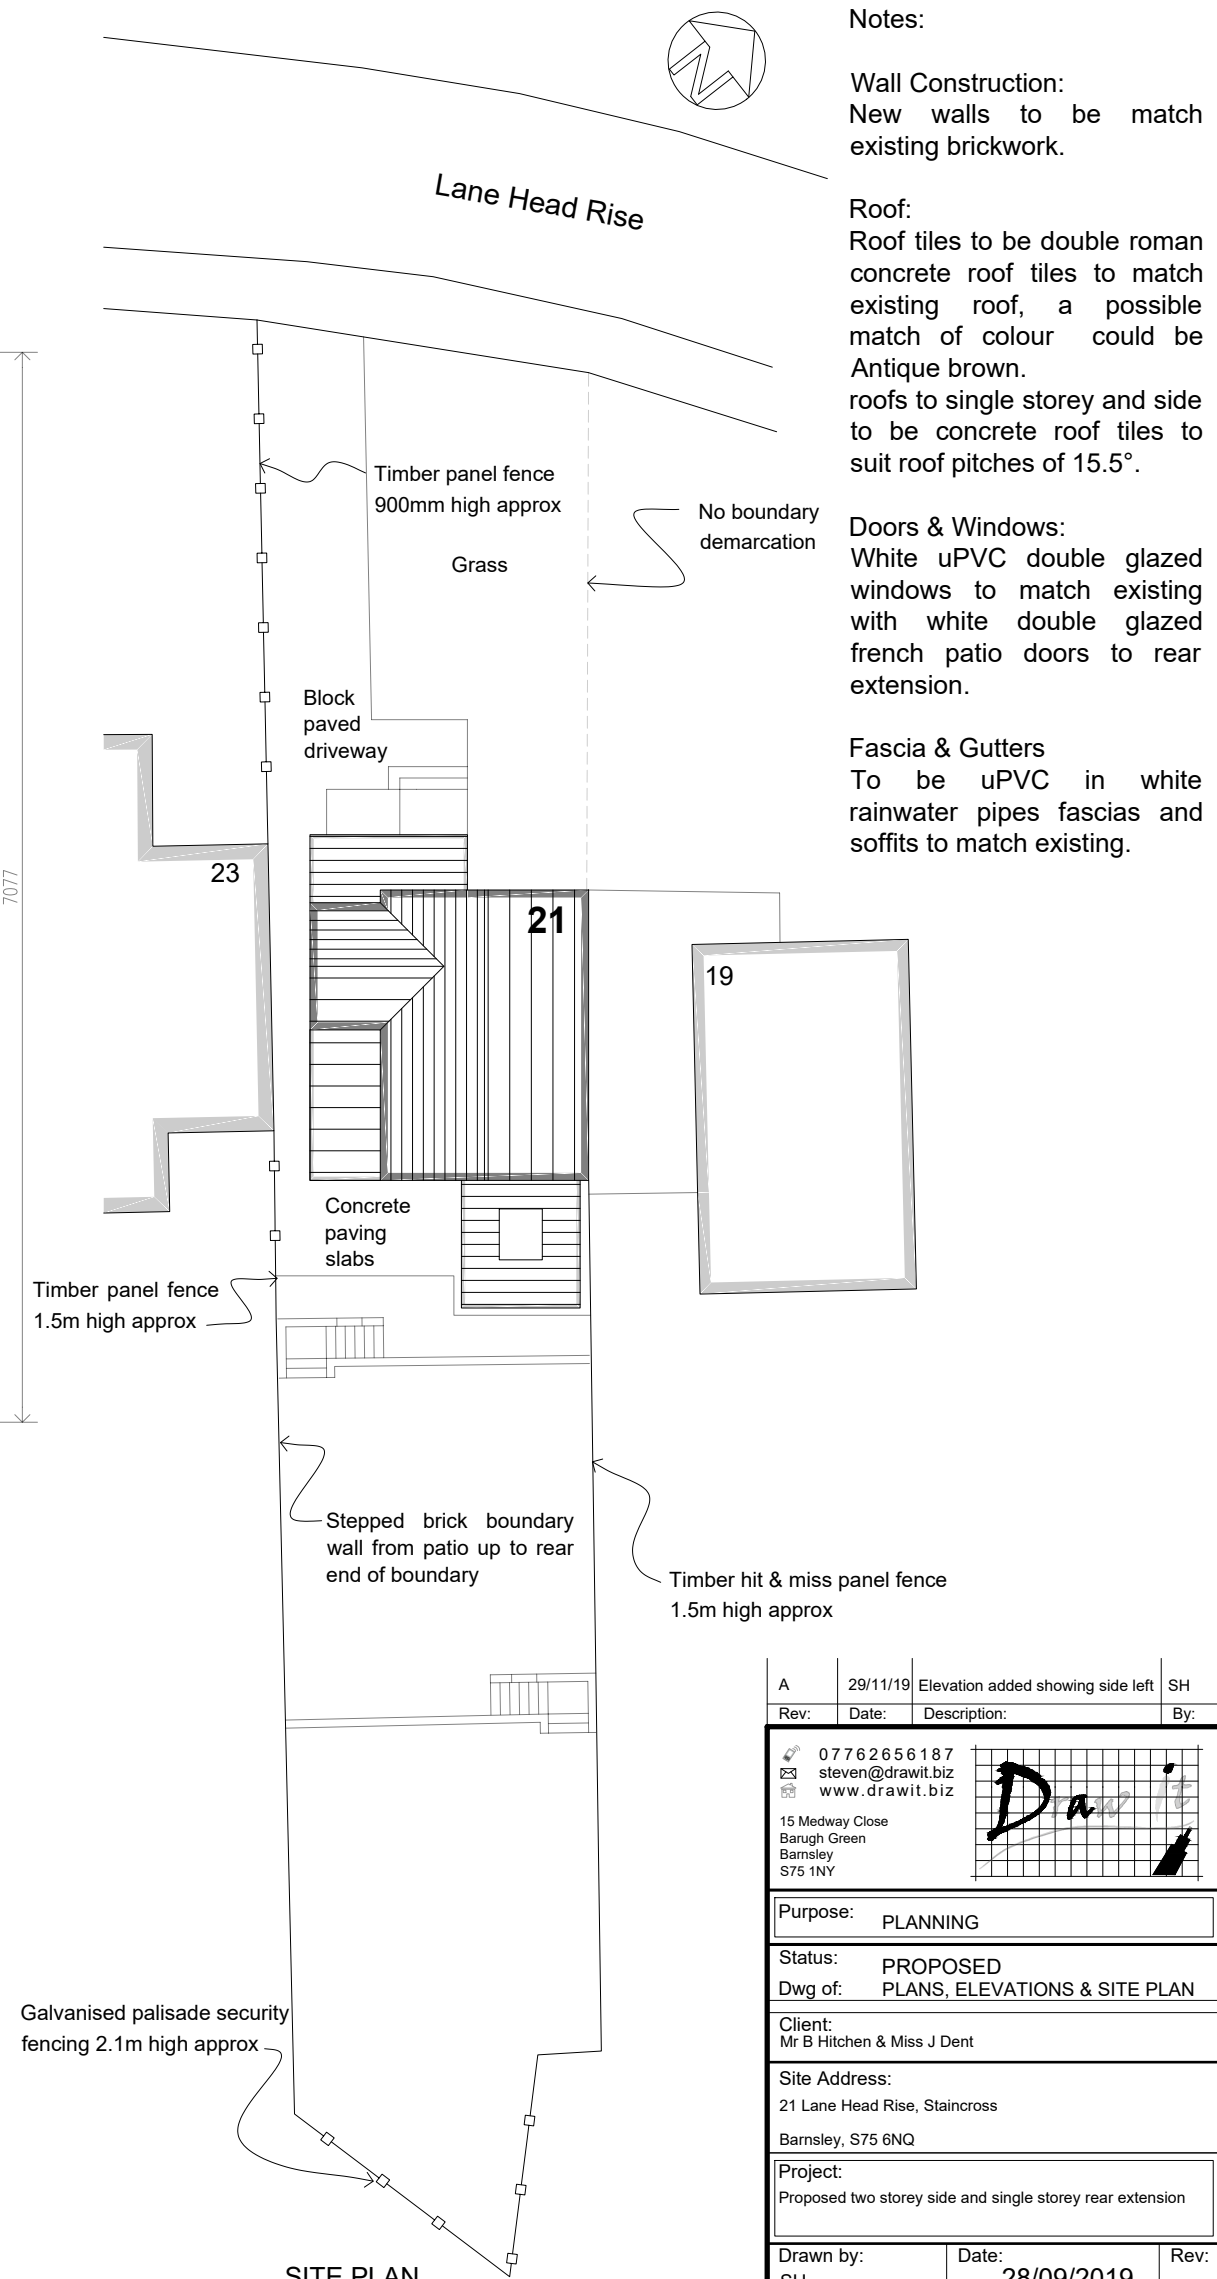

SITE PLAN
Scale 1:200

A	29/11/19	Elevation added showing side left	SH
Rev:	Date:	Description:	By:
07762656187	07762656187	07762656187	07762656187
23	23	23	23
steven@drawit.biz	steven@drawit.biz	steven@drawit.biz	steven@drawit.biz
www.drawit.biz	www.drawit.biz	www.drawit.biz	www.drawit.biz
15 Medway Close	15 Medway Close	15 Medway Close	15 Medway Close
Barugh Green	Barugh Green	Barugh Green	Barugh Green
Barnsley	Barnsley	Barnsley	Barnsley
S75 1NY	S75 1NY	S75 1NY	S75 1NY
Purpose: PLANNING			
Status: PROPOSED			
Dwg of: PLANS, ELEVATIONS & SITE PLAN			
Client: Mr B Hitchen & Miss J Dent			
Site Address: 21 Lane Head Rise, Staincross			
Barnsley, S75 6NQ			
Project: Proposed two storey side and single storey rear extension			
Drawn by: SH	Date: 28/09/2019	Rev:	
Scale: 1:50 & 1:100	Dwg No: 1908_103	A	