




Drawing No.	Rev No.
MCW001 -001	

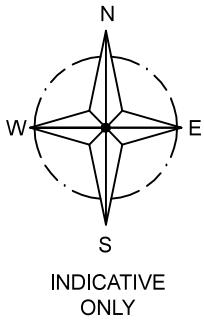

PRIVATE DRIVE ACCESS FROM NORTHUMBERLAND WAY
WHICH ALSO SERVES 10,11 AND 12 SCAR LANE

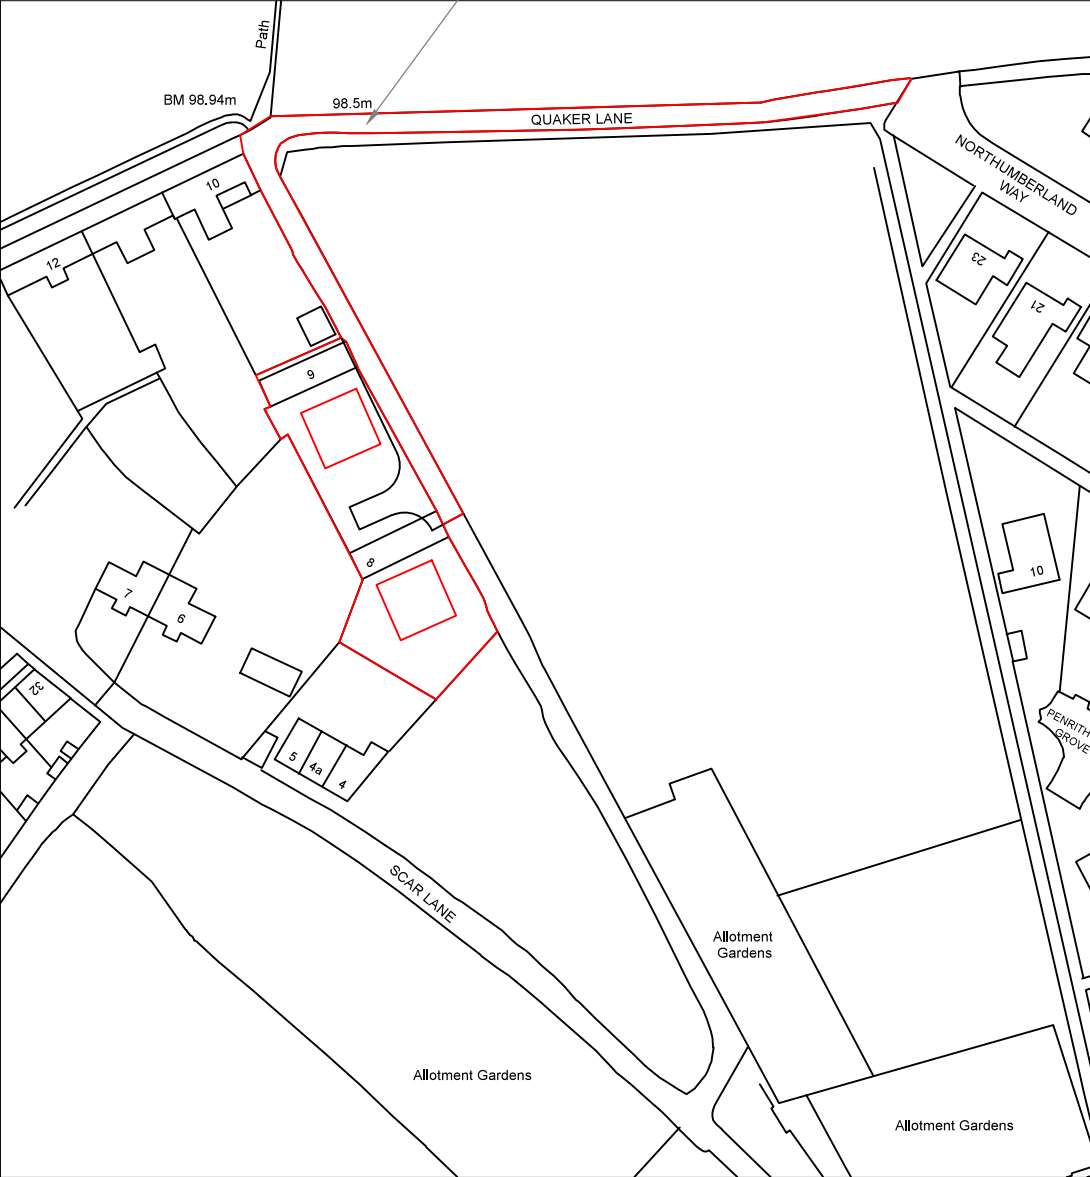

LOACATION PLAN
SCALE 1:1250 AT A3

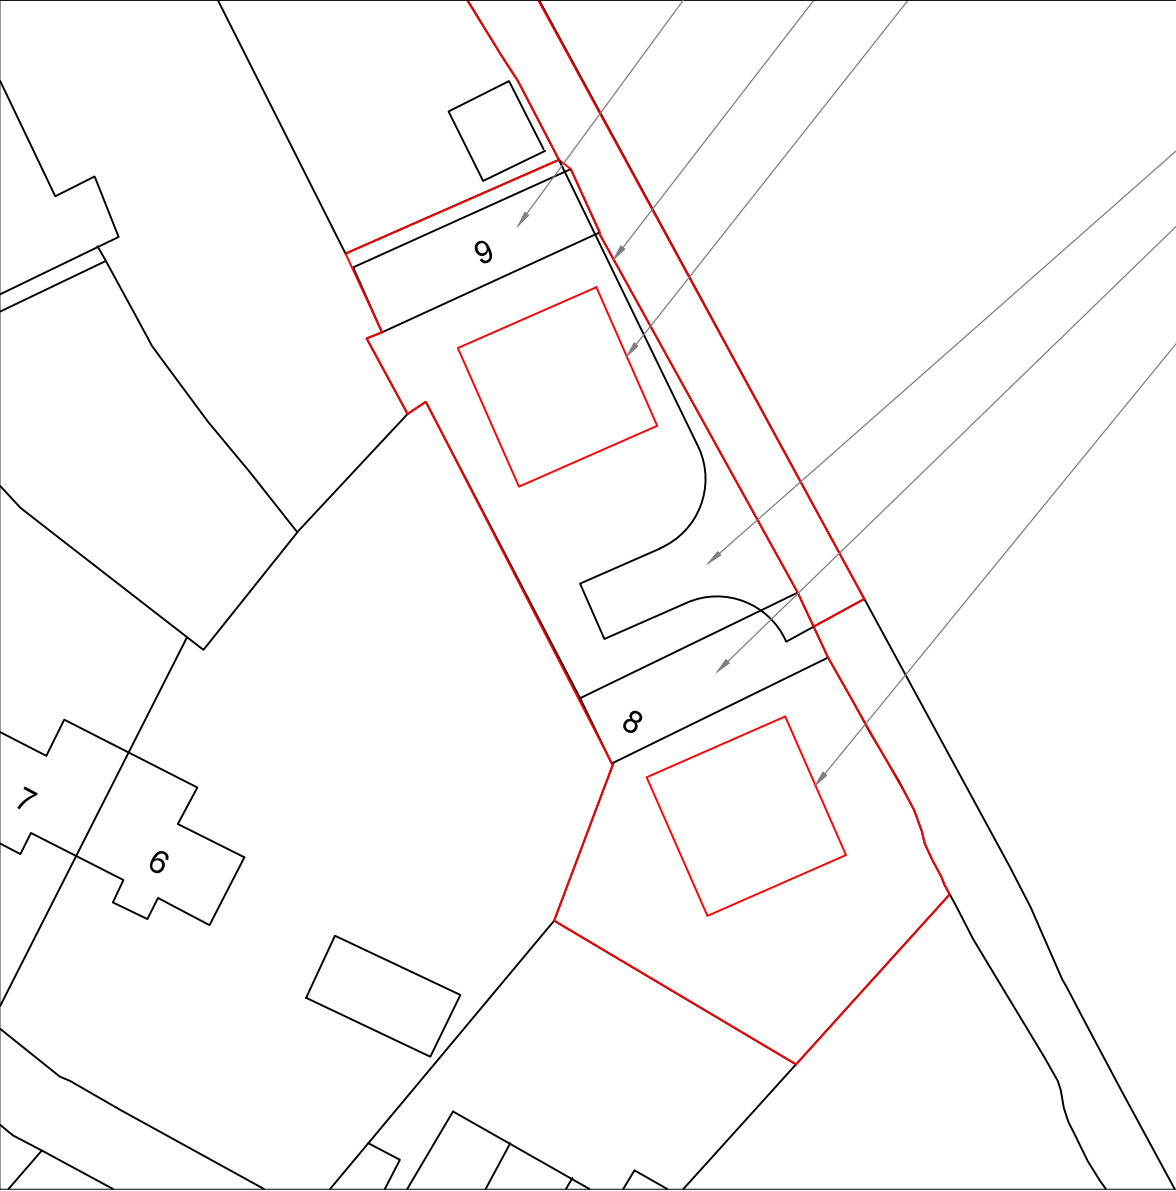

SITE PLAN
SCALE 1:500 AT A3

DO NOT SCALE: Contractor to check all dimensions and report any omissions or errors

NOTES

- NEW TURNING HEAD
- EXISTING BUILDING TO BE DEMOLISHED
- PROPOSED NEW DWELLING AREA 100m²

Rev	Description	By	Chk	App	Date
-----	-------------	----	-----	-----	------

JRB DESIGNS Ltd
1 Saville Road
Cudworth
Barnsley
S72 8LT
Tel: 01226 383542
Fax: 01226 380078
Mob: 07970 541192
Email: john@jrbdesigns.co.uk

This drawing is copyright. © jrbdesigns Ltd.

Client
MS C WINSTANLEY

Drawing Title
SITE PLANS

Address
**8 & 9 SCAR LANE
ARDSLEY
BARNSELEY
S71 5BB**

Project Title:
**DEMOLITION OF EXISTING &
BUILDING OF 2 NEW DWELLINGS**

Purpose of Issue:
PLANNING

Drawing Status
FIRST ISSUE

Scale at A3 AS SHOWN	Drawn By JRB	Date 06/03/2018
Checked By	Date 06/03/2018	Approved By Date 06/03/2018
Project No. MCW001	Drawing No. 001	Revision -

APPROVAL ☒ INFORMATION ☐ TENDER ☐ CONTRACT ☐ CONSTRUCTION ☐