



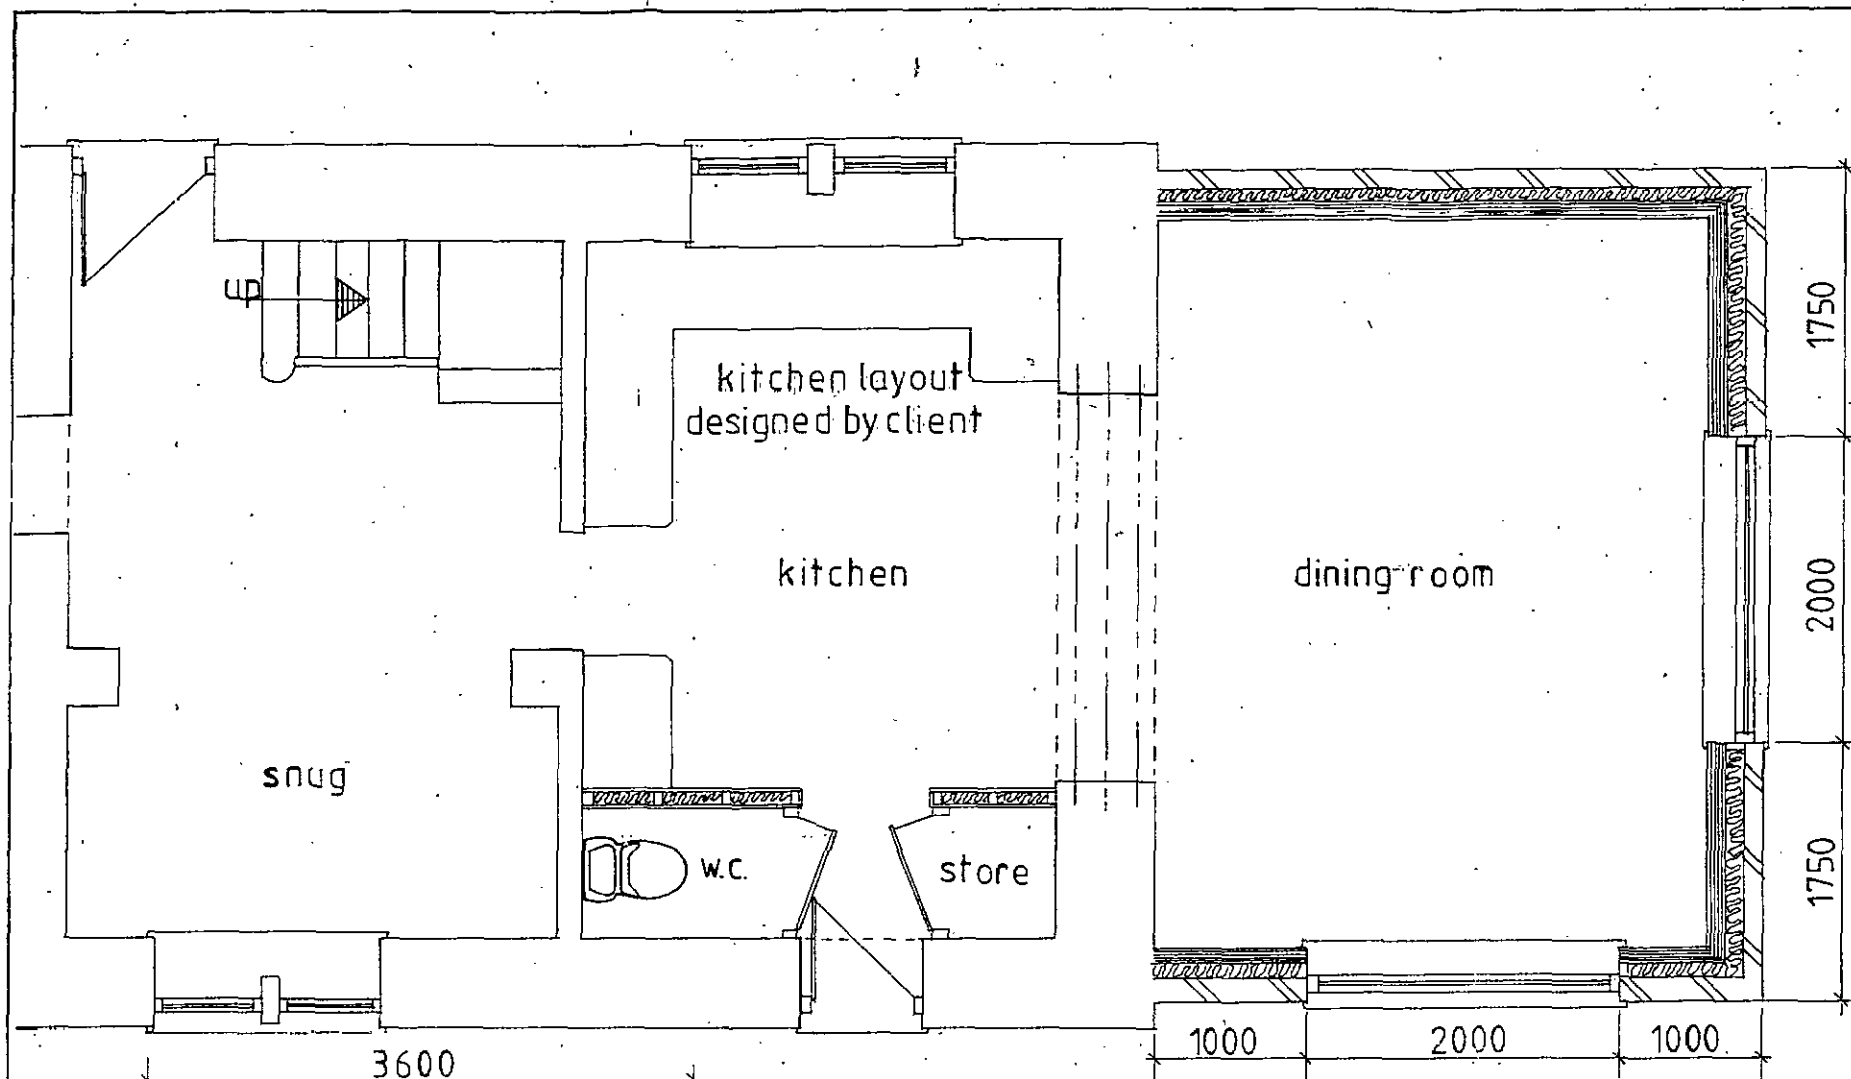


↓ Proposed Ground-Floor Plans ↑

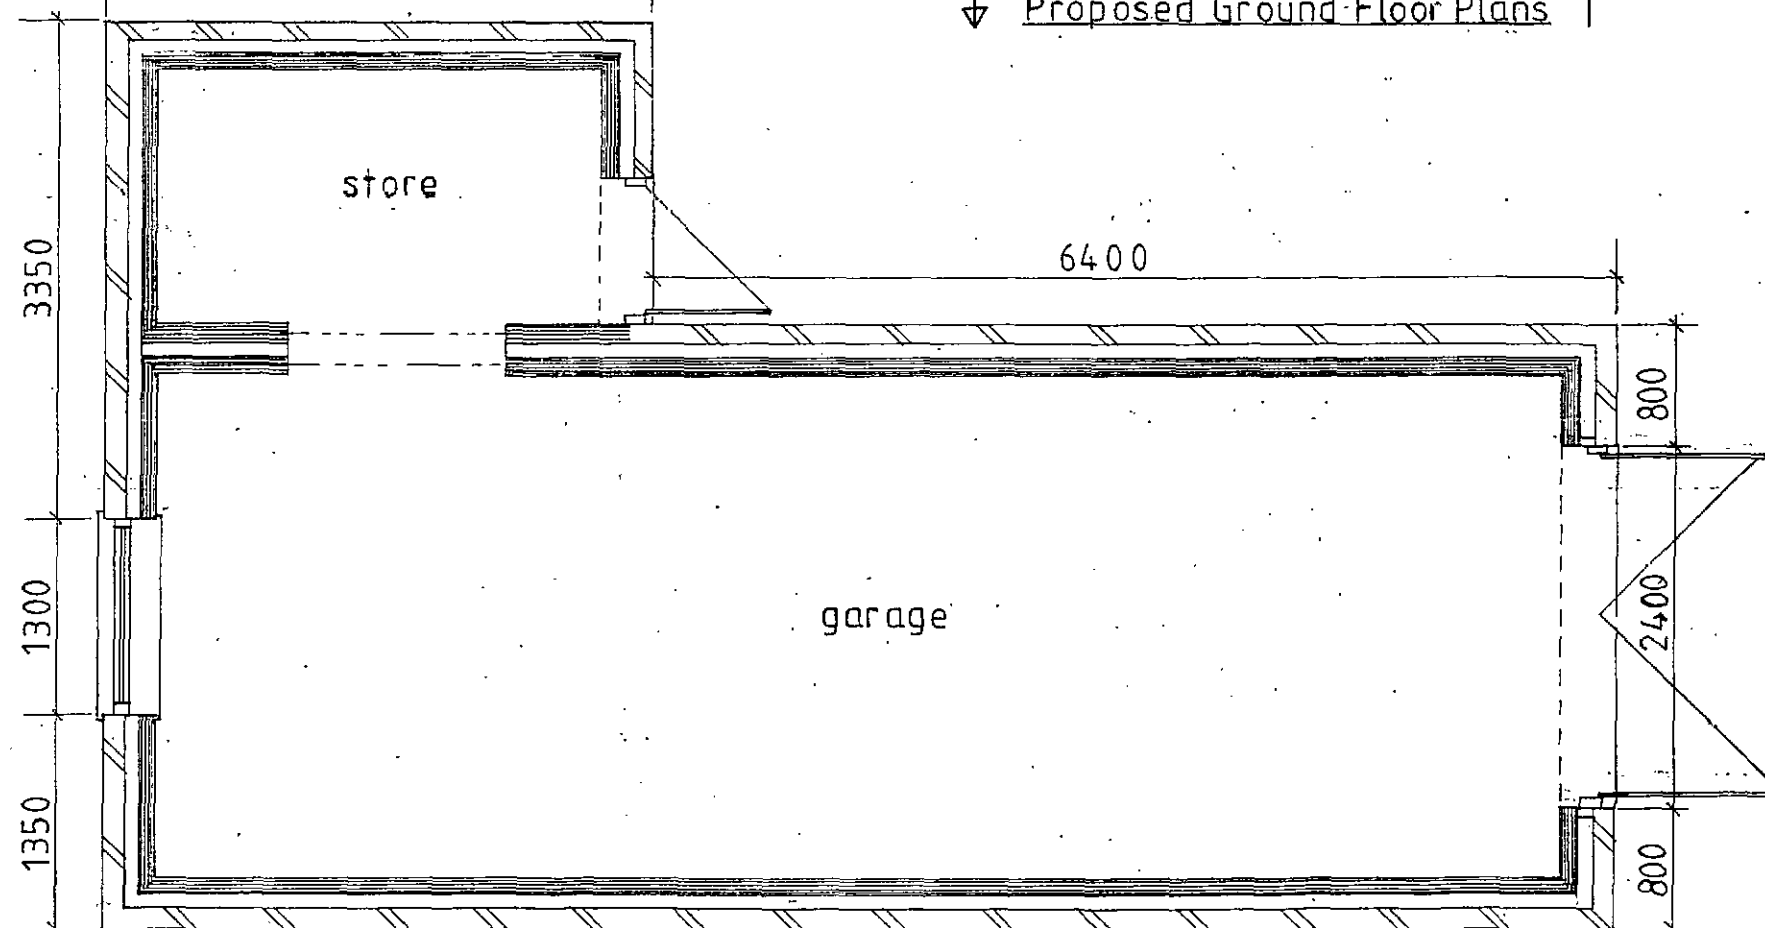

CAVITIES TO BE INSULATED IF REQUIRED, BY CLIENT.

SUPPORTING R.S.J.'S TO BE
SIZED AND SPACED IN
ACCORDANCE WITH ENGINEER'S
DETAILS & CALCS.

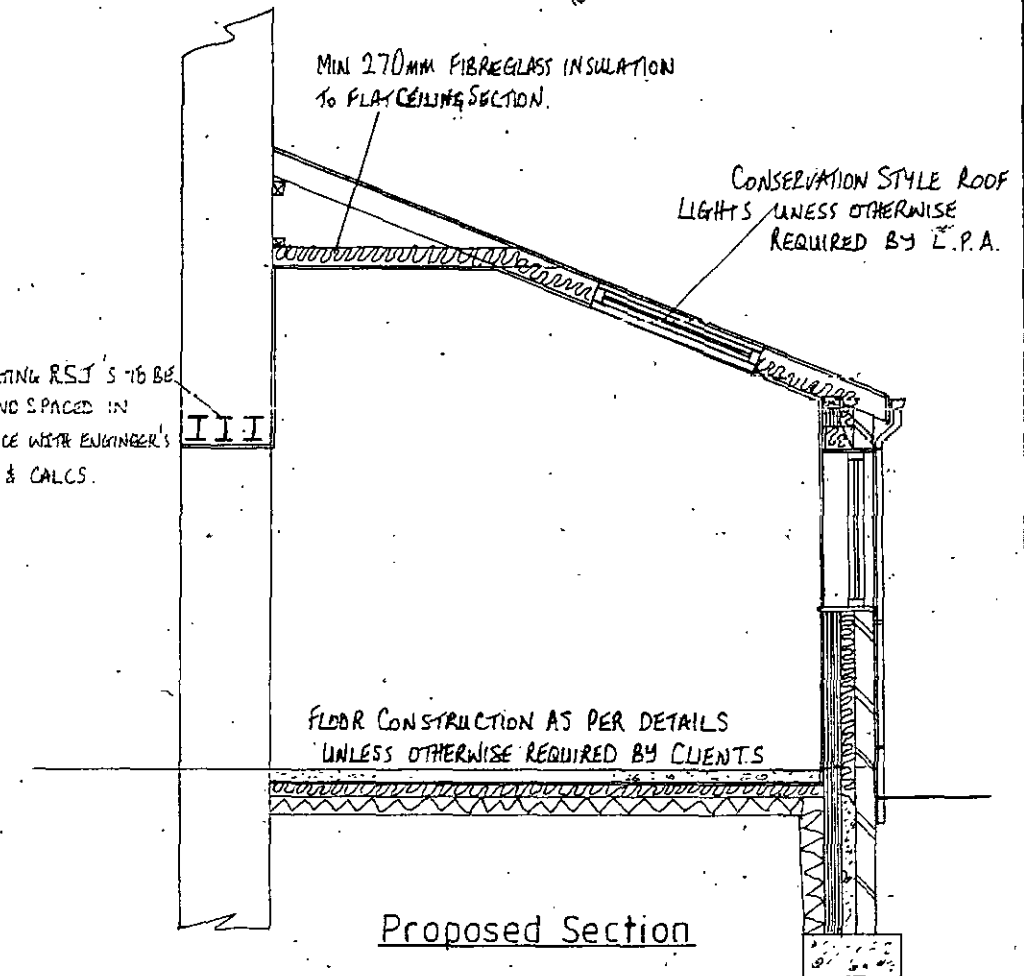

Simon Elliott Associates

Planning & Project Management Consultants

9 Farnaby Gardens,

High Green, Sheffield S35 4FZ.

Telephone: 0114 3481039

Client(s): A PERRY

Title: PABLO BARN, HERMIT HILL LANE
WORTLEY, SHEFFIELD.
PROPOSED EXTENSION, GARAGE & STORE

Drawn By: SME

Plan Scale: 1:50

Date: MARCH 2016

Drawing No. SEA/743/003

Revisions: