
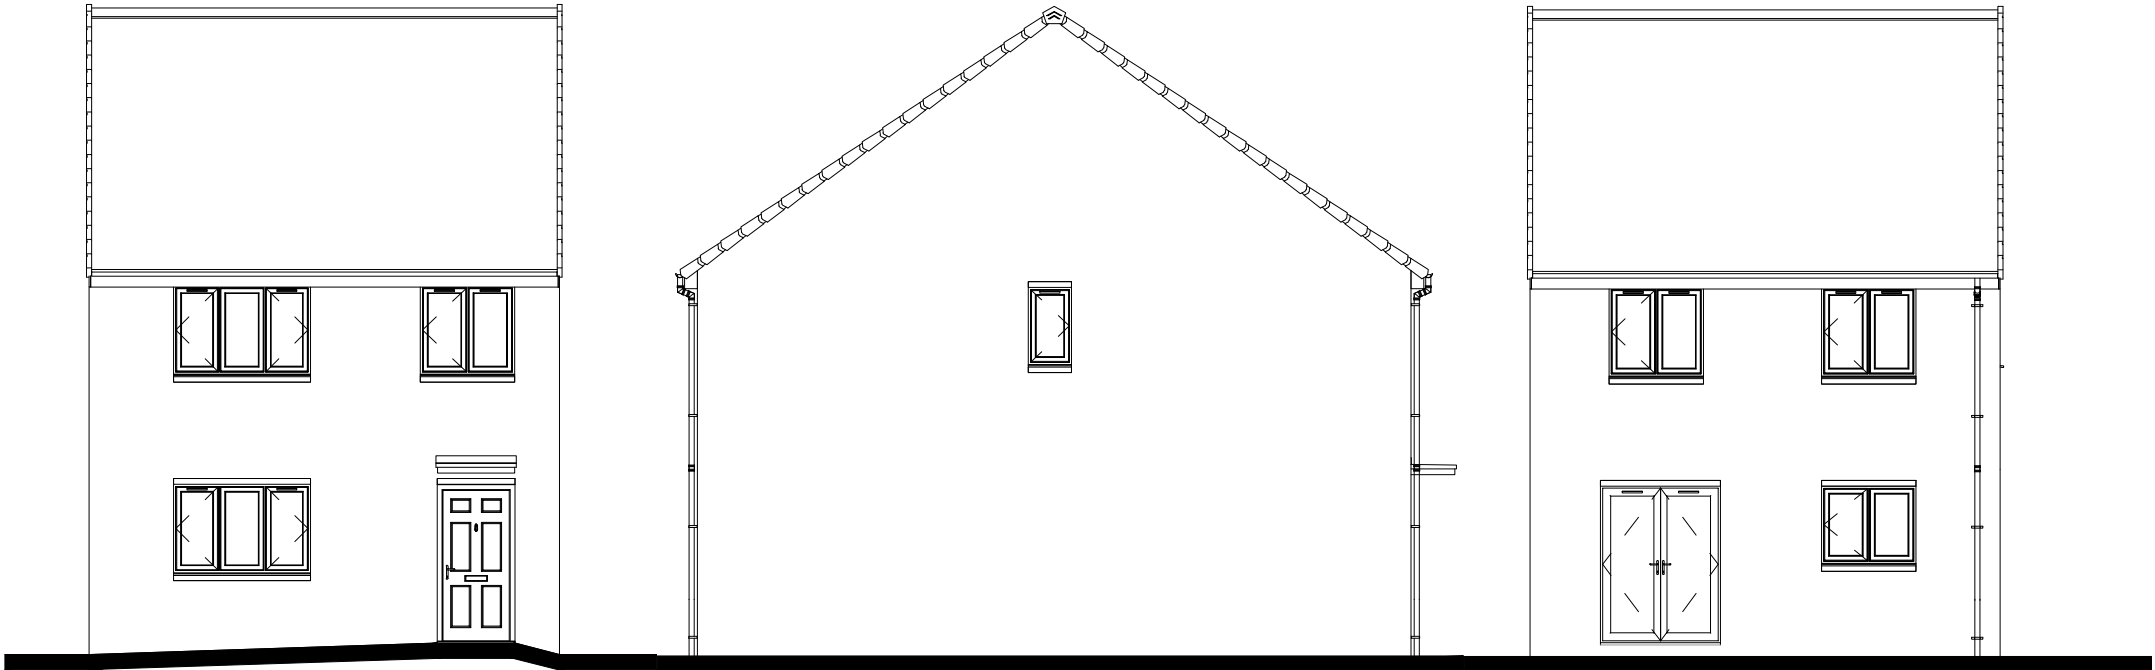


Scale Check:

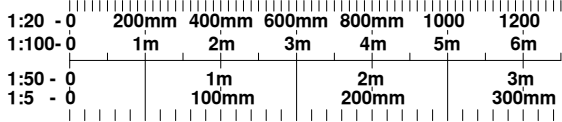

Front Elevation.


1 : 100

Side Elevation.

1 : 100



Rear Elevation.

1 : 100

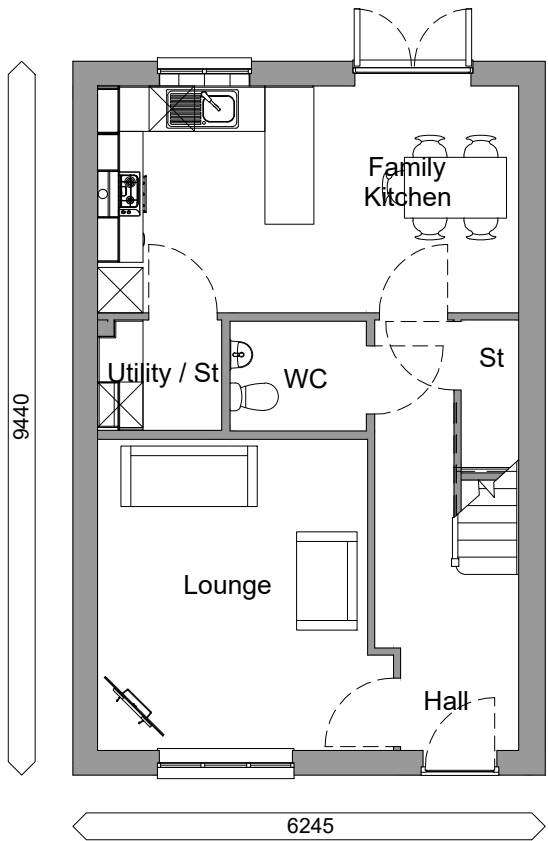


Ground Floor.

1 : 100

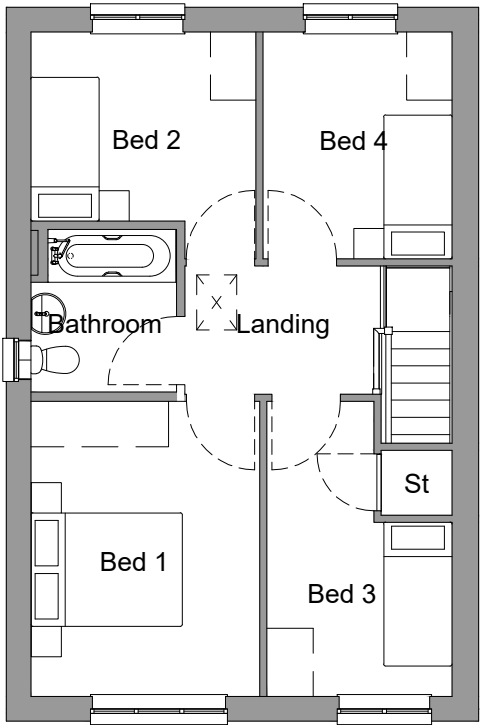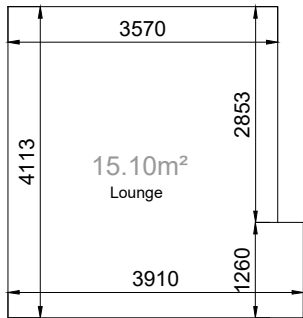

First Floor.

1 : 100

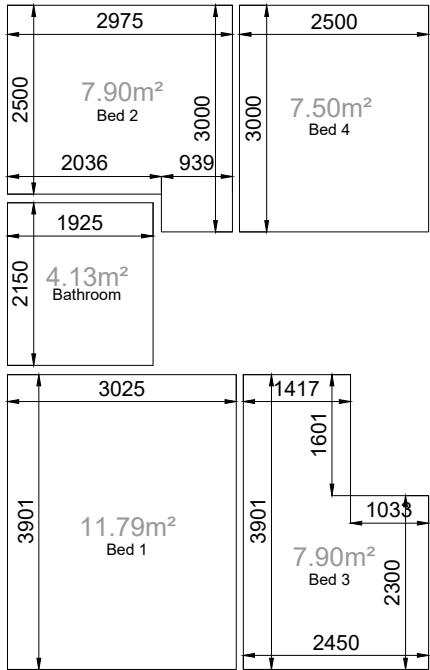

Rev	Details	Date	By	Chk
DATE	08.08.2019	DRAWN	DL	
SCALE	1:100 @ A3	CHK		
Planning Drawings				
Turton House Type Floor Plans & Elevations Detached				
Dwg No	2018 - TUR - 002			Rev
Keepmoat, The Waterfront, Lakeside Boulevard, Doncaster, DN4 5PL. Tel: 01302 346620 www.keepmoat.com				
Keepmoat Homes				