


Elevations


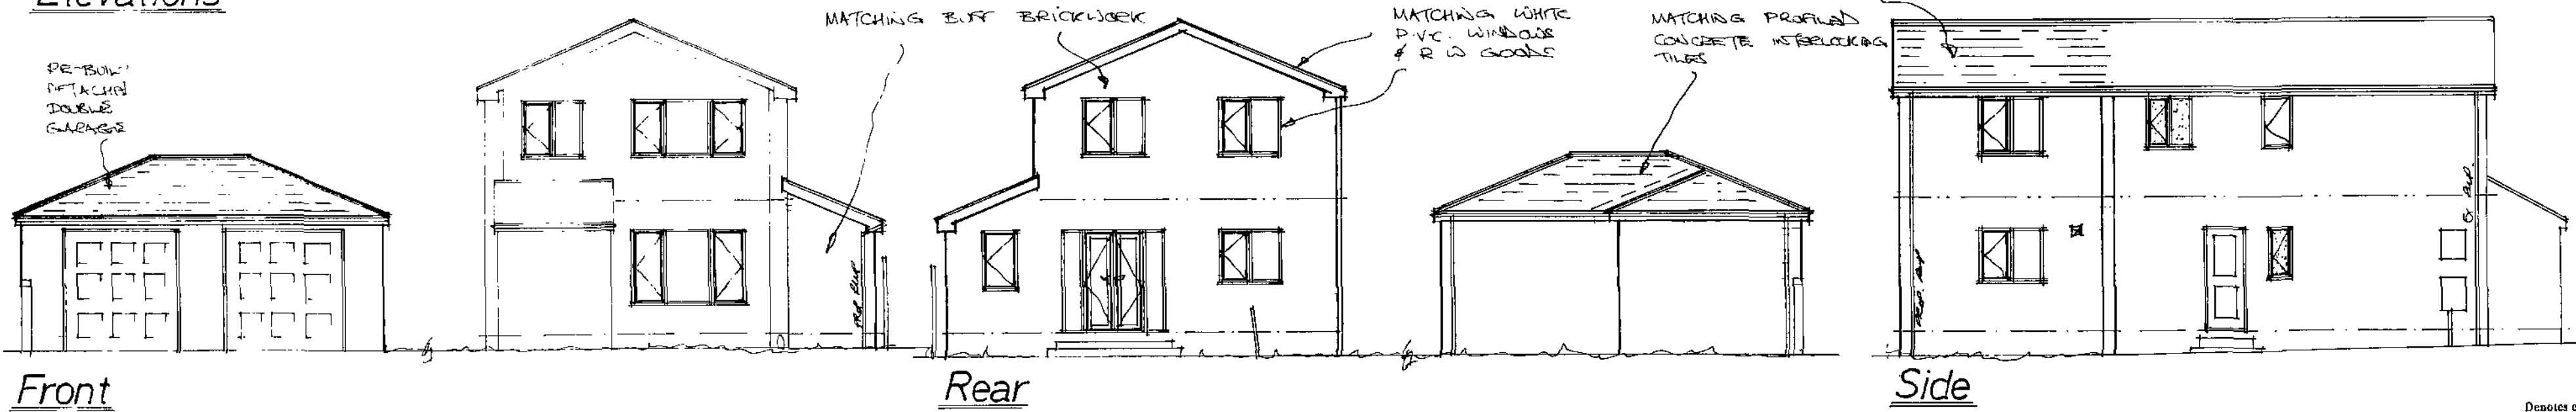


Front


Rear

Side

Layouts

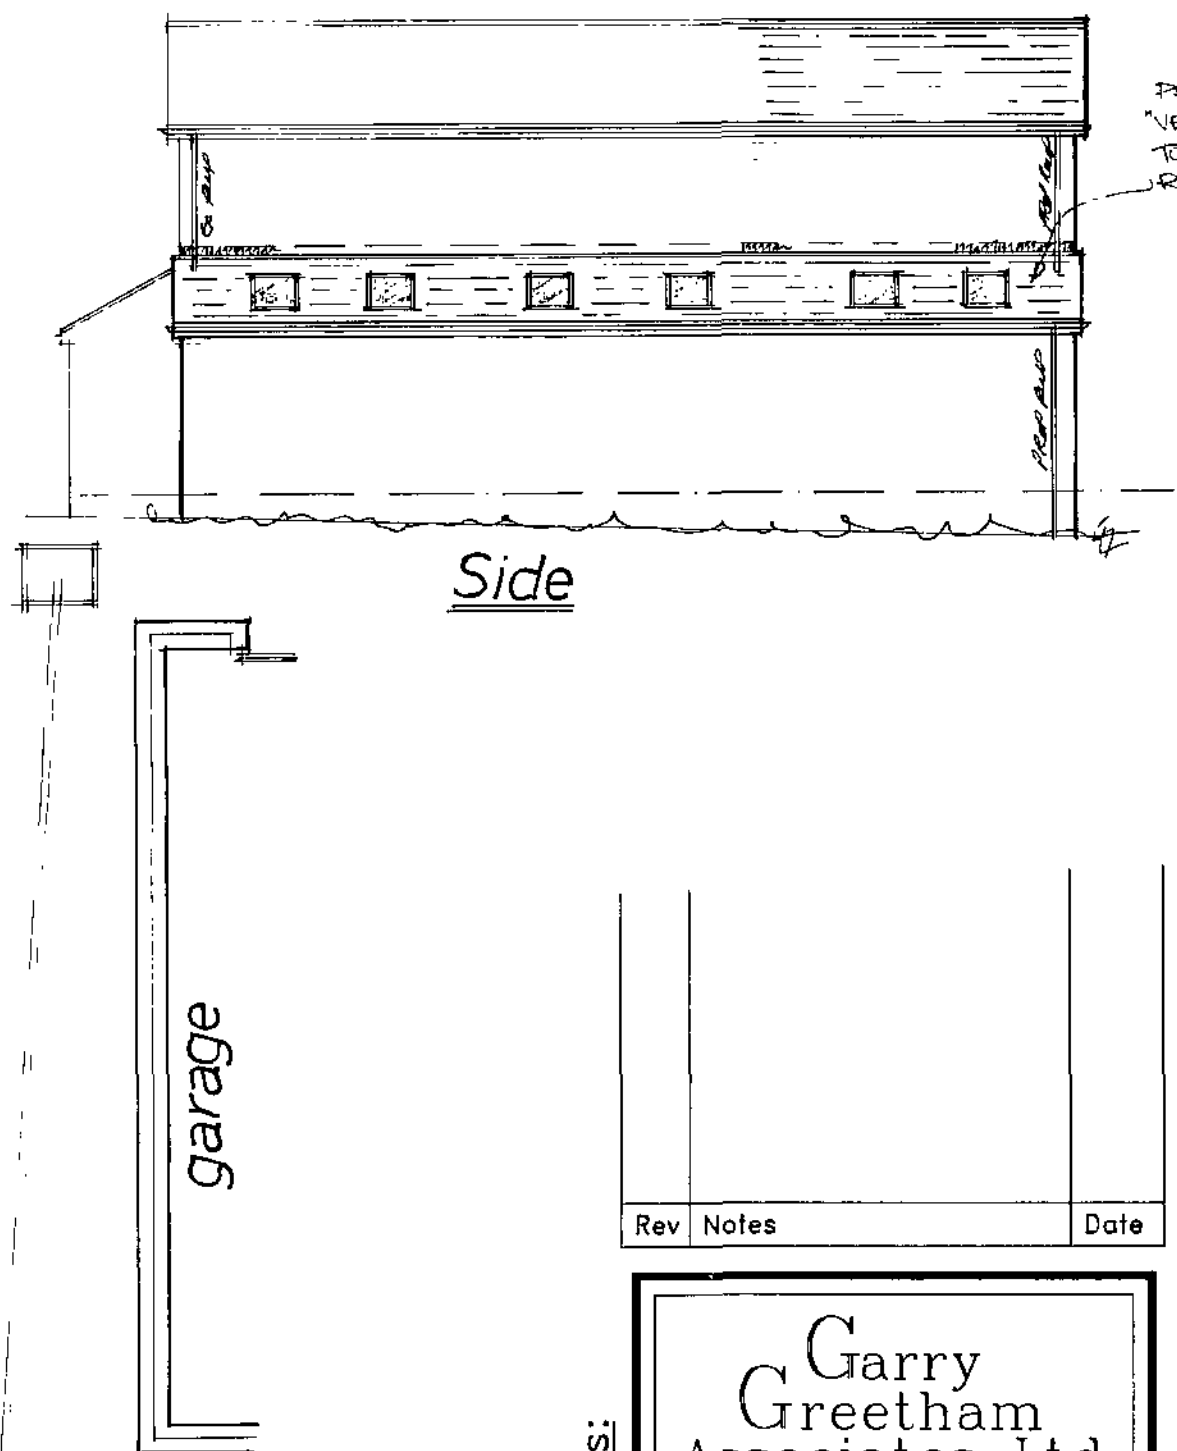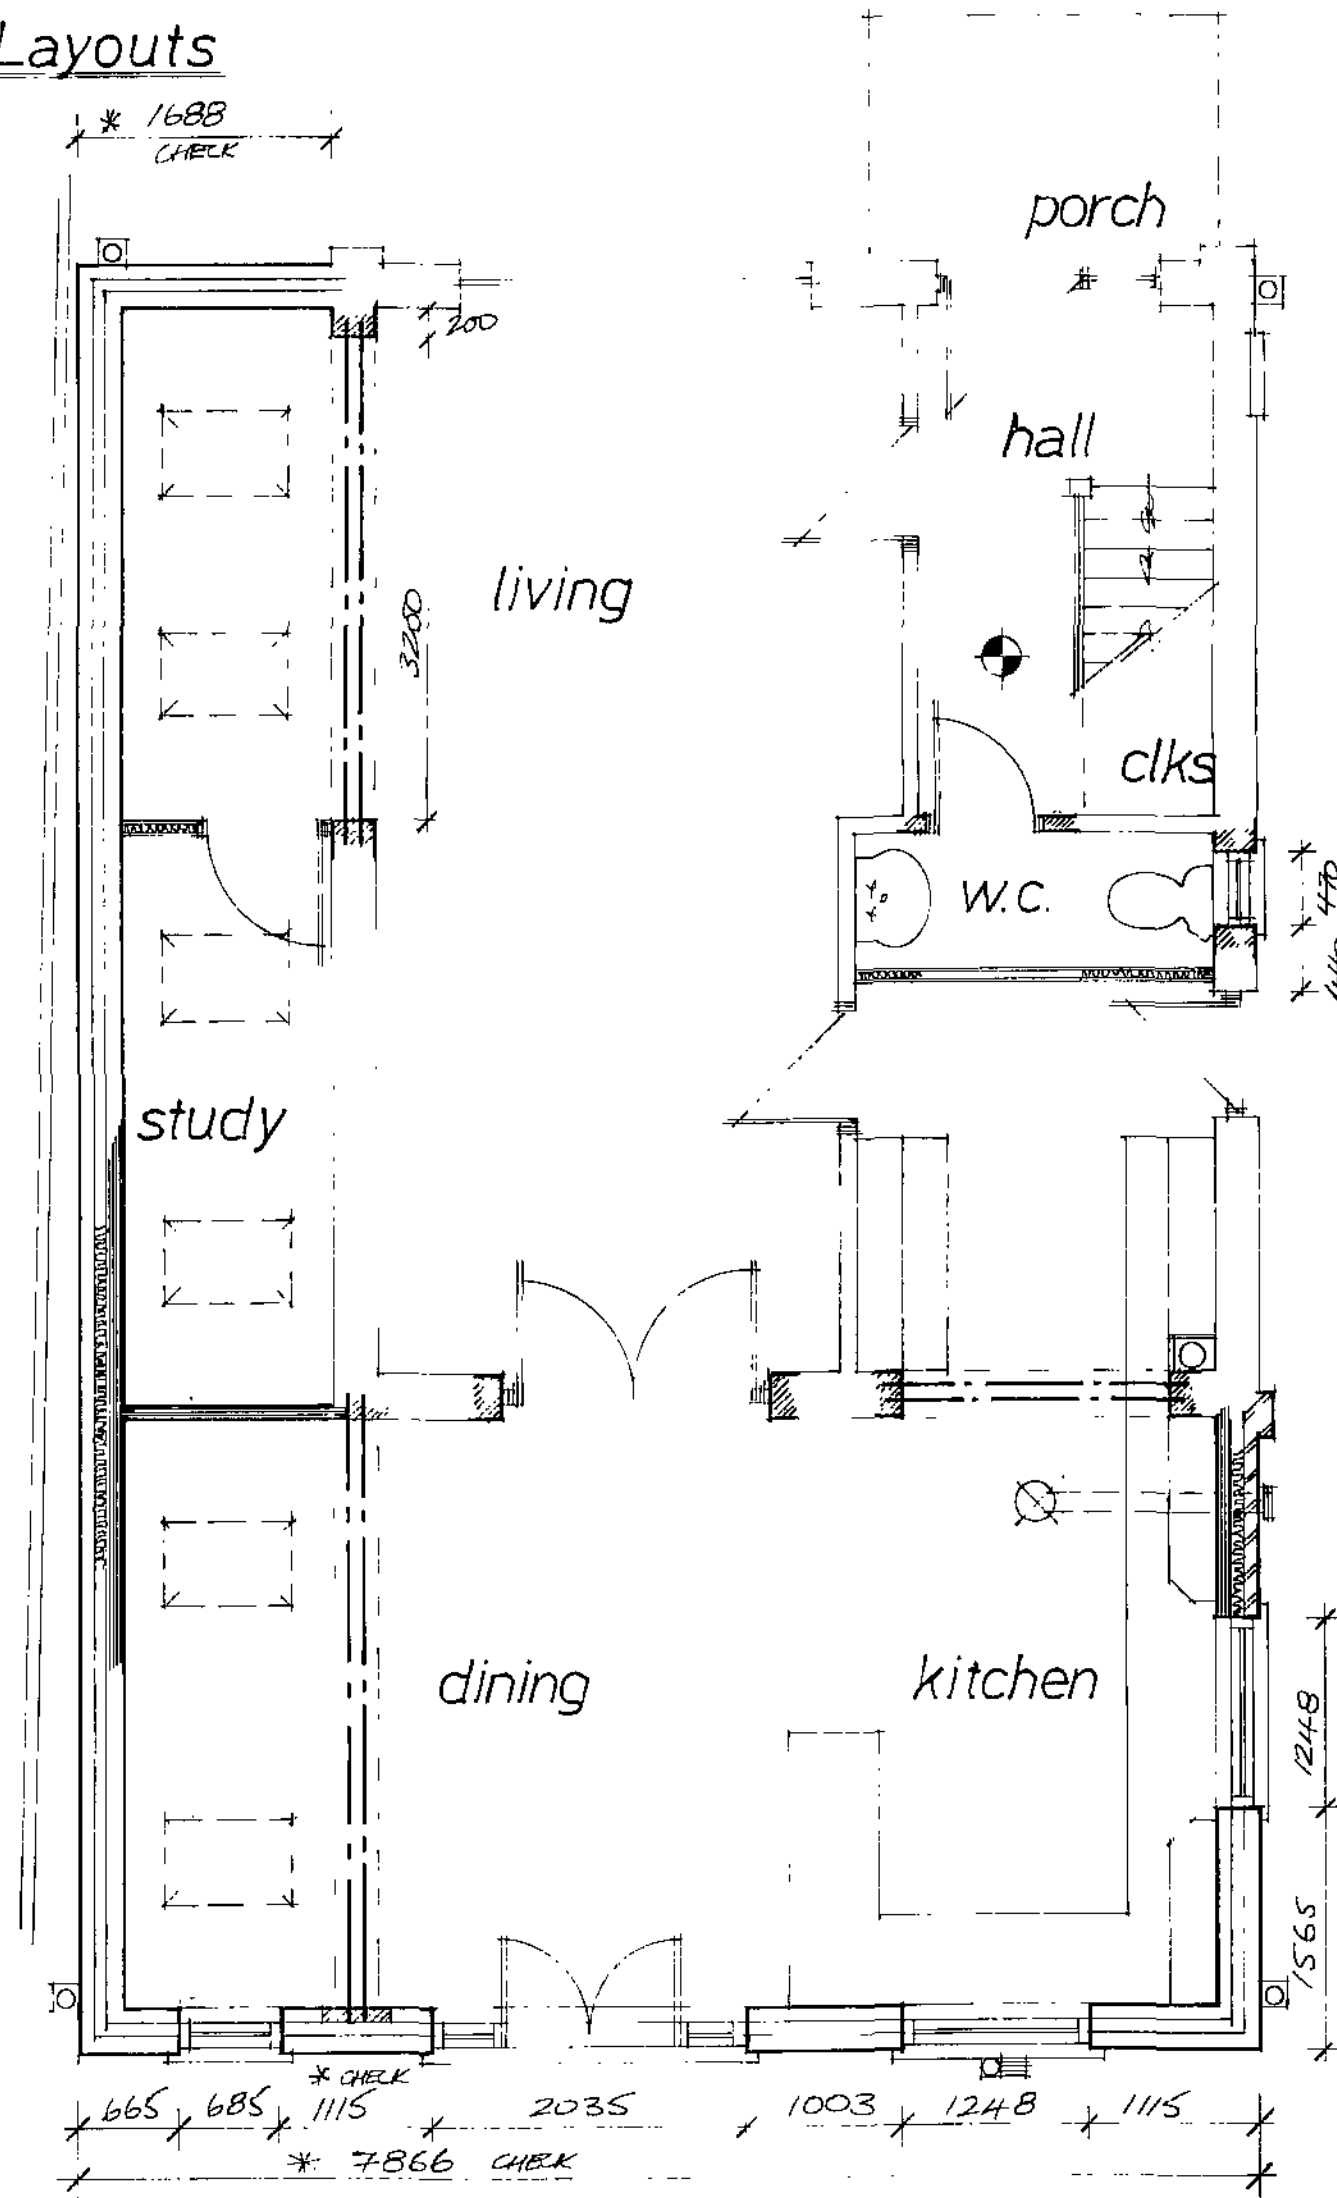

Side

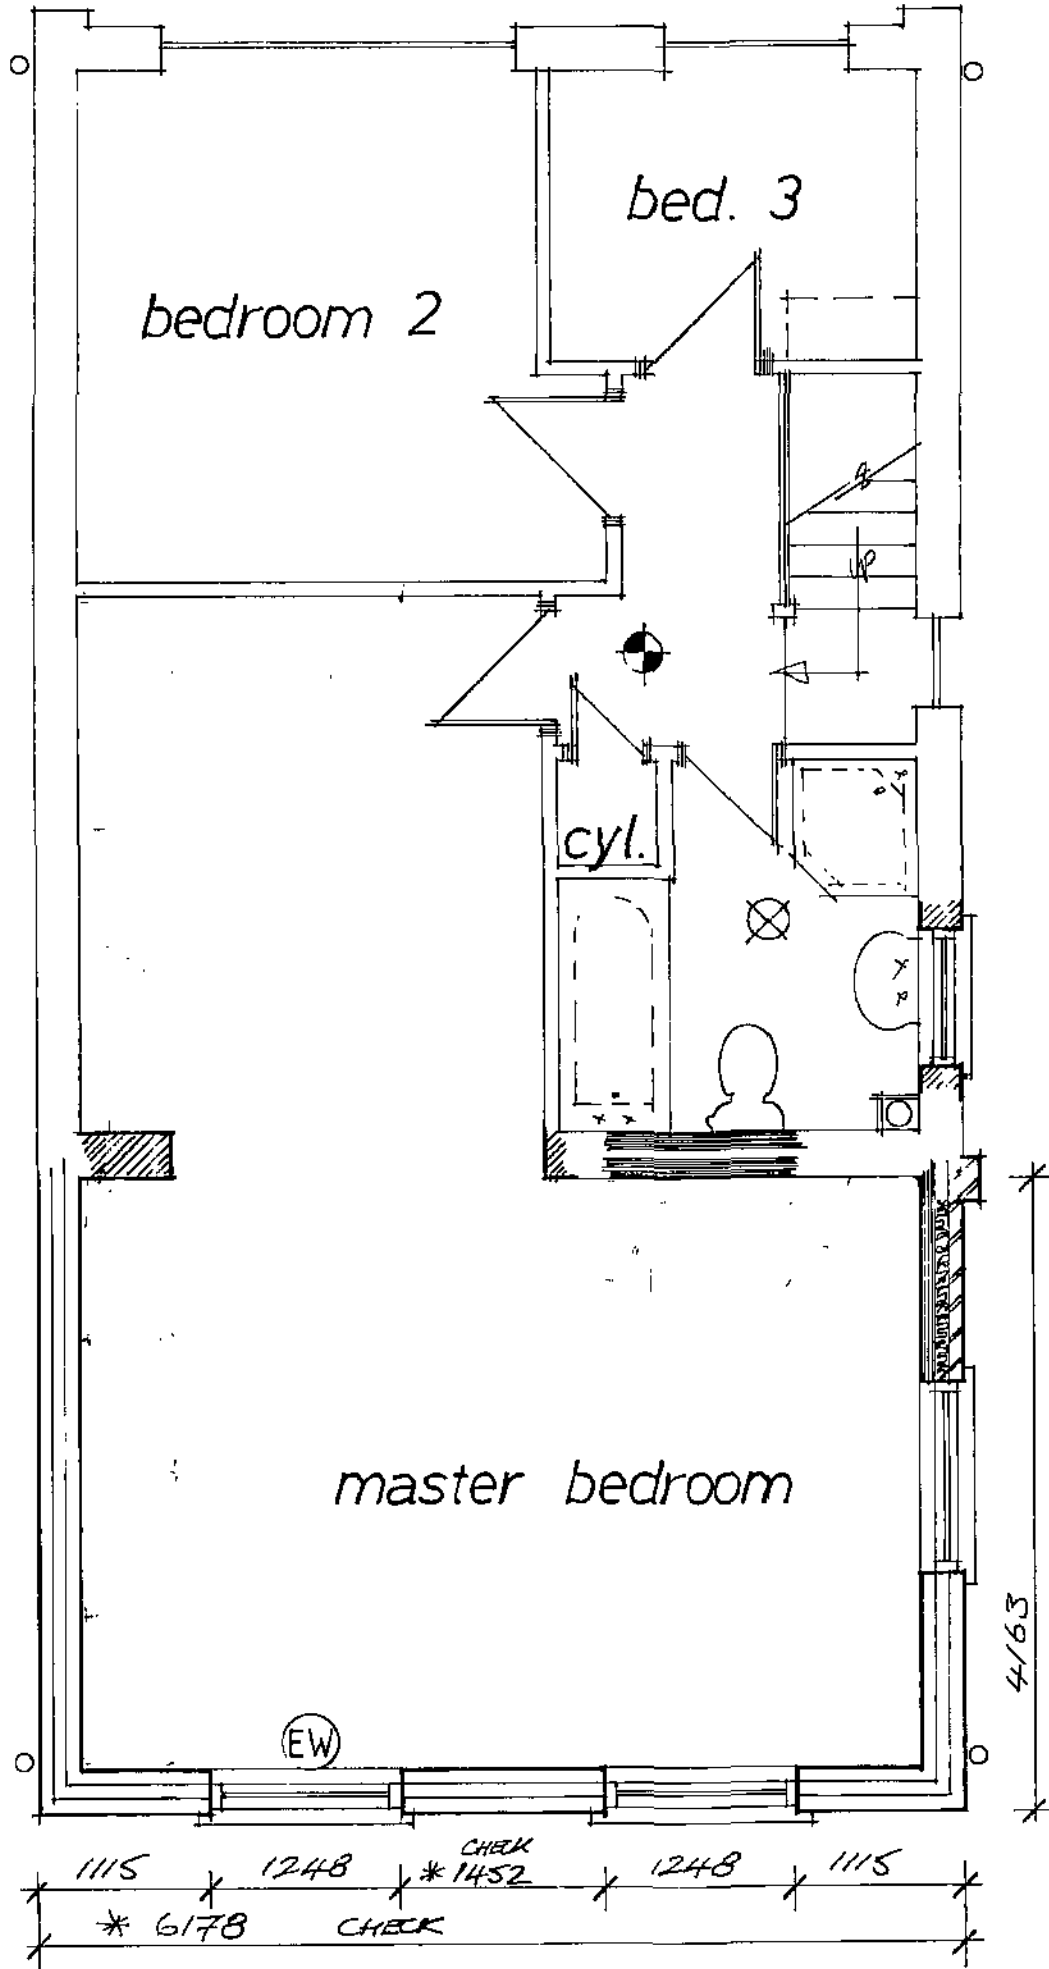

Rev	Notes	Date
-----	-------	------

B/Reqs:
Planning:

Garry Greetham Associates Ltd
Residential Design Consultant
Westwood House
18 Carr Lane
Tannersley
Barnsley S75 3BE
Tel(01226)746573

PROJECT	Various Extensions
CLIENT	Mr. G. Heppenstall
TITLE	Property as Proposed
ADDRESS	20 Willthorpe Farm Road, Willthorpe, Barnsley, S75 1ES.
DRAWN BY	999
SCALE	1:100; 1:50 DATE Dec.09
DRAWING No	717-03 REV
Member of the Chartered Institute of Architectural Technologists	

This drawing is to be read in conjunction with the Standard Construction Specification relating to this project.

This drawing is copyright. All dimensions to be checked prior to commencement on site and any discrepancy notified to the design office immediately. DO NOT SCALE - if in doubt, contact the design office.

The contractor shall be responsible to ascertain the nature of the foundations prior to commencement on site.

The contractor shall be responsible to ensure the suitability of all materials proposed for this project and fixings of such in accordance with manufacturers instructions.

The contractor shall be responsible for formulating a working system to comply with the recent C.D.M. Regulations and all construction to be in accordance with document robust construction details (D.T.L.R.) if required & relevant.

Denotes escape windows to be at least 0.33m² and be at least 750mm high and 450mm wide. To be located max. 1000mm from floor to actual opening part of window and 800mm (min) height. (EW)

Denotes approx location of smoke detectors, mains operated with battery backup in case of power failure. (UNLESS OTHERWISE NOTED)

Denotes wall mounted boiler positions with balanced type flued outlet to ext. air.

Denotes location of mechanical extraction unit direct to ext. air through wall at ground and first & second floors via ceiling mounted and direct to ext. air.

1) eaves vent where located at front or rear.
2) Tile vent where located more central.

If any work to be carried out on public sewers, to be done under control of Yorkshire Water Authority and if required any connection to public sewer requires 21 days notice to Yorkshire Water Authority Tel 0113-2354251 for details.

Full specifications for new boiler if required to be provided by heating contractor prior to completion.

Boiler to achieve min. "SEDBUK" rating of 80%.

Space heating system controls (zone/time/boiler) and insulation of pipes/ducts to be in accordance with Part L1.

Heating Engineer to issue suitable commissioning certificate in respect of heating system prior to completion and all operating/maintenance instructions issued to owner/occupier on completion.

The drawings are prepared for the purpose of Planning and Building regulation Approvals only.

All electrical and heating information to be calculated by specialist contractors and in nature are under the "competent persons scheme" - the electrical/heating layouts if shown are indicative only.

Kitchen layouts are indicative only. Please refer to the kitchen manufacturers layouts for details.

Truss layouts are indicative only. Please refer to the truss manufacturers for details of layout, wind bracing details etc.

The foundations, steelwork, trimming info, wall stability is to be calculated by structural engineer if required and if appointed.

