
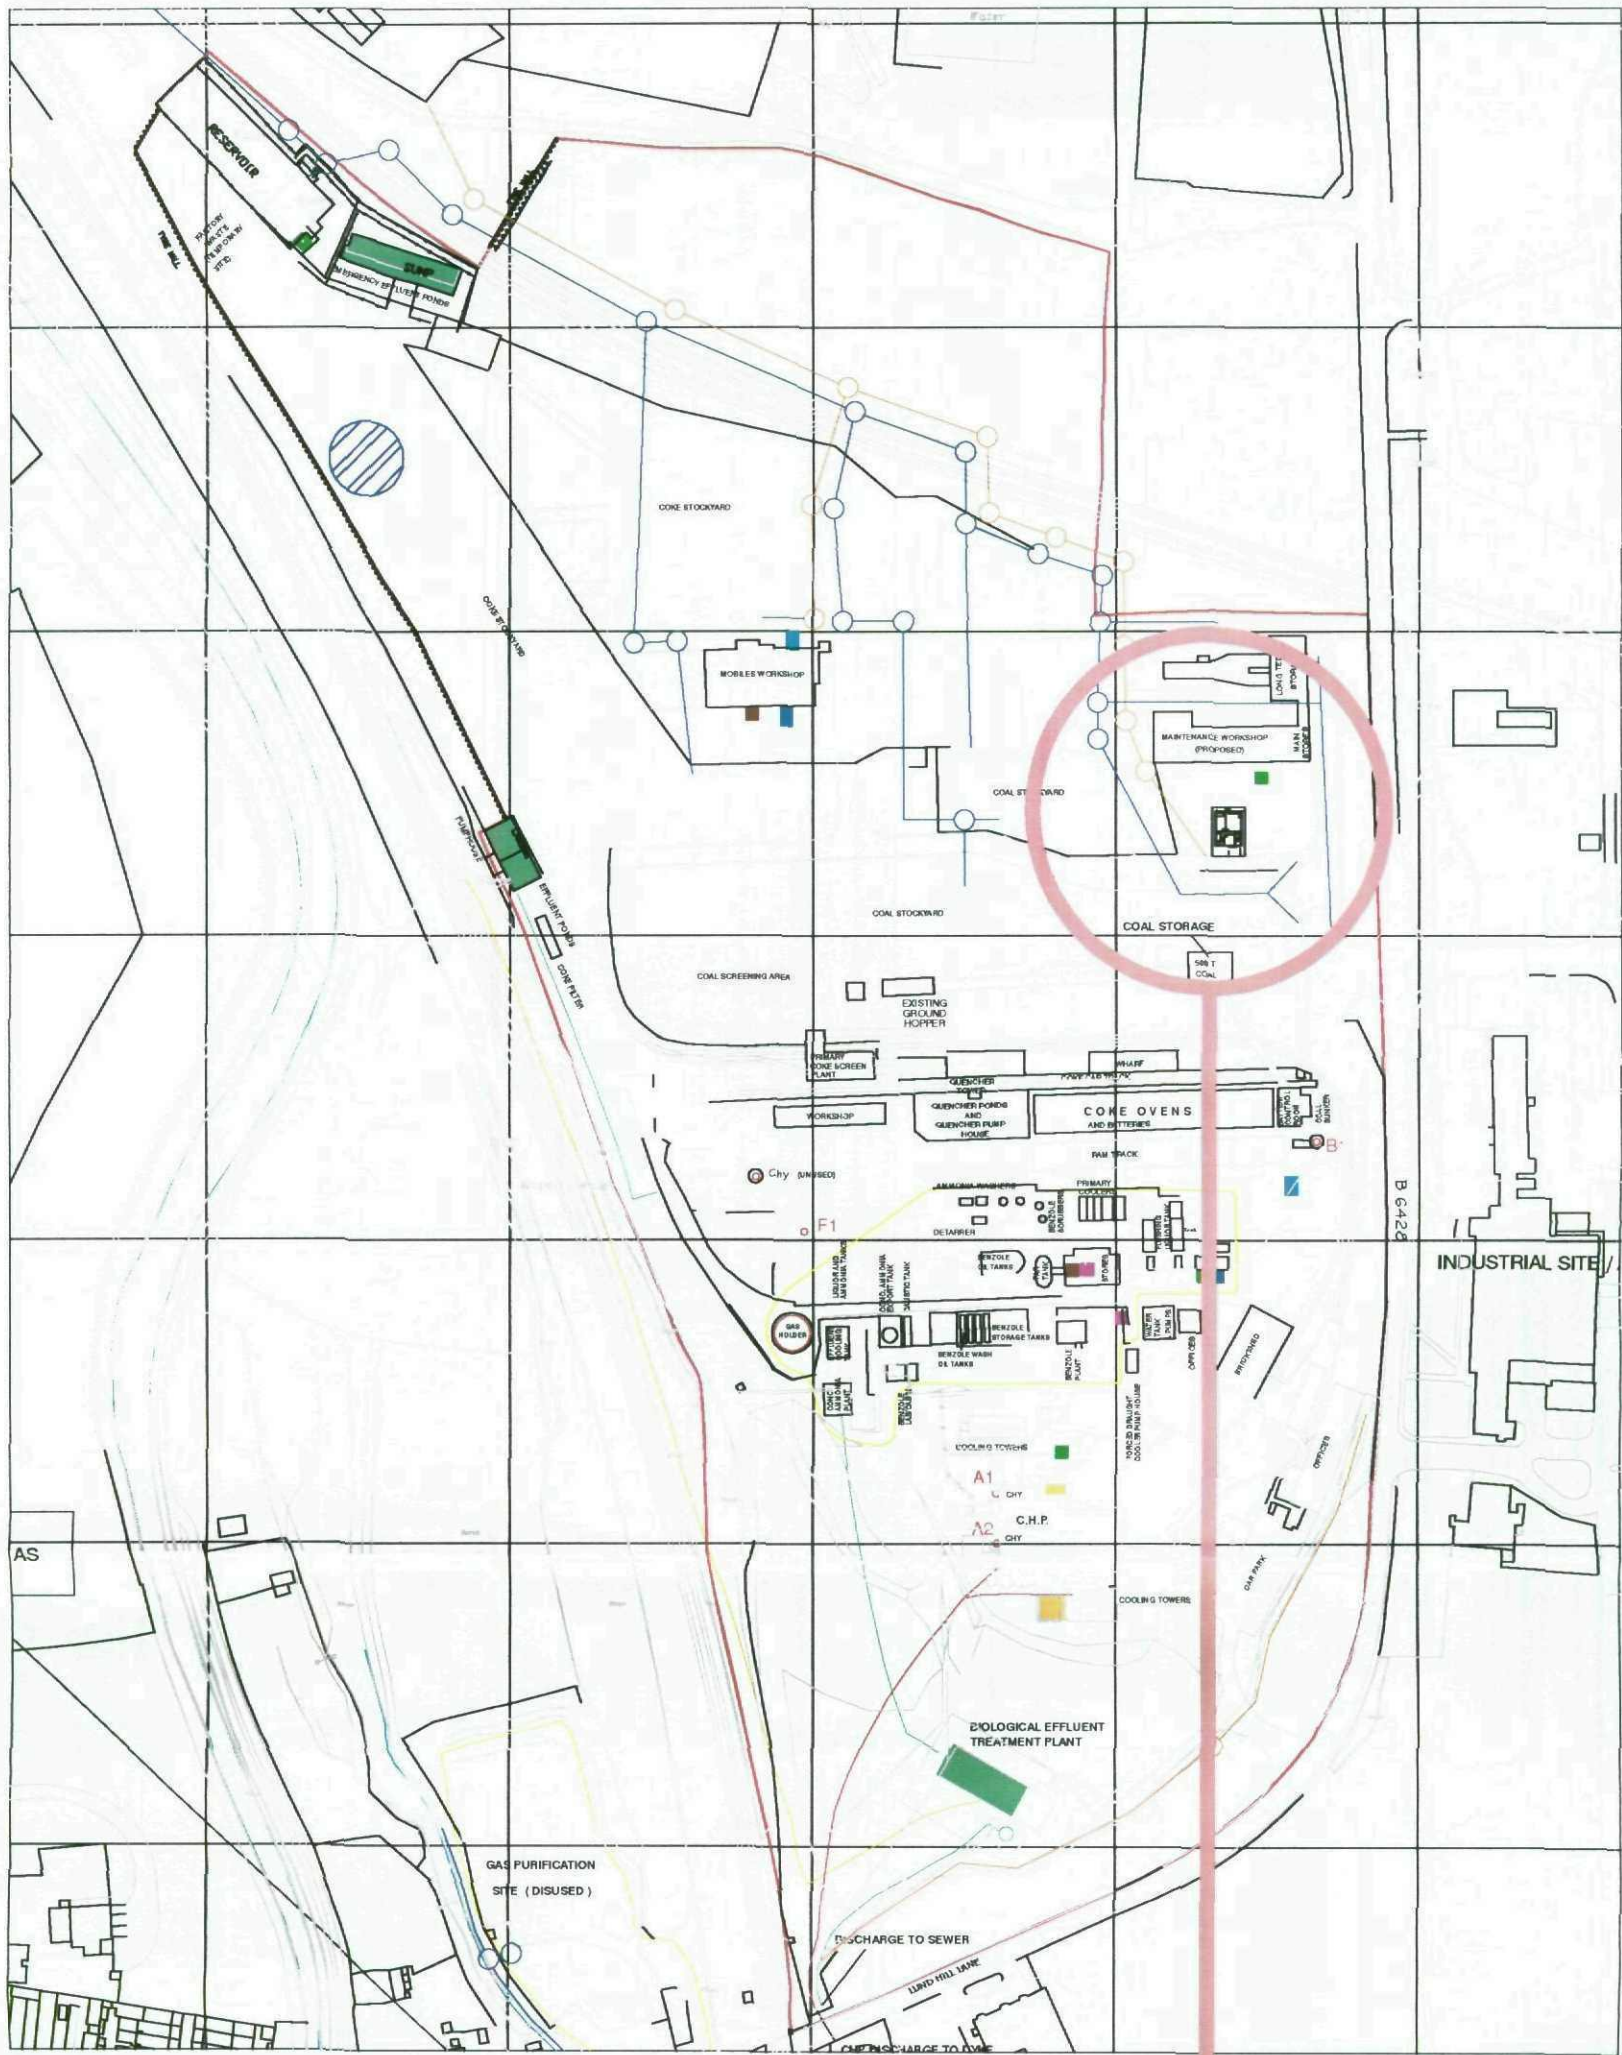


SITE PLAN 1:2500

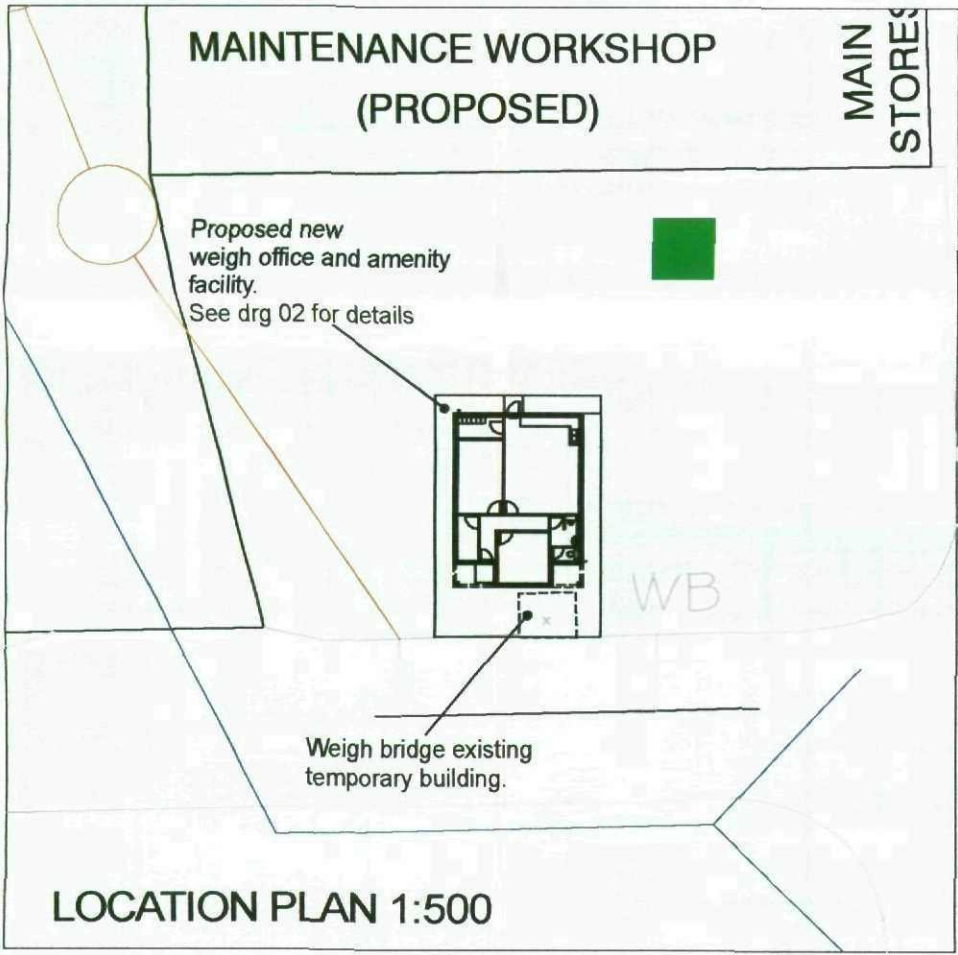

LOCATION PLAN 1:500

P1 PLANNING APPLICATION 02-11-10

PROJECT
Monkton Coke and Chemicals
 Proposed new weigh office
 and amenity facility

TITLE
Site Plan

STRUCTURAL
INTERIORS
 COMPLETE | WORKSPACE | SOLUTIONS

Structural Interiors Ltd
 Head Office
 Midland House
 2 Alfred Road
 Sheffield S2 2TZ
 Tel 0114 243 6600
 Fax 0114 243 4400

JOB NO	5736	SCALE	various
DWG NO	01	REV	P1



V1



V2



V3



V4

P1 PLANNING APPLICATION 02-11-10

PROJECT

Monkton Coke and Chemicals
Proposed new weigh office
and amenity facility

TITLE


Perspective Views




**STRUCTURAL
INTERIORS**
COMPLETE | WORKSPACE | SOLUTIONS

Structural Interiors Ltd
Maple House
2, Abbey Road
Barnsley S10 2TA
Tel 0114 245 4000
Fax 0114 245 4000


JOB NO	5736	SCALE	VARIOUS
DRAWN	03	REV	P1

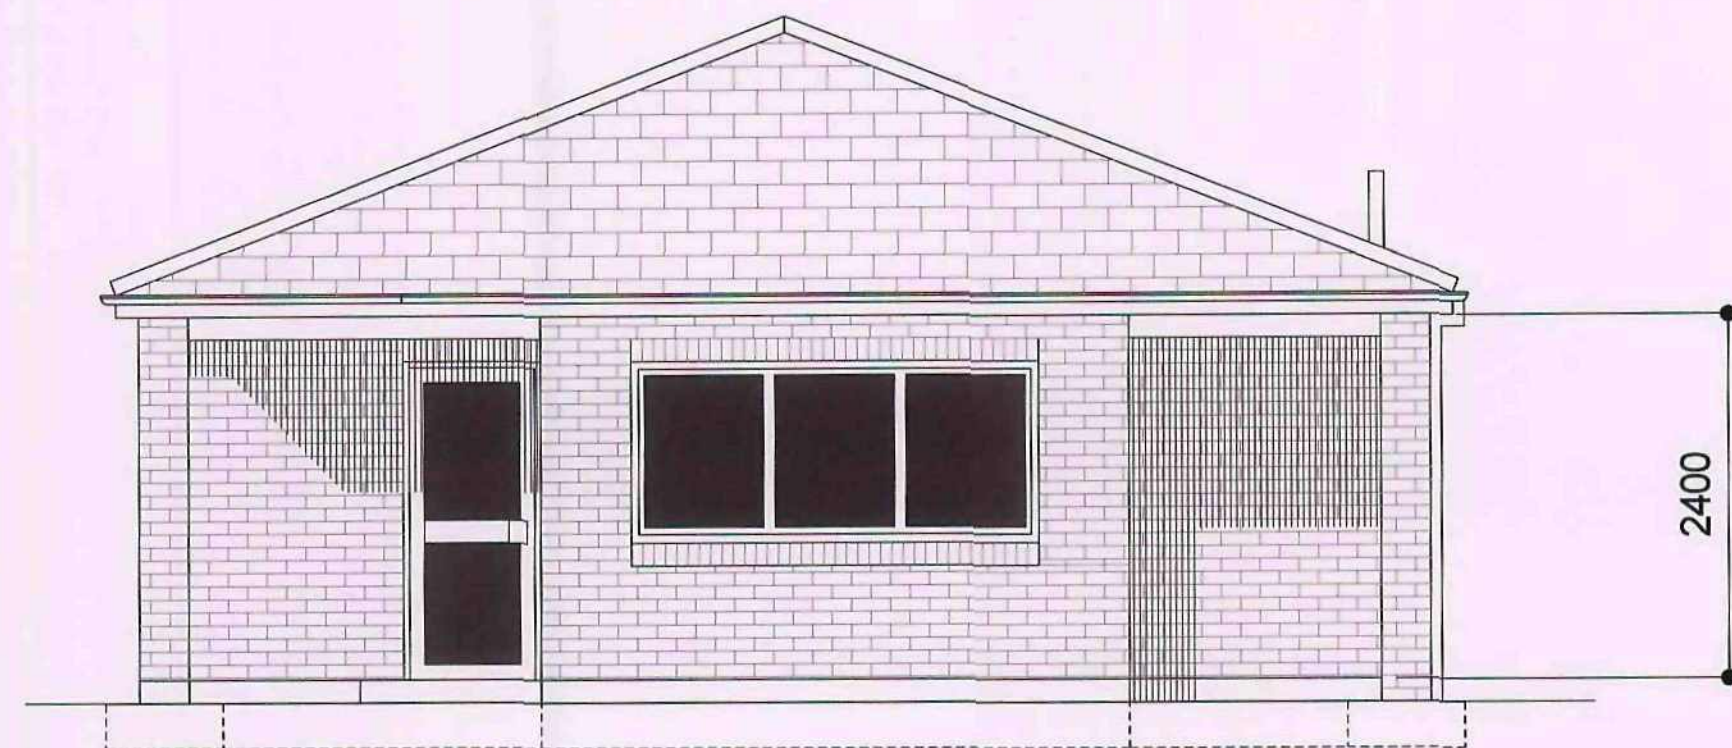

Front Elevation

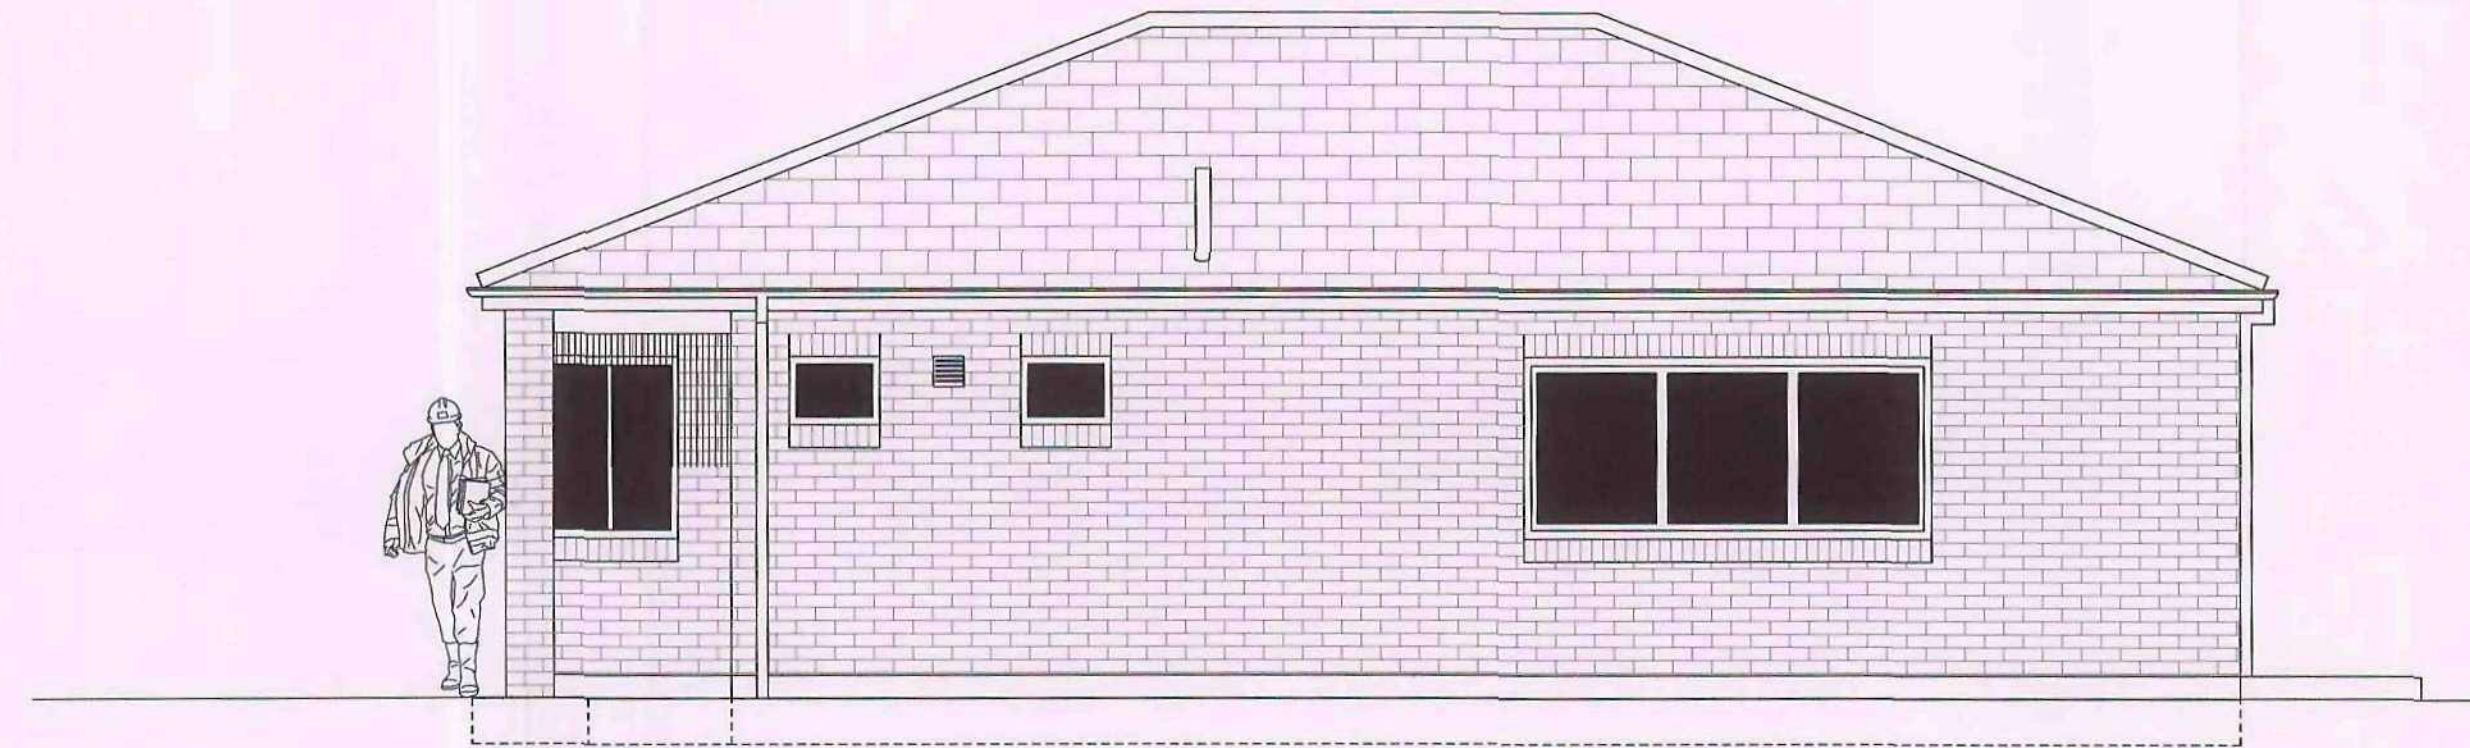

Side Elevation

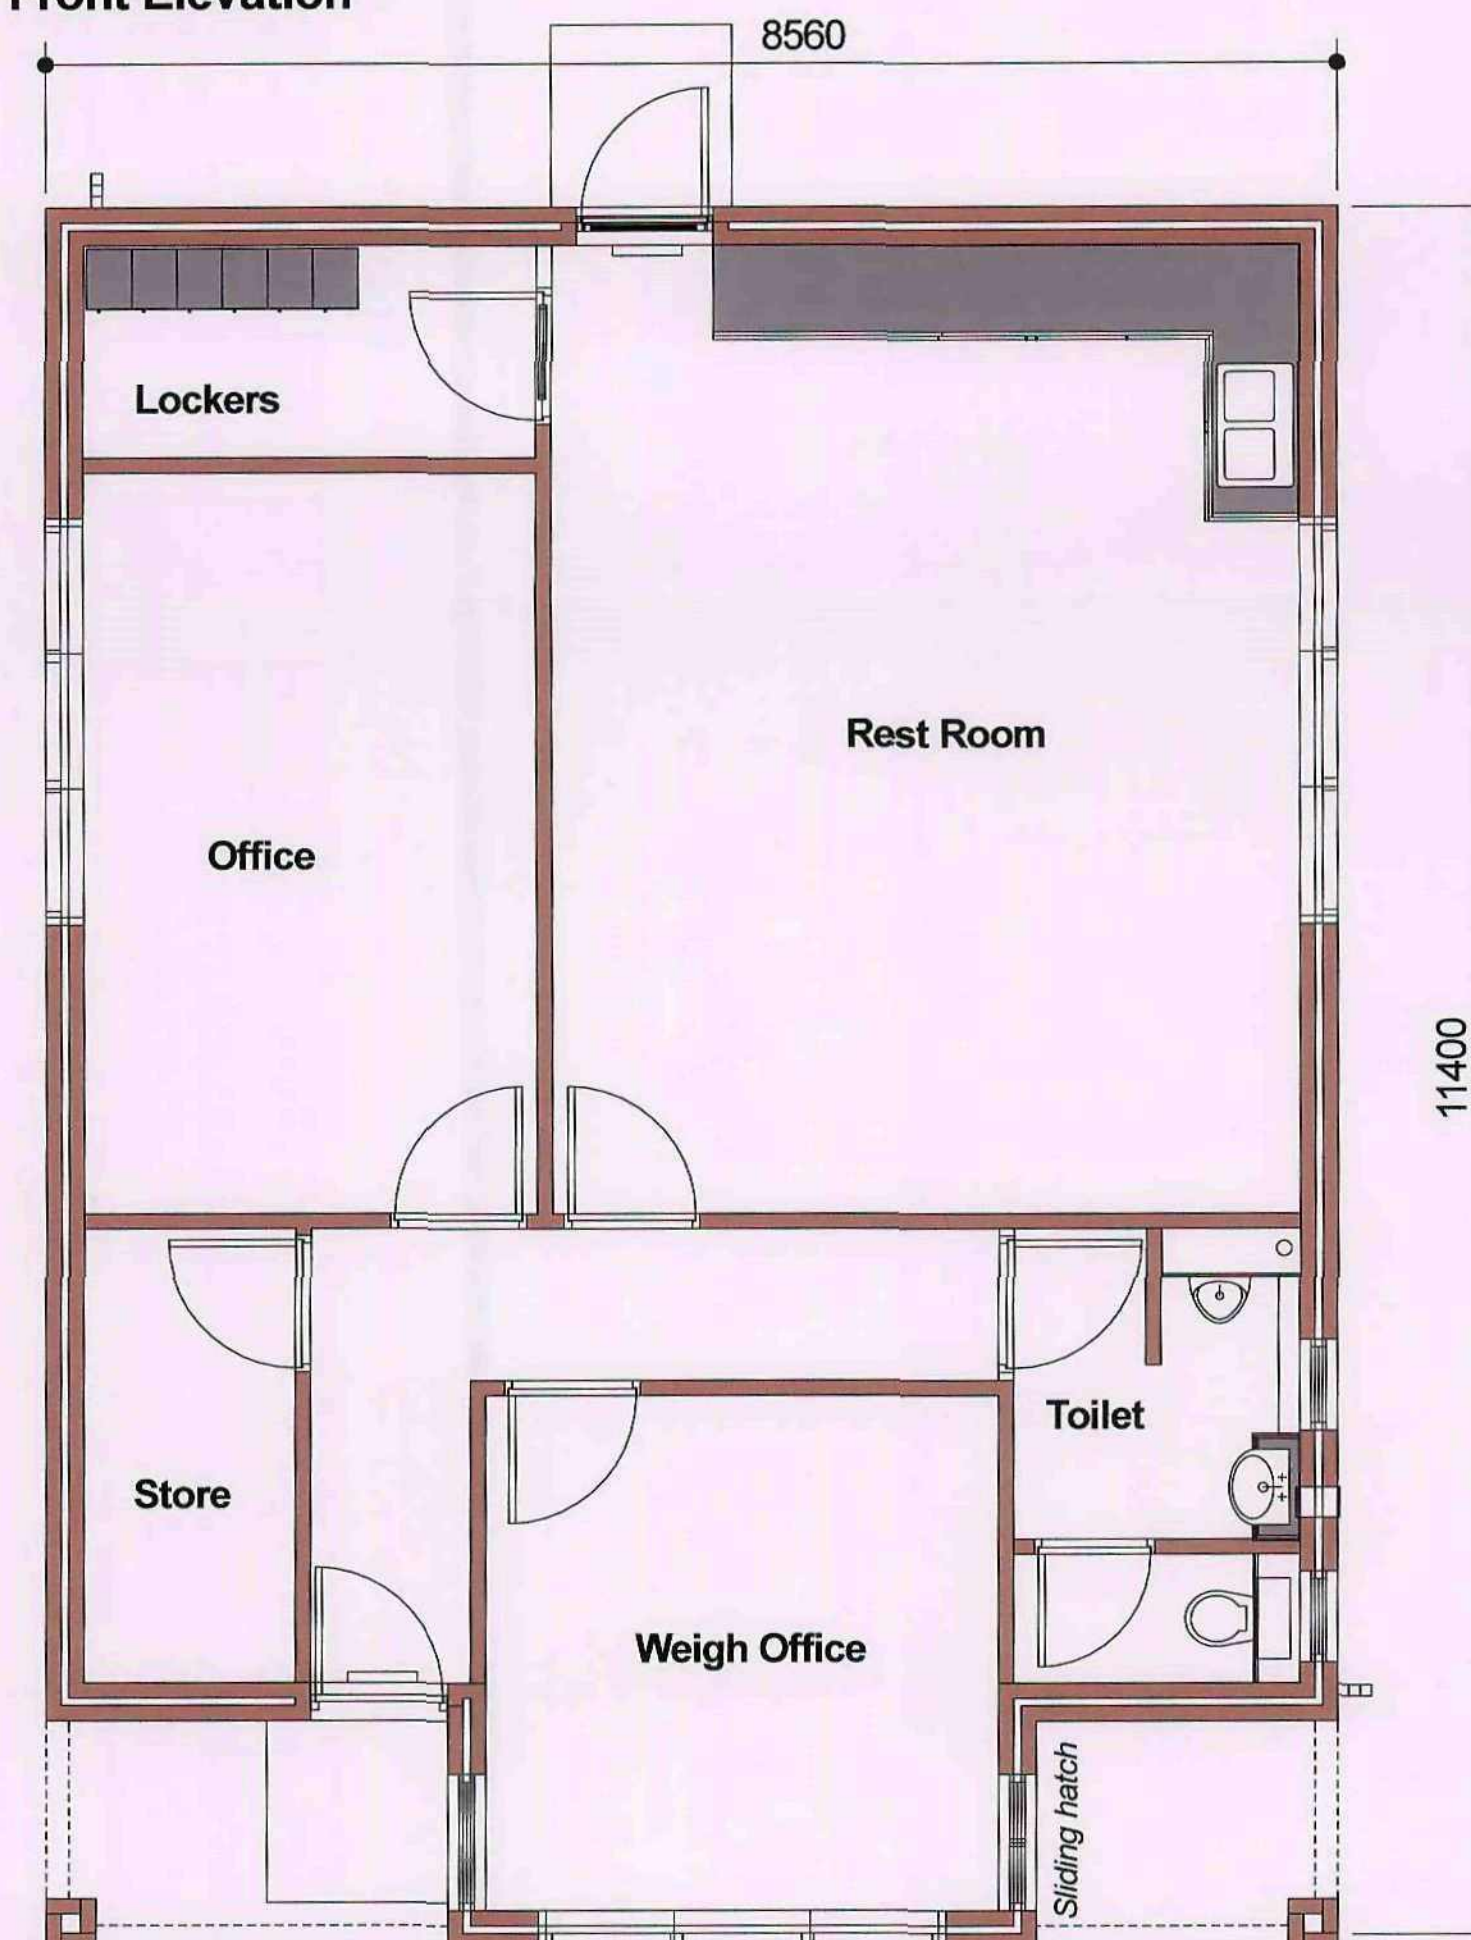

Plan

Materials


Walls :
Facing brickwork to match existing office building with feature soldier courses over and below external openings.
Blue brick plinth up to dpc level.

Roof :
Concrete tiles to match existing office building.


Fascias:
Timber painted Hargreaves Green Ral 6028

Gutters :
Half round plastic in grey to match existing office building.

Windows and Doors :
Upvc windows in Hargreaves green Ral 6028 to match existing office building.

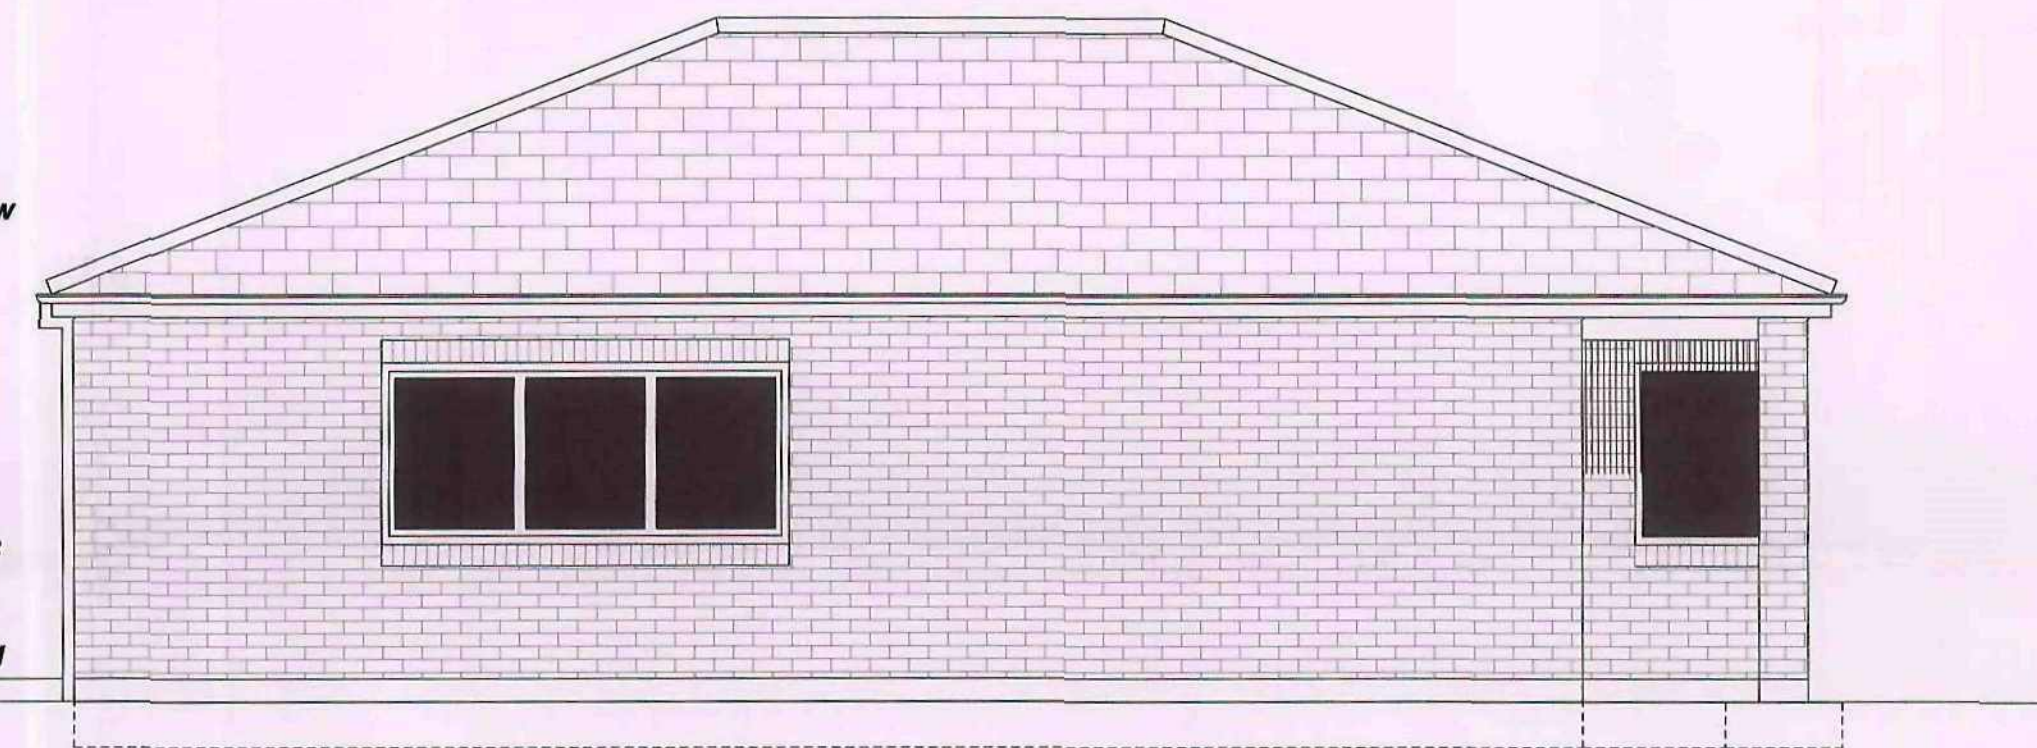

Side Elevation

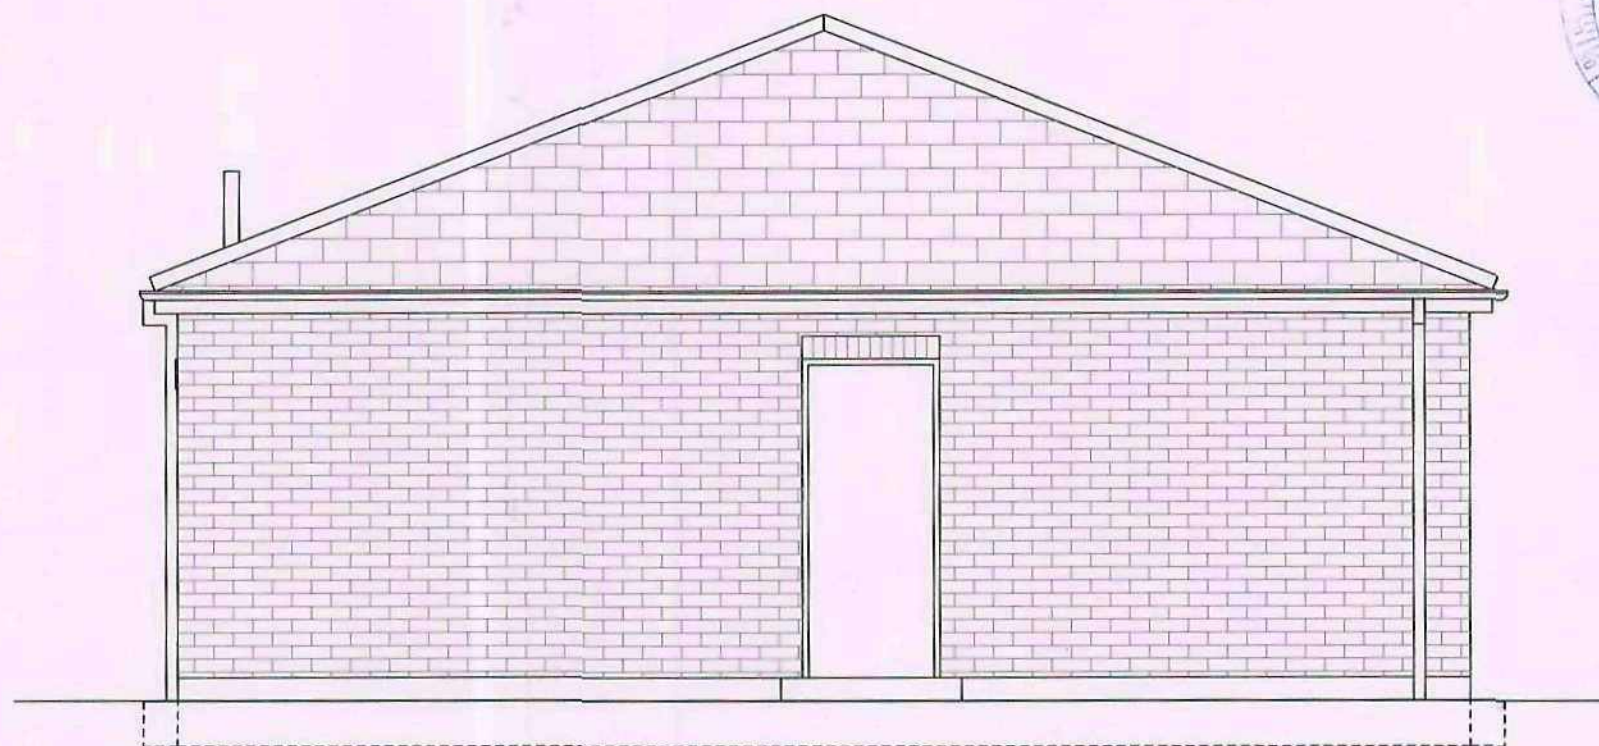

Rear Elevation



P1 PLANNING APPLICATION 02-11-10

PROJECT

Monkton Coke and Chemicals
Proposed new weigh office and amenity facility

TITLE

GA Plan and Elevations



STRUCTURAL INTERIORS

COMPLETE | WORKSPACE | SOLUTIONS

Structural Interiors Ltd
Head Office
2nd Floor
Unit 114 2nd Floor
PO Box 1000
PO Box 1000

JOB NO	5736	SCALE	VARIOUS
DRAW NO	02	REV	P1