
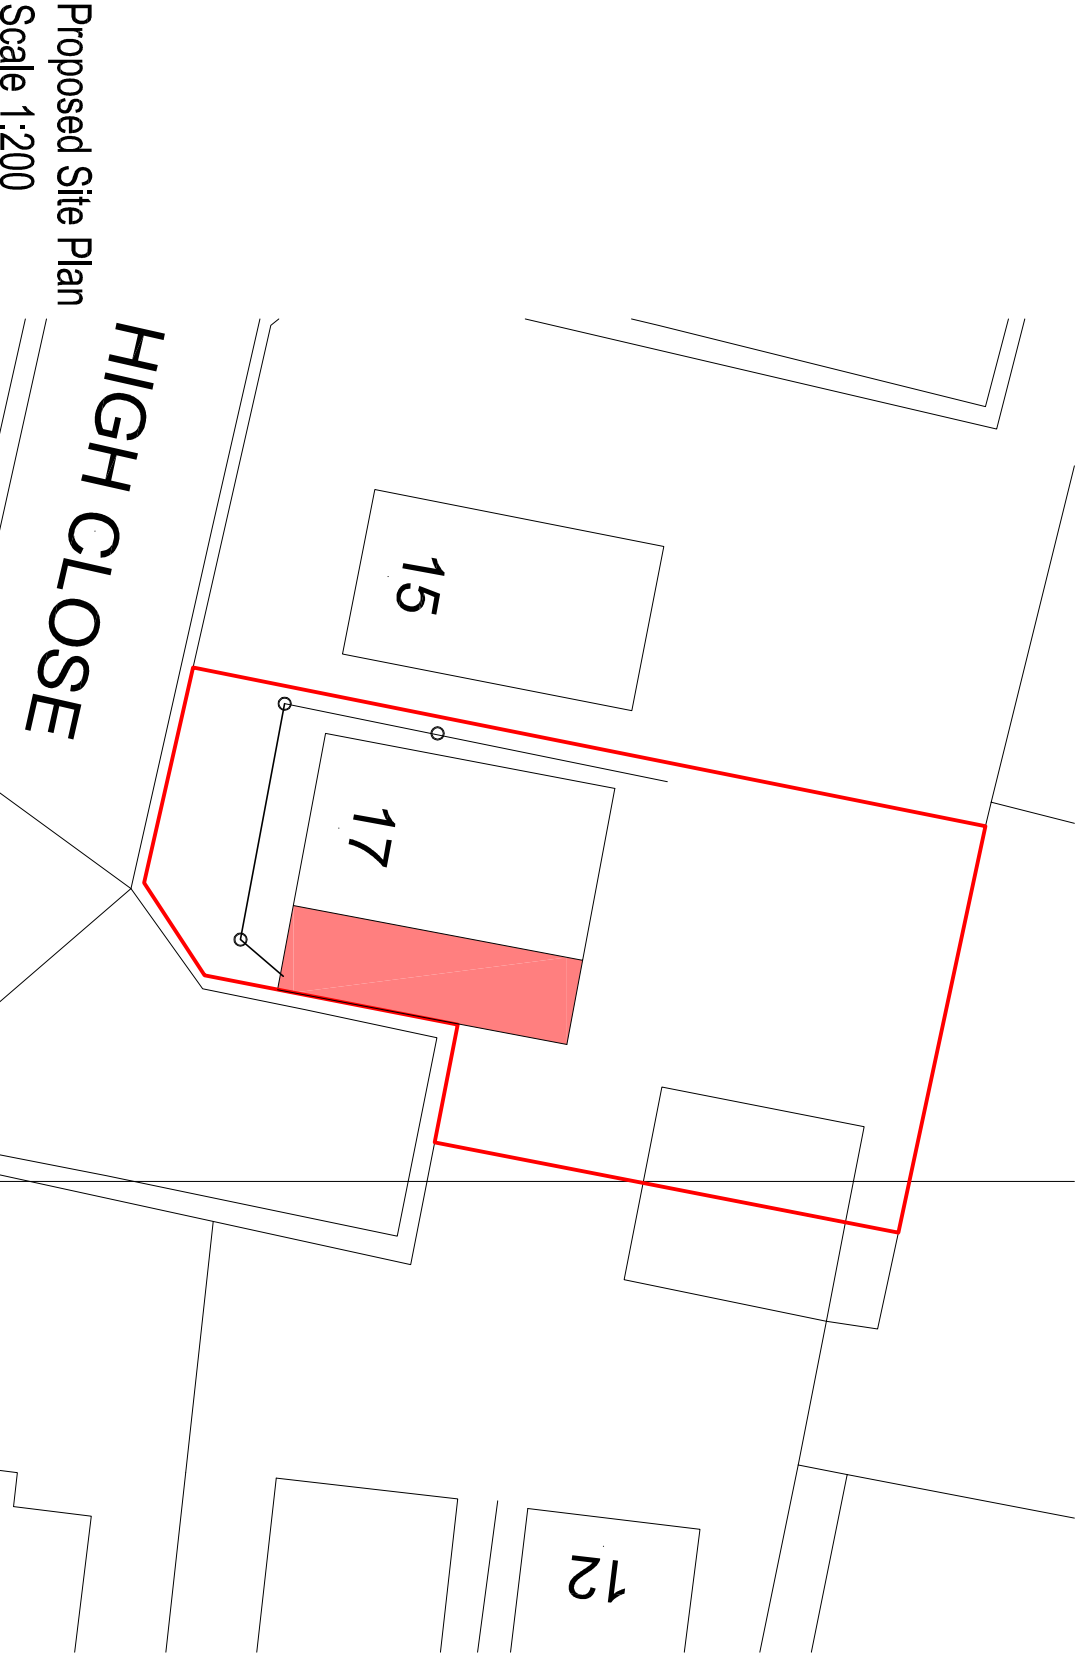
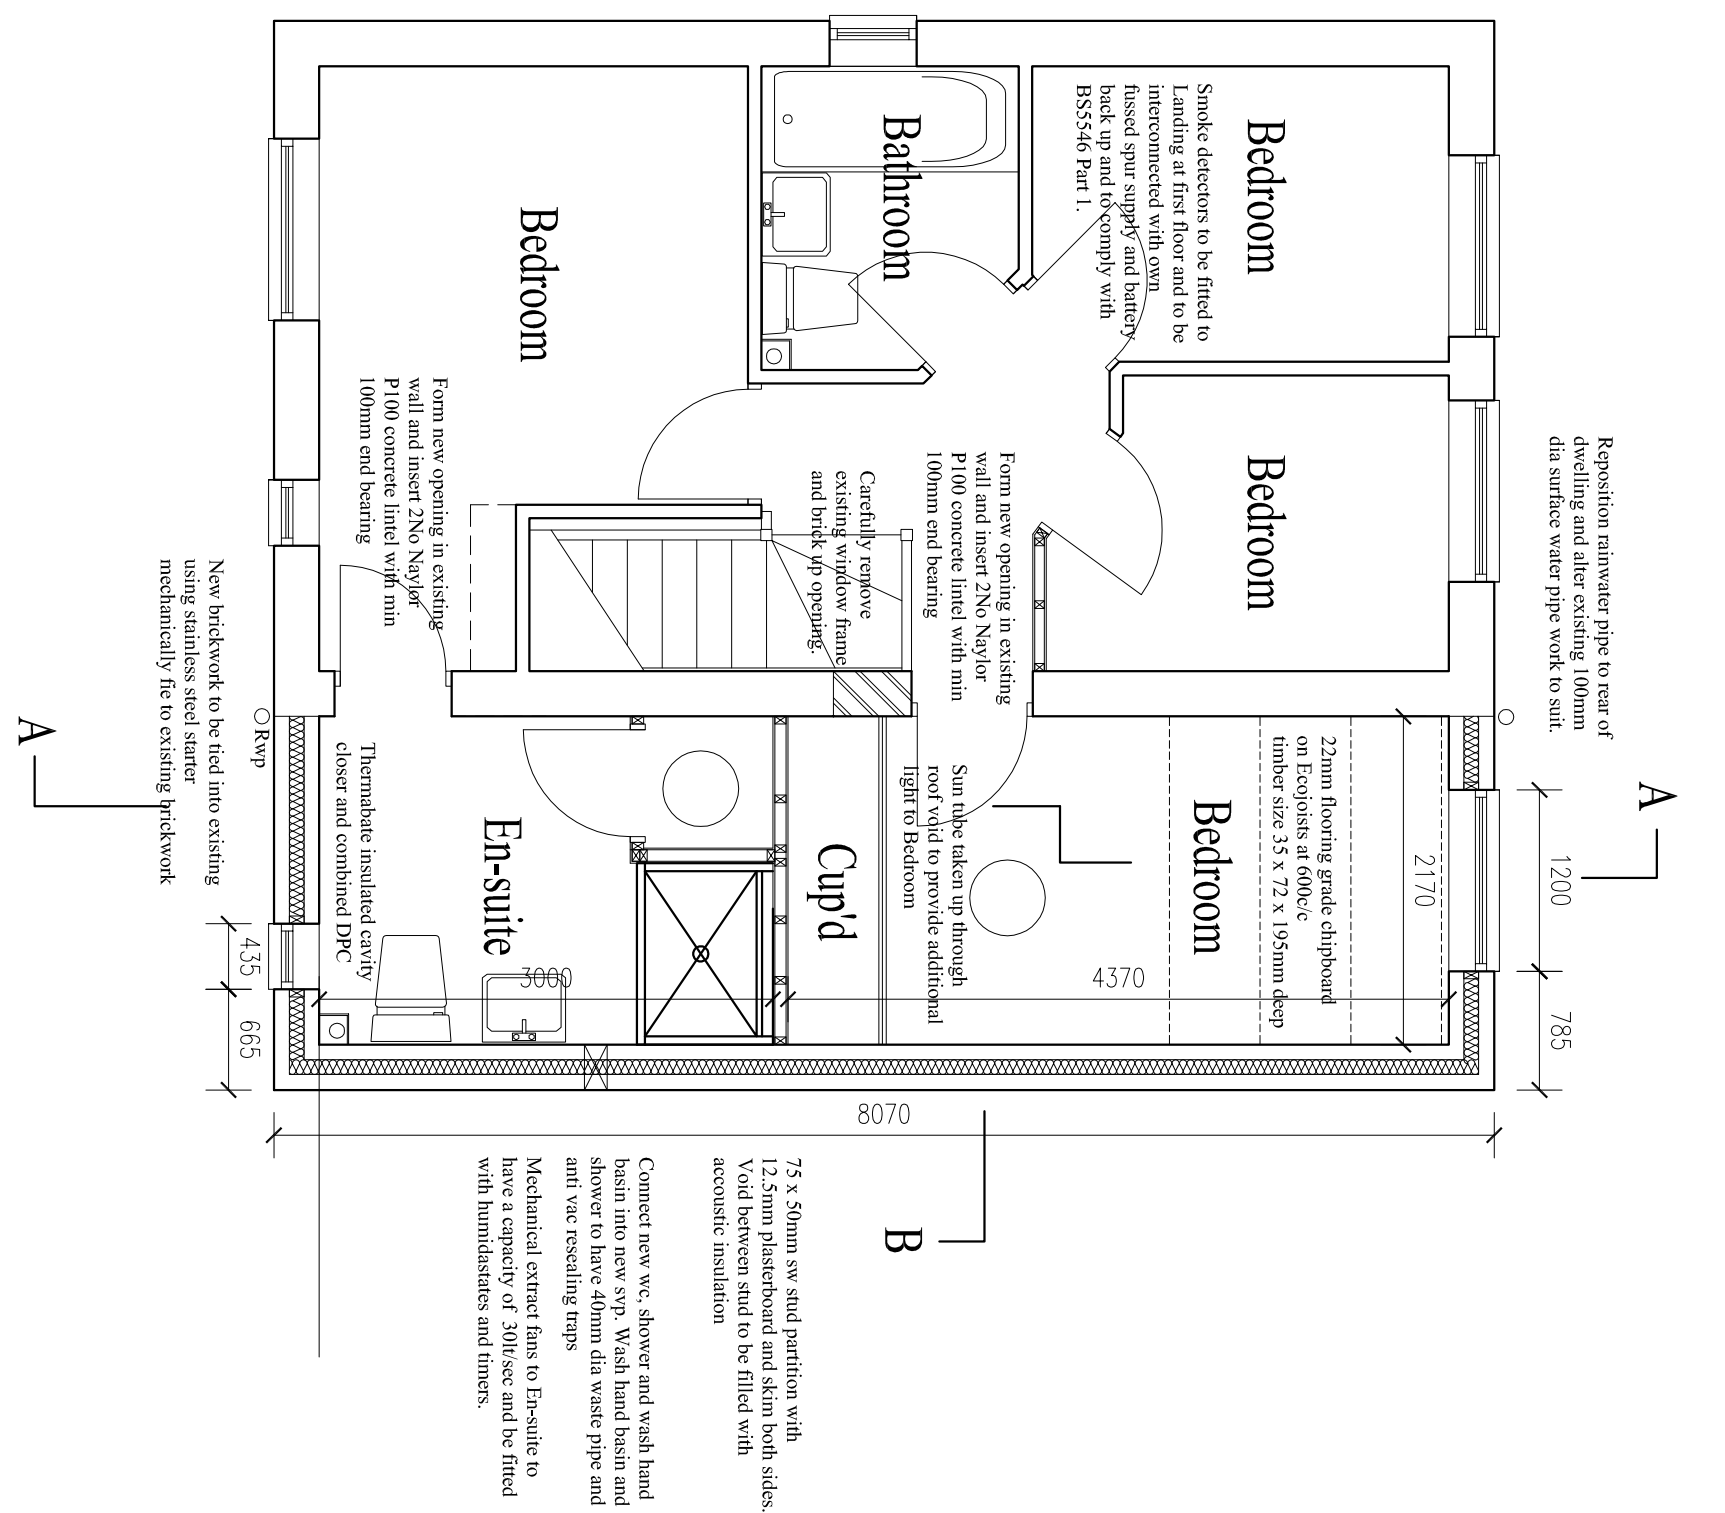
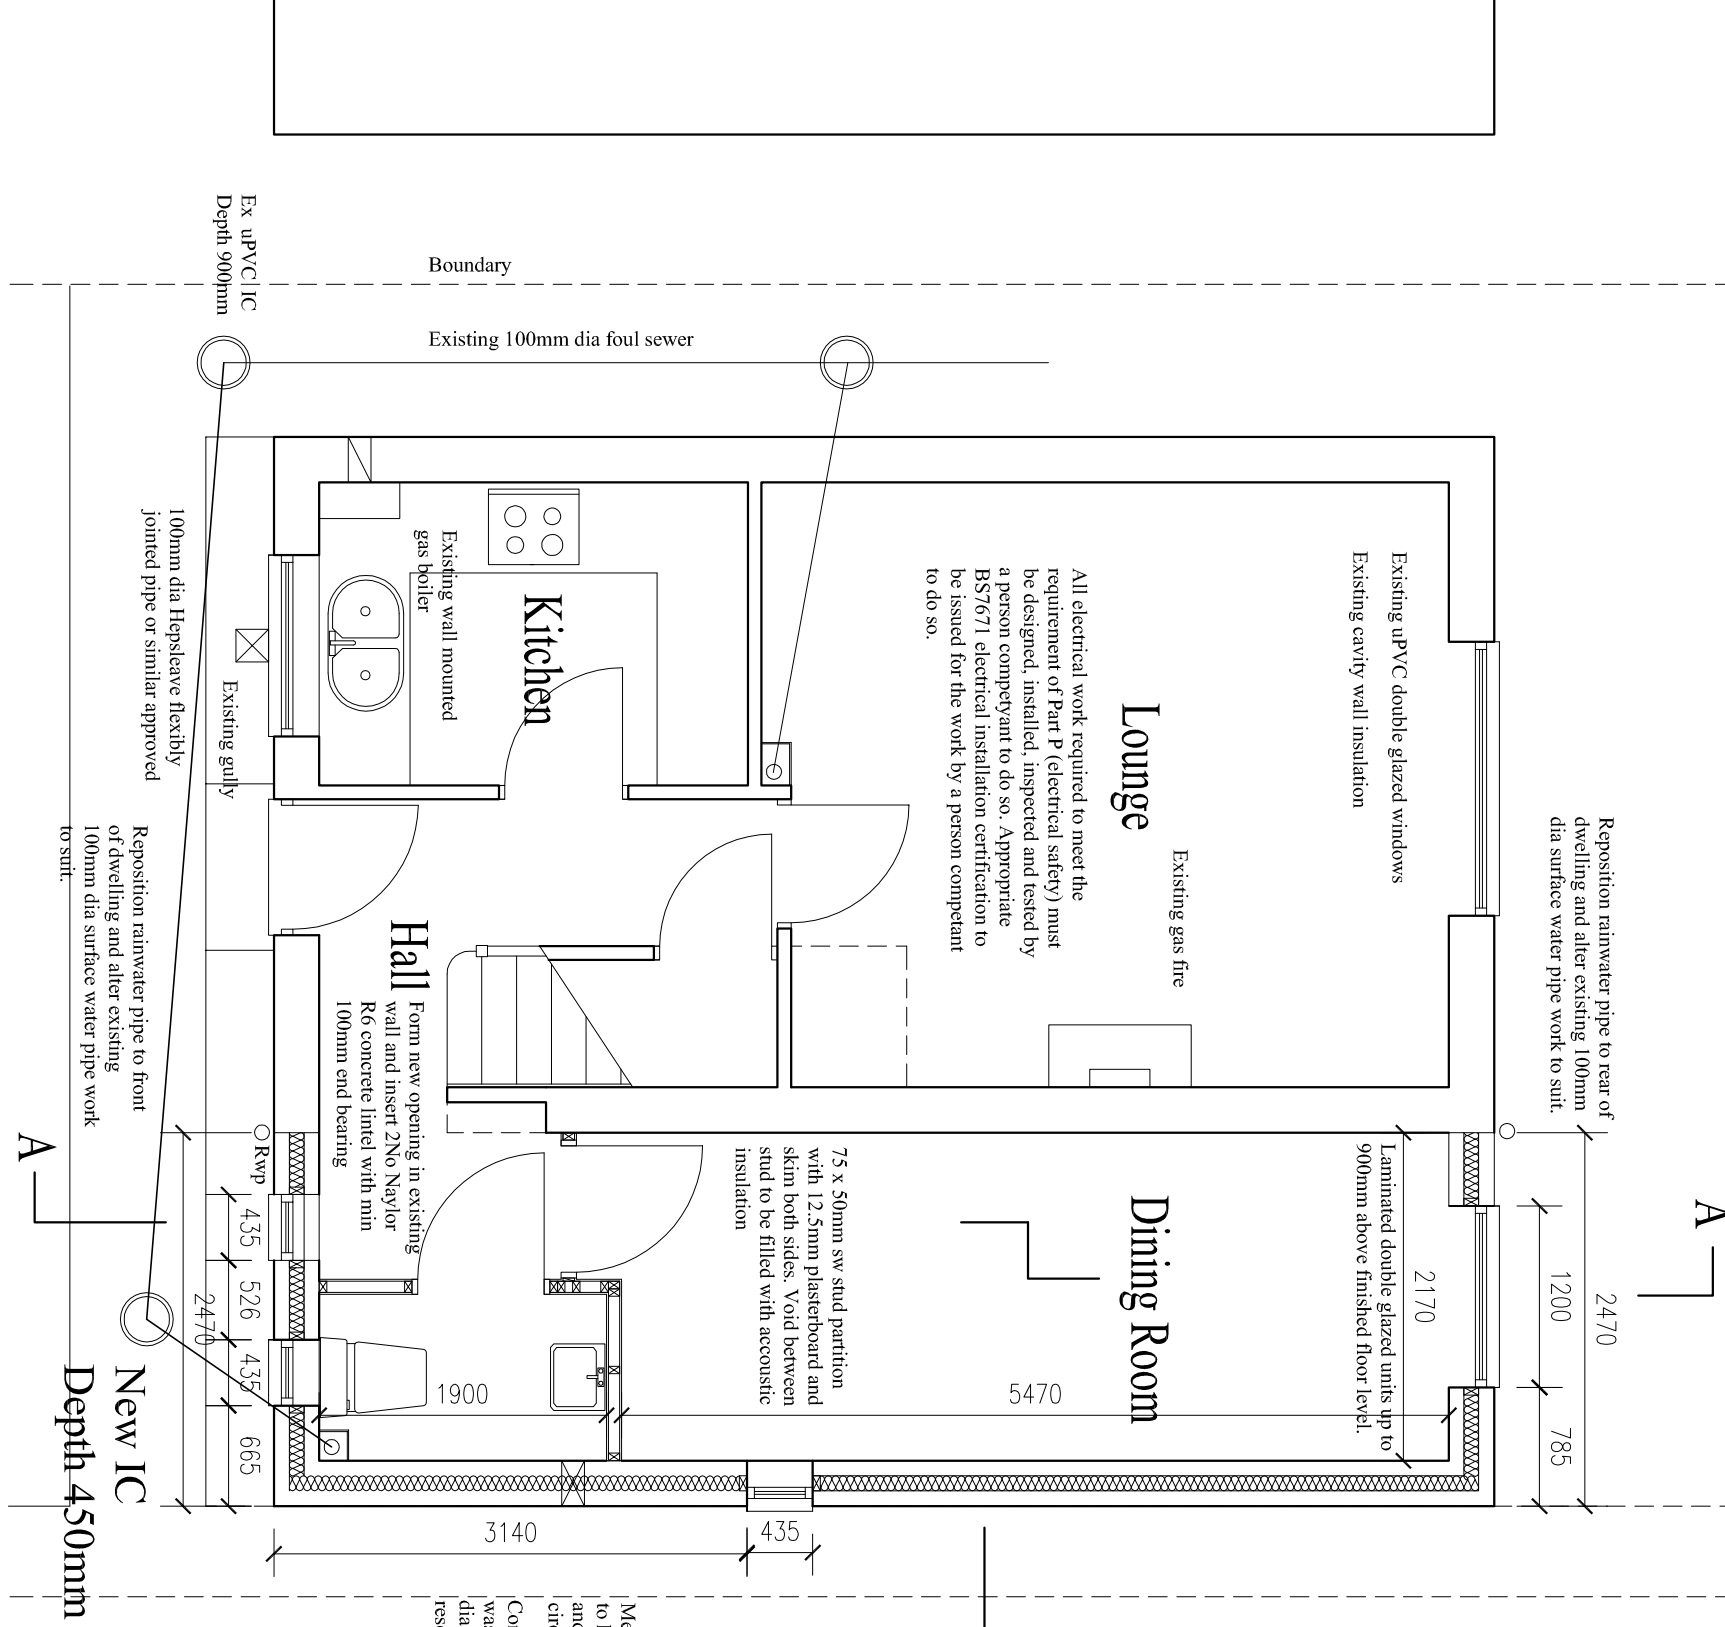
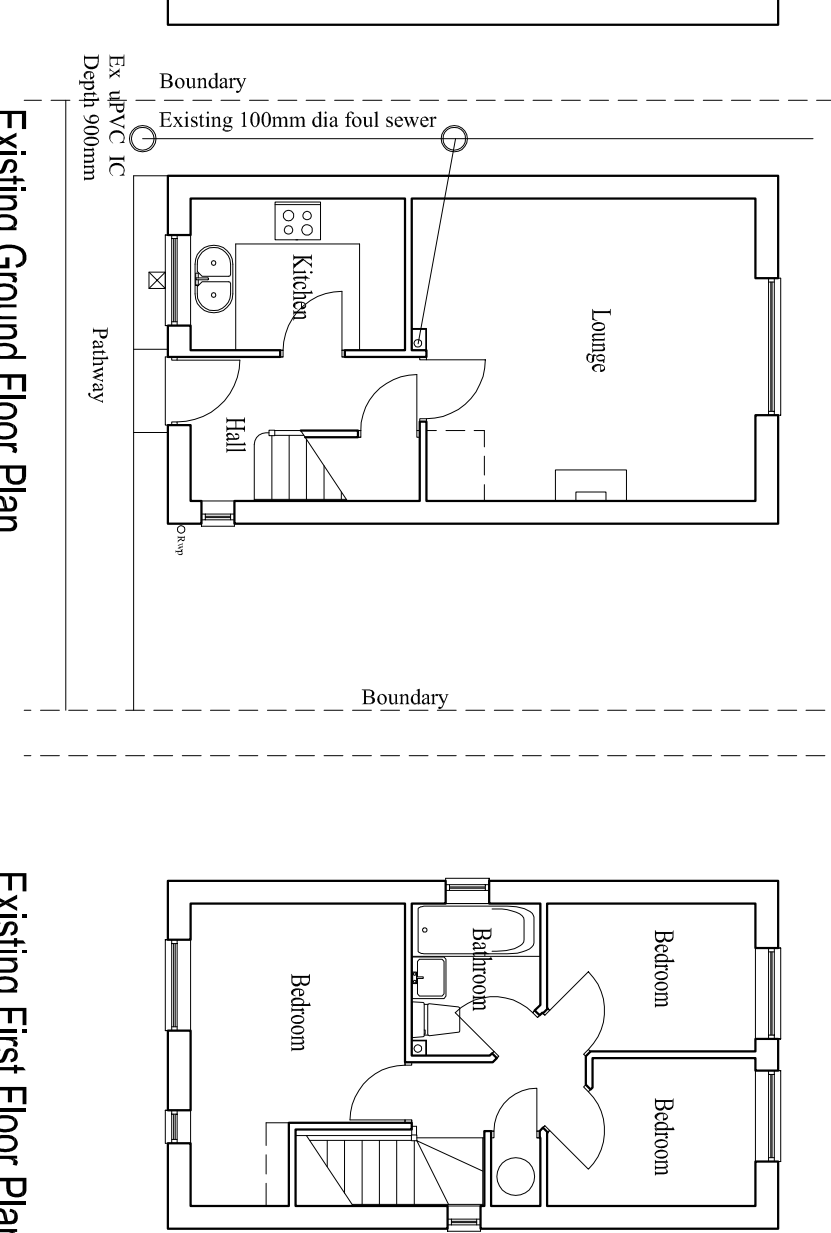
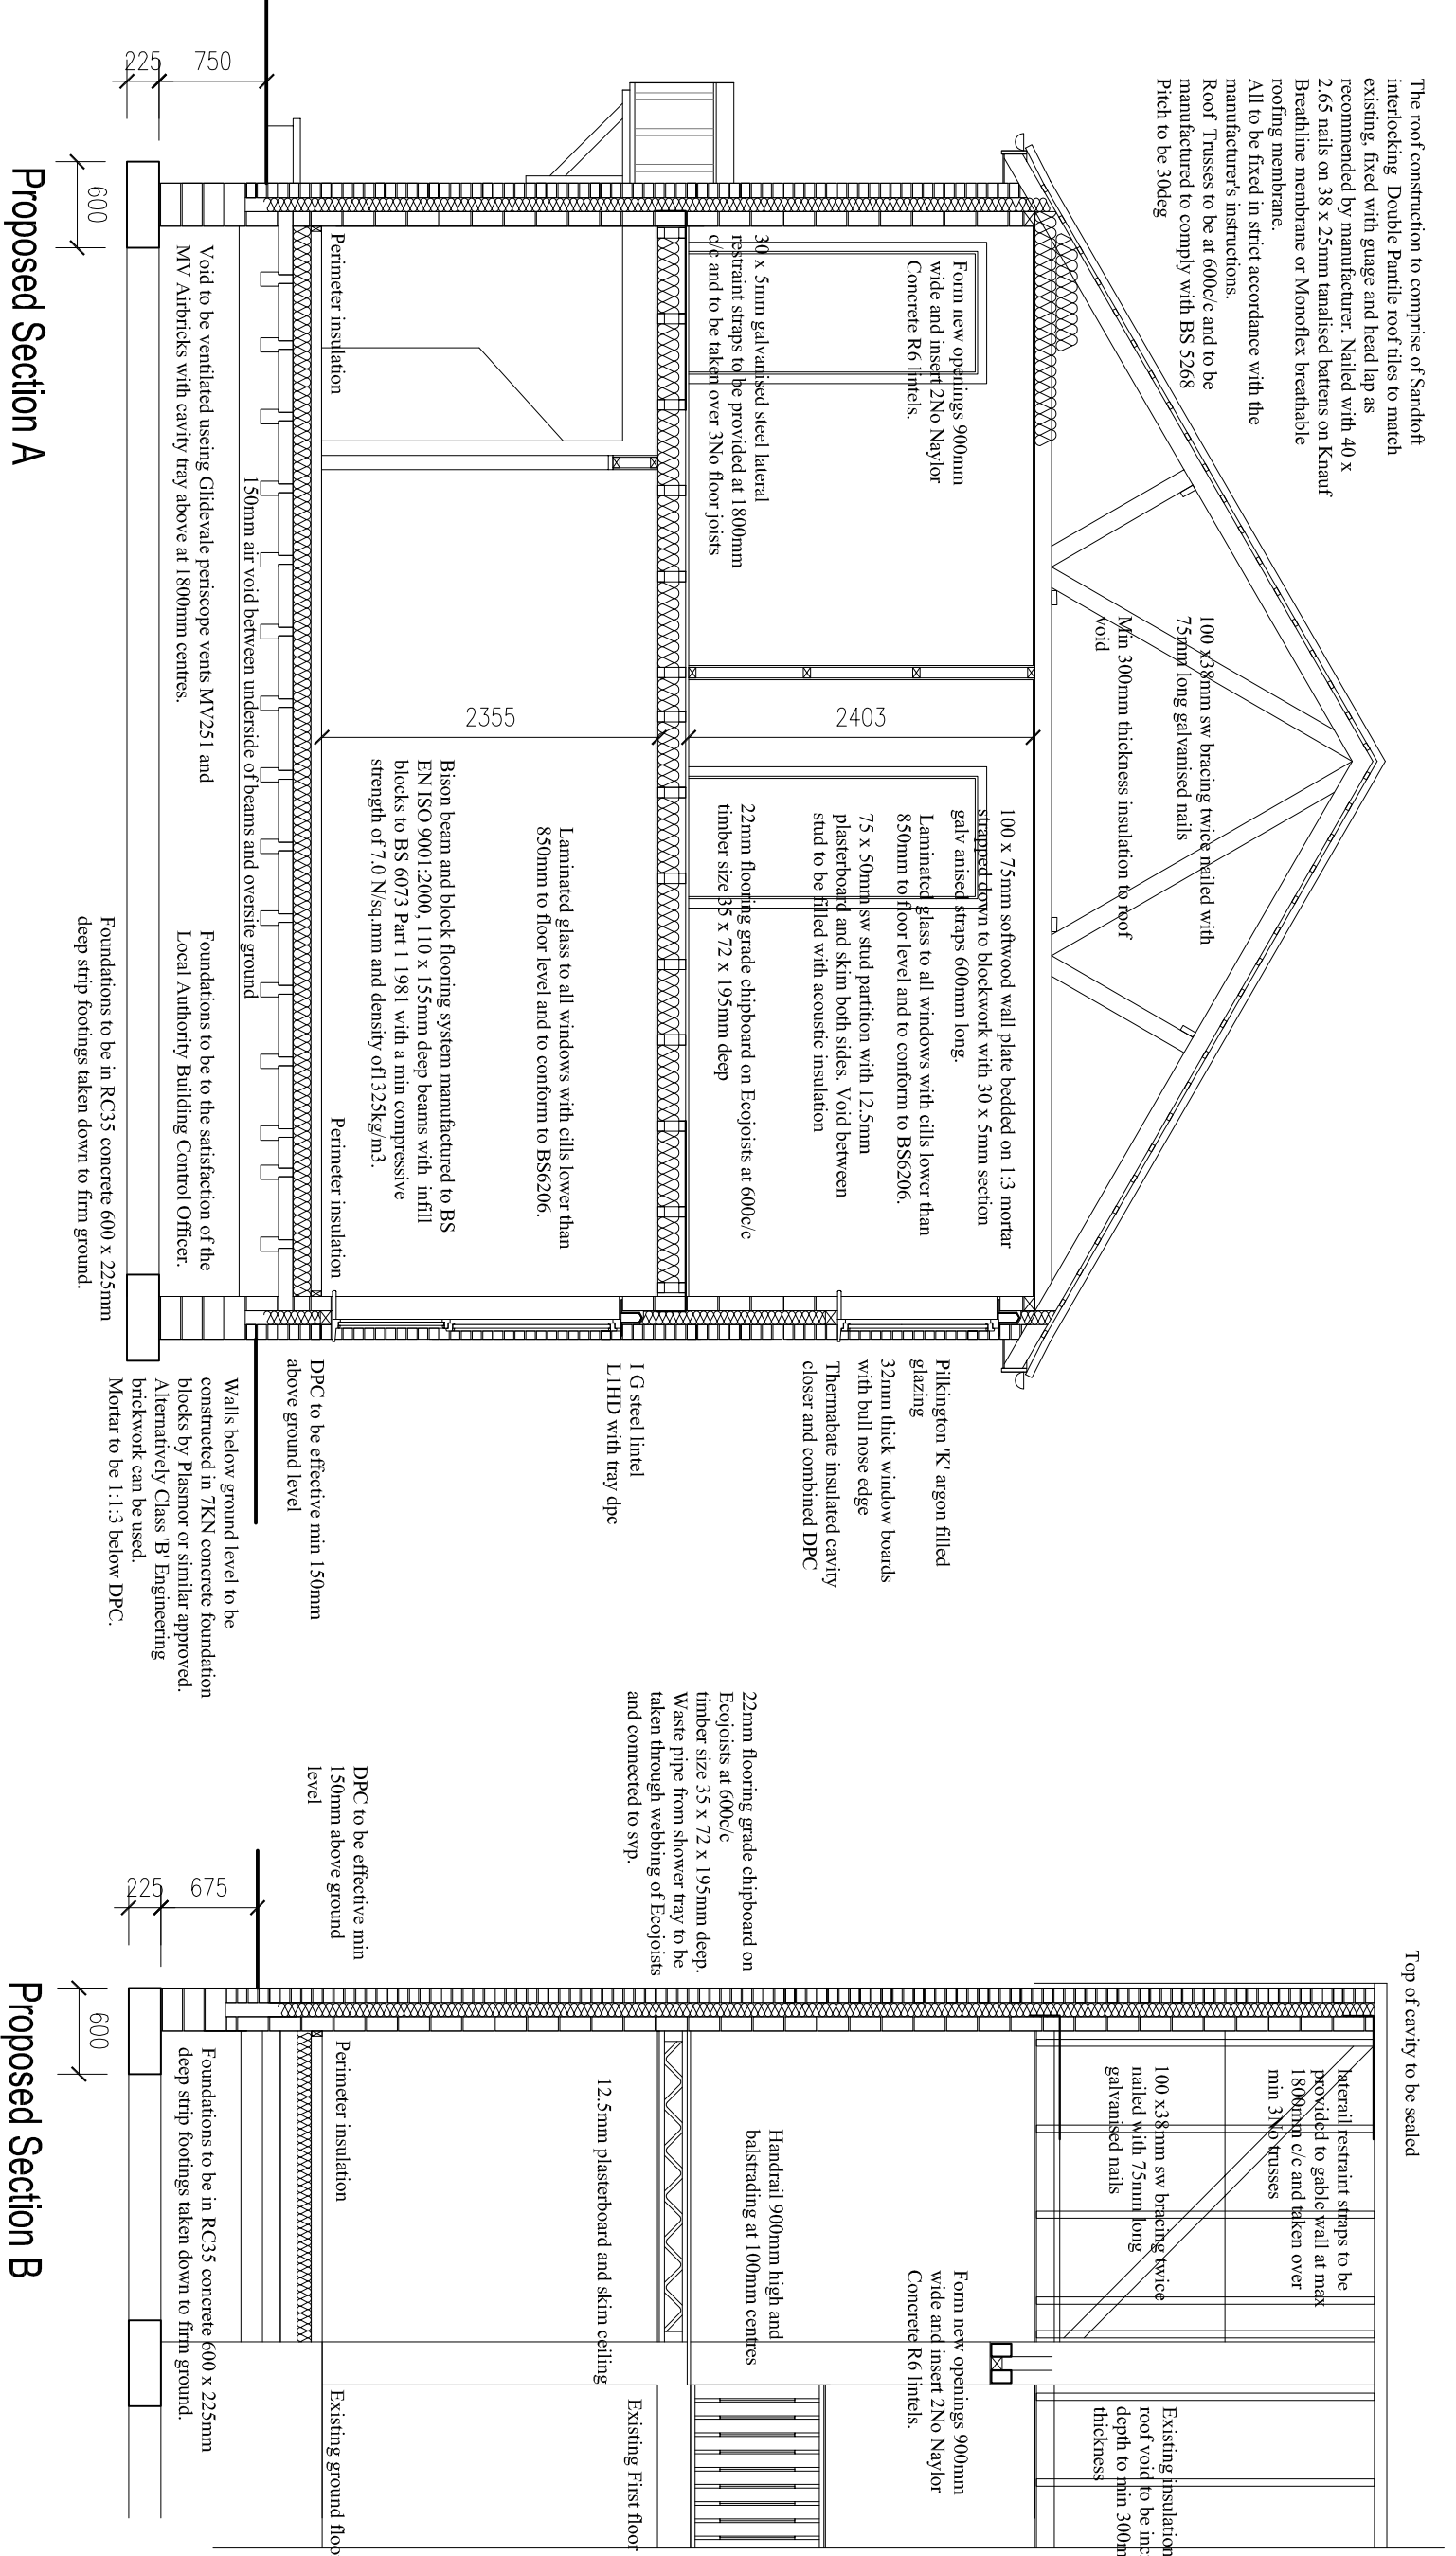
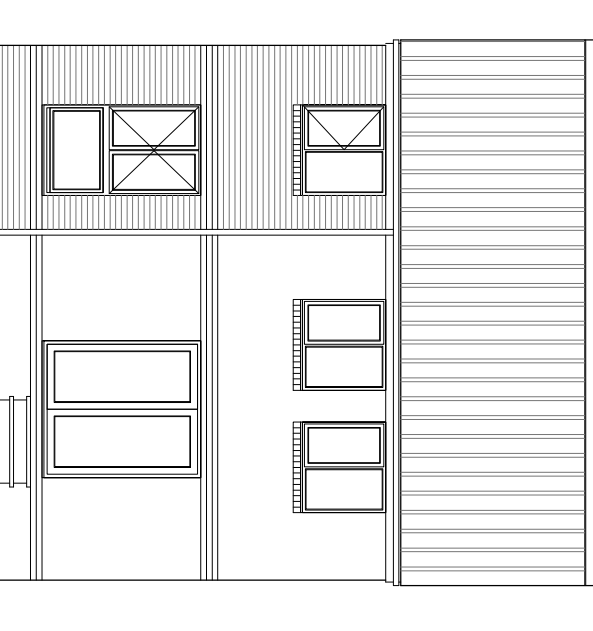
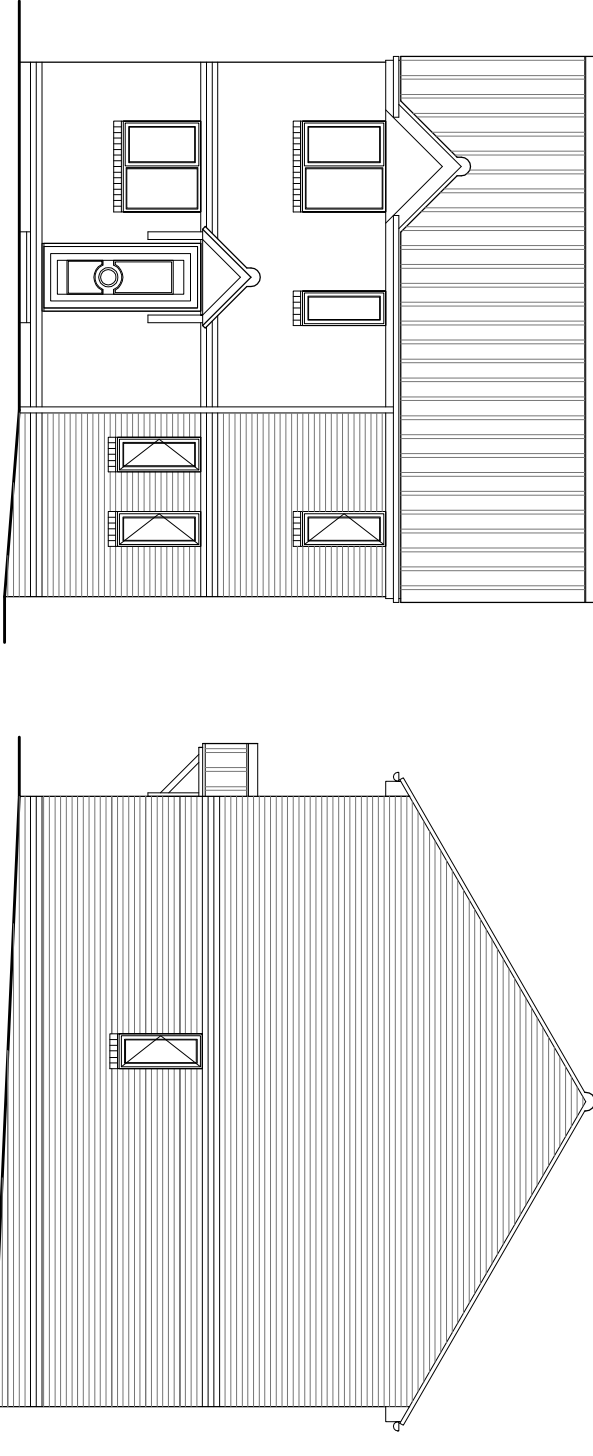


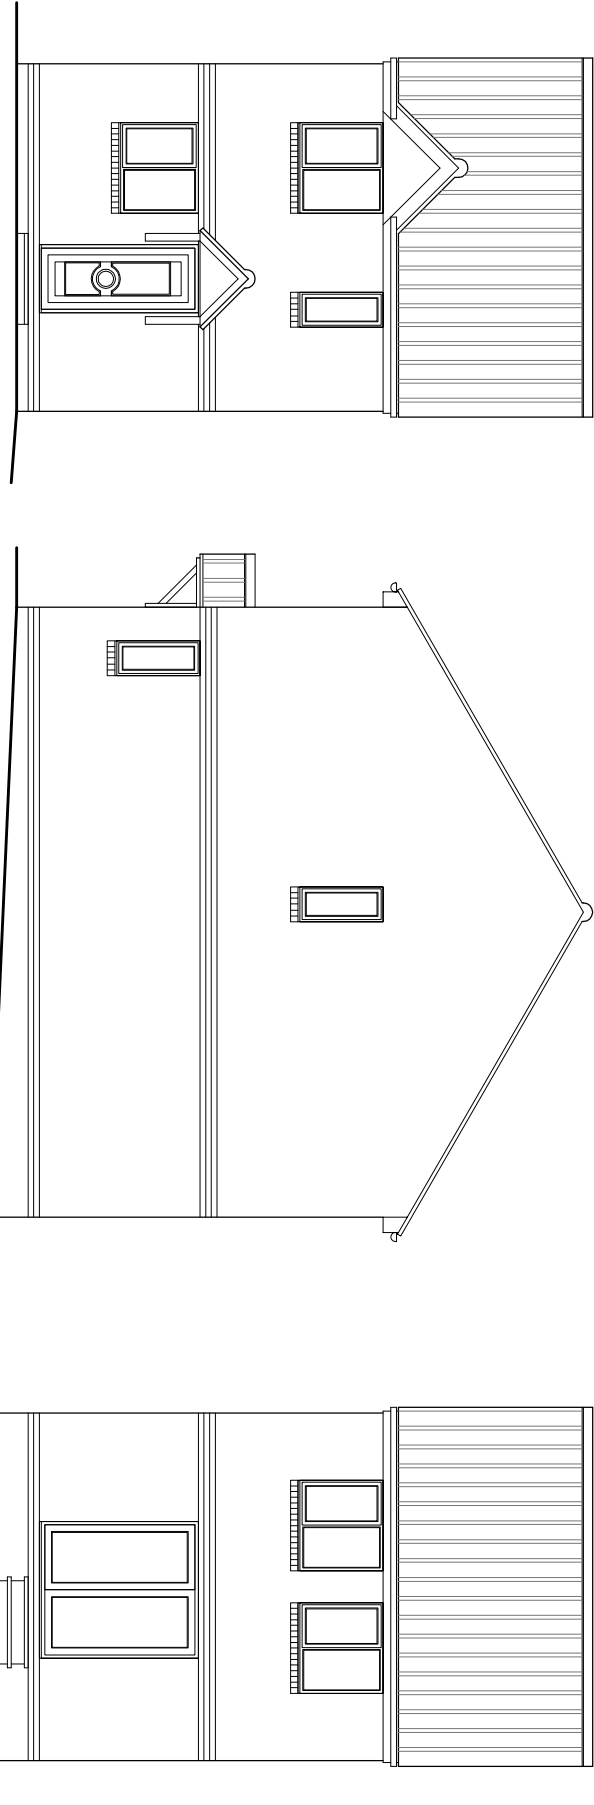

Proposed Extension
at
17 High Close
Darton
Nr Bamsley
S75 5RD
For
Dr D W Bilcliffe

Proposed Plans, Elevations, Sections
Location and Site Plan

Scale 1:50, 1:100, 1:200 & 1:1250

Date April 2014

Dwg No 067-14-01