




Location Plan

Scale 1:1250

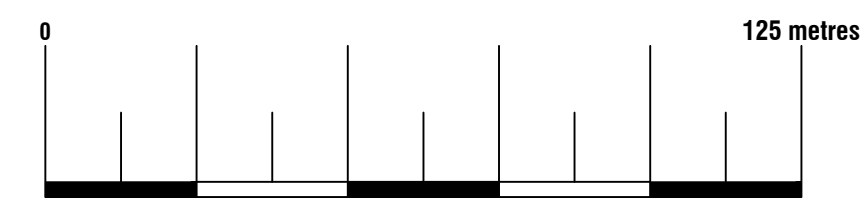


Licence No: 100047474



Existing Block Plan

Scale 1:500


Licence No: 100047474

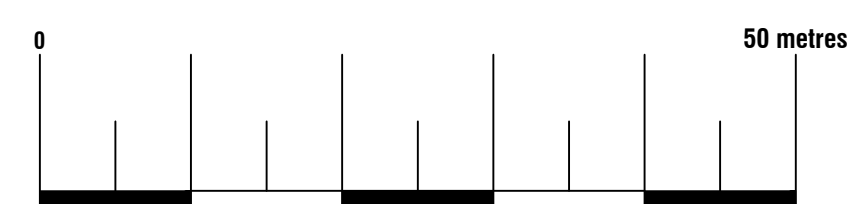

Proposed Block Plan

Scale 1:500


Licence No: 100047474

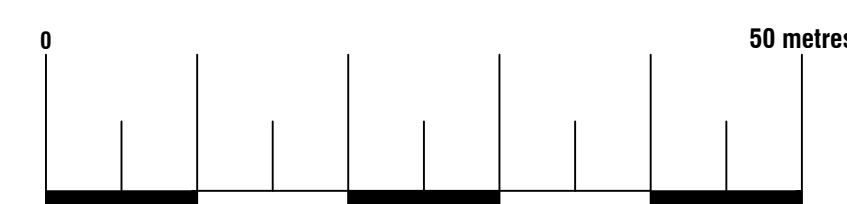


Arkiplan

74 Cardiff Road, CF15 7QE • Enquiries@ArkiPlan.co.uk


Site	Bank Cottage, Thurgoland Bank, Sheffield, South Yorkshire S35 7BR	Date	23.04.2021
		Sheet	21-0473 D01 Rev 0
		Job	New Build Stables
		Scale	As Shown@A1
		Title	As Shown

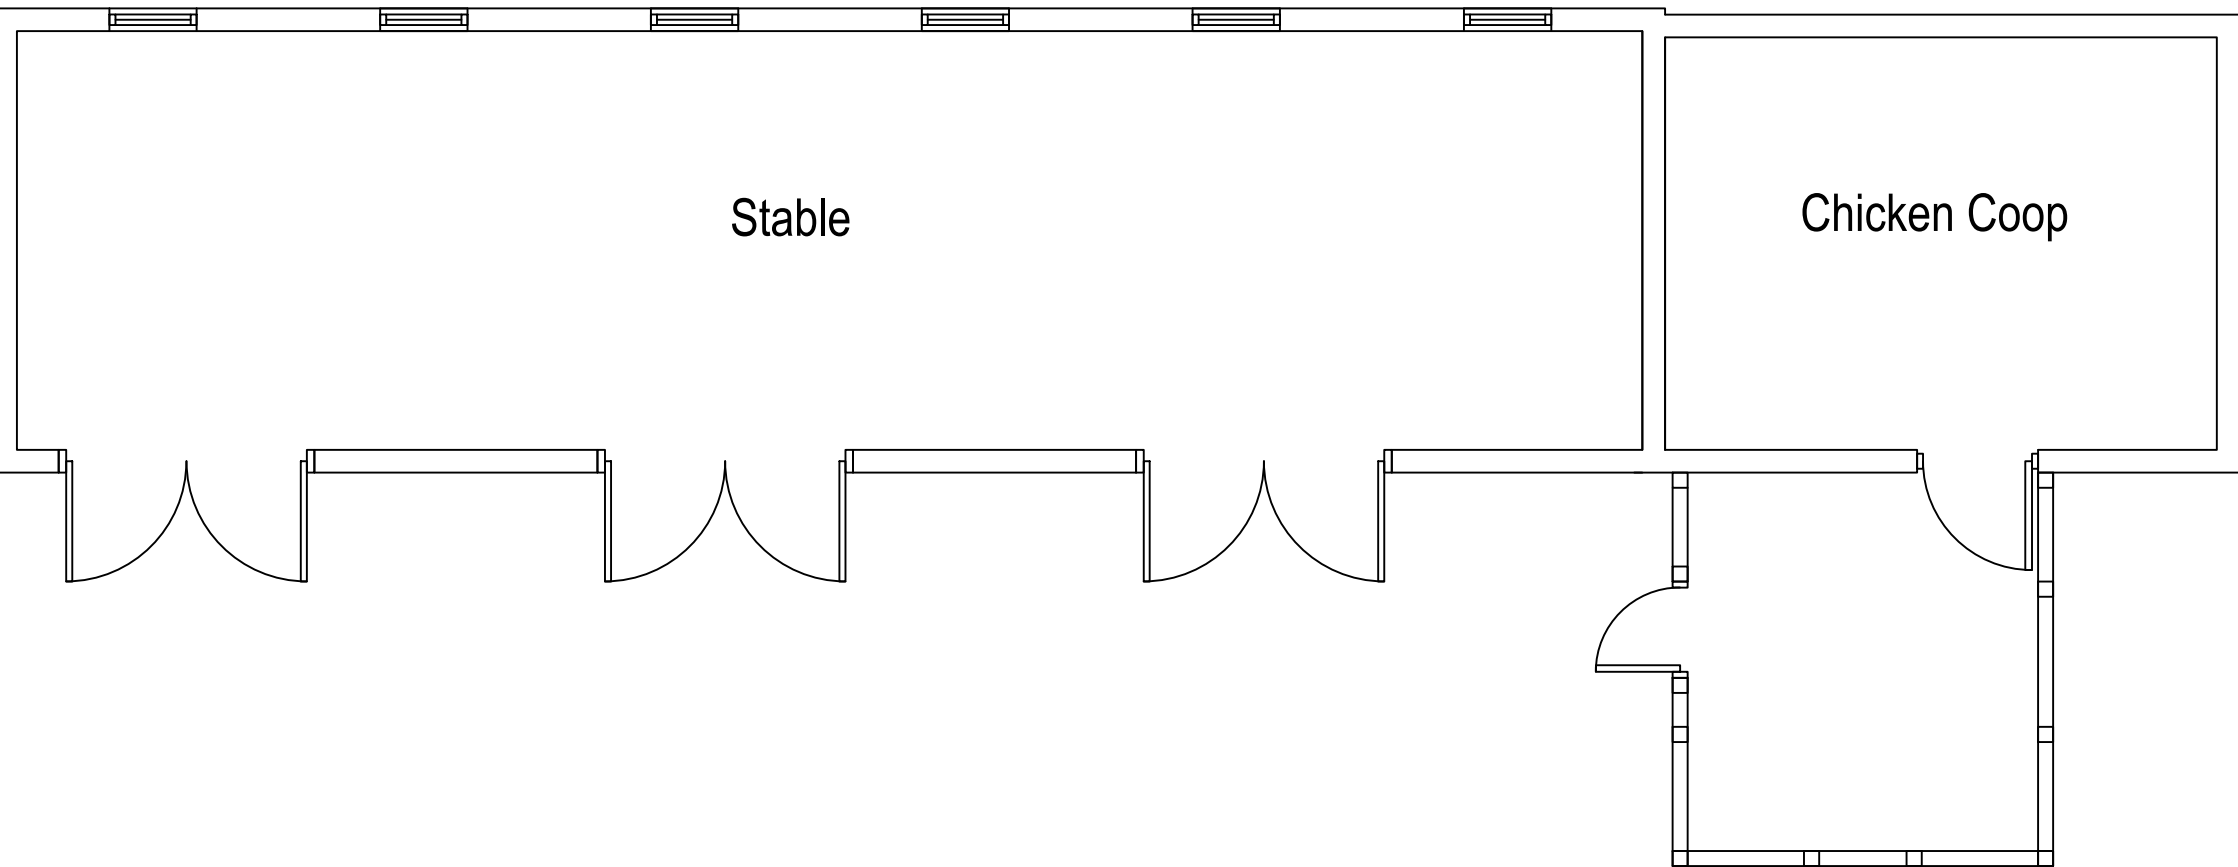


Existing Ground Floor Plan
Scale 1:50

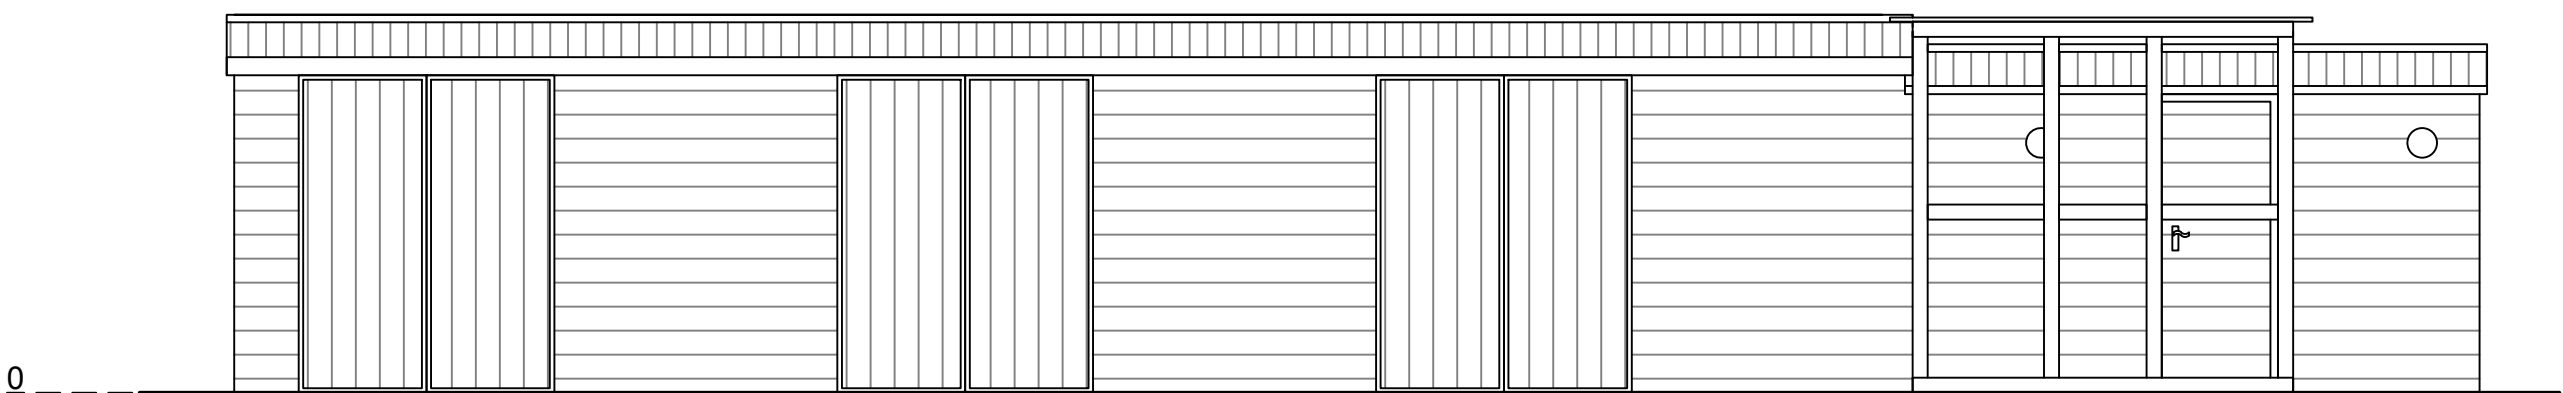


Existing North Elevation
Scale 1:50

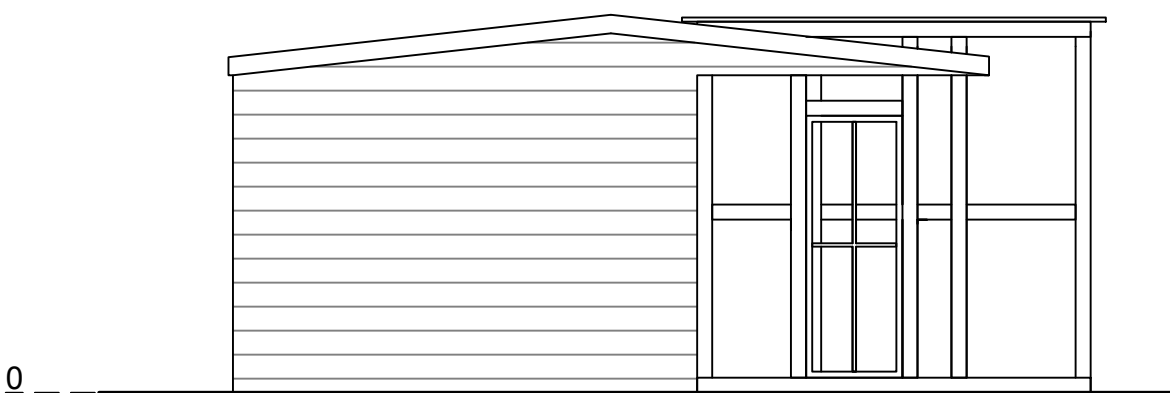


Existing East Elevation
Scale 1:50

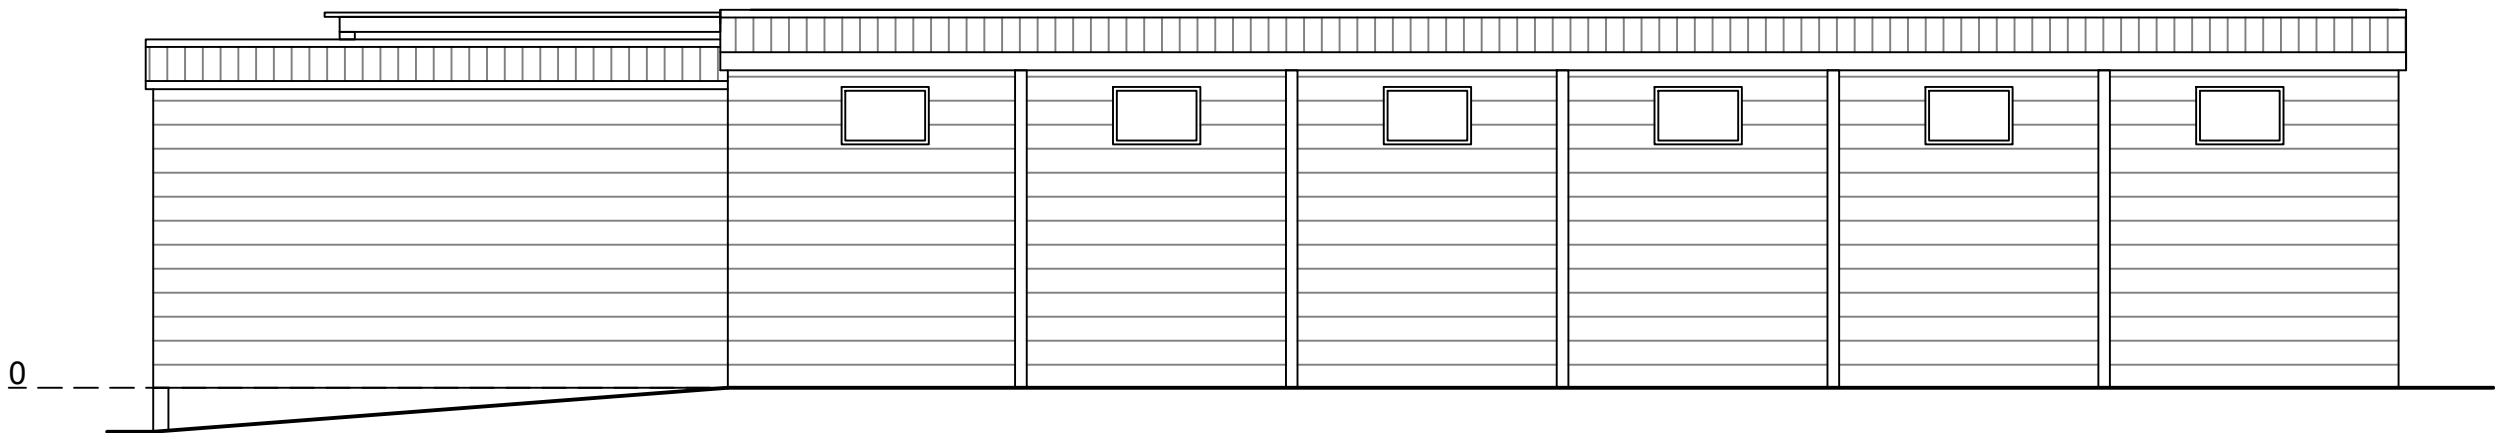

Existing South Elevation
Scale 1:50

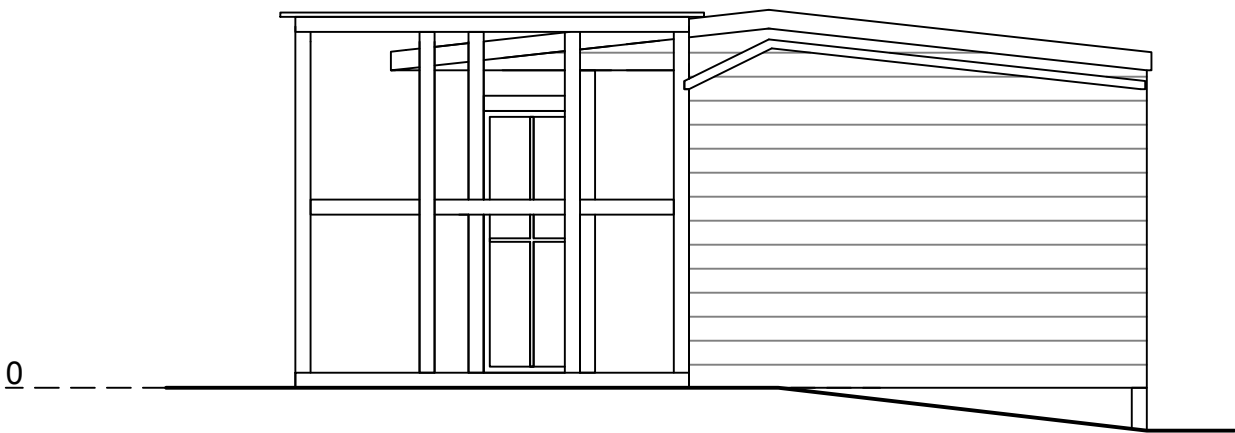


Existing West Elevation
Scale 1:50

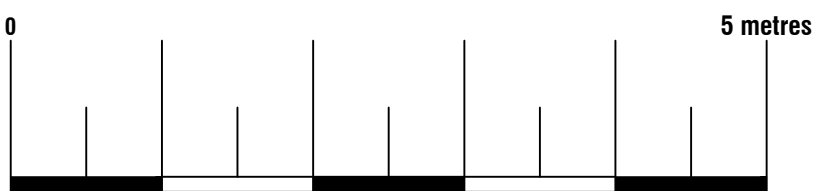


Arkiplan

74 Cardiff Road, CF15 7QE • Enquiries@ArkiPlan.co.uk


Site	Bank Cottage, Thurgoland Bank, Sheffield, South Yorkshire S35 7BR	Date	23.04.2021
		Sheet	21-0473 D02 Rev 0
		Job	New Build Stables
		Scale	As Shown@A1
		Title	As Shown

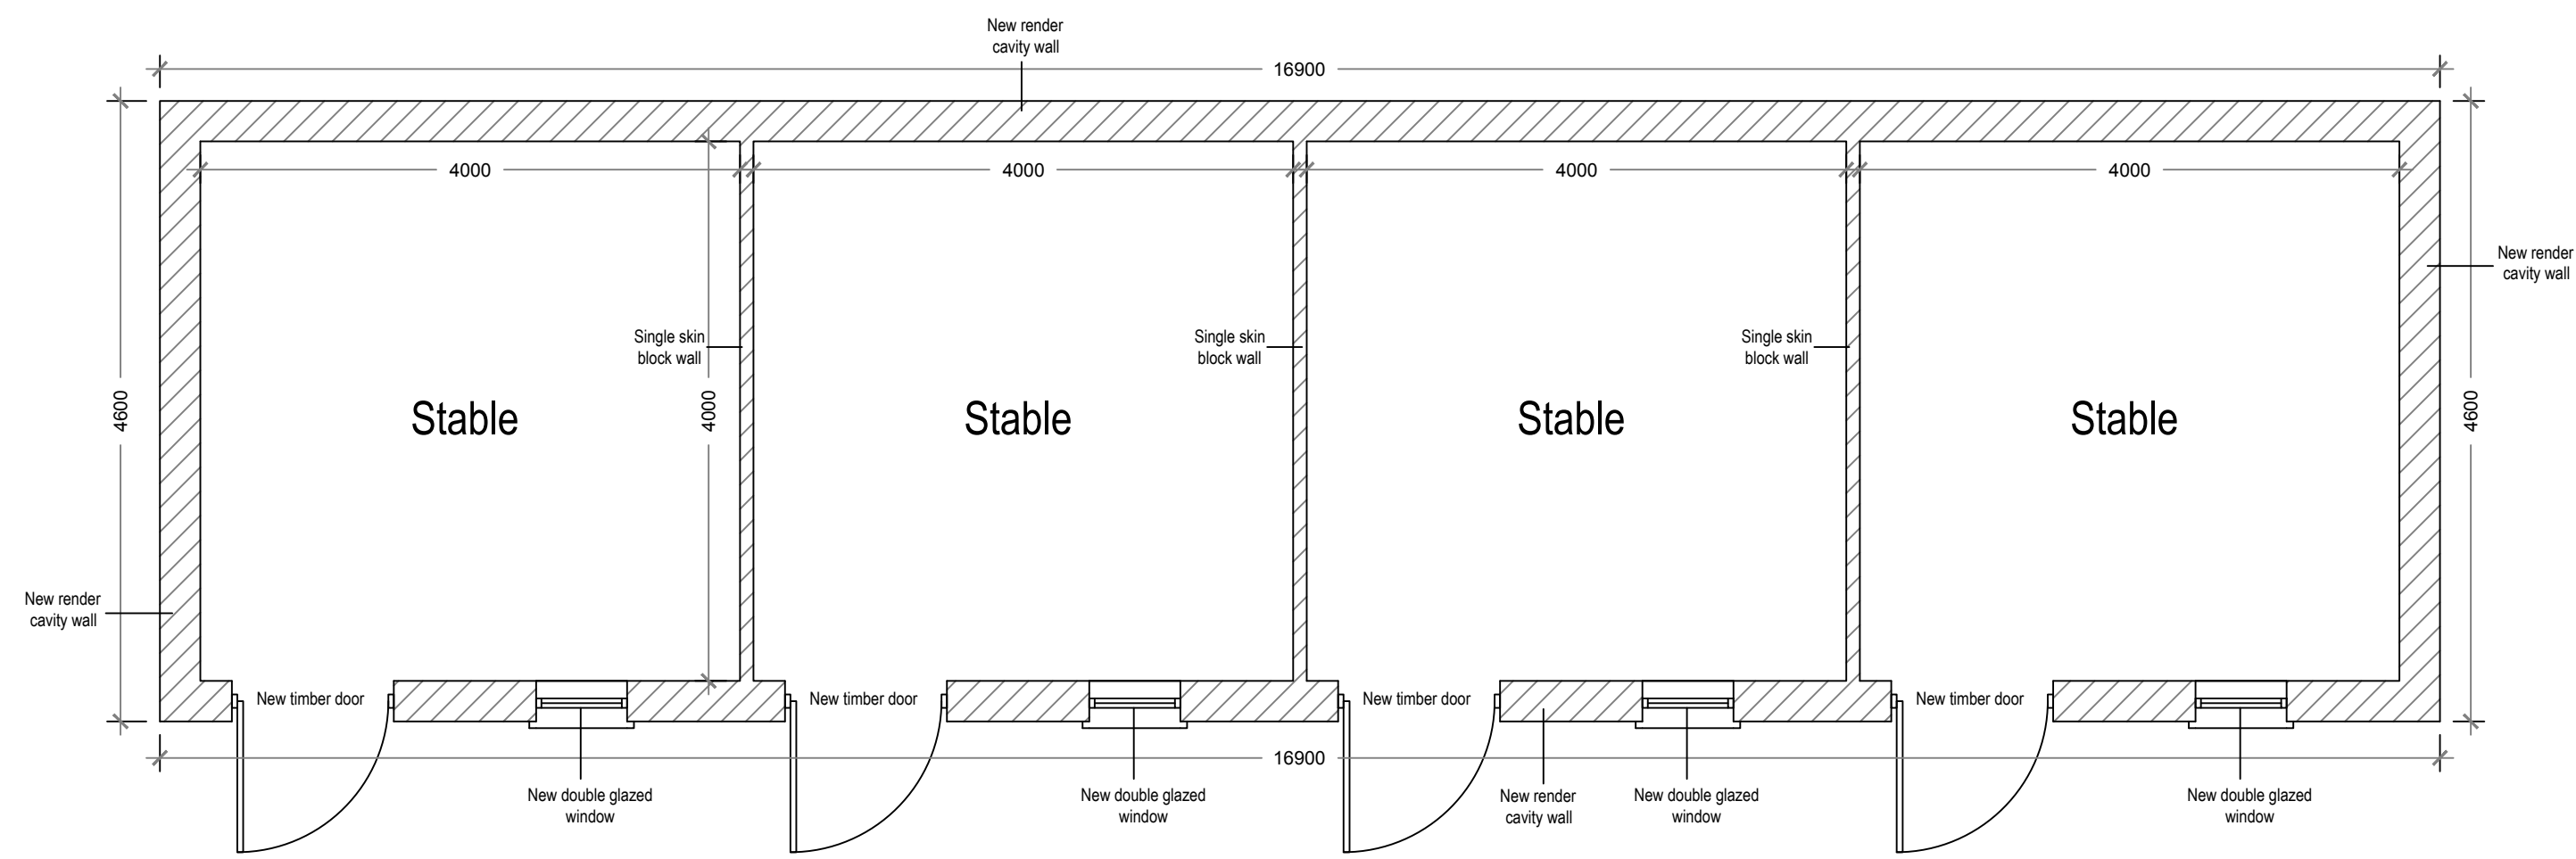


Proposed Ground Floor Plan
Scale 1:50

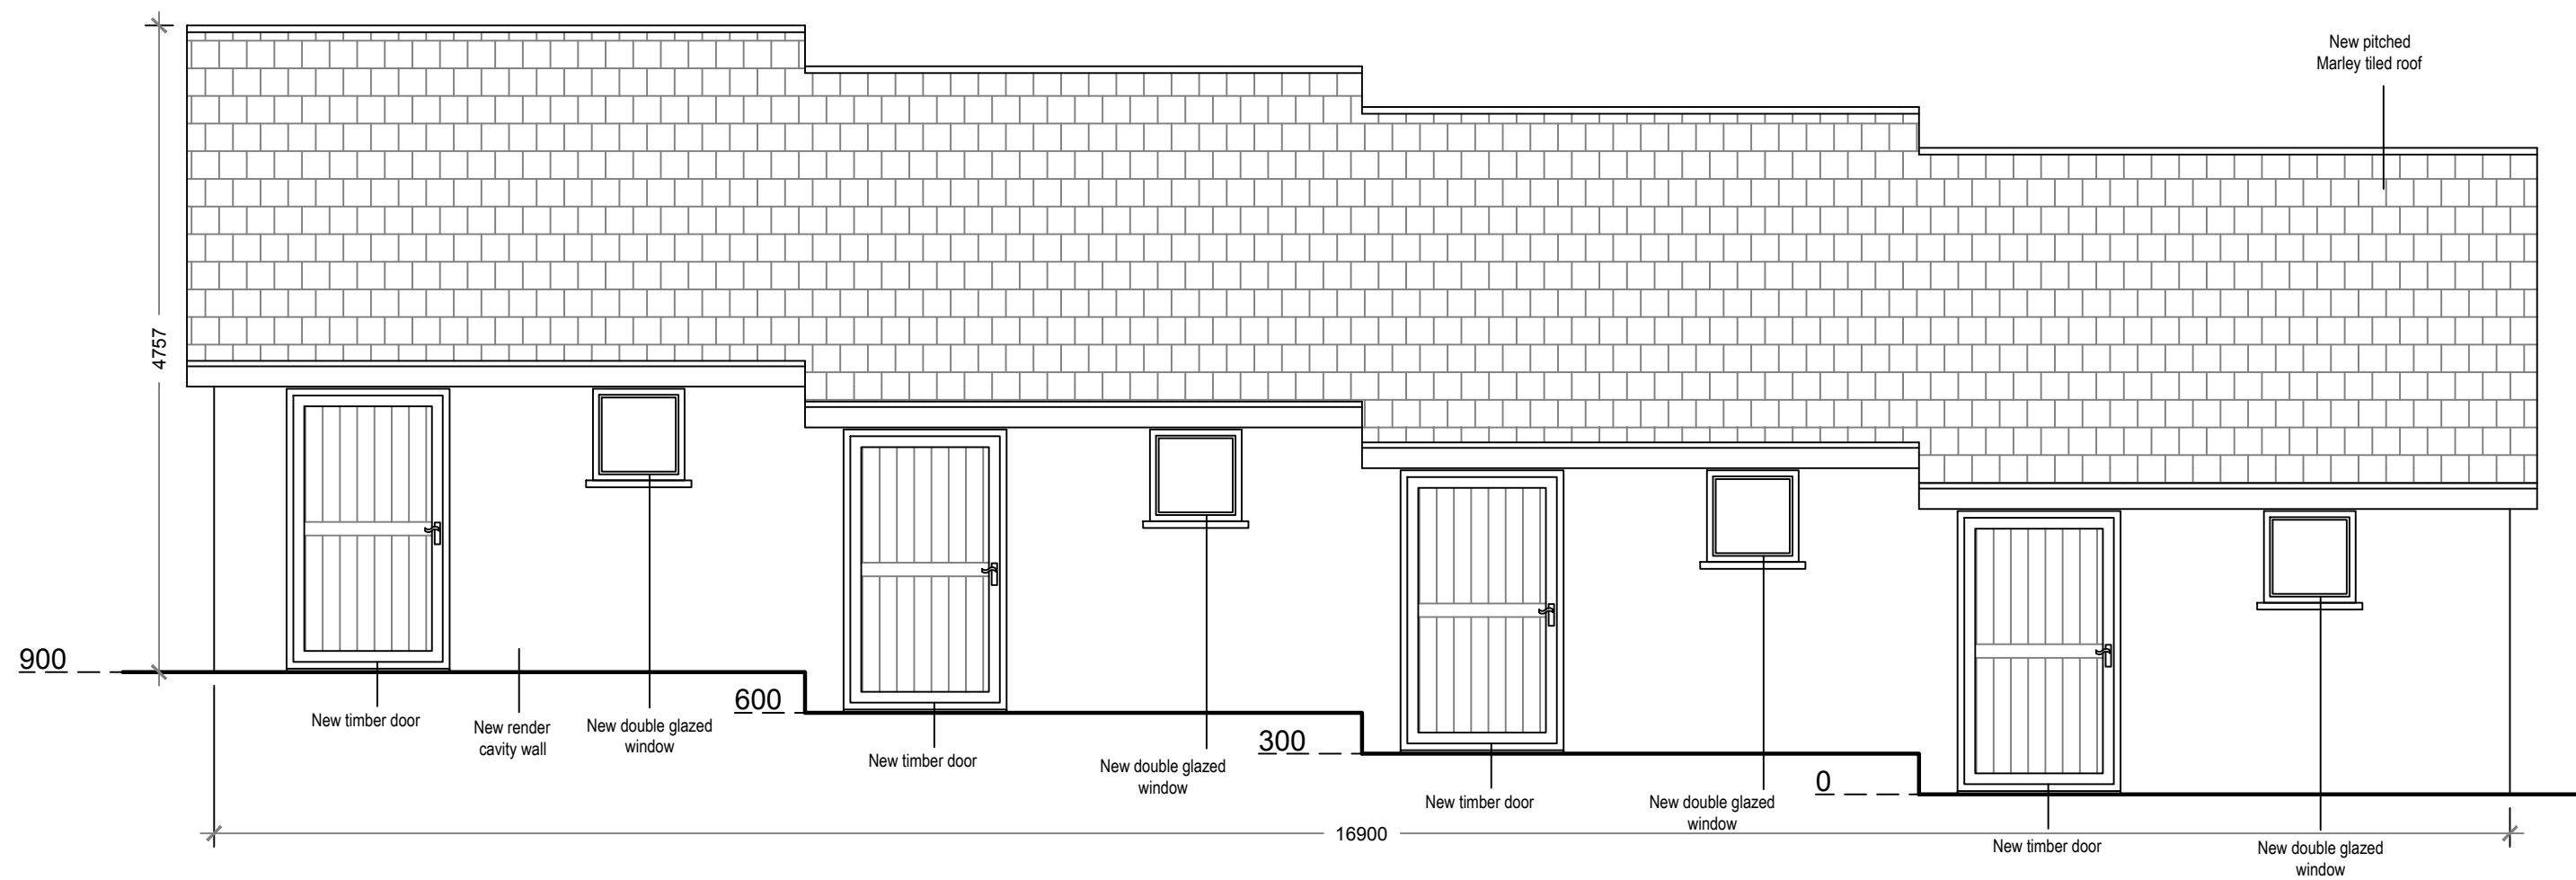


Proposed West Elevation
Scale 1:50

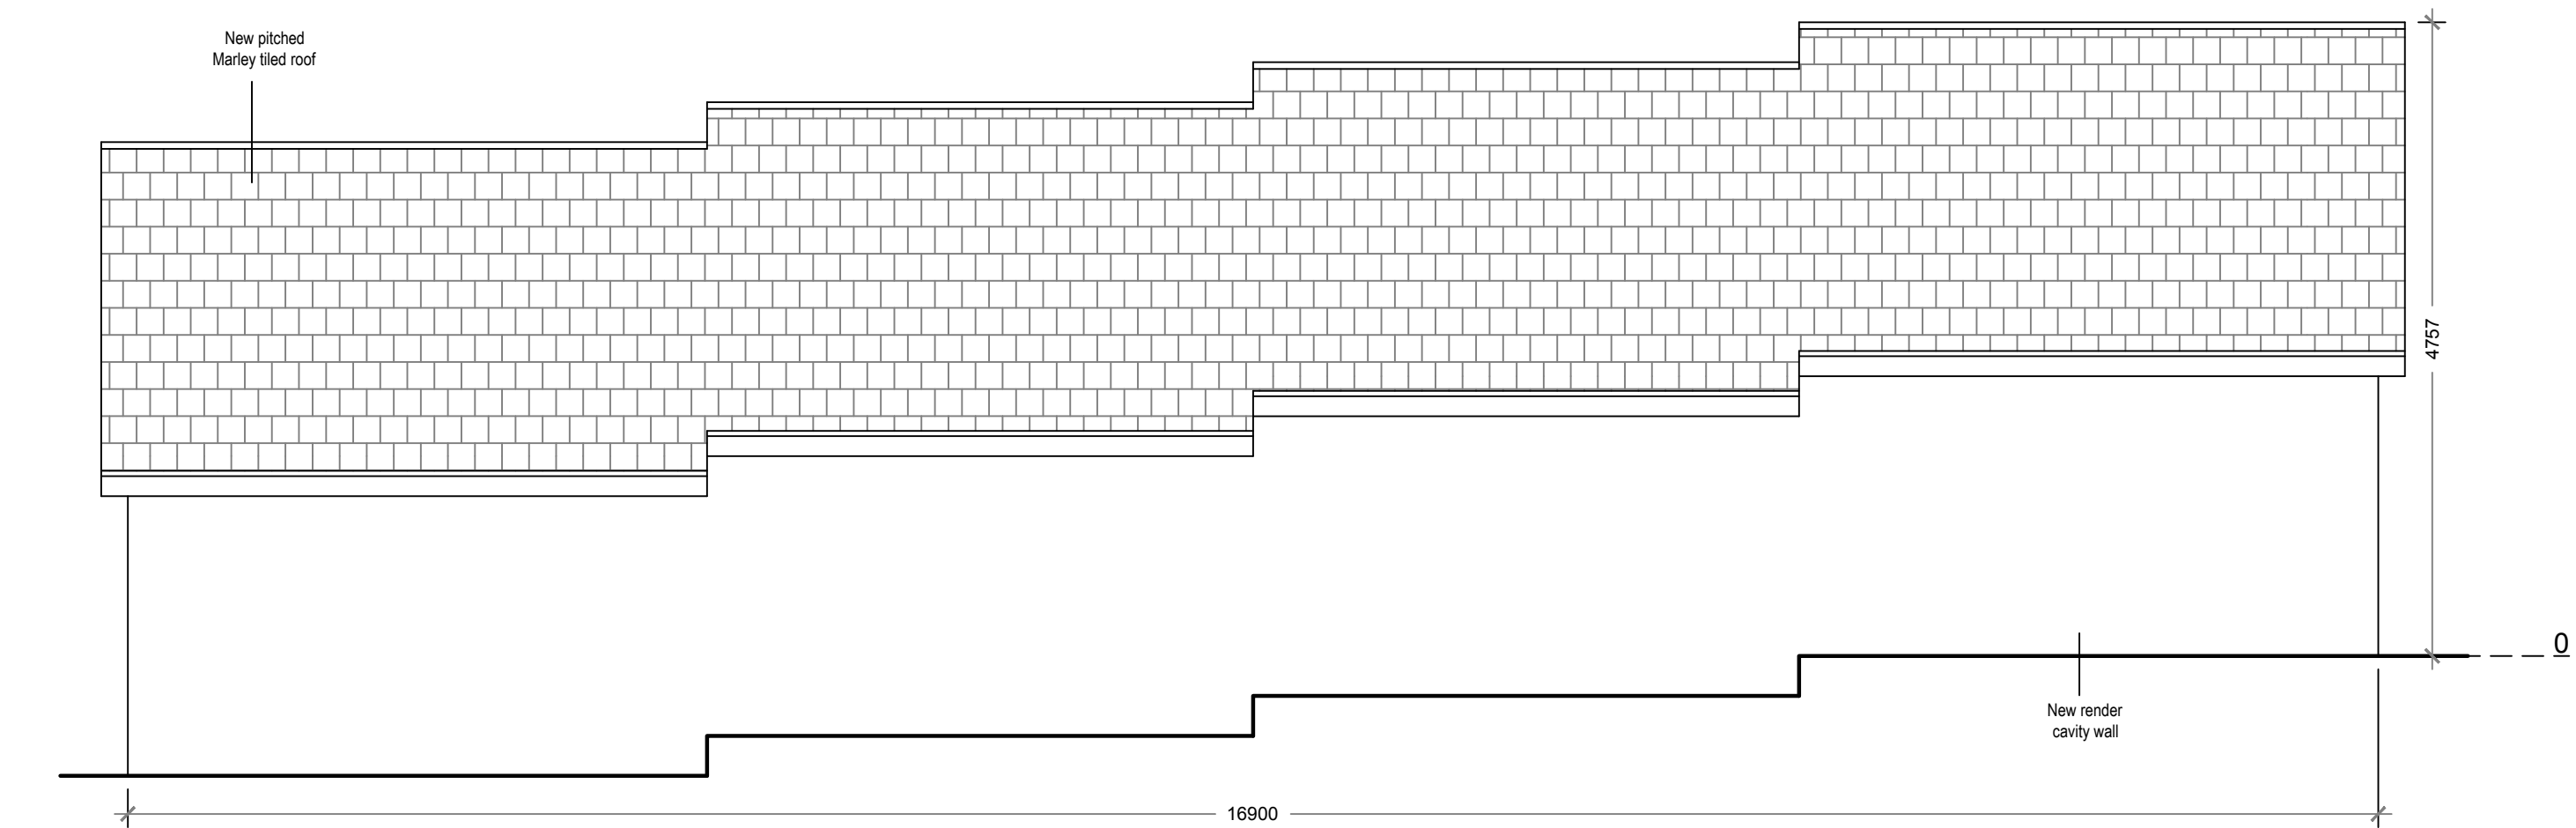


Proposed East Elevation
Scale 1:50

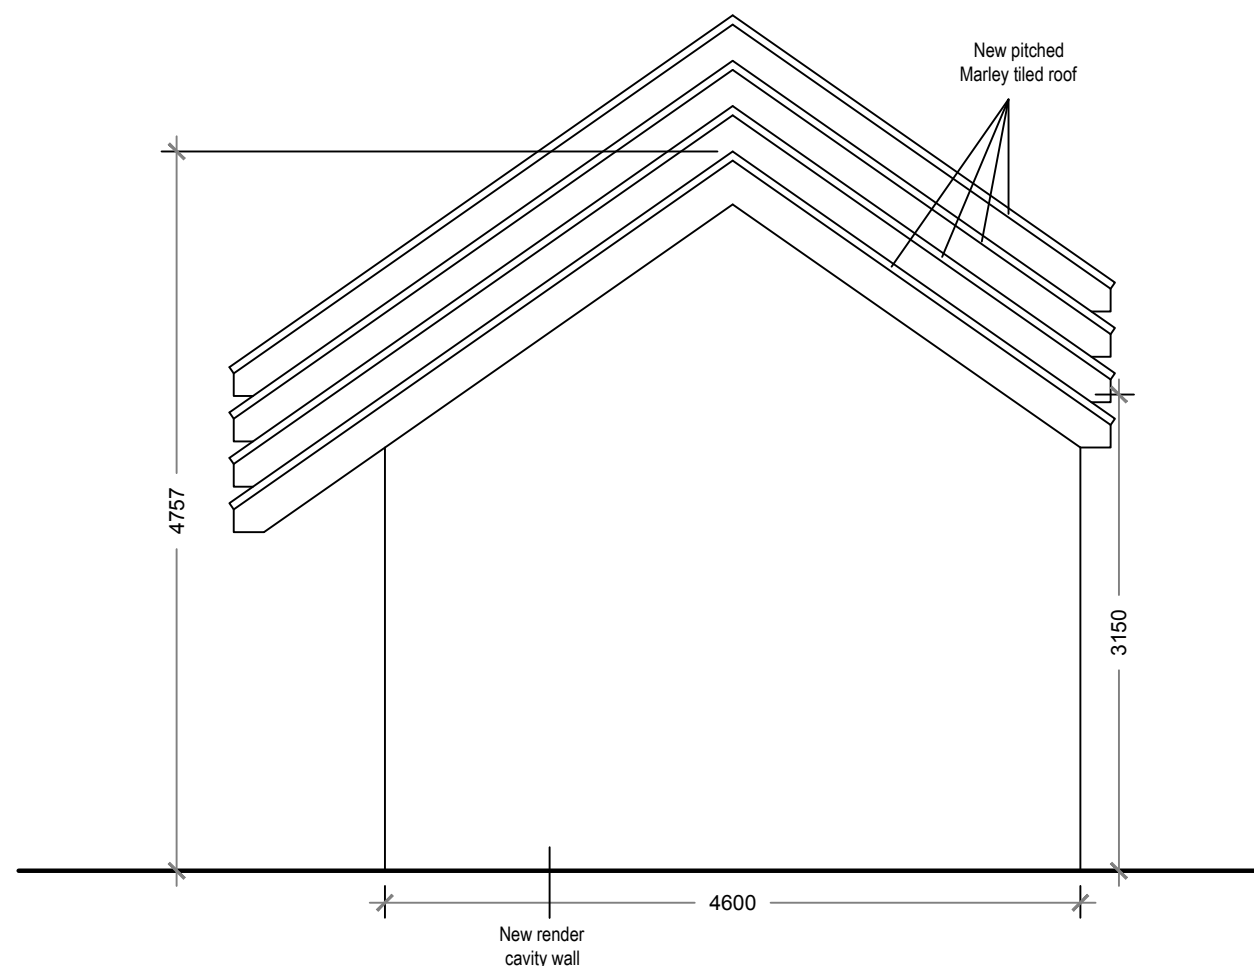

Proposed South Elevation
Scale 1:50

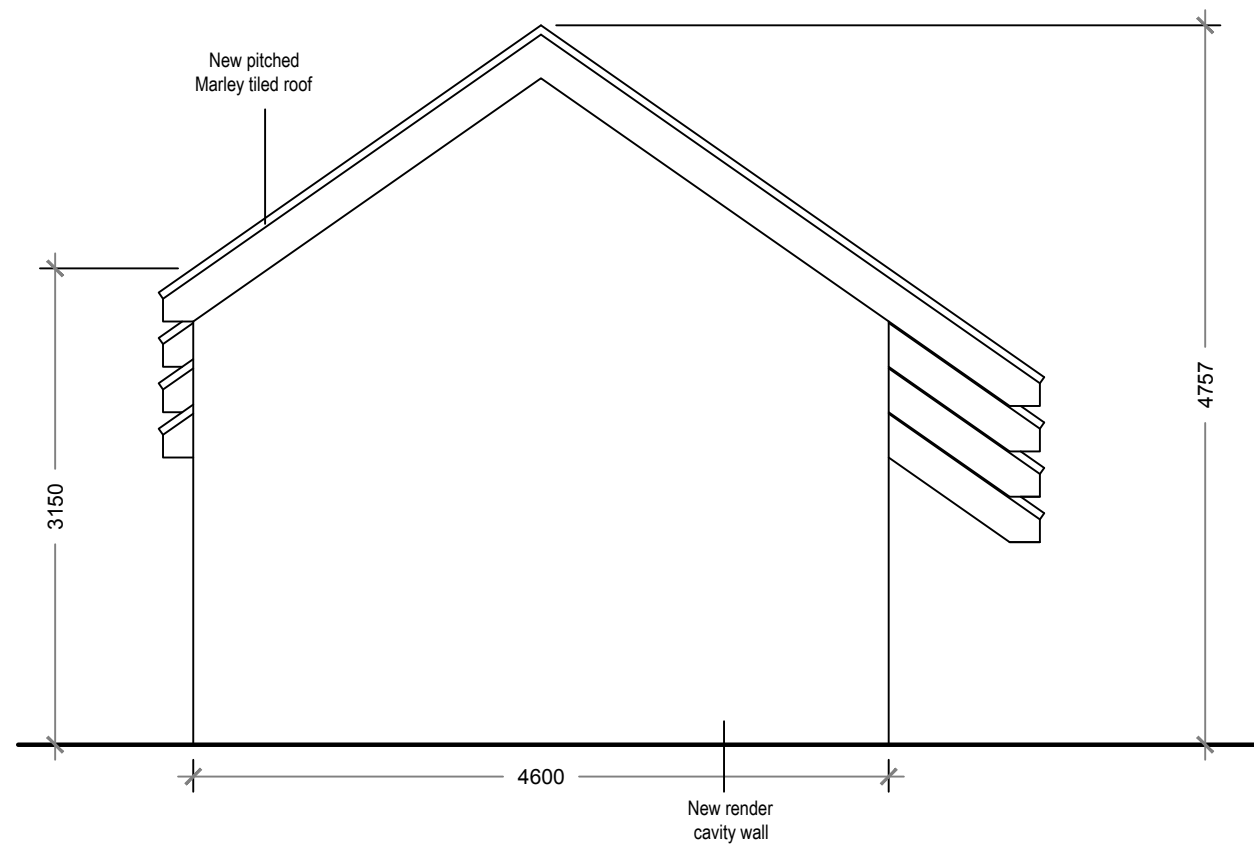

Proposed North Elevation
Scale 1:50

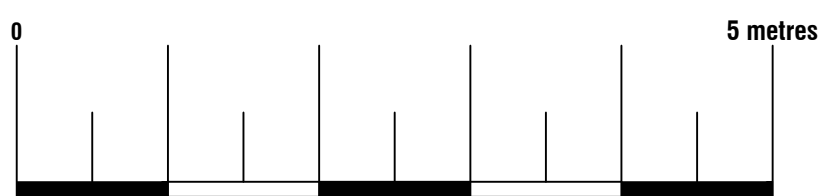

Arkiplan

74 Cardiff Road, CF15 7QE • Enquiries@ArkiPlan.co.uk

Site	Bank Cottage, Thurgoland Bank, Sheffield, South Yorkshire S35 7BR	Date	23.04.2021
		Sheet	21-0473 D03 Rev 0
		Job	New Build Stables
		Scale	As Shown@A1
		Title	As Shown