



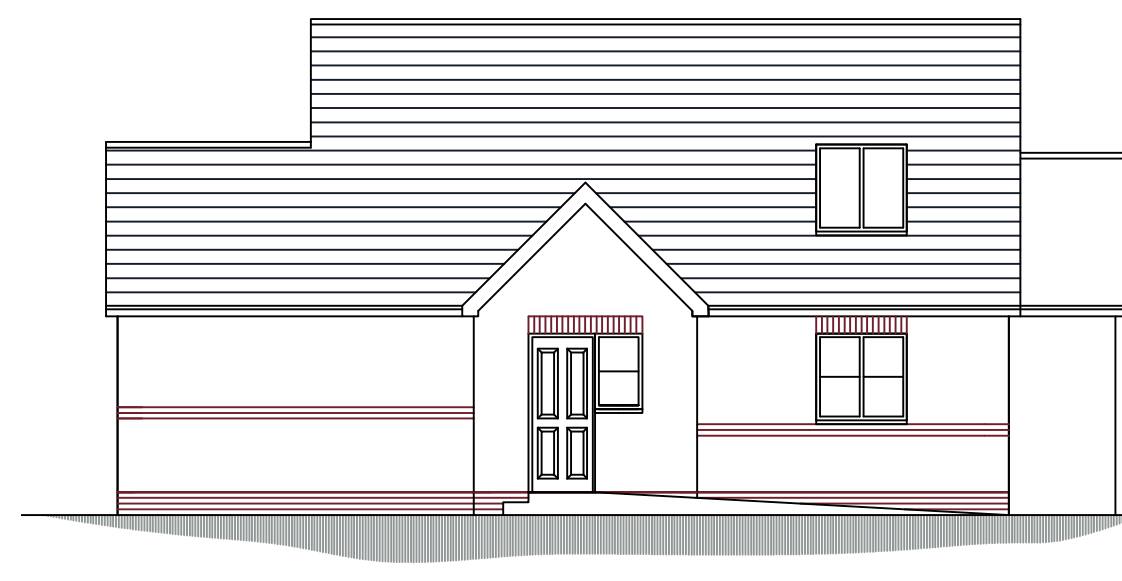


FRONT ELEVATION
AS PROPOSED

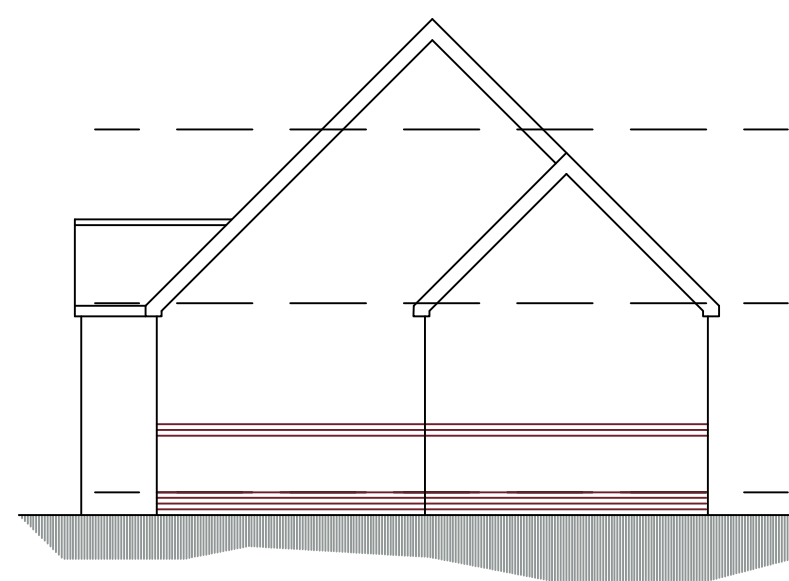


SIDE ELEVATION
AS PROPOSED




SIDE ELEVATION
AS PROPOSED

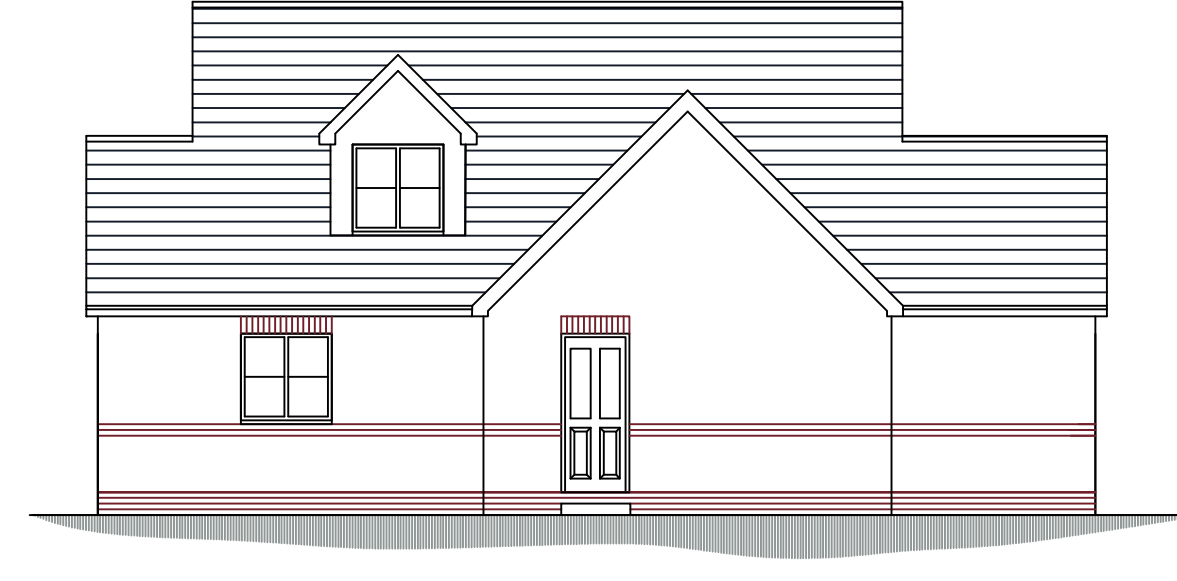


REAR ELEVATION
AS PROPOSED

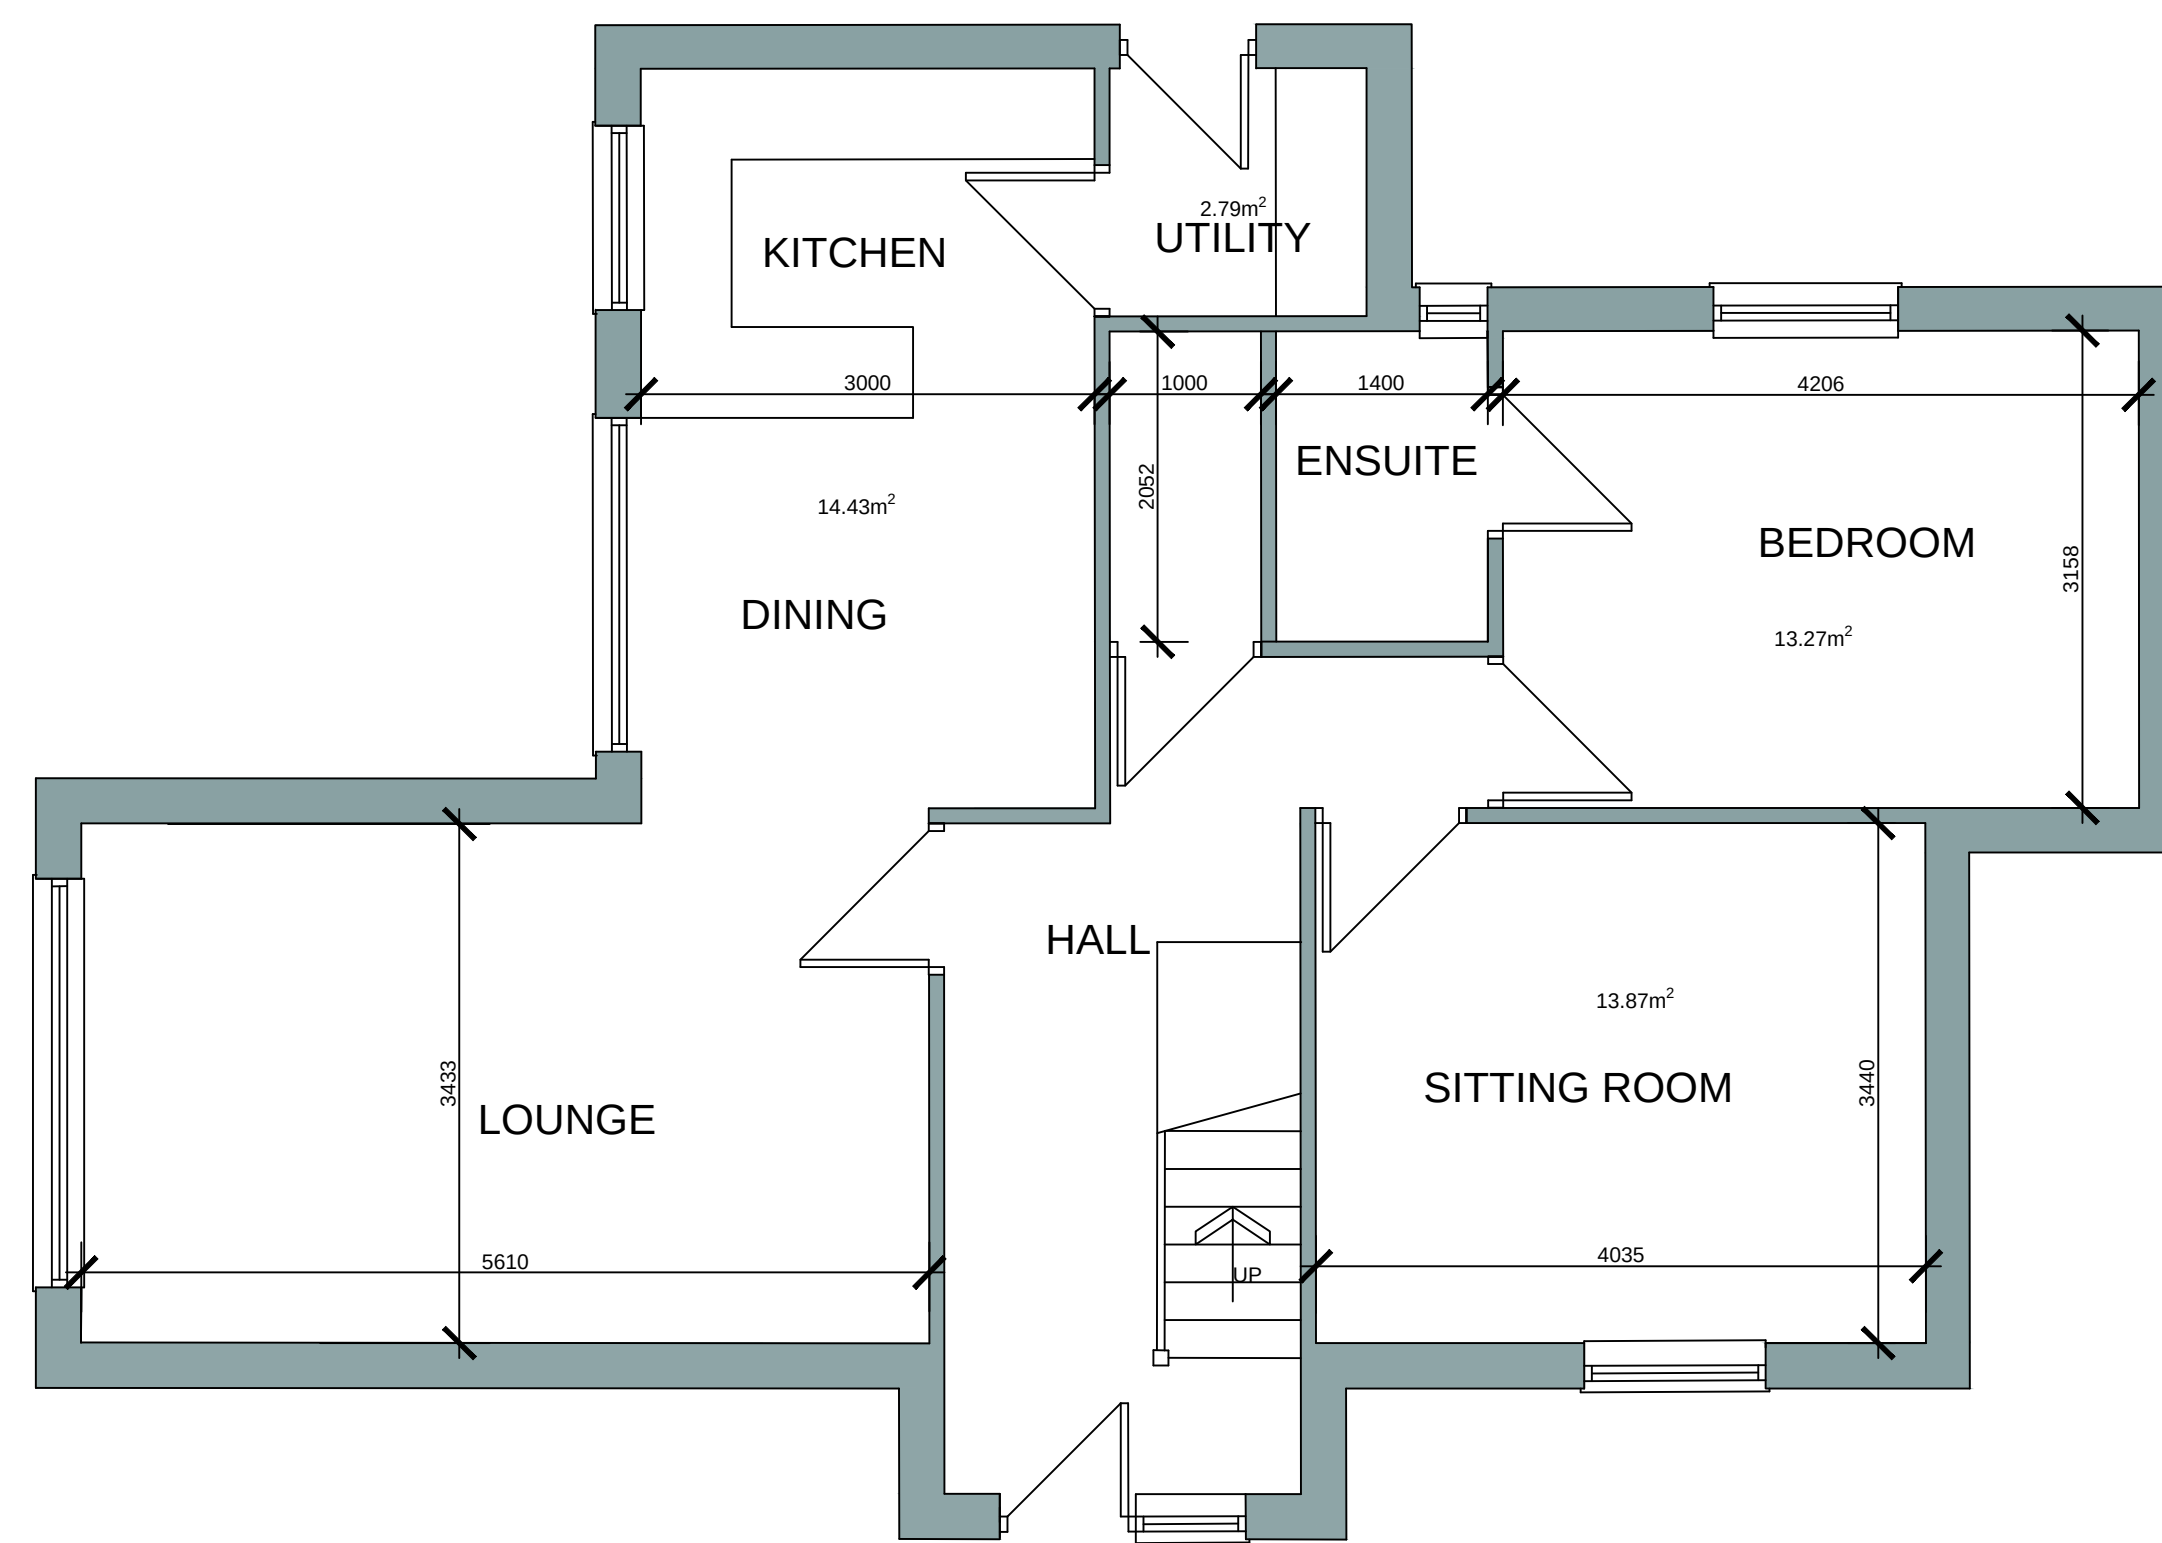


GROUND FLOOR PLAN
AS PROPOSED

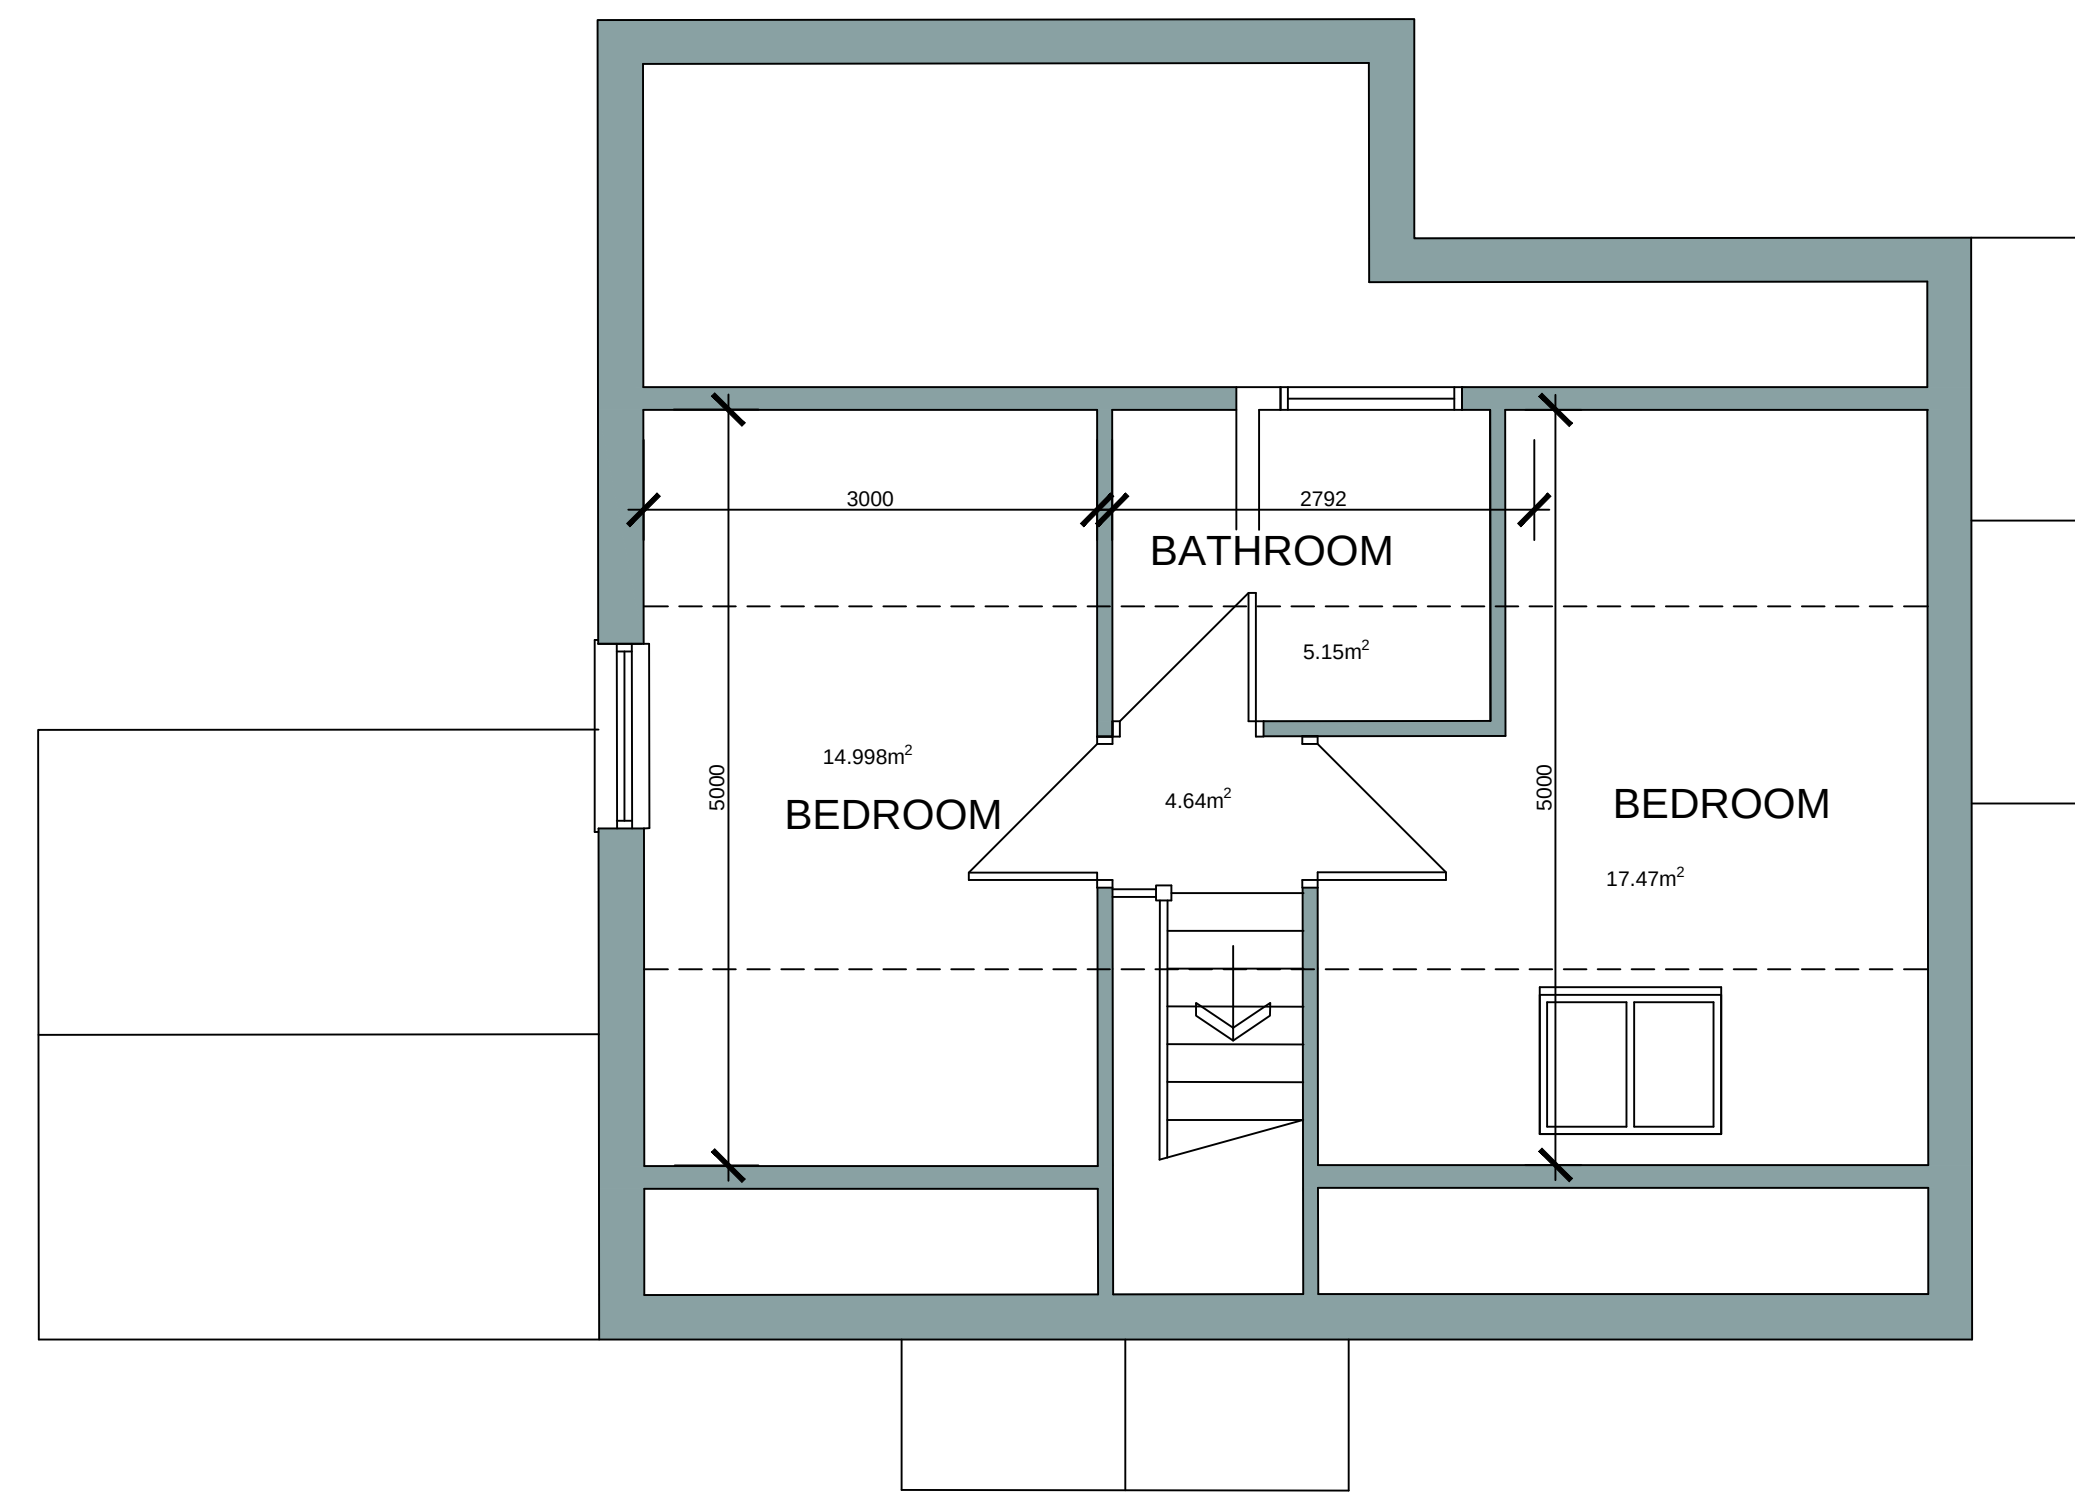

FIRST FLOOR PLAN
AS PROPOSED

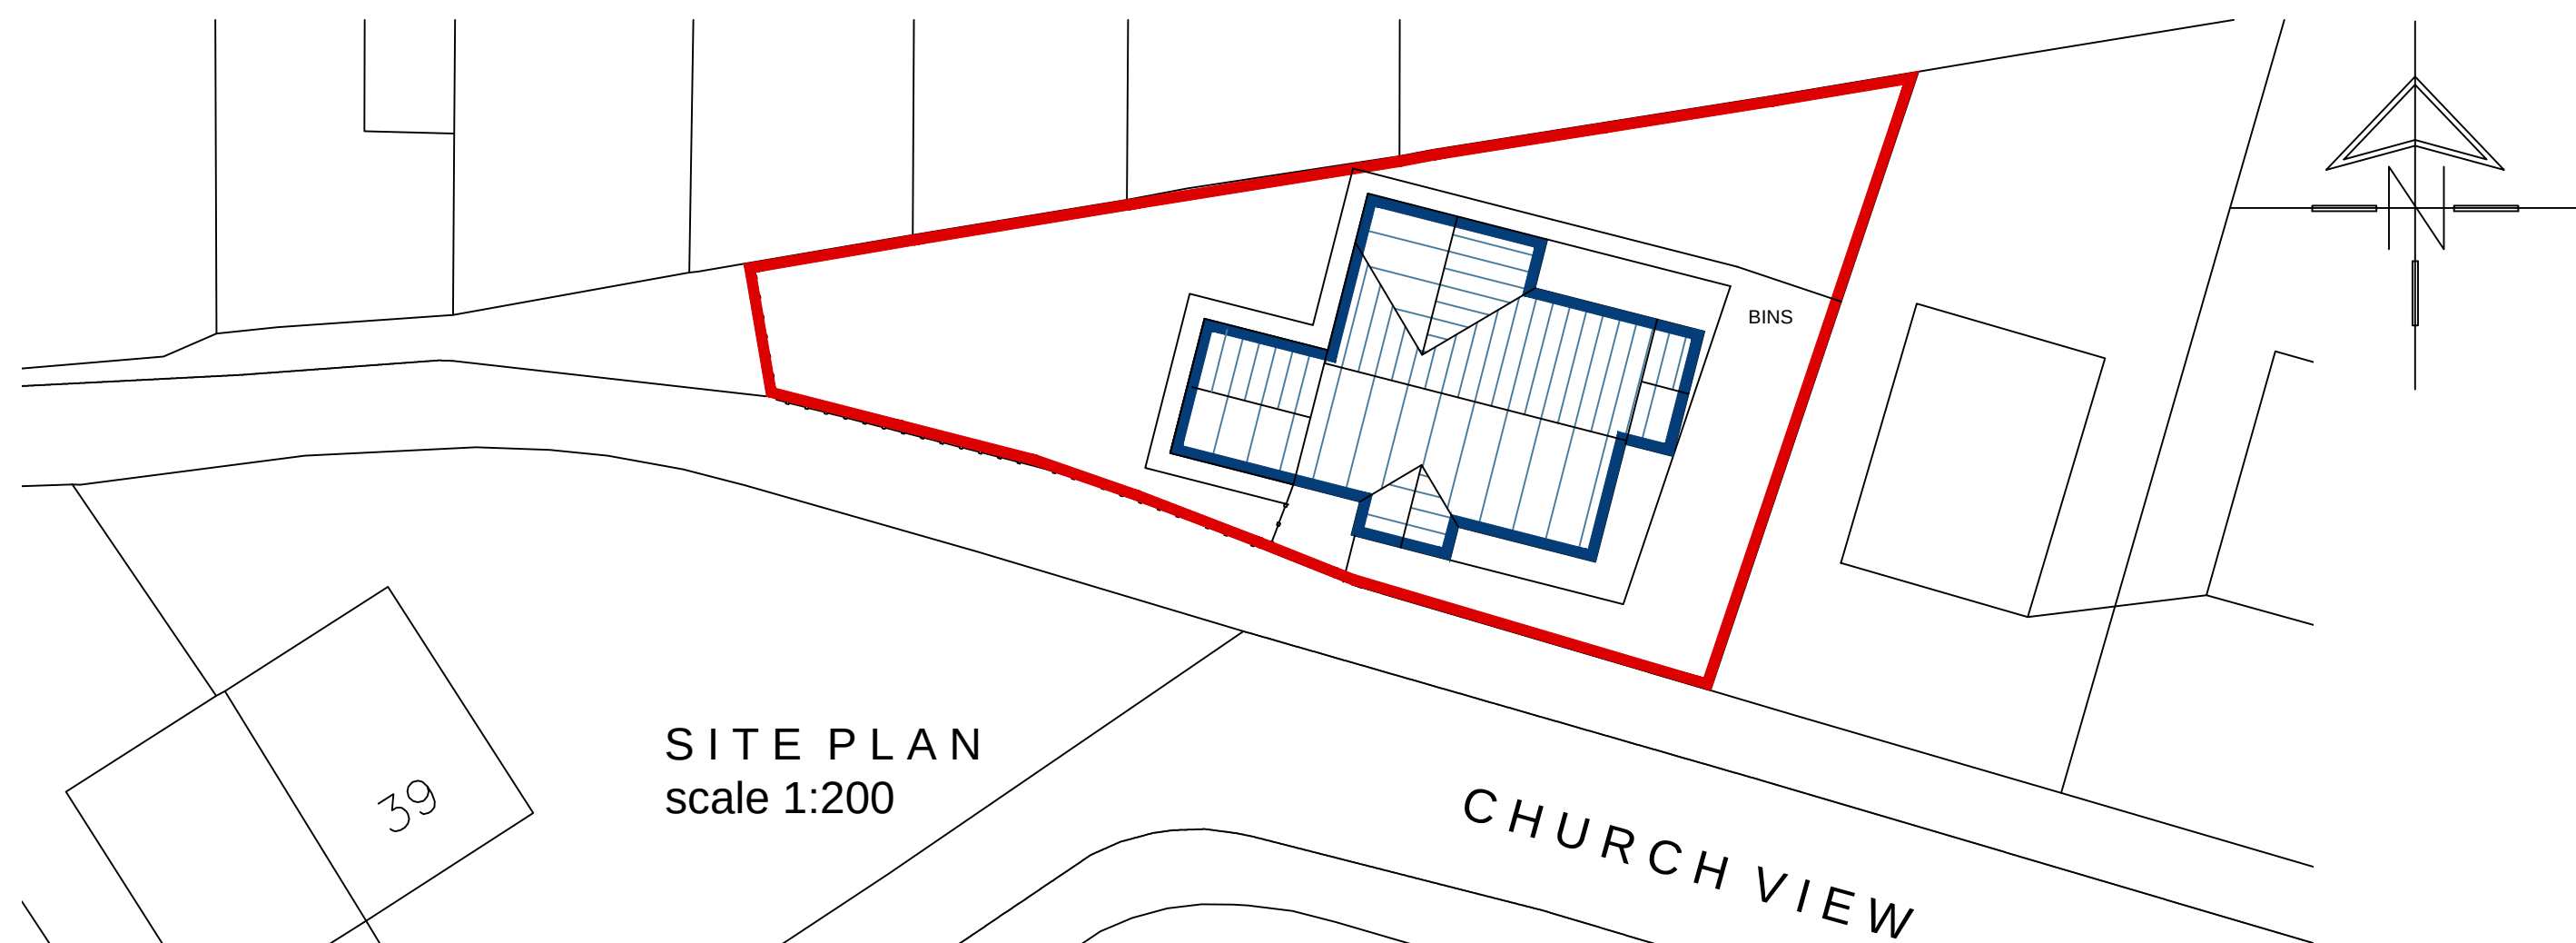

SITE PLAN
scale 1:200

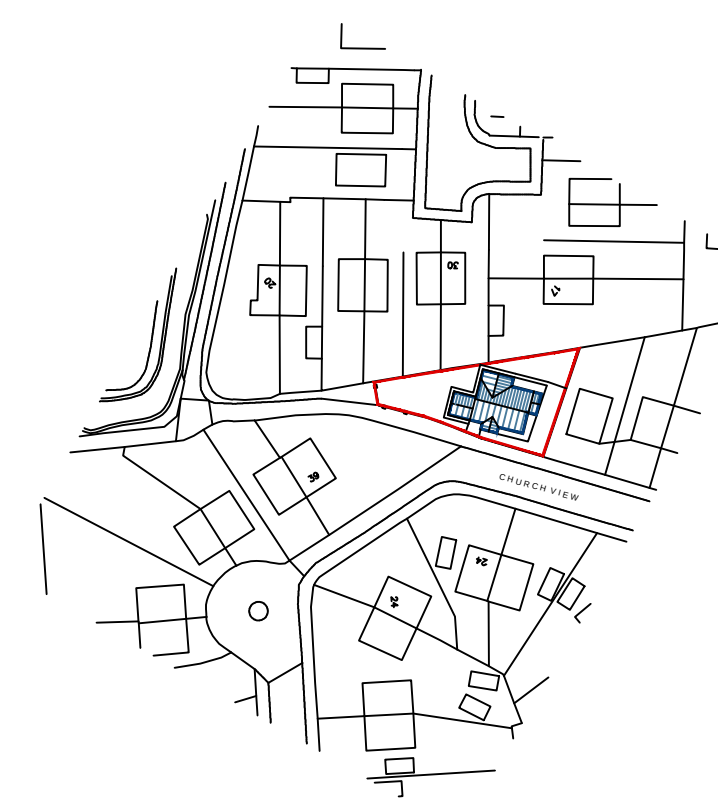

LOCATION PLAN
scale 1:200

			8 MORSTON BUSINESS PARK, WHALEY ROAD, BARUGH GREEN, BARNLEY. S75 1HQ			Phone: 01226 208482 Fax: 01226 283030											
						Email: info@whiteaguspartnership.co.uk Web: www.whiteaguspartnership.co.uk											
ARCHITECTURAL SERVICES AND SURVEYORS																	
Project. PROPOSED DWELLING CHURCH VIEW, CUDWORTH BARNLEY						Client. GATES PROPERTY LETTINGS LTD											
Drawing Title. PLANS AND ELEVATIONS						Date. APRIL 2017		Scale. 1:50 & 1:100 @ A1									
						Ref. 16-061		Dwg. No. 02									
						Rev.											
Date			Suffix			Description			Date			Suffix			Description		