



SITE LOCATION

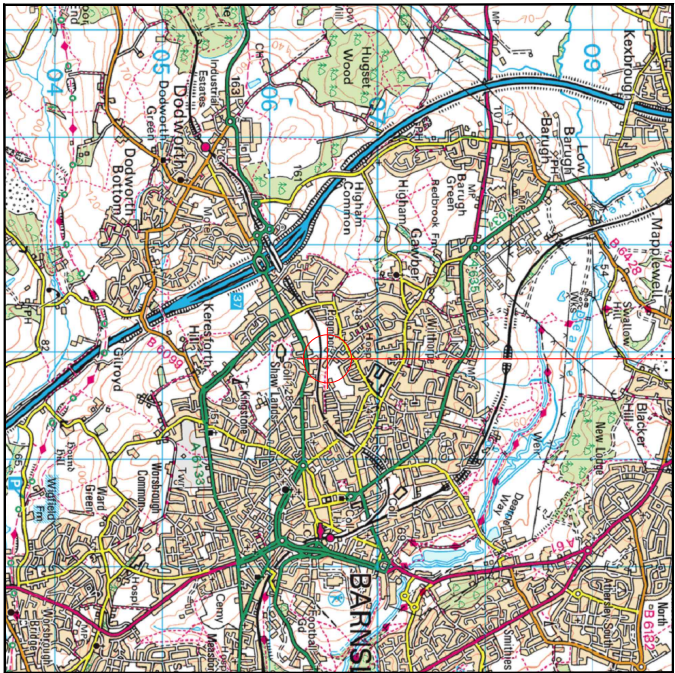


SITE LOCATION

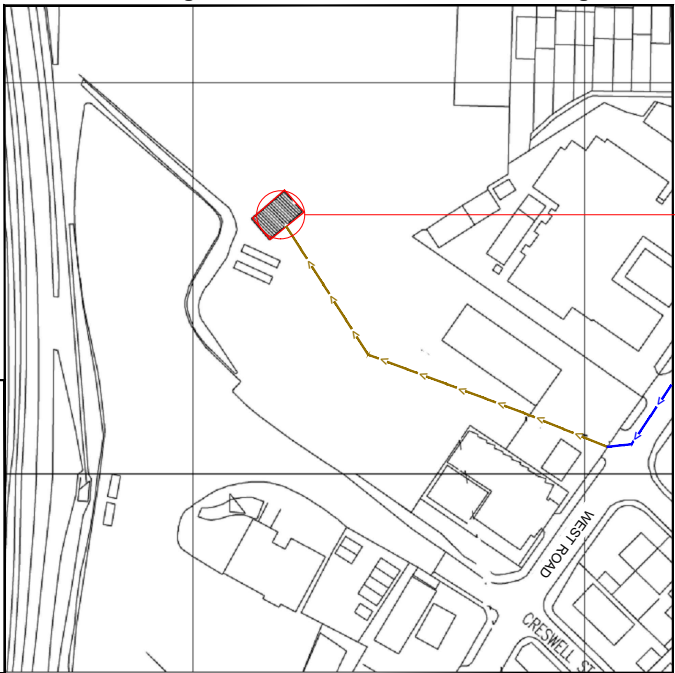

NGR E: 432931 N: 406517

SITE AREA PLAN

SCALE 1:50,000

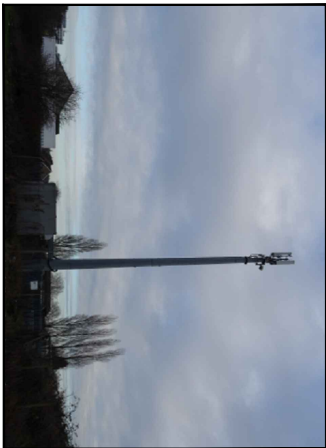

SITE PHOTOGRAPH

SITE LOCATION PLAN

SCALE 1:1250



GOOGLE MAPS QR CODE

GOOGLE MAP - <https://goo.gl/maps/DqsepUJH07x>

GOOGLE STREETVIEW - <https://goo.gl/maps/IZAnEP3raoE2>

NOTES:

1. ALL DIMENSIONS IN MM UNLESS OTHERWISE NOTED.
- DIRECTIONS TO SITE: 320 DODWORTH RD. HEAD SOUTHEAST TOWARD DODWORTH ROUNDABOUT. AFTER 207 FEET AT DODWORTH ROUNDABOUT, TAKE THE 1ST EXIT ONTO DODWORTH ROAD. AFTER 0.3MILES, TURN LEFT ONTO DODWORTH RD. AFTER 0.5MILES TURN RIGHT ONTO WEST RD. DESTINATION WILL BE ON THE RIGHT.

SITE PROVIDERS
PROPERTY BOUNDARY: 
ACCESS ROUTE TO SITE: 
LEASE ACCESS ROUTE: 

Version	Revised / Description	Project	Prepared by	Status
M001	MBNL	ATAP	Planning	A
Drawn	12/12/2019	Revised / Description		
Checked	01/01/2020	First Issue - Site nomination dated		
Drawn	01/01/2020	First Issue - Site nomination dated		
Checked	01/01/2020	First Issue - Site nomination dated		



Waldon Telecom
Pirbright House
Pirbright Road
West Byfleet
Surrey
KT14 6RA
TEL: 01832 411011
FAX: 01832 411012



WALDON TELECOM
Pirbright House
Pirbright Road
West Byfleet
Surrey
KT14 6RA
TEL: 01832 411011
FAX: 01832 411012

Site Name: HAULAGE COMPOUND

Site ID: 721868

Address: HAULAGE COMPOUND
WEST ROAD
POGMOOR
BARNISLEY
S75 2DH

Title: 002 SITE LOCATION PLAN

Project: ATAP


Purpose of Issue: GENERAL ARRANGEMENT

EE Card ID: 99636
MBNL Card ID: BAR040
SJM Card ID: S0458

Master Drawing No: 721868 BAR040_99636_S0458_M001
Issue: A



NOTE:
ALL EQUIPMENT SHOWN IN ORANGE
TO BE REMOVED AND RELOCATED

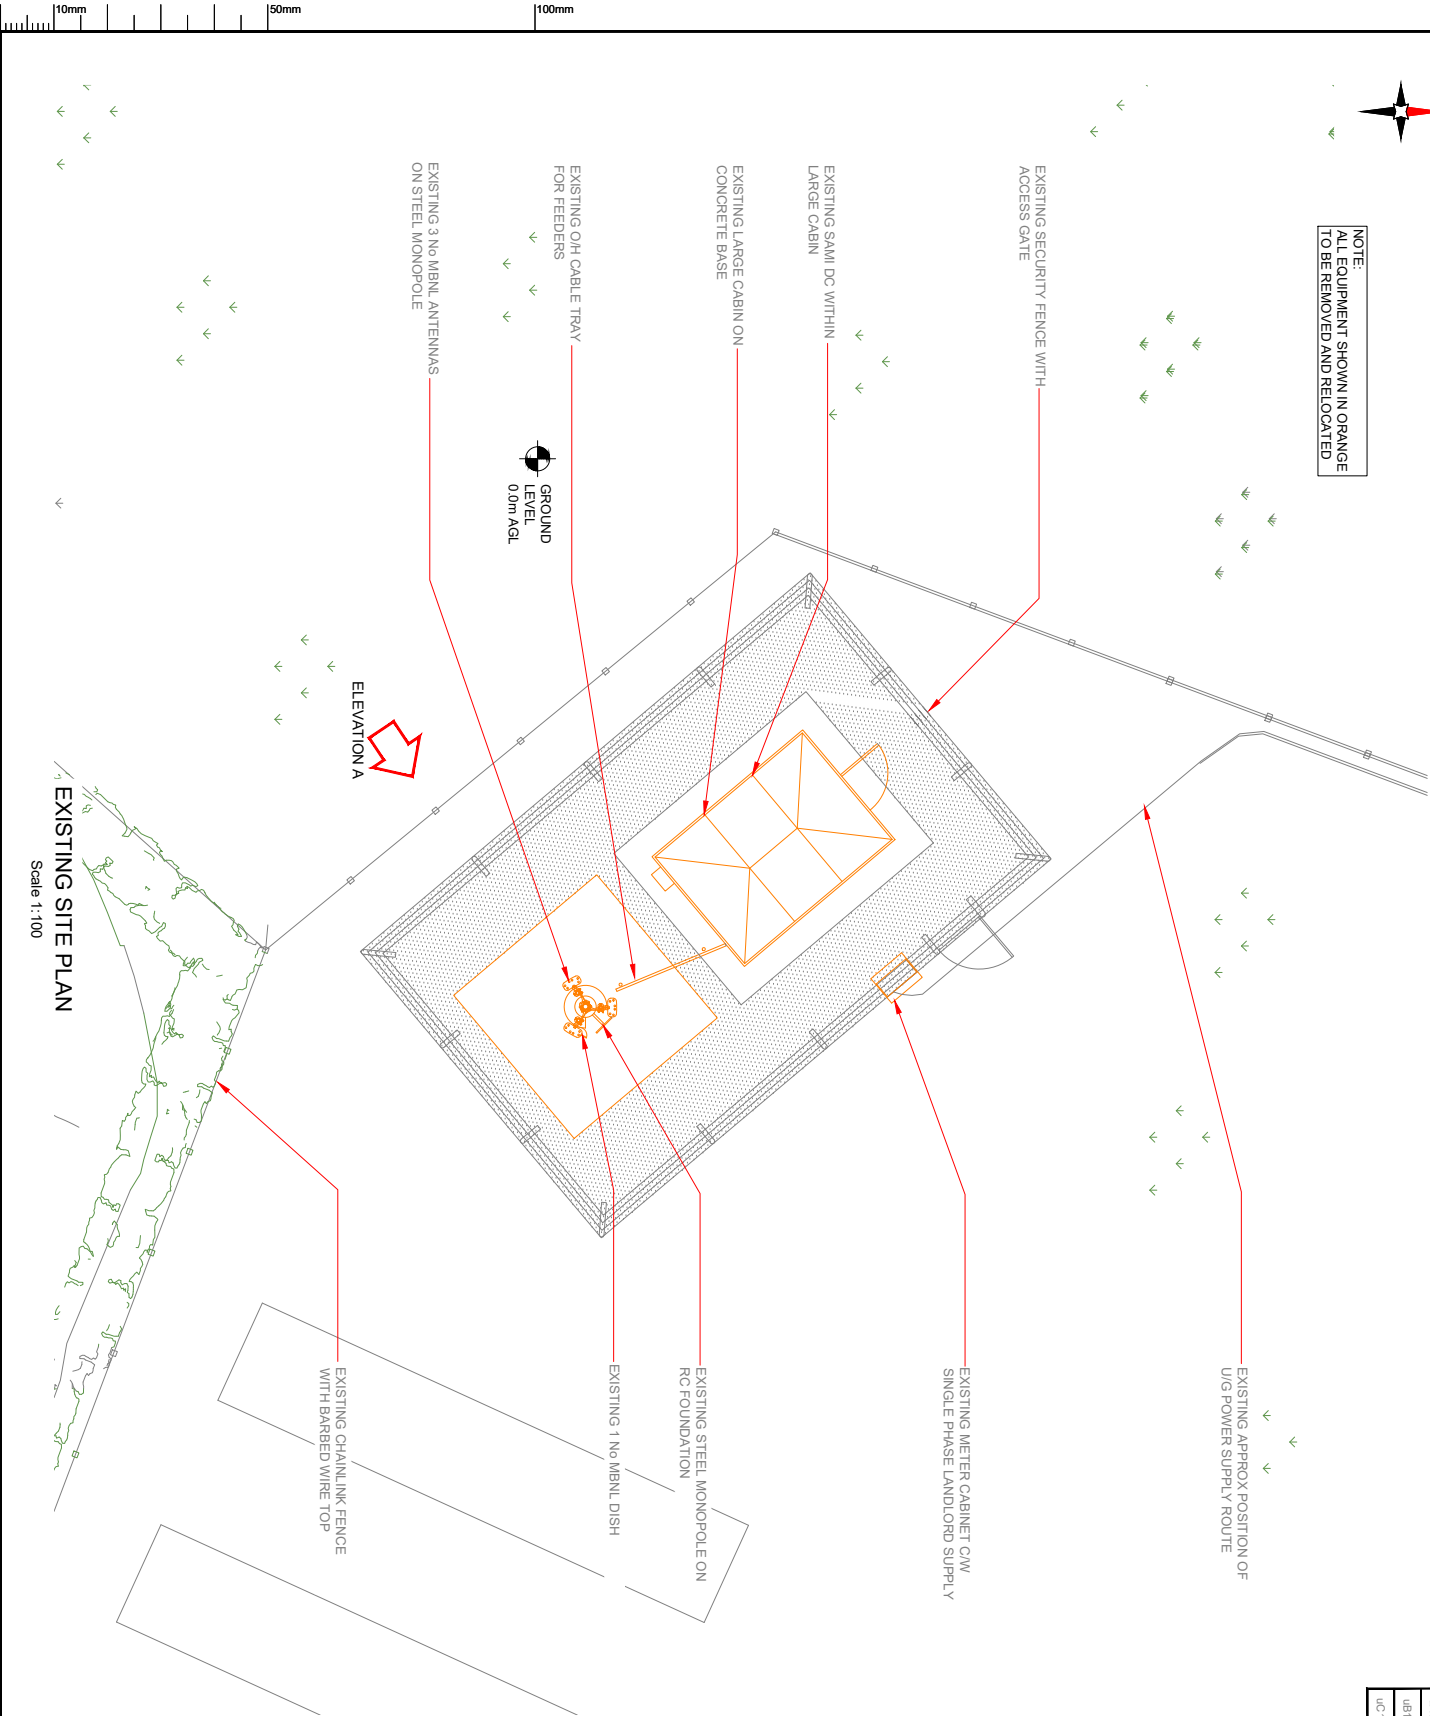

NO. 1	Revision
NO. 2	Approved
NO. 3	Drawn
NO. 4	Checked
NO. 5	Design
NO. 6	Issue
NO. 7	Final
NO. 8	Issue
NO. 9	Issue
NO. 10	Issue

Number	Revision	Project	Equipment of Issue	Status
M001	MBNL	ATAP	Planning	A
Date: 12/02/2019				
Drawn: ASE				
Checked: ASE				
Design: ASE				
Issue: ASE				
ID: 1000000000				
First Issue - Site nomination dated				



MSP & Design Consultant
Mobile Broadband Network Limited
Sixth Floor, Thames Tower, Station Road, Reading, RG1 1UX



WALDON TELECOM
PROXY HOUSE
PERRORD ROAD
WEST BYFLEET
SURREY
KT14 6RA
TEL: 01932 411011
FAX: 01932 411012

Site Name: HAULAGE COMPOUND

Site ID: 721868

Address: HAULAGE COMPOUND
WEST ROAD
POGMOOR
BARNISLEY
S75 2DH

Title: 100 EXISTING SITE PLAN


Project: ATAP

Purpose of Issue: GENERAL ARRANGEMENT

EE Card ID: 99636 MBNL Card ID: BAR040 SJM Card ID: S0458

Master Drawing No: 721868_BAR040_99636_S0458_M001 Issue: A

NOTE:
ALL EQUIPMENT SHOWN IN ORANGE
TO BE REMOVED AND RELOCATED

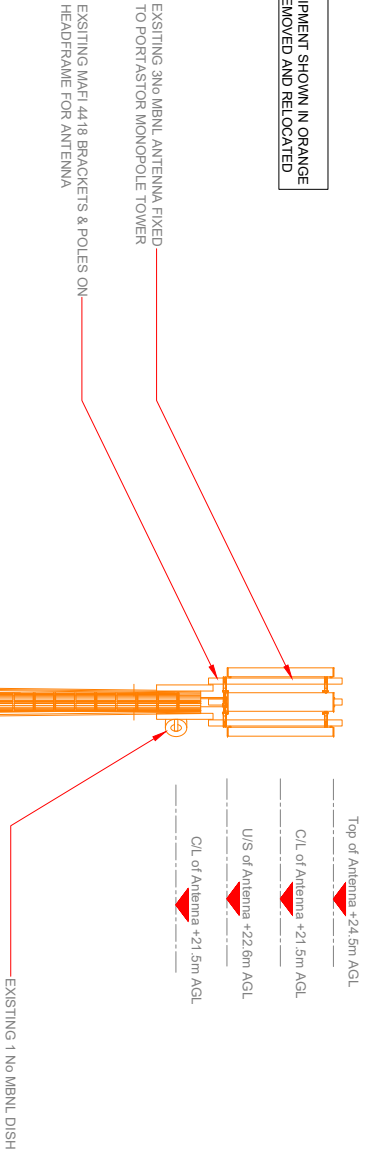

MBNL	Antenna	24.5m
UA1	0'	
UB1	0m	
UC1	0m	

Number	REVISION	Project	Purpose of Issue	Status
M001	MBNL	ATAP	Planning	A
Date	12/02/09	Revision / Legend Description		
Drawn	ASE	First Issue - Site nomination dated		
Checked	C. Yager			
Approved	D. P. Smith			



Mobile Broadband Network Limited
Sixth Floor, Thames Tower, Station Road, Reading, RG1 1UX

MSP & Design Consultant



WALDON TELECOM
PHOENIX HOUSE
PERRORD ROAD
WEST BYFLEET
SURREY
KT14 6RA
TEL: 01932 411011
FAX: 01932 411012

Site Name:

HAULAGE COMPOUND

Site ID:

721868

Address:

HAULAGE COMPOUND
WEST ROAD
POGMOOR
BARNSLEY
S75 2DH

Title:

150 EXISTING ELEVATION A

Project:

ATAP

Purpose of Issue:

GENERAL ARRANGEMENT

EE Call ID:

99636

MBNL Call ID

BAR040

Site Call ID

S0458

Master Drawing No:


721868_BAR040_99636_S0458_M001

Issue:

A

EXISTING ELEVATION A

Scale 1:100

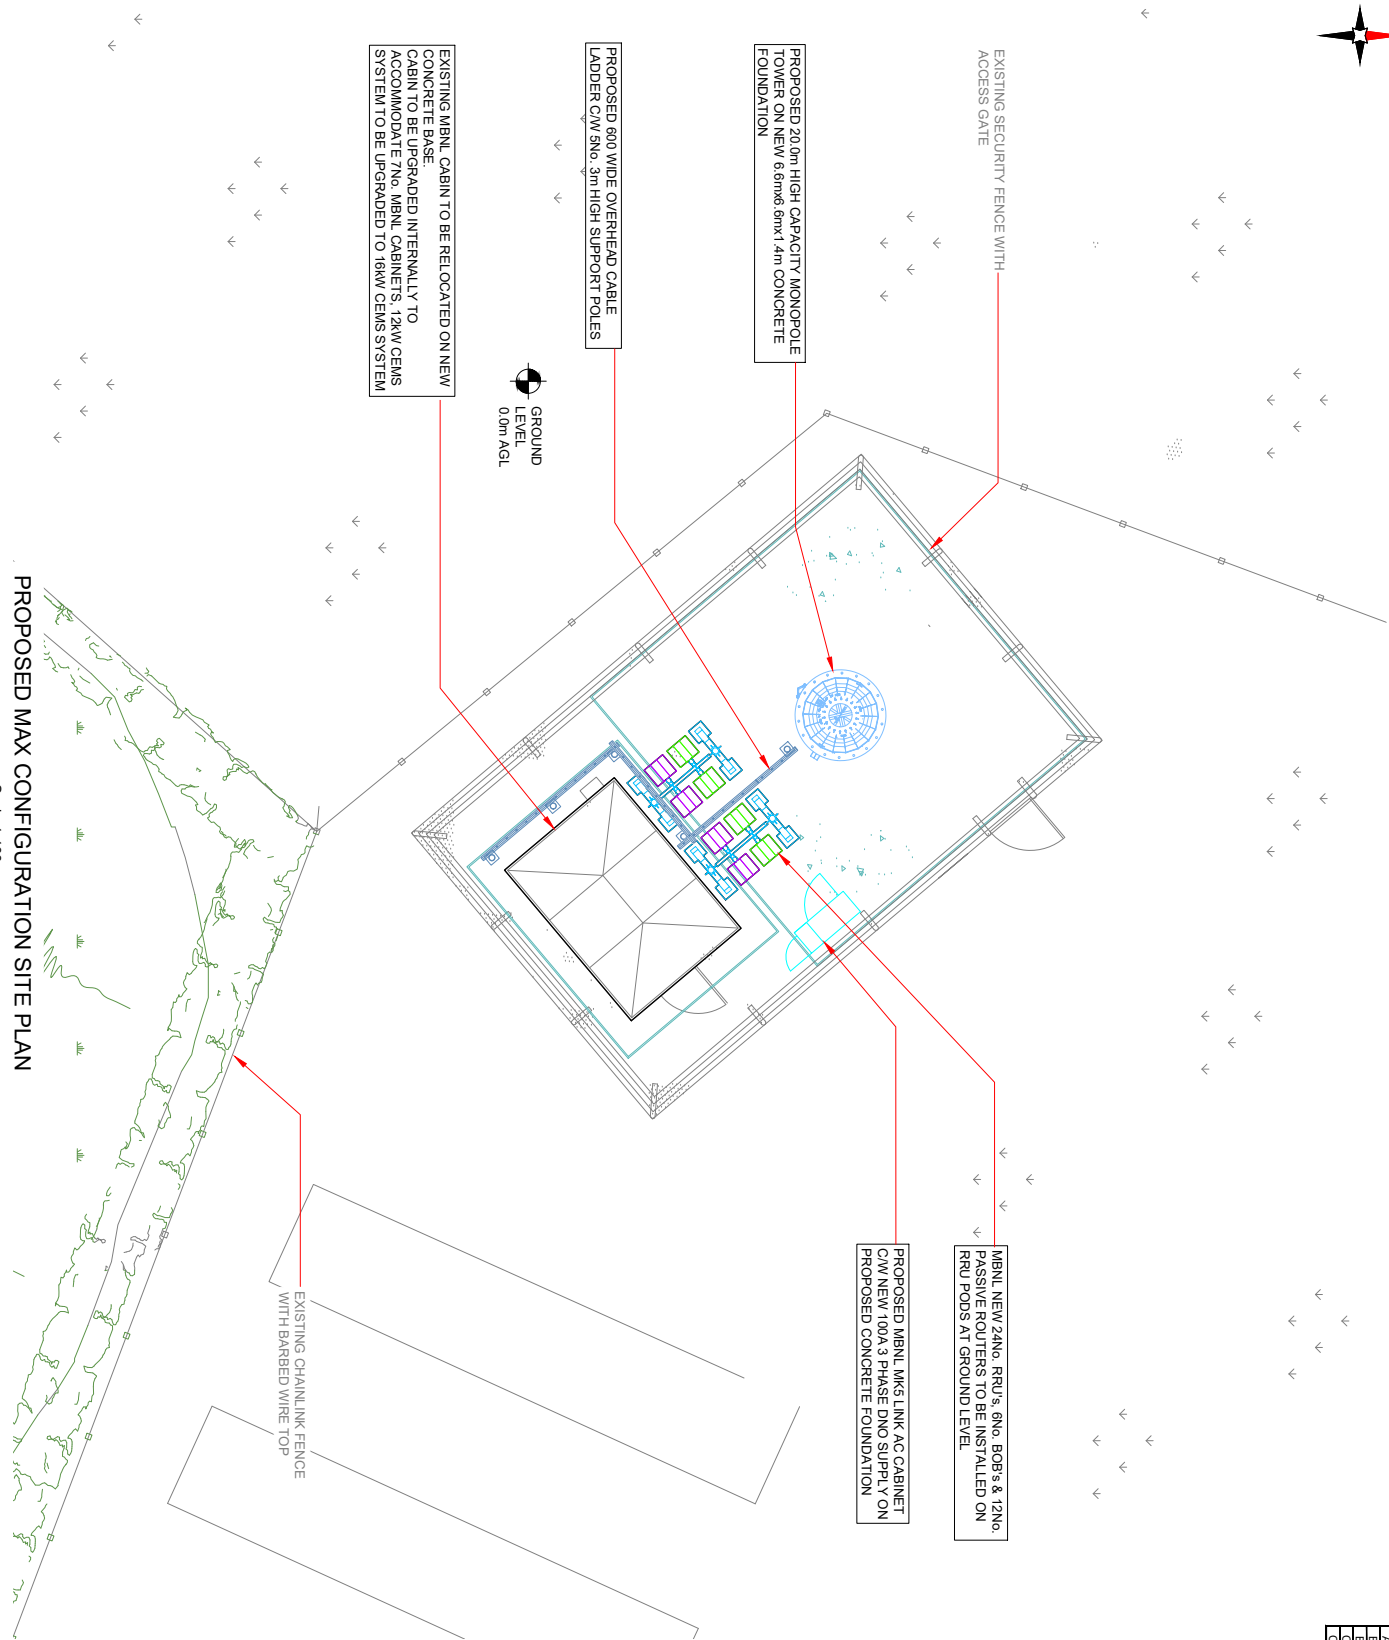

PROPOSED MAX CONFIGURATION SITE PLAN

Scale 1:100

Revision	Author	Check	Drawn
A1	A1	A1	A1
A2	A2	A2	A2
B1	B1	B1	B1
B2	B2	B2	B2
C1	C1	C1	C1
C2	C2	C2	C2

Number	Revised / Description	Project	Revision of Issue	Status
M001	MBNL	ATAP	Planning	A
Drawn	12/02/2019	Revised / Signed	Drawn	
Checked	CASE	First Issue - Site nomination dated	Checked	
Drawn	CASE	First Issue - Site nomination dated	Drawn	
Checked	LD	First Issue - Site nomination dated	Checked	
Drawn	LD	First Issue - Site nomination dated	Drawn	



MSP & Design Consultant
Media Broadcast Network Limited
Sixth Floor, Thames Tower, Station Road, Reading, RG1 1UX



WALDON TELECOM
PHOENIX HOUSE
PILGRIM ROAD
WEST BYFLEET
SURREY
KT14 6RA
TEL: 01932 411011
FAX: 01932 411012

Site Name: HAULAGE COMPOUND

Site ID: 721868

Address: HAULAGE COMPOUND
WEST ROAD
POGMOOR
BARNSELEY
S75 2DH

Title: 215 MAX CONFIGURATION SITE PLAN

Project: ATAP

Purpose of Issue: GENERAL ARRANGEMENT

EE Card ID:	MBNL Card ID	3rd Card ID
99636	BAR040	S0458

Master Drawing No: 721868, BAR040, 99636, S0458, M001 Issue: A

Revision	Revised
Approved	24/05/20
A1	0"
A2	0"
B1	100'
B2	100'
C1	200'
C2	200'

Number	Revised / EIT / ESD	Project	Revision of Issue	Status
M001	MBNL	ATAP	Planning	A
Drawn	12/02/20	Revised / ESD / ESD		
Checked	01/03/20	First Issue - Site nomination dated		
Approved	01/03/20			



MSP & Design Consultant



WALDON TELECOM
PHOENIX HOUSE
PILFORD ROAD
WEST BYFLEET
SURREY
KT14 6RA
TEL: 01932 411011
FAX: 01932 411012

Site Name: HAULAGE COMPOUND

Site ID: 721868

Address: HAULAGE COMPOUND
WEST ROAD
POGMOOR
BARNISLEY
S75 2DH


Title: 265 MAX CONFIGURATION ELEVATION

Project: ATAP

Purpose of Issue: GENERAL ARRANGEMENT

EIT Call ID:	MBNL Call ID	Site Call ID
99636	BAR040	S0458

Master Drawing No: 721868_BAR040_99636_S0458_M001 Issue: A

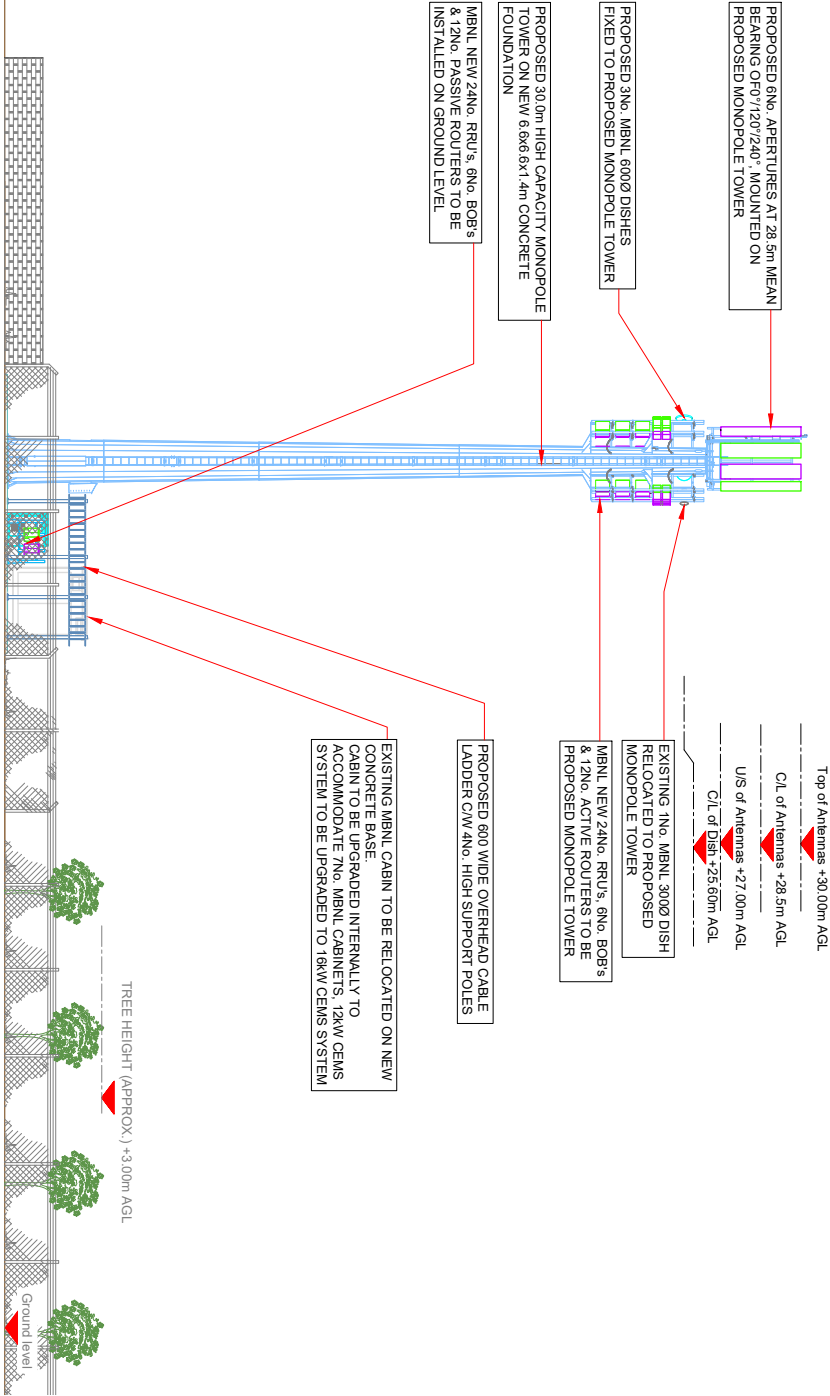

PROPOSED MAX CONFIGURATION ELEVATION

Scale 1:200