




Proposed Front Elevation
1:100

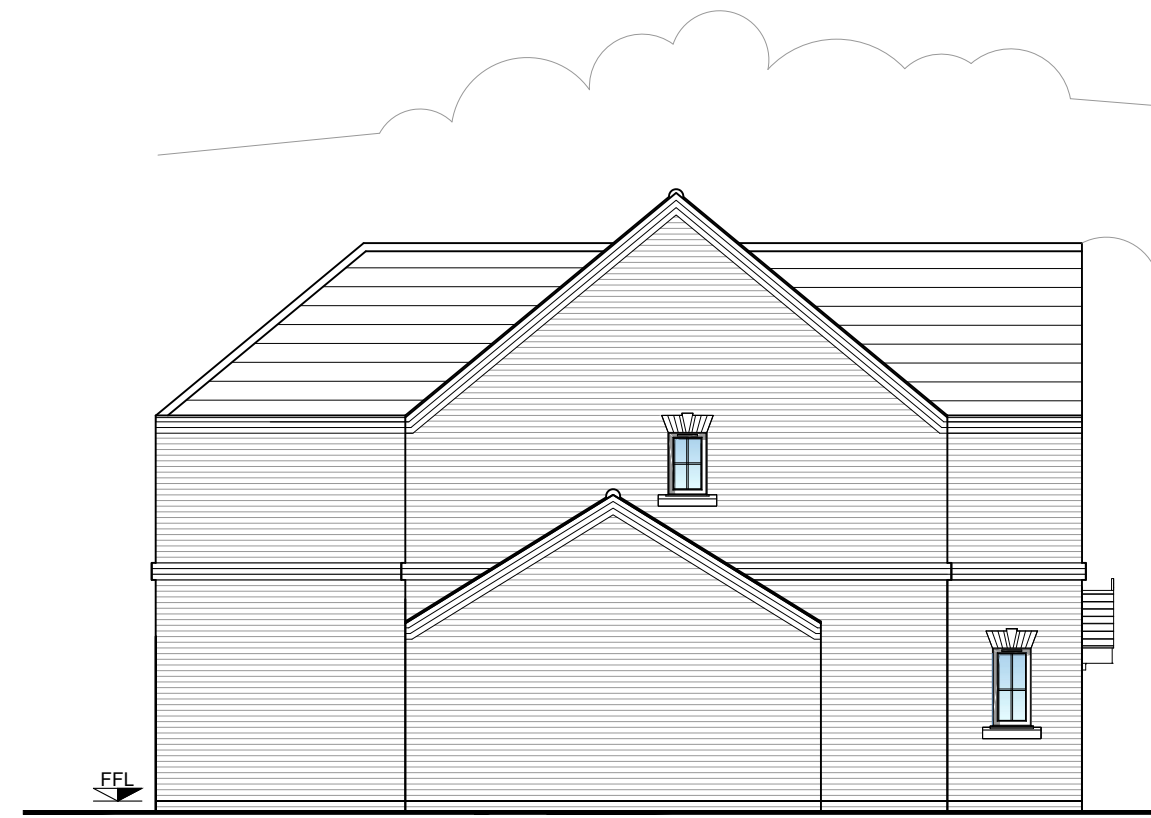


Proposed Side Elevation
1:100




Proposed Rear Elevation
1:100



Proposed Side Elevation
1:100

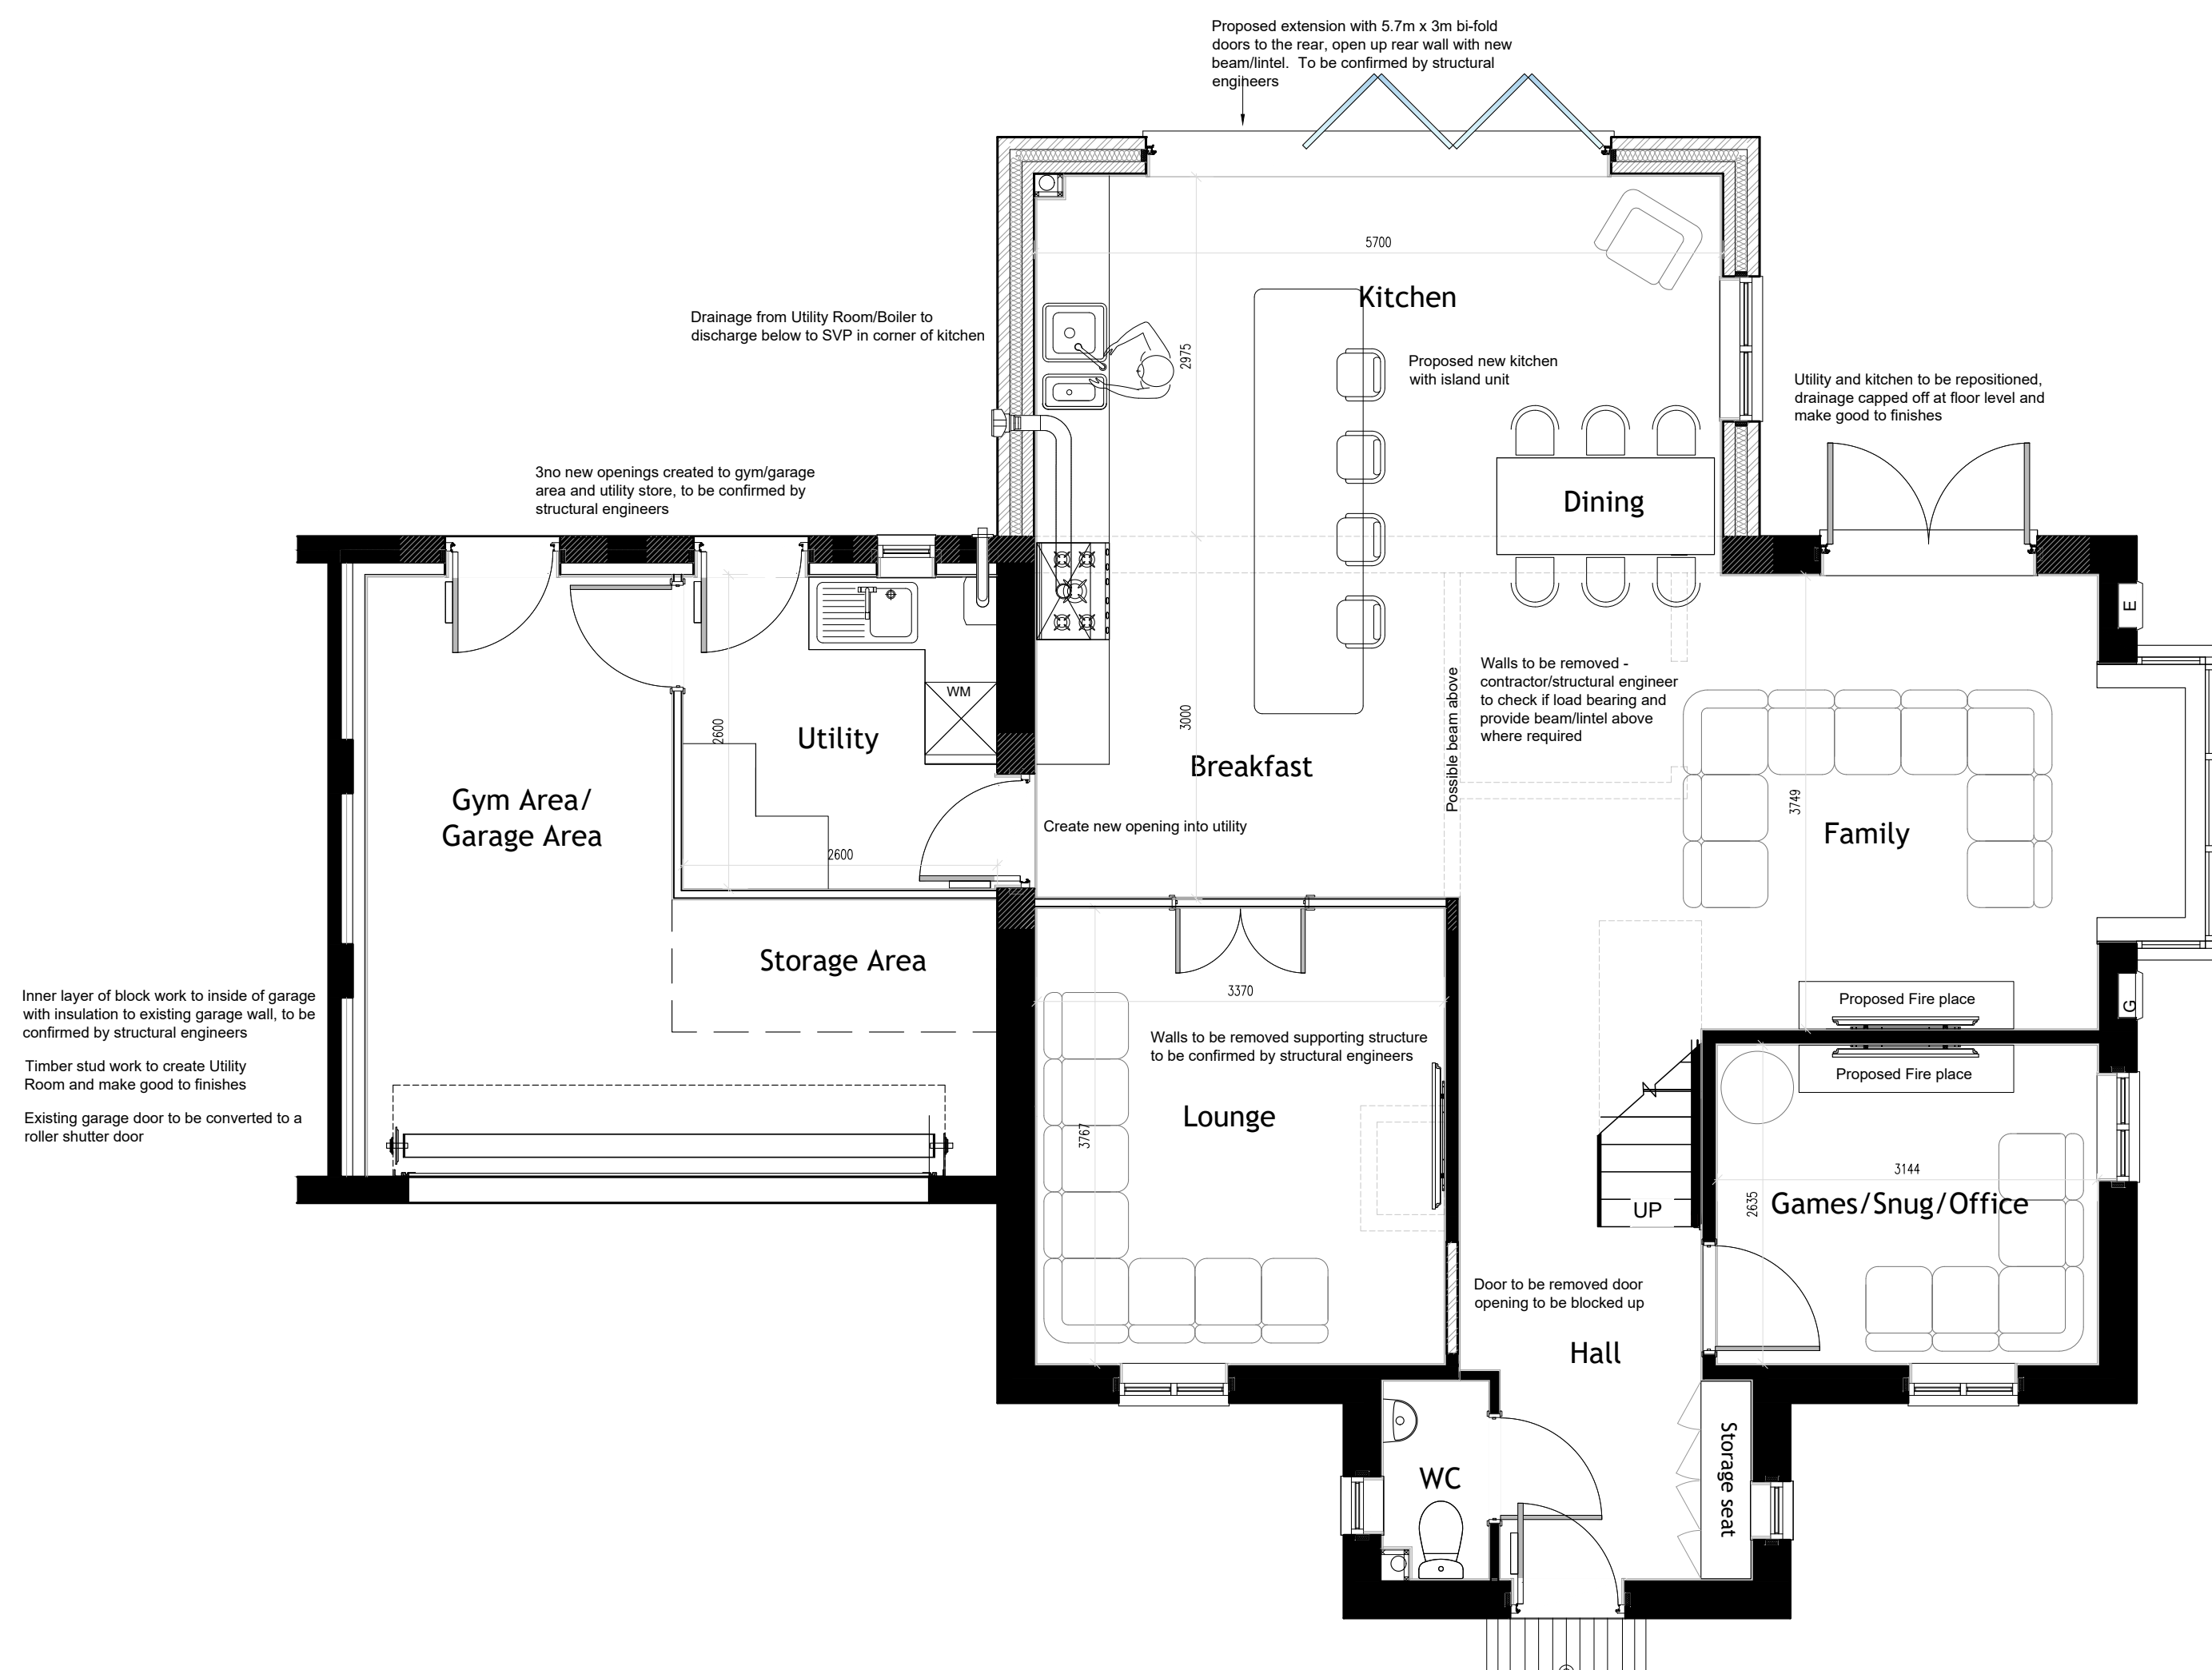

Proposed Ground Floor
1:50

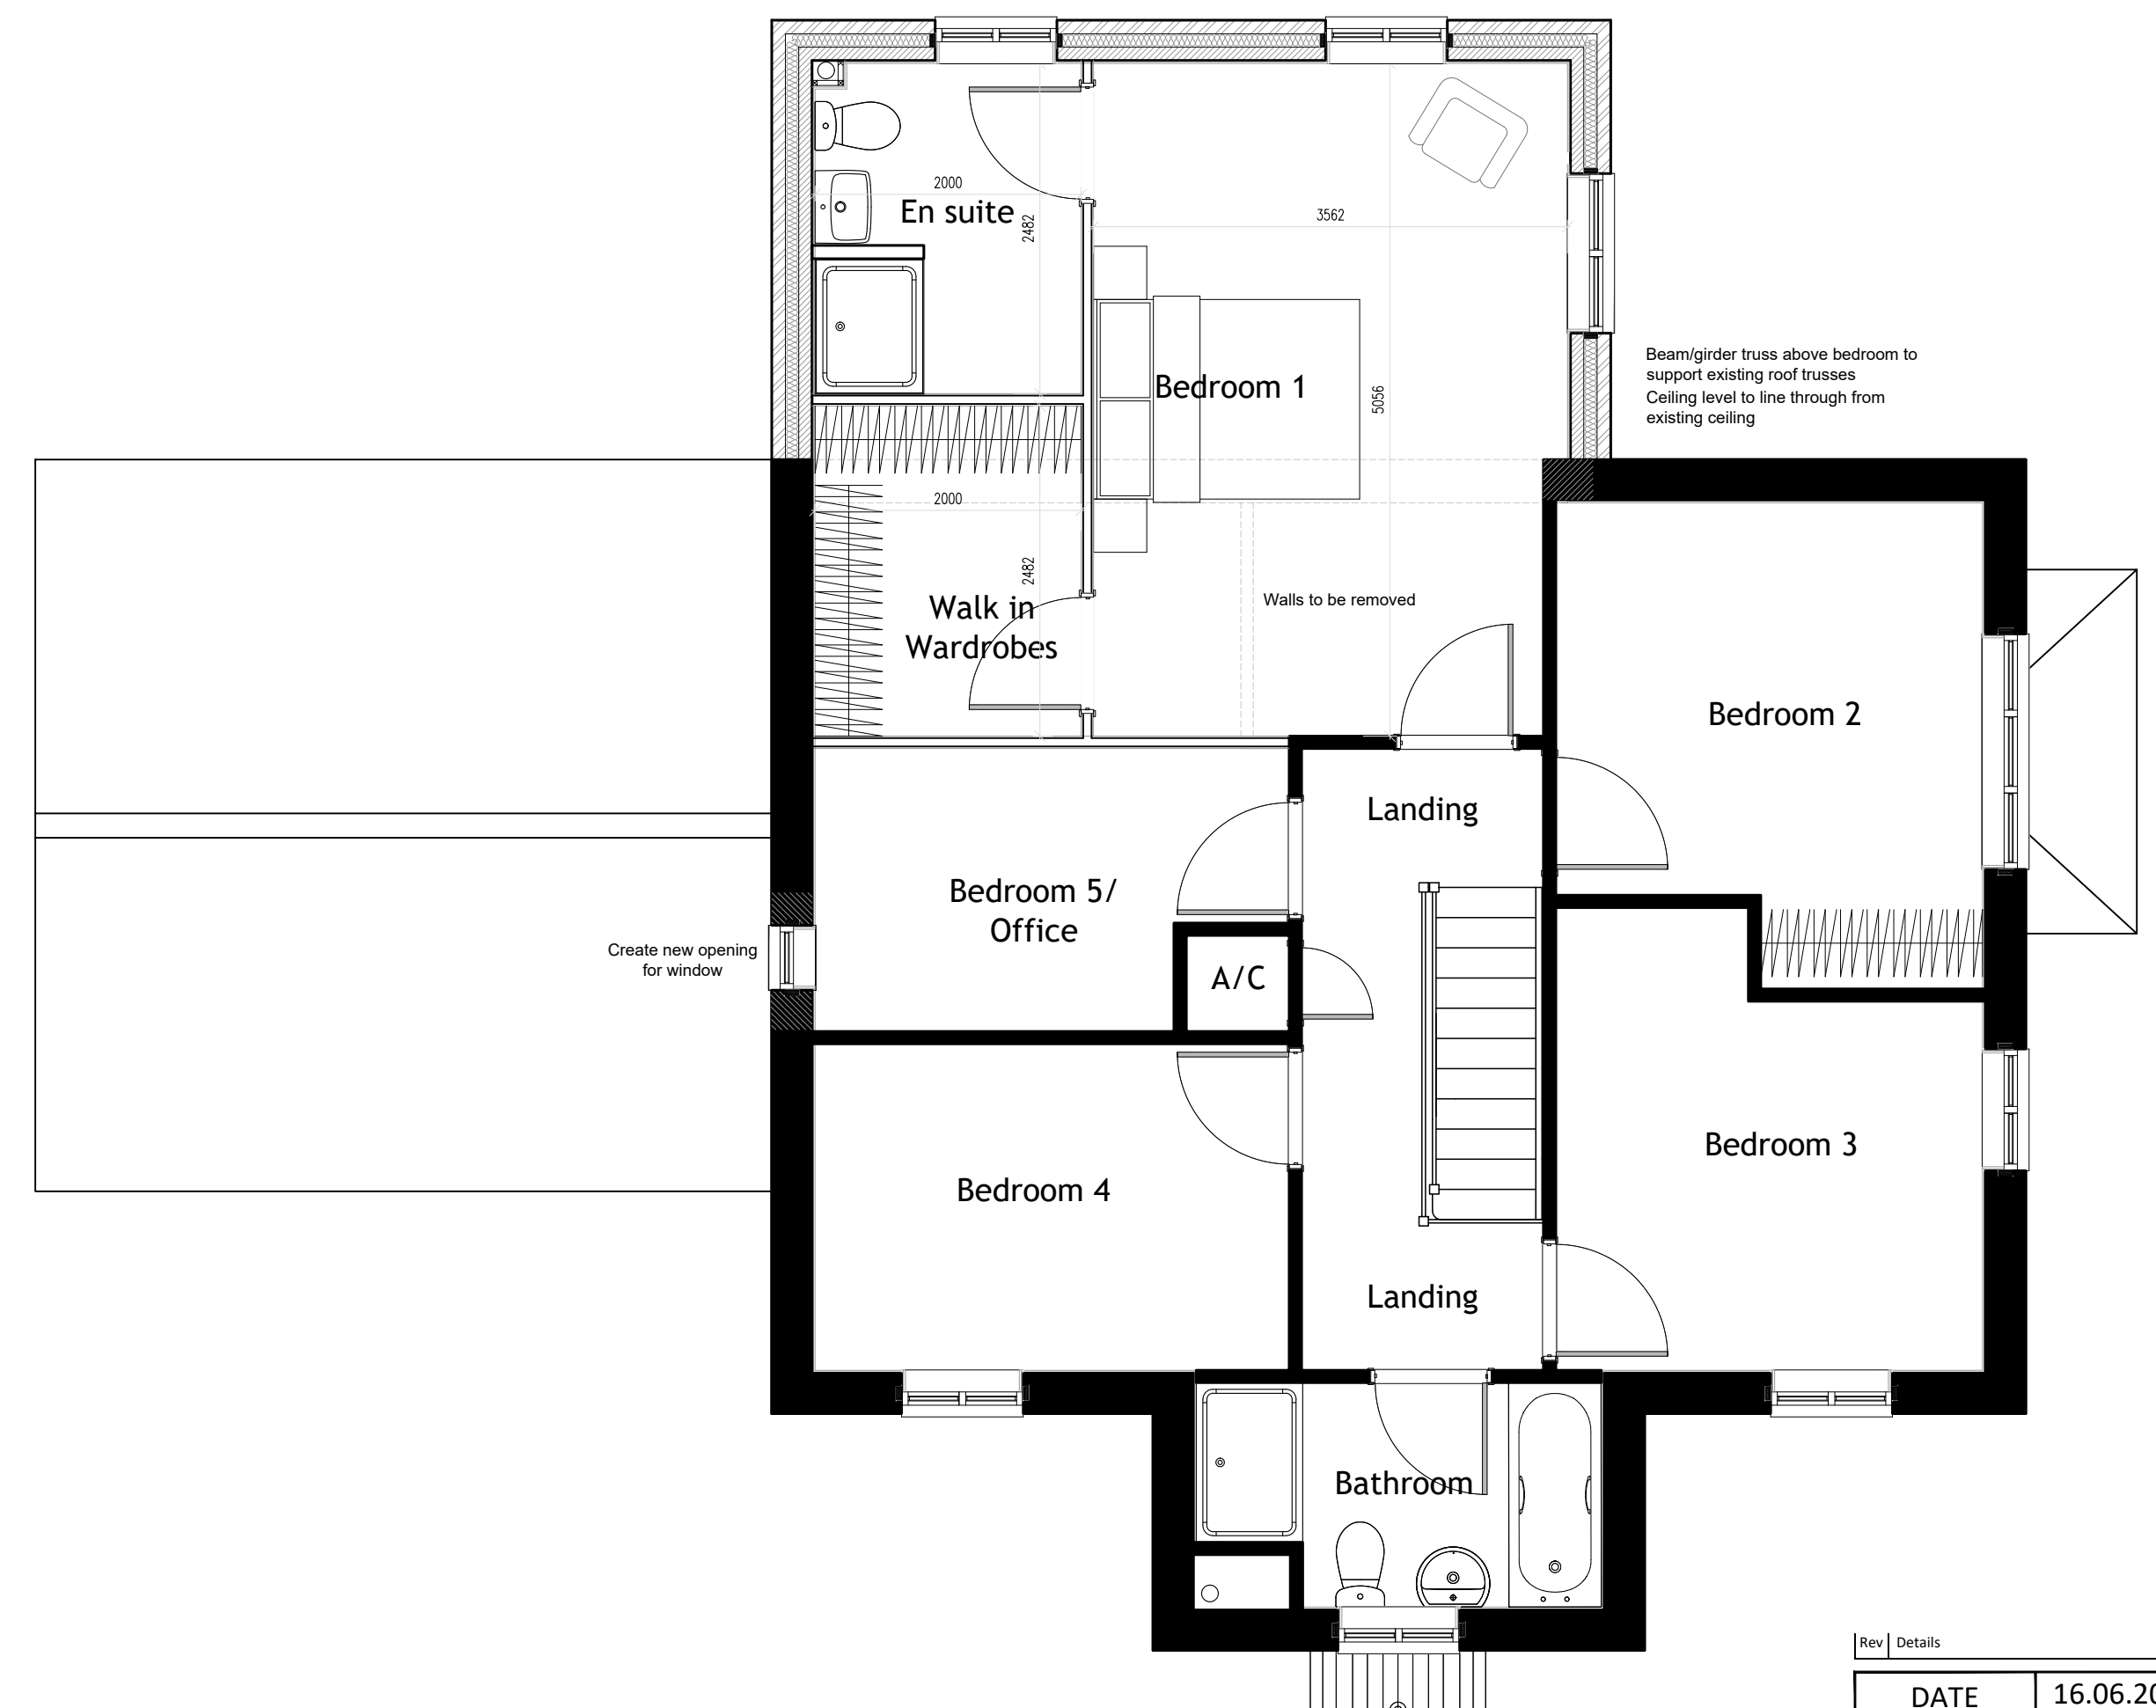

Proposed First Floor
1:50

Rev	Details	Date	By	Chk
DATE	16.06.20	DRAWN	JB	
SCALE	As Shown @ A1	CHK	H51	
Bells Croft				
Proposed Layouts				
Dwg No	BC-002	Rev	--	
 Digital Media Centre County Way S. Yorkshire YO7 2JW Tel: 01454 601120 01454 601121 Design@hive5.co.uk				