




CDM REGULATIONS

Safety, Health + Environmental Information

In addition to the hazards / risks typically associated with the types of work detailed on this drawing, please NOTE the following advisory statements. Notes may relate to CONSTRUCTION, MAINTENANCE + CLEANING, and / or DEMOLITION; however this list is not exhaustive.

rev	description	date	dr by	app by
-----	-------------	------	-------	--------

It is assumed that all works are to be carried out by a competent contractor working, where appropriate to an approved method statement.

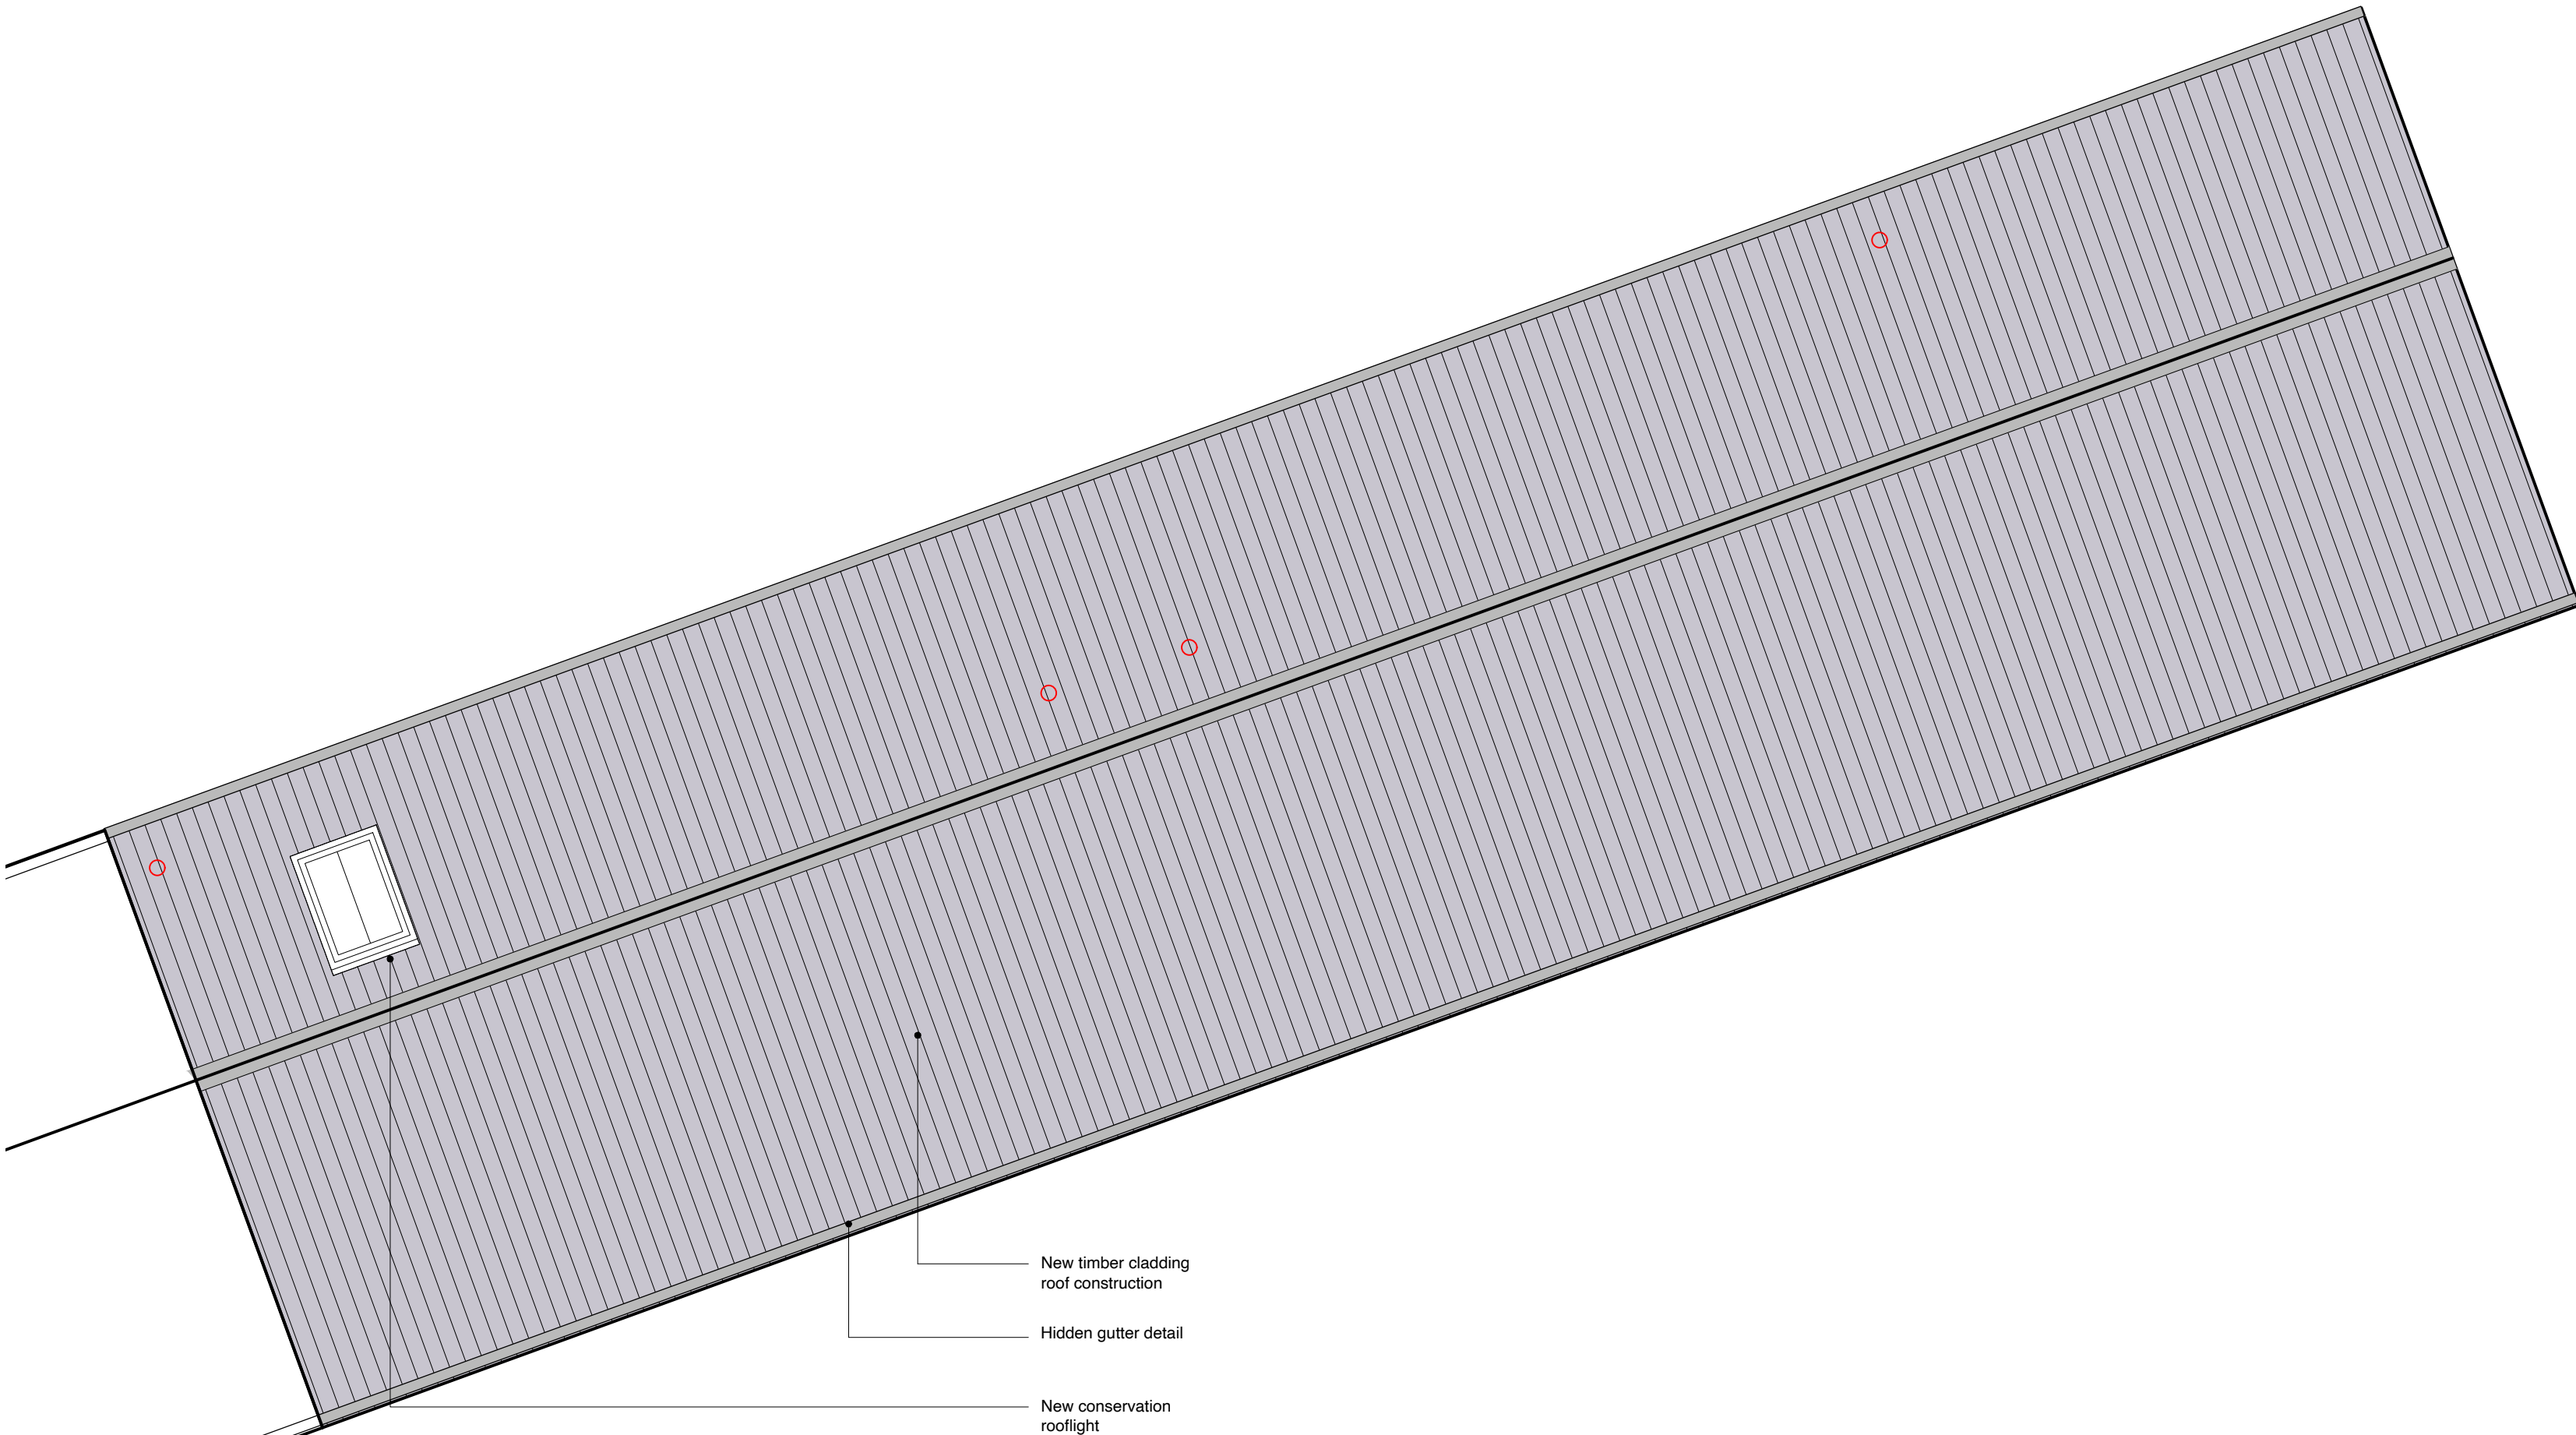

New timber cladding
roof construction

Hidden gutter detail


New conservation
rooflight

New dwelling

Roof plan

New timber cladding
roof construction

Hidden gutter detail

 

rev	description	date	dr by	app by
original by	WN	13.05.22		MW

status

Planning

Walker Dsp Architects

42 Oxford Street
York YO24 4AW
United Kingdom
Tel: +44(0)1904 655900
www.walkersp.com

client

project

Woodhead Hall Farm
Hoyland, Barnsley
S74 9SX

drawing title

New Dwelling
Roof plan as Proposed

scale @ A1	project No	drawing No	rev
1:50	808	PL181	A

This drawing is to read in conjunction with all related drawings. Do not scale from this drawing. All dimensions must be checked and verified on site before commencing any work or producing shop drawings. The originator should be notified immediately of any discrepancy. Walker Dsp Architects & logo are a trademark registered in Great Britain and Northern Ireland. © Walker Dsp Architects 2022