


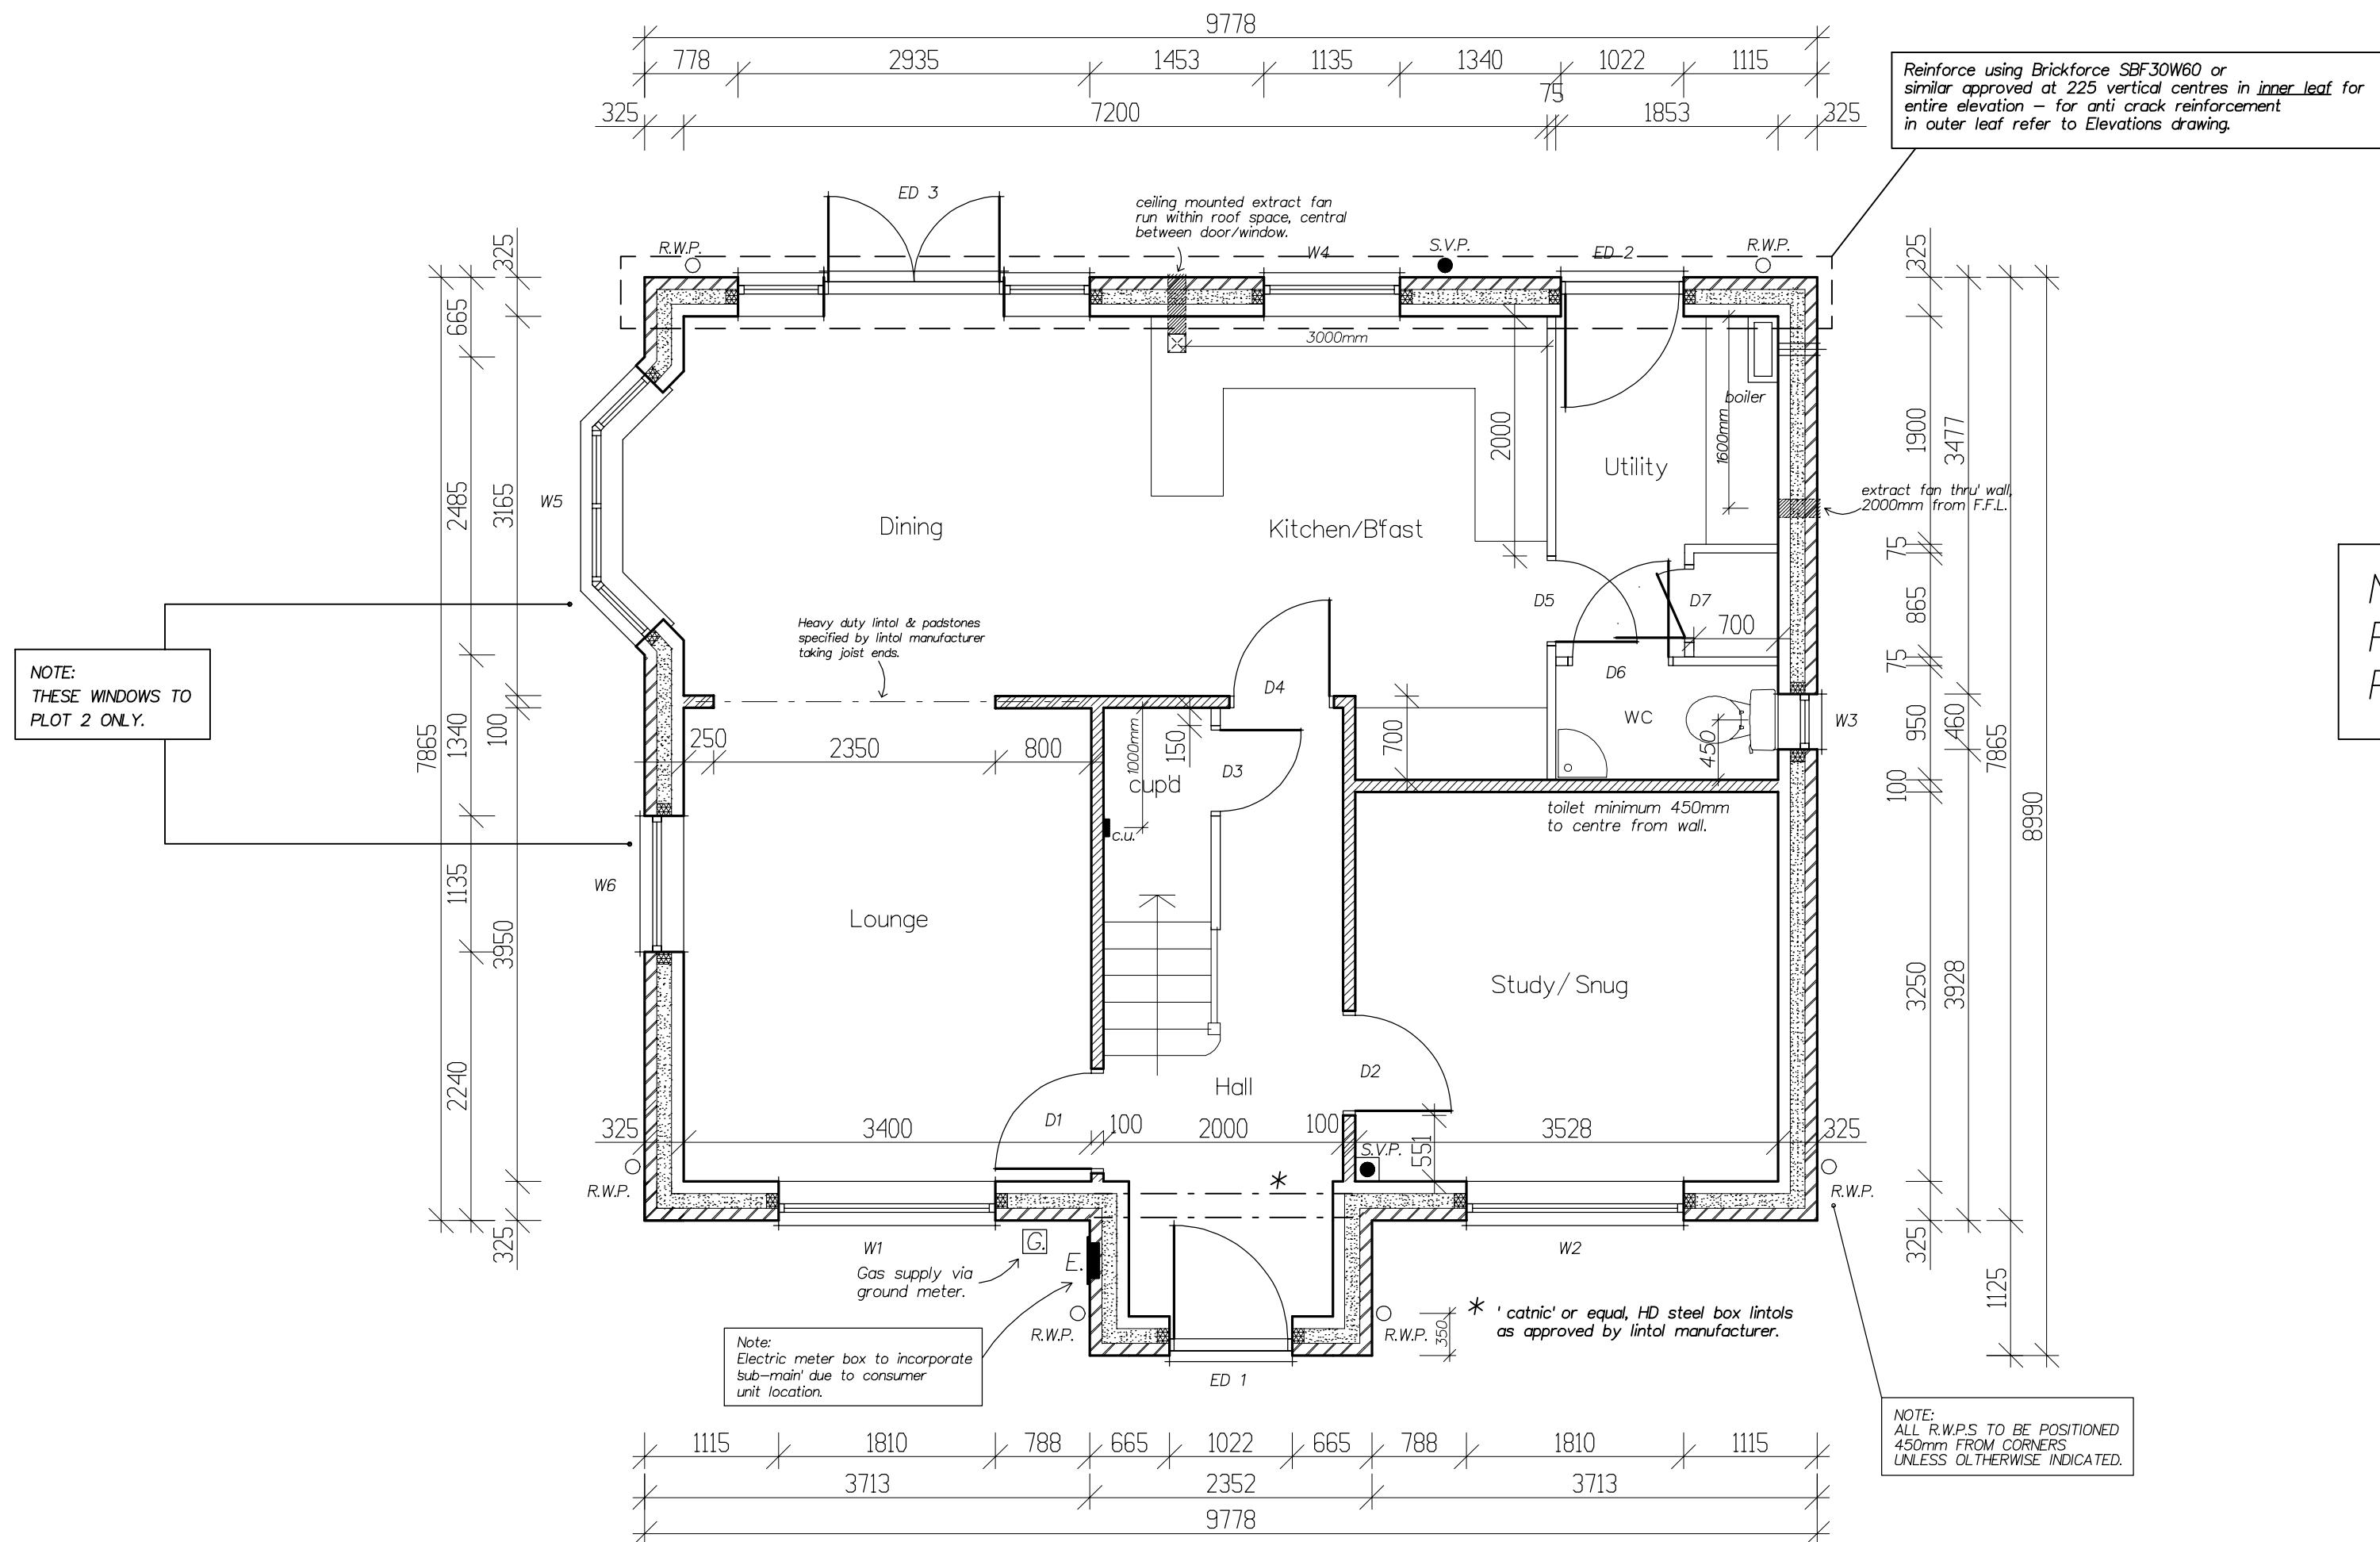

NOTE:
PLOTS 12 & 15 = AS
PLOT 2 = HANDED.

REV B: 02/01/20: GENERAL AMENDMENTS.
REV A: 12/12/19: GENERAL AMENDMENTS.

Arncliffe
ARNCLIFFE HOMES LIMITED
Arncliffe House, Bramley Grange,
Thorner, Leeds LS14 3DW.
Tel: 0113 237 5900 Fax: 0113 265 4458

**Proposed Residential
Development**

HALIFAX ROAD,
THURGOLAND.

BIRKDALE (14'18")

GROUND FLOOR PLAN

SCALE 1:50

DATE 12/12/2019 DRAWN IanDi

DRG. No. 292/BD/1 REV. B.