




**PROPOSED
FRONT ELEVATION**
SCALE 1:100




**PROPOSED
SIDE ELEVATION**
SCALE 1:100

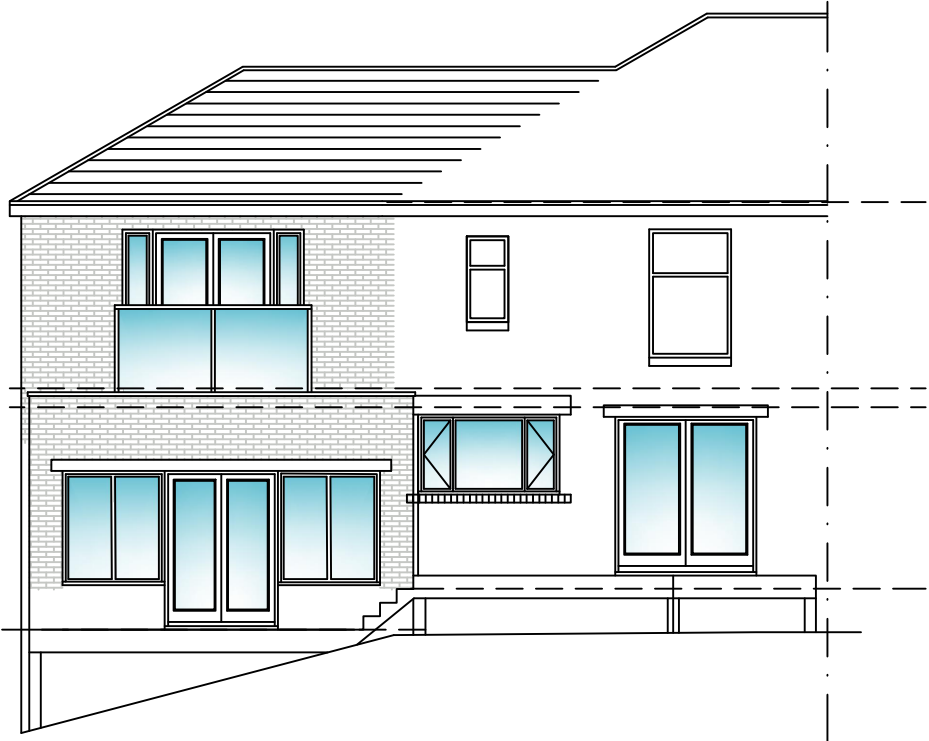

**PROPOSED
REAR ELEVATION**
SCALE 1:100




**EXISTING
FRONT ELEVATION**
SCALE 1:100

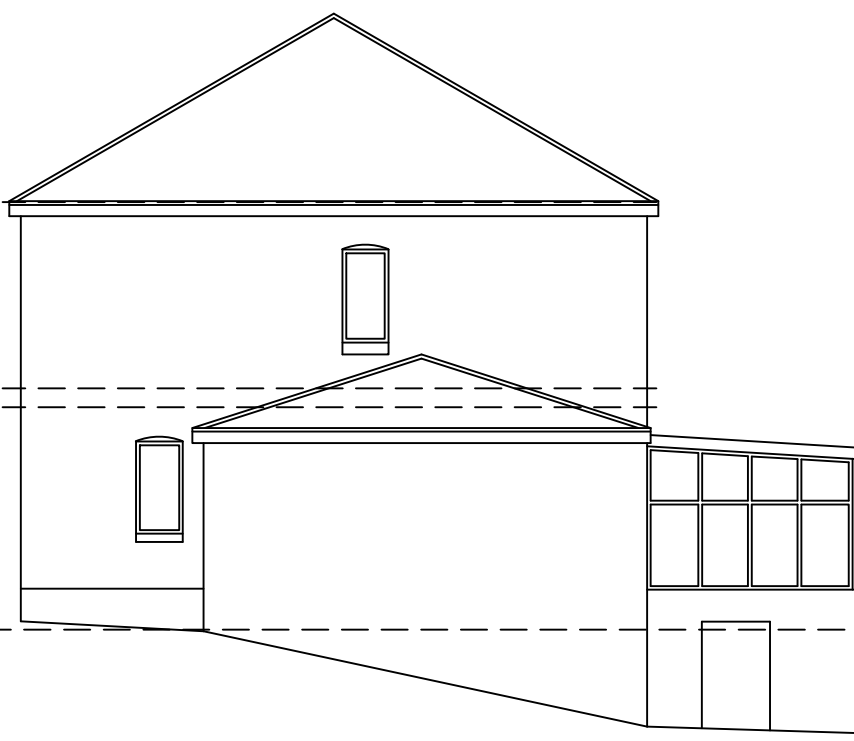


**EXISTING
SIDE ELEVATION**
SCALE 1:100




**EXISTING
REAR ELEVATION**
SCALE 1:100

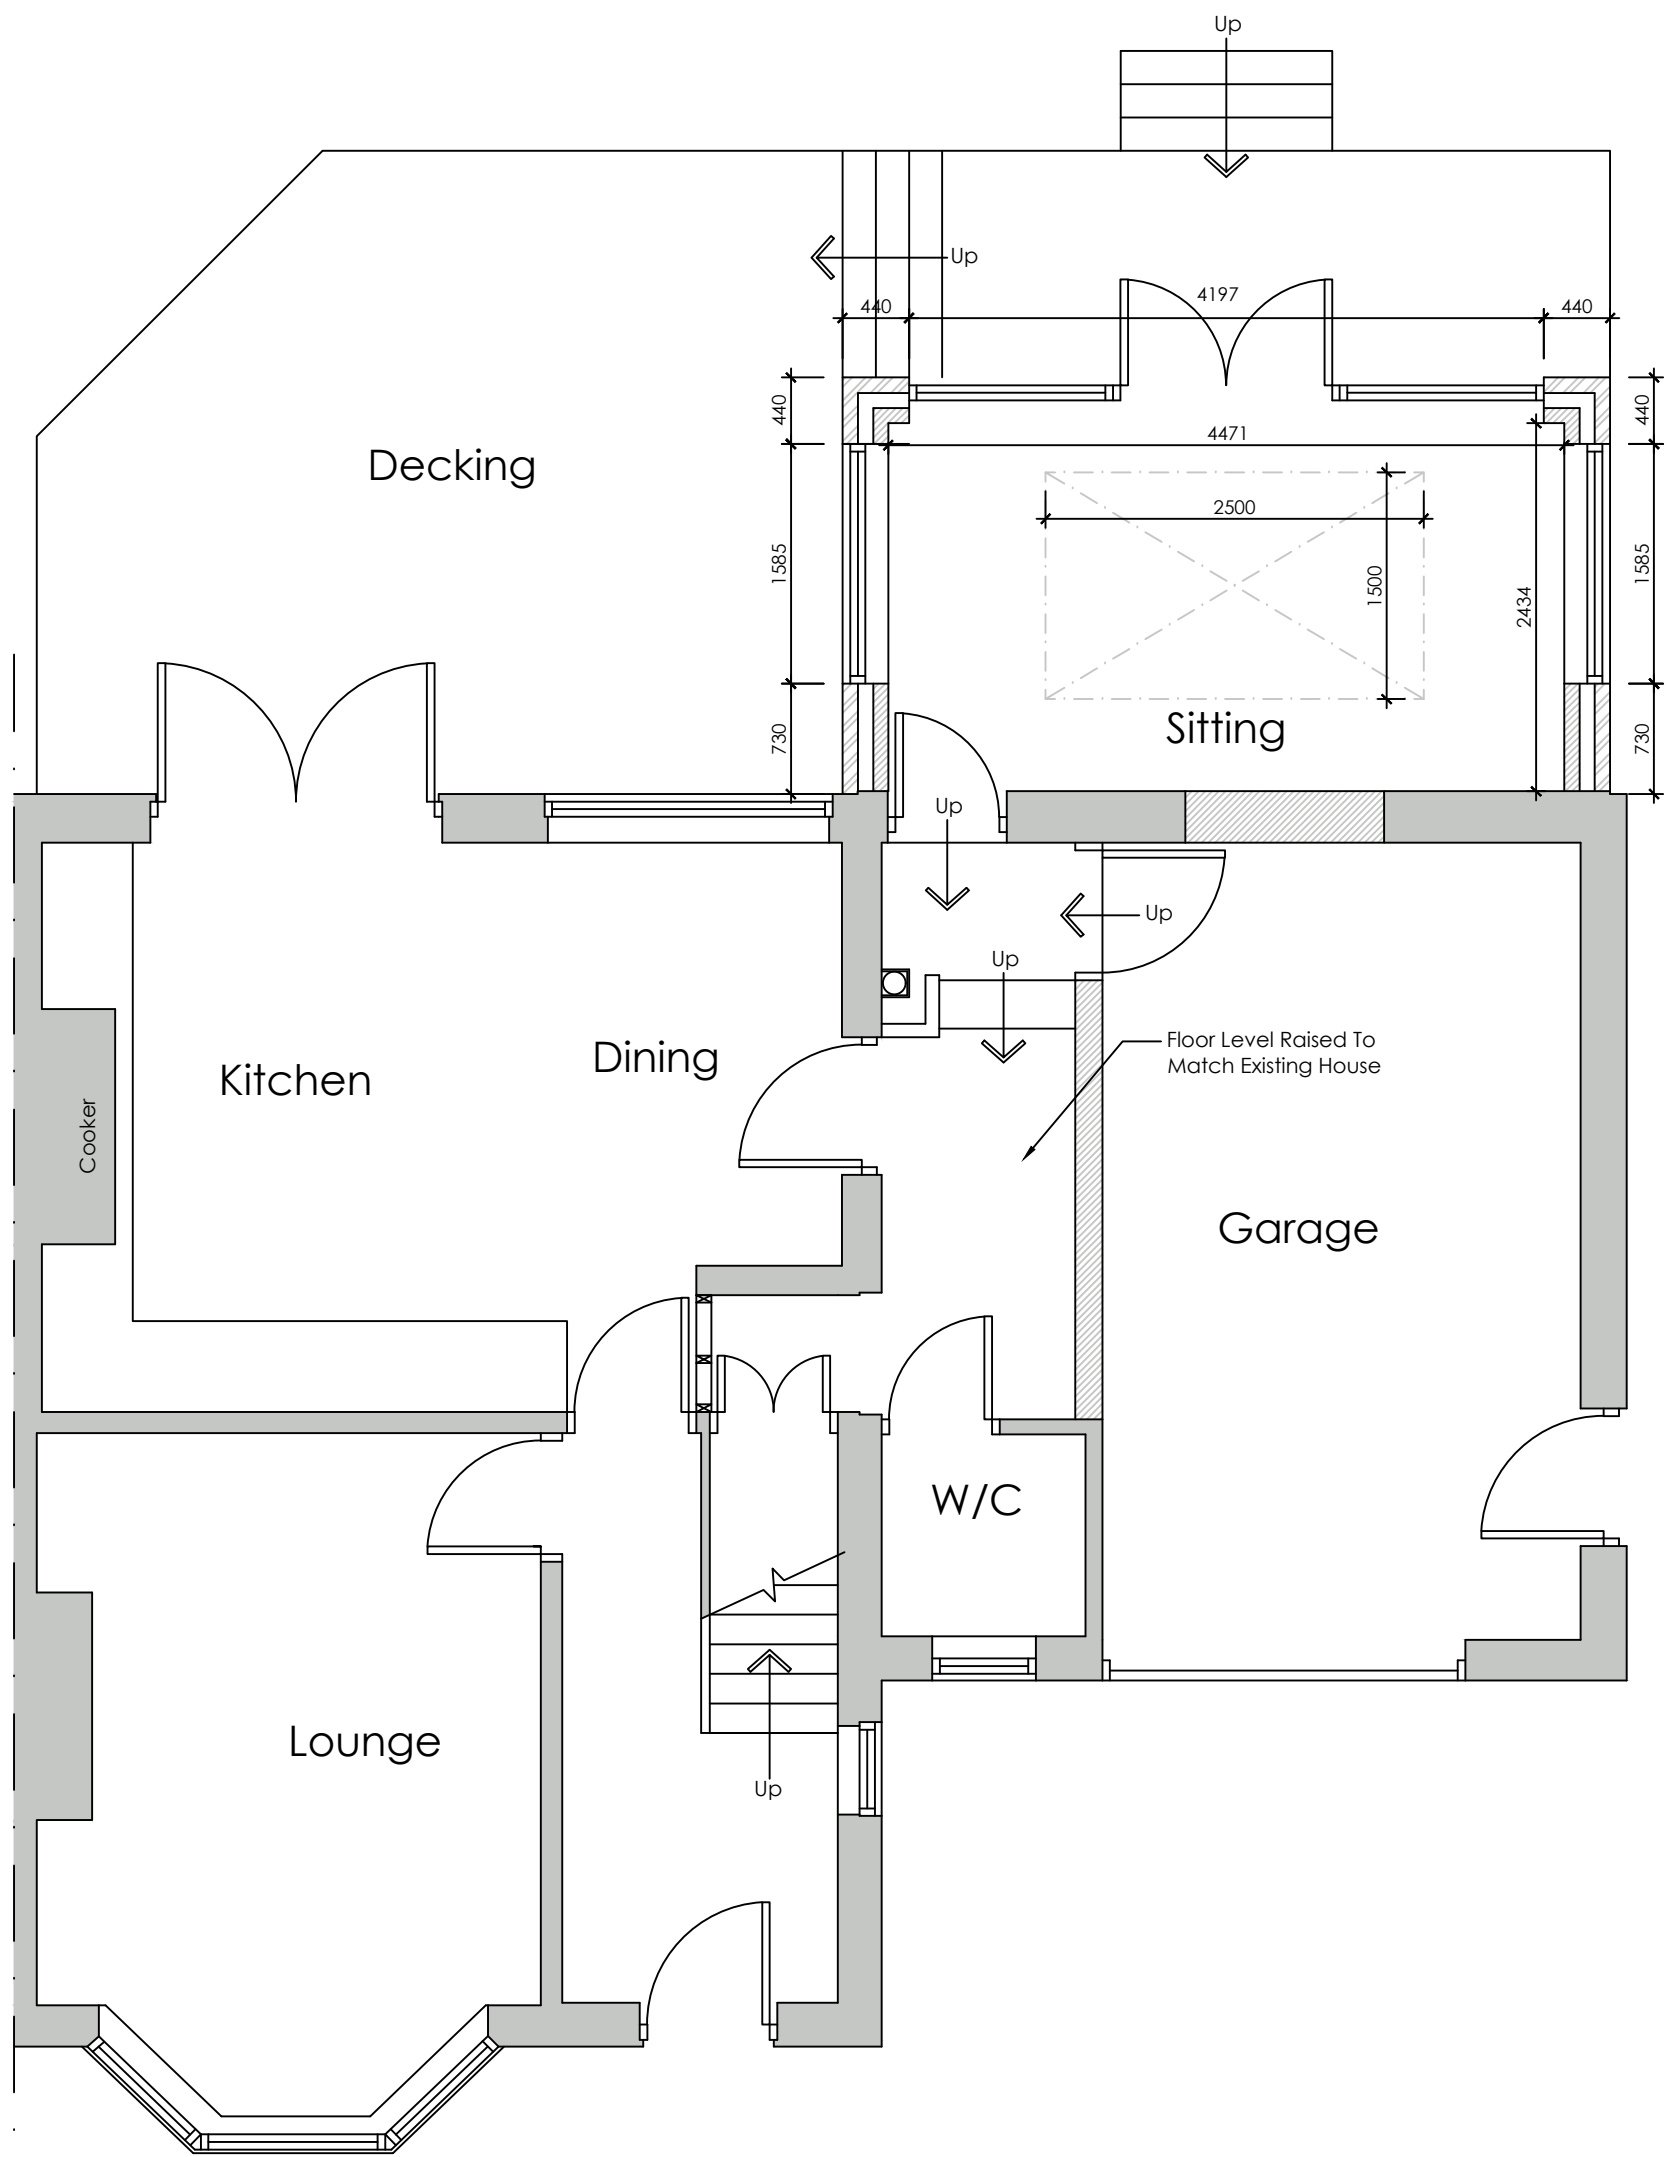


**PROPOSED GROUND
FLOOR PLAN**
SCALE 1:50

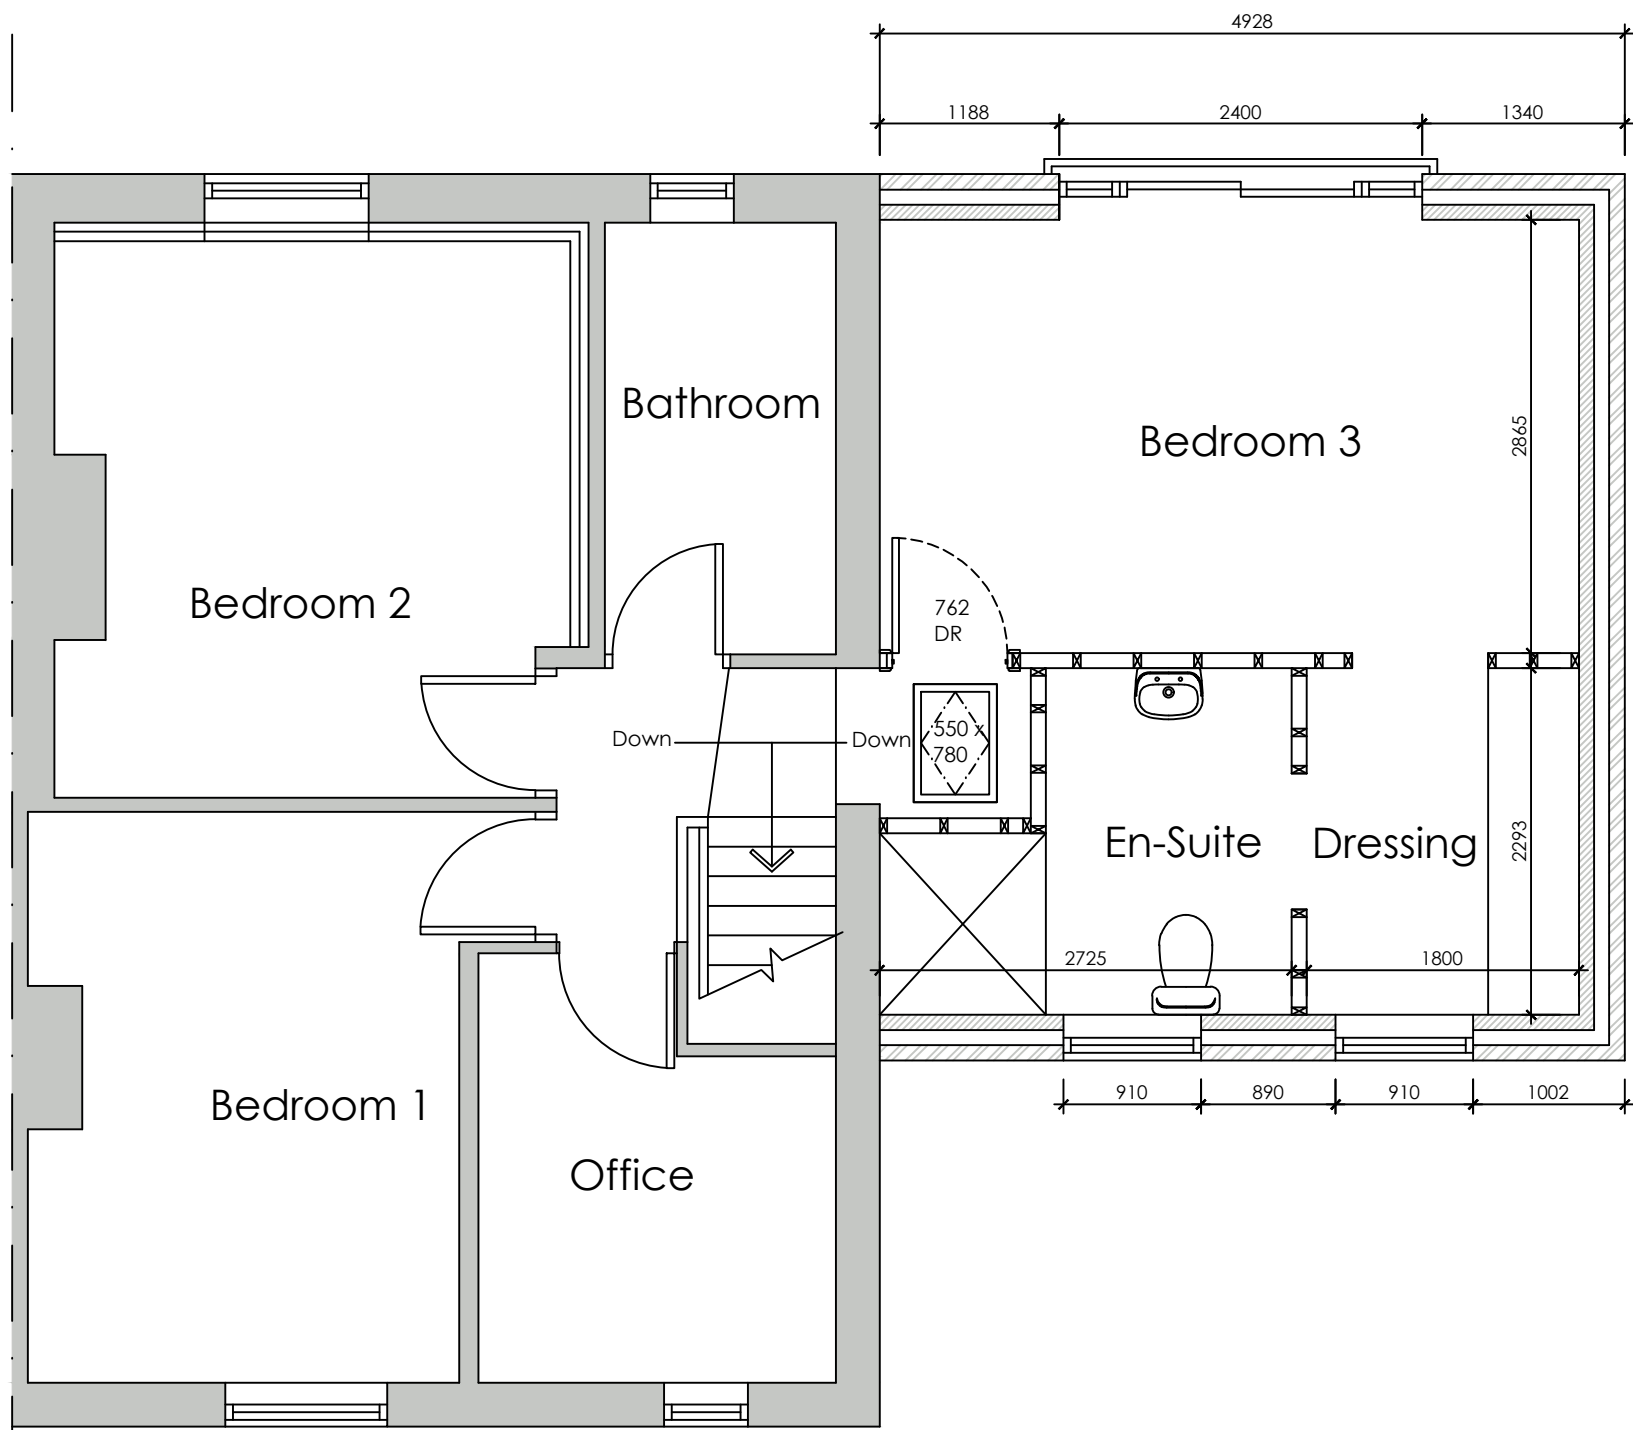

**PROPOSED FIRST
FLOOR PLAN**
SCALE 1:50

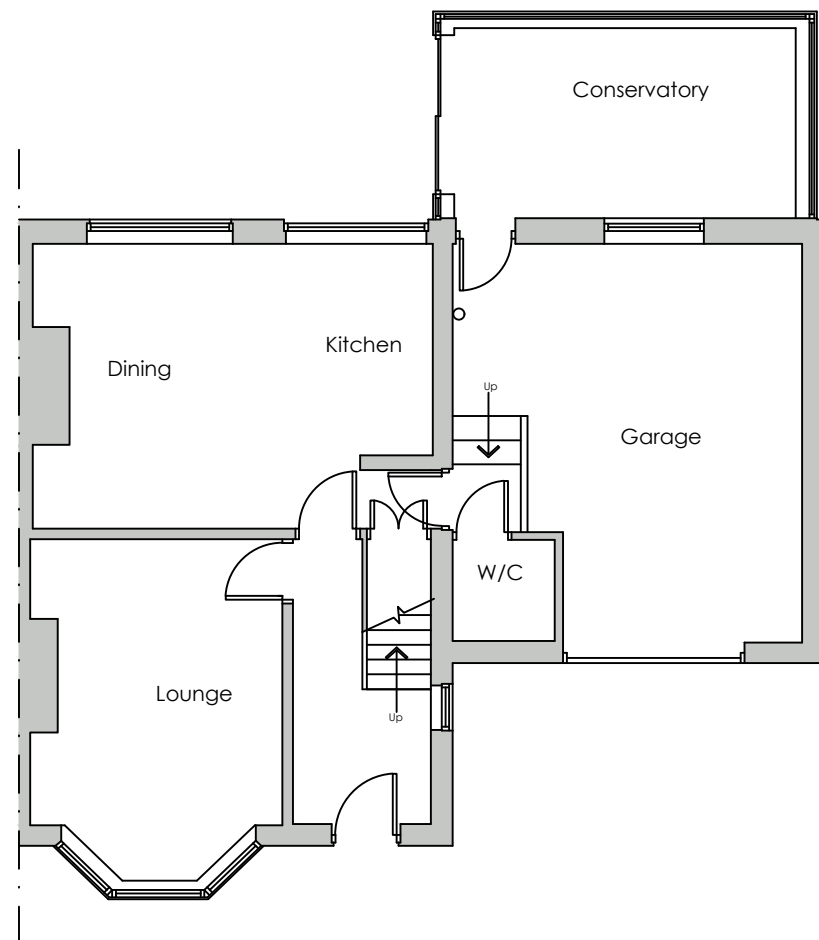

**EXISTING GROUND
FLOOR PLAN**
SCALE 1:100

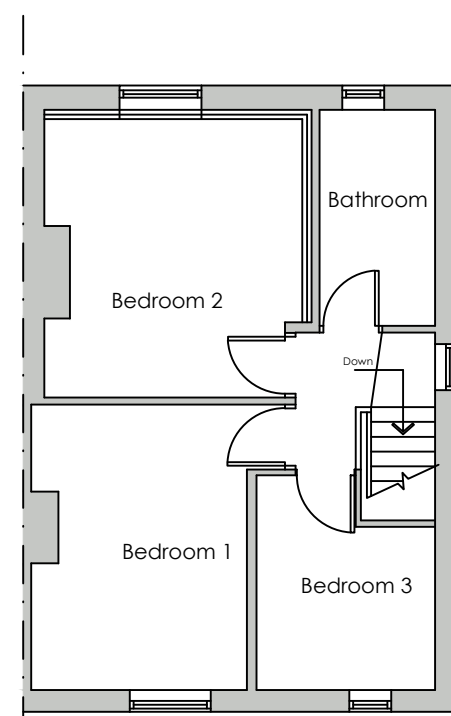

**EXISTING FIRST
FLOOR PLAN**
SCALE 1:100



LOCATION PLAN
SCALE 1:1250



BLOCK PLAN
SCALE 1:500



OFFICE ONE,
34 VICTORIA ROAD,
BARNESLEY,
S70 2BU
Phone: 01226 208482
Email: info@whiteagus.co.uk
Web: www.whiteagus.co.uk

Project: PROPOSED WORKS AT 40 WOODSTOCK ROAD BARNESLEY, S75 1DU				Client: ANDY LATCHEM			
Drawing Title: PLANS AND ELEVATIONS				Date: SEPTEMBER 2023	Scale: 1:50 & 1:100 @ A1		
				Ref: 23-095	Dwg. No. 01	Rev. B	
Date	Suffix	Description		Date	Suffix	Description	
26/09/2023	A B	REVISED TO CLIENTS REQUIREMENTS REVISED TO CLIENTS REQUIREMENTS					