
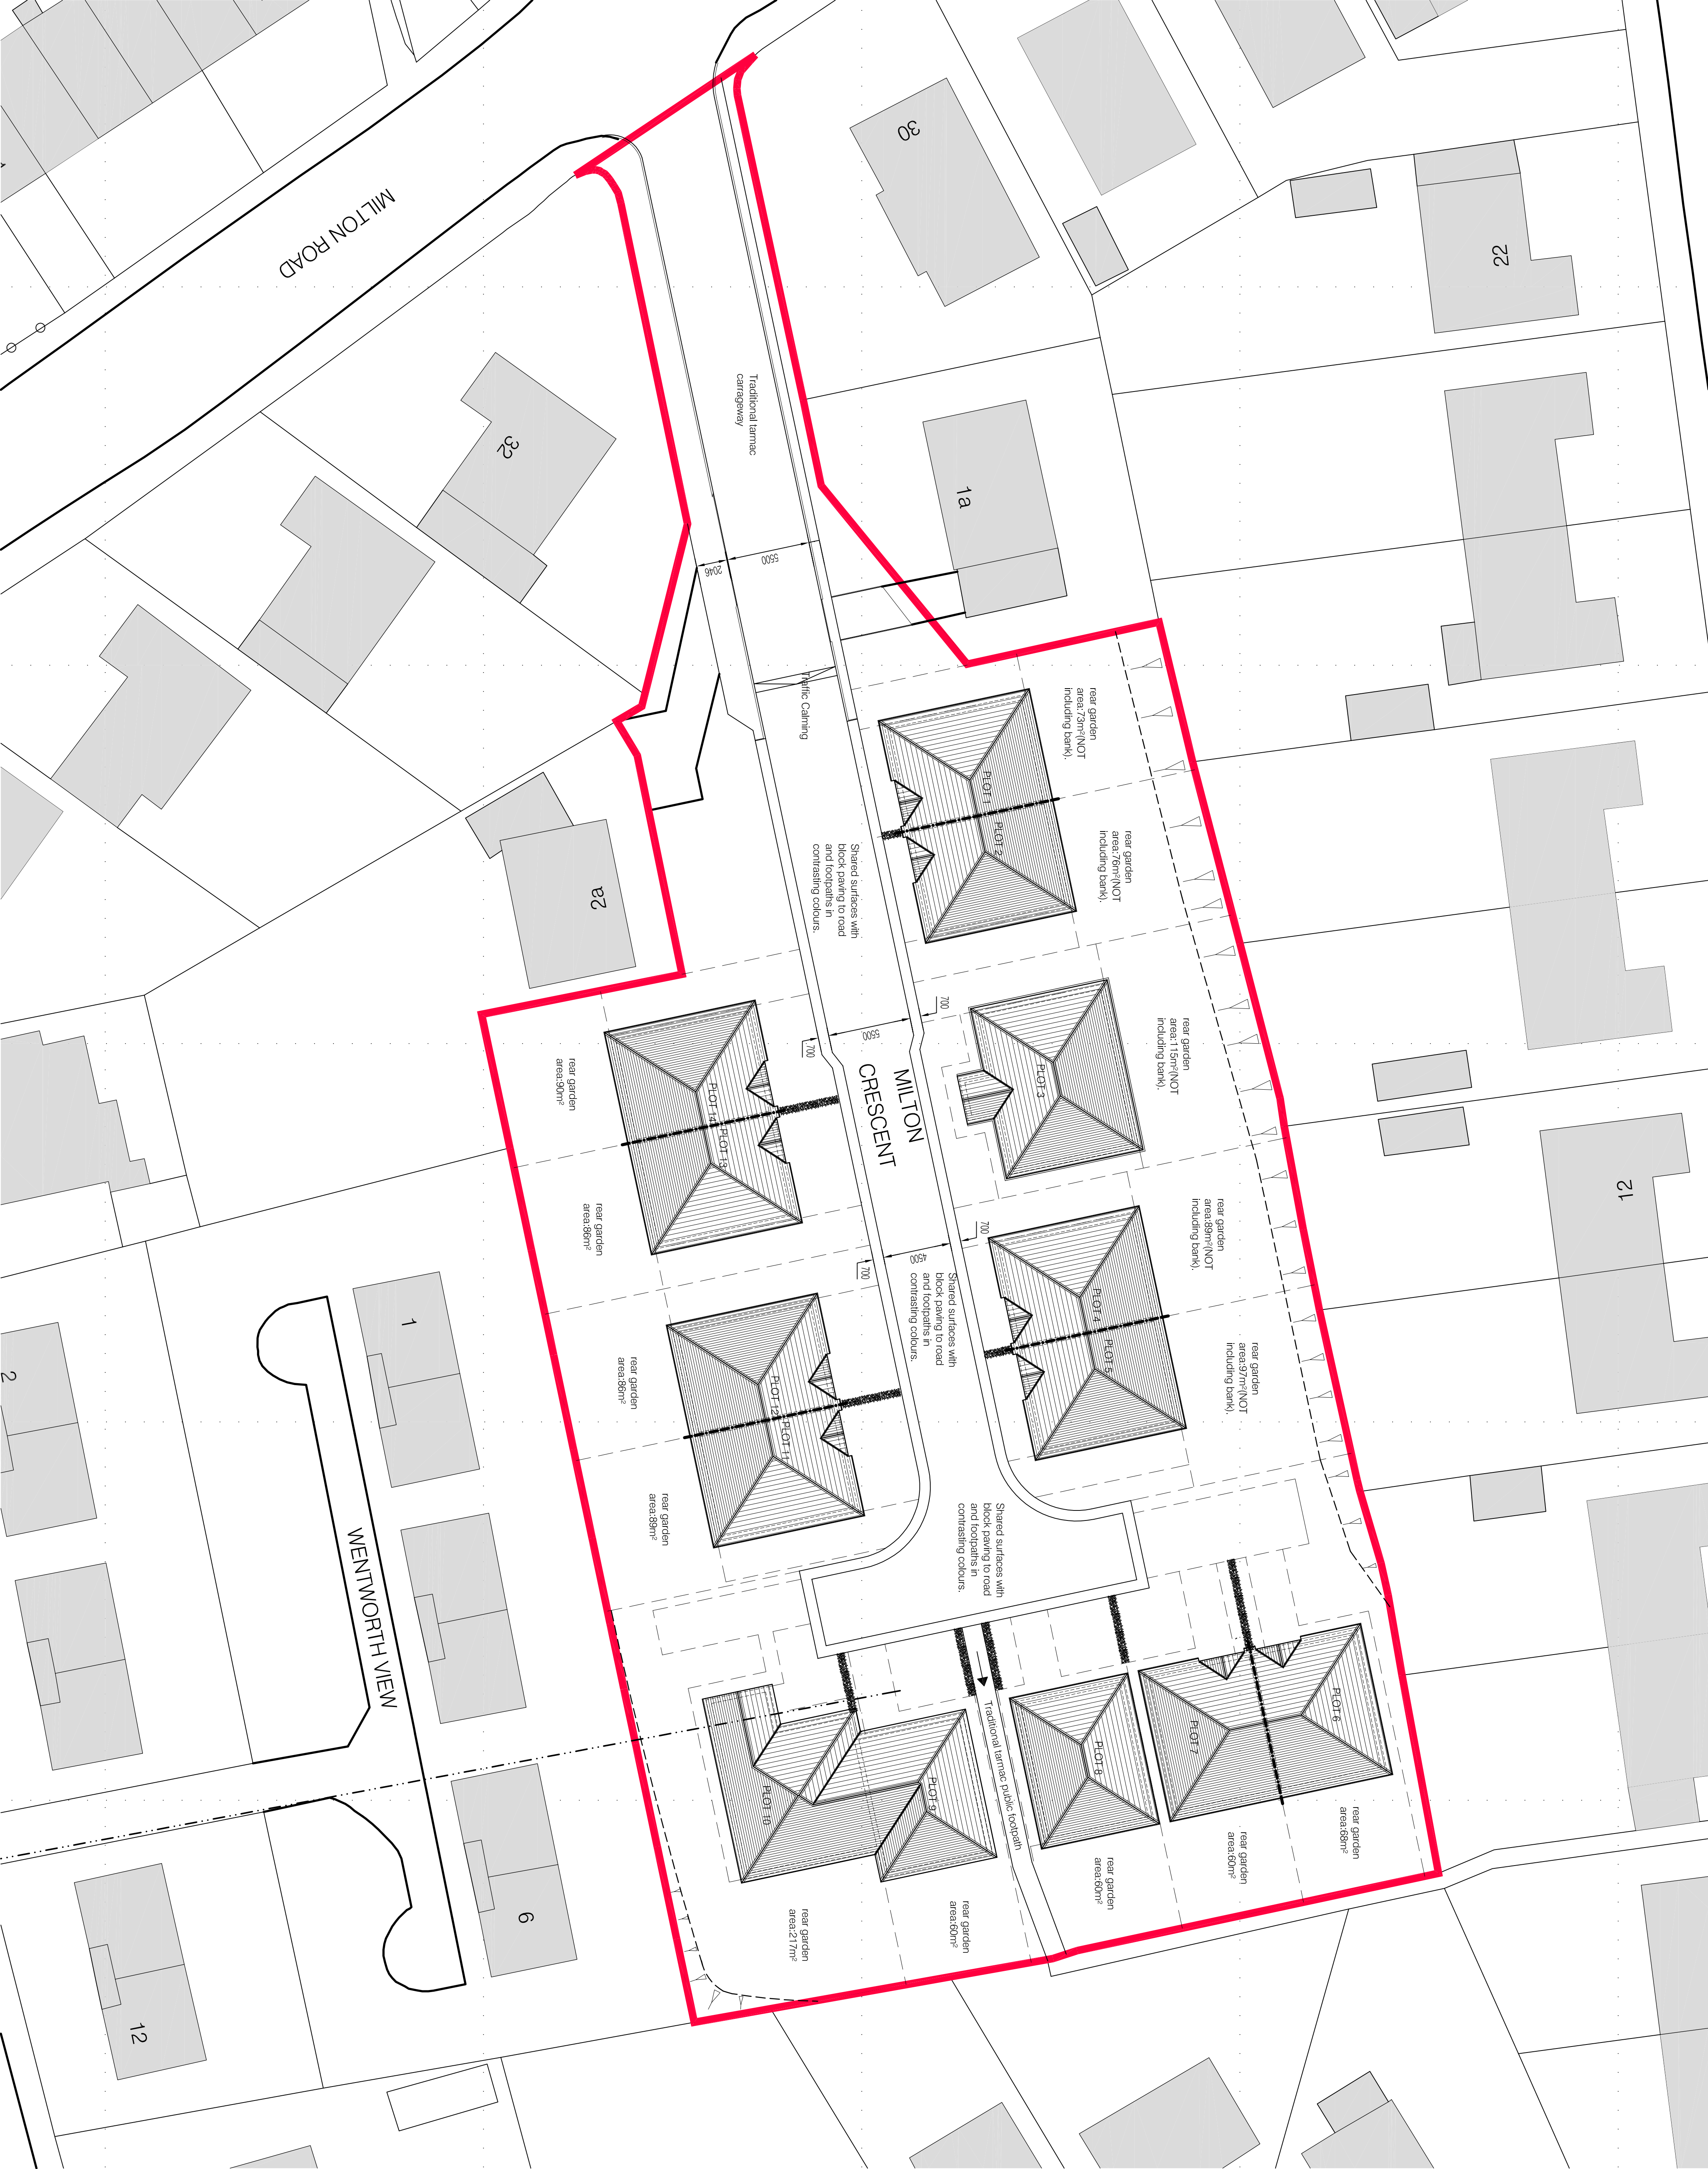


This drawing is copyright and shall not be reproduced nor used for any other purposes without the written permission of the Architect. This drawing must be used in accordance with the Building Regulations and the Building Act 1984. It is the contractor's responsibility to ensure full compliance with the Building Regulations. It is the contractor's responsibility to check and verify all dimensions on site. Any discrepancies to be reported immediately. IF NOT QUOTED ASK. No liability is accepted for any errors or omissions. The Architect is not responsible for any practices or materials shown to be defective to health & safety must not be used or specified on this project.

XREFS IN THIS DRAWING

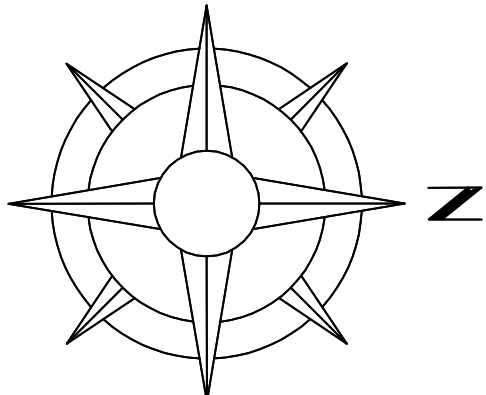

REV B Jan 2011 - Plot 9 & 10 made semi detached units to free up space for public footpath in line with Planner comments.
REV A Jan 2011 - Public footpath realigned to retain existing position. Plot 8 & 9 separated to suit. Levels adjusted to Plot 10.

No.	Date	Description	Checked By
-----	------	-------------	------------

CLIENT

OAKWELL HOMES

PROJECT

DEVELOPMENT OF
LAND AT MILTON
CRESCENT - BARNSELEY

TITLE

PROPOSED SITE PLAN


DRAWING STATUS

PLANNING APPROVAL

DRAWN	NJT	CHECKED	NJT
-------	-----	---------	-----

SCALE	1:200 @ A1: N.T.S. @ A3
-------	-------------------------

DATE	OCTOBER 2009
------	--------------

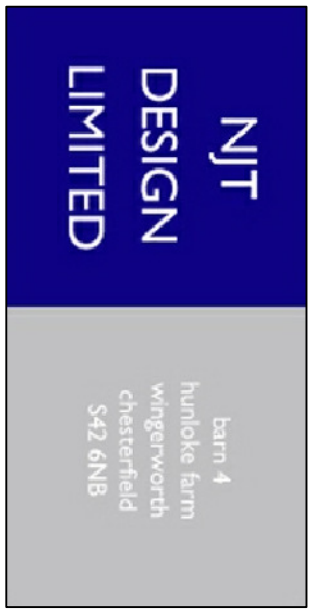

T: 01789 91 4359 | EMAIL: info@njtdesign.co.uk | WWW.NJTDESIGN.CO.UK

JOB NO.	A(90)-03	DRAWING NUMBER	B	REV	
08-012					