



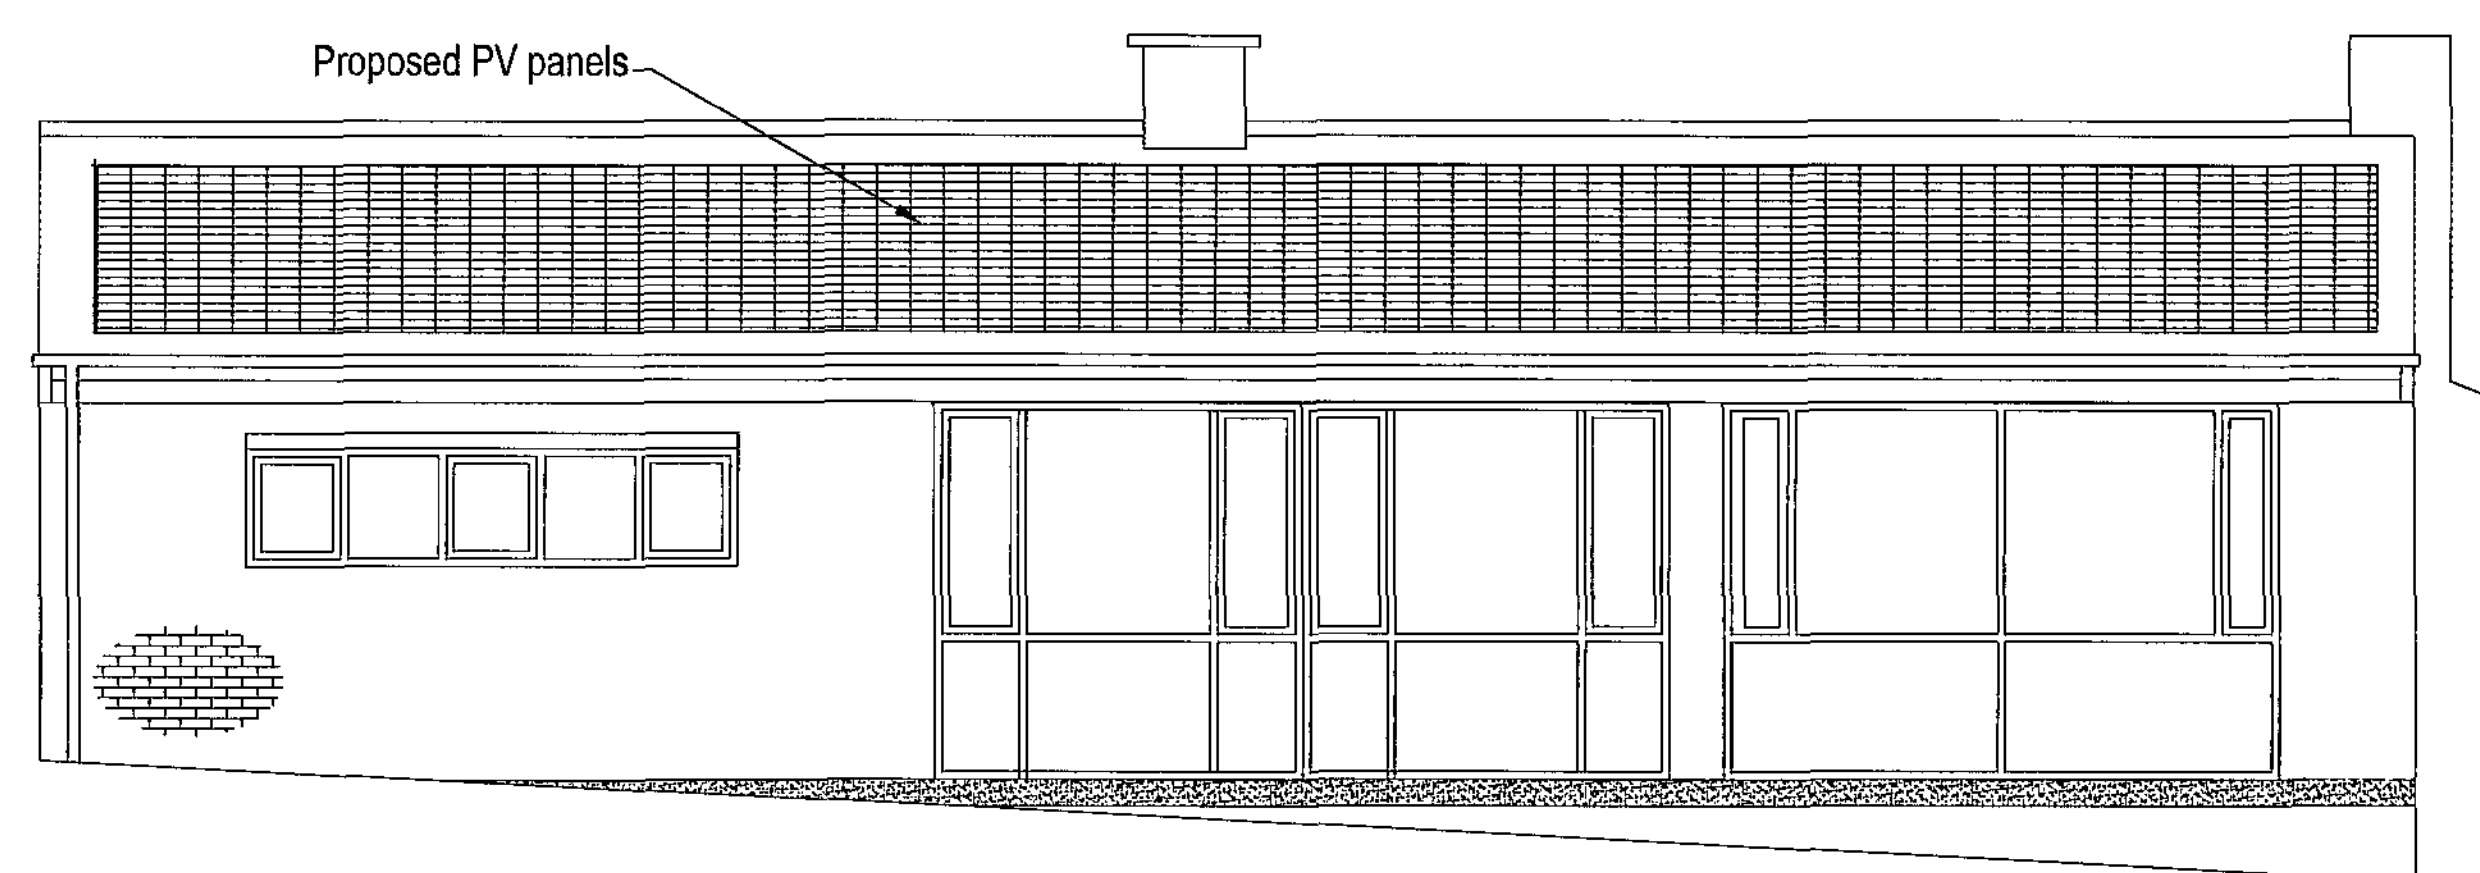


SOUTH ELEVATION - Scale 1:50

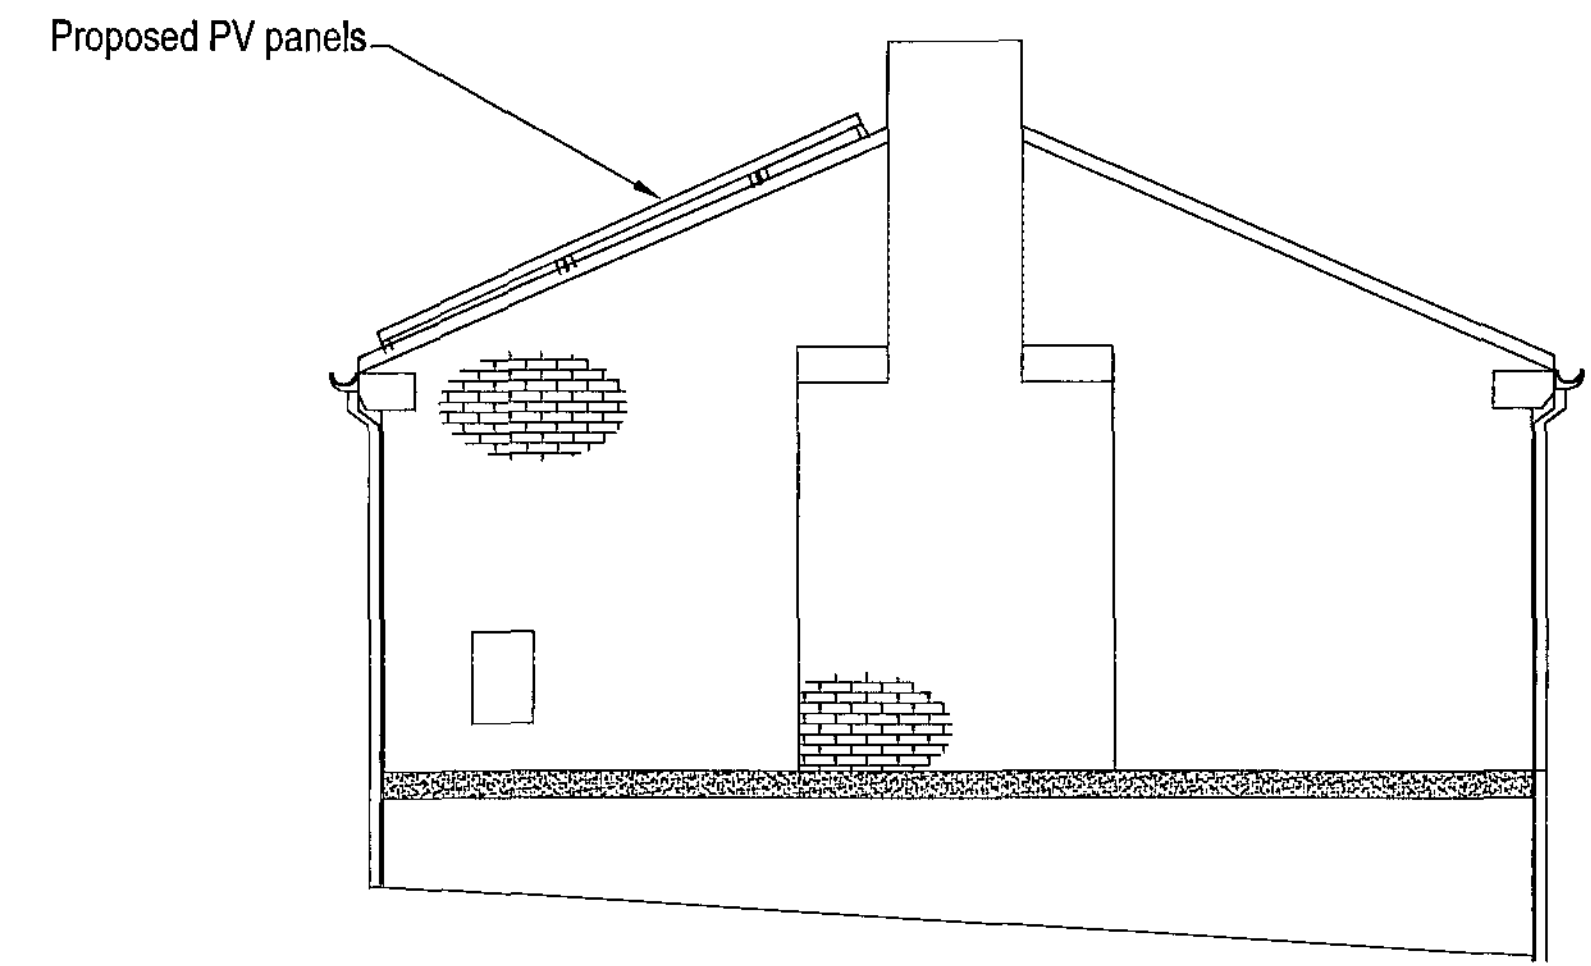

EAST ELEVATION - Scale 1:50




NORTH ELEVATION - Scale 1:50

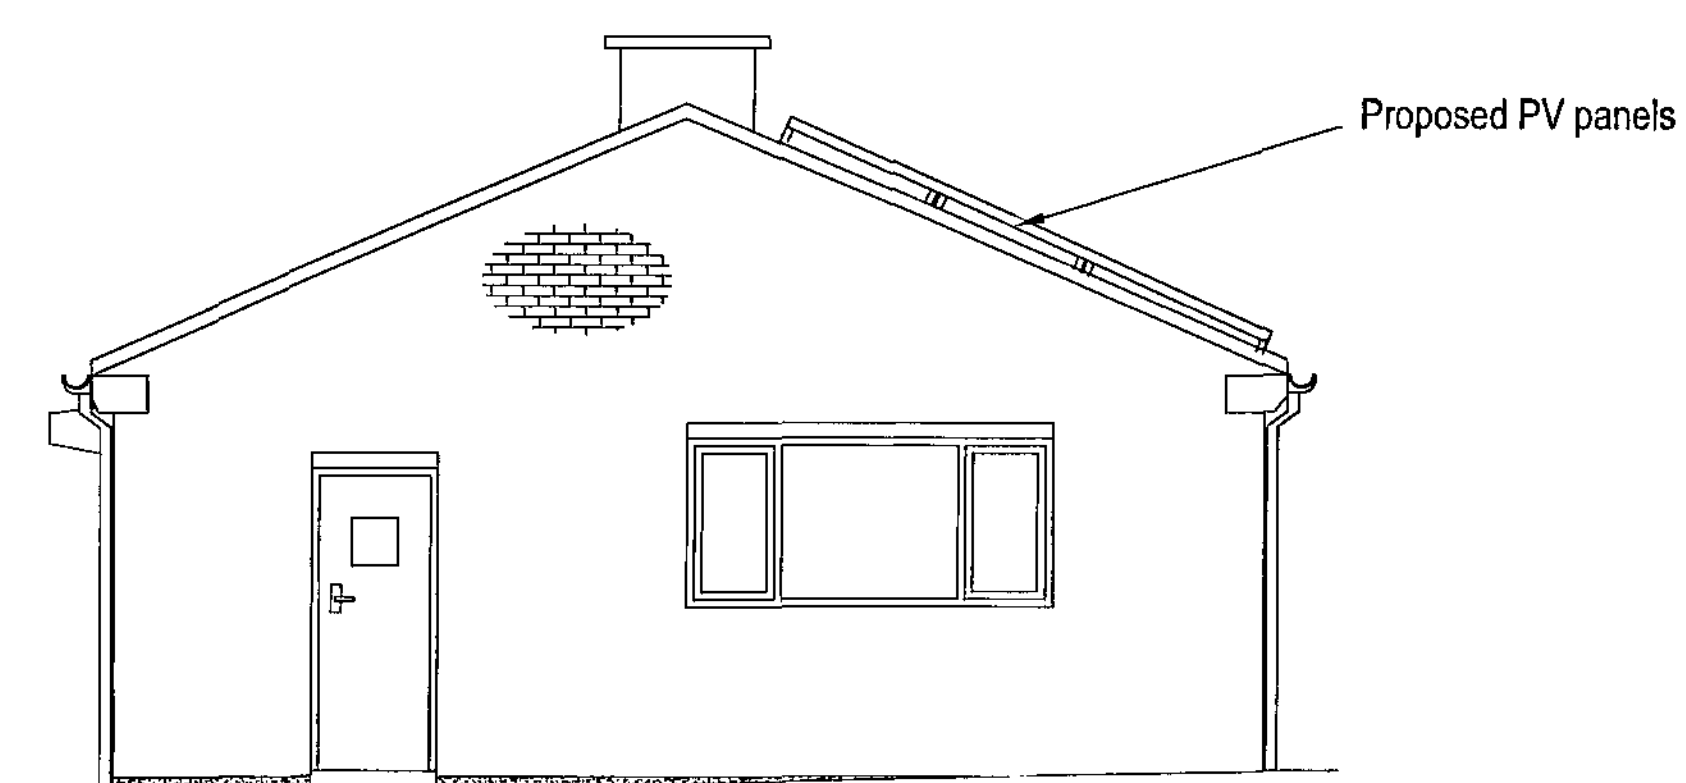


WEST ELEVATION - Scale 1:50

REV	DATE	DESCRIPTION
The contractor is to comply in all respects with the current Building Regulations and is to check all site dimensions and levels. Do not scale from the drawing, use written dimensions. To be read in conjunction with Pre-Tender Health & Safety Plan / Preliminaries Section (Section A34 etc). Ordnance Survey mapping reproduced by permission of WMDC & Controller of HM Stationery Office Crown Copyright. WMDC OS Licence No LA078408		
		NPS NORTH EAST LTD NAVIGATION HOUSE WHISTLER DRIVE, CASTLEFORD WEST YORKSHIRE, WF10 3DX TEL: 01977 638300 FAX: 01977 622301 EMAIL: enquiries@nps-ne.co.uk
Head Office: Lancaster House, 10 Central Avenue, St Andrew's Business Park, Hawthorn, WPT 52PH The 01977 707020 / fax 01977 704091 Other Office locations can be found on website: www.nps.co.uk		
PROJECT Photo Voltaic Scheme to Various Properties		CLIENT Berneslai Homes
CAD FILE REF		DATE August 2011
		SCALE 1:50@A1
SUBJECT Wharfedale Community Centre Barnsley Elevations - Proposed		REV DRAWN G Melling CHECKED
PROJECT NR AG10.113		DRAWING NR 04

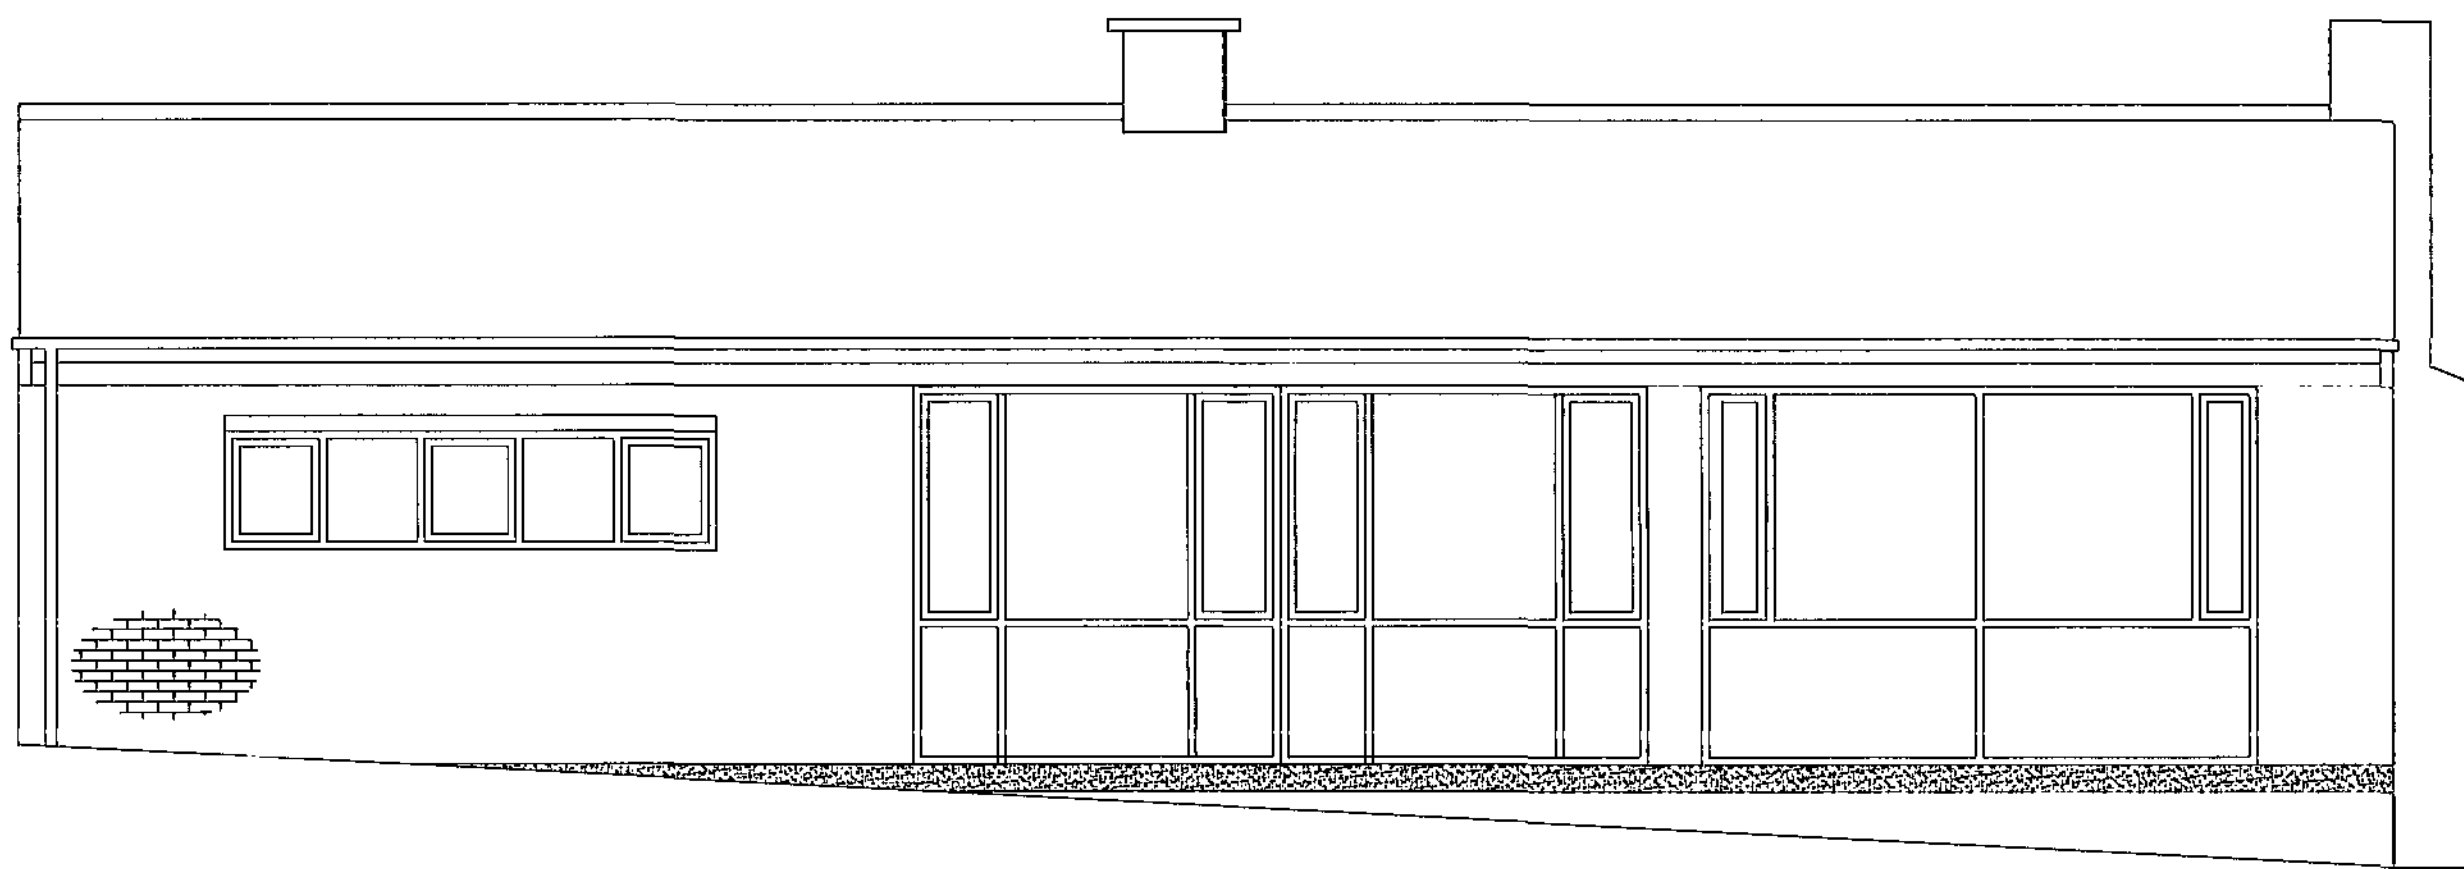


SOUTH ELEVATION - Scale 1:50

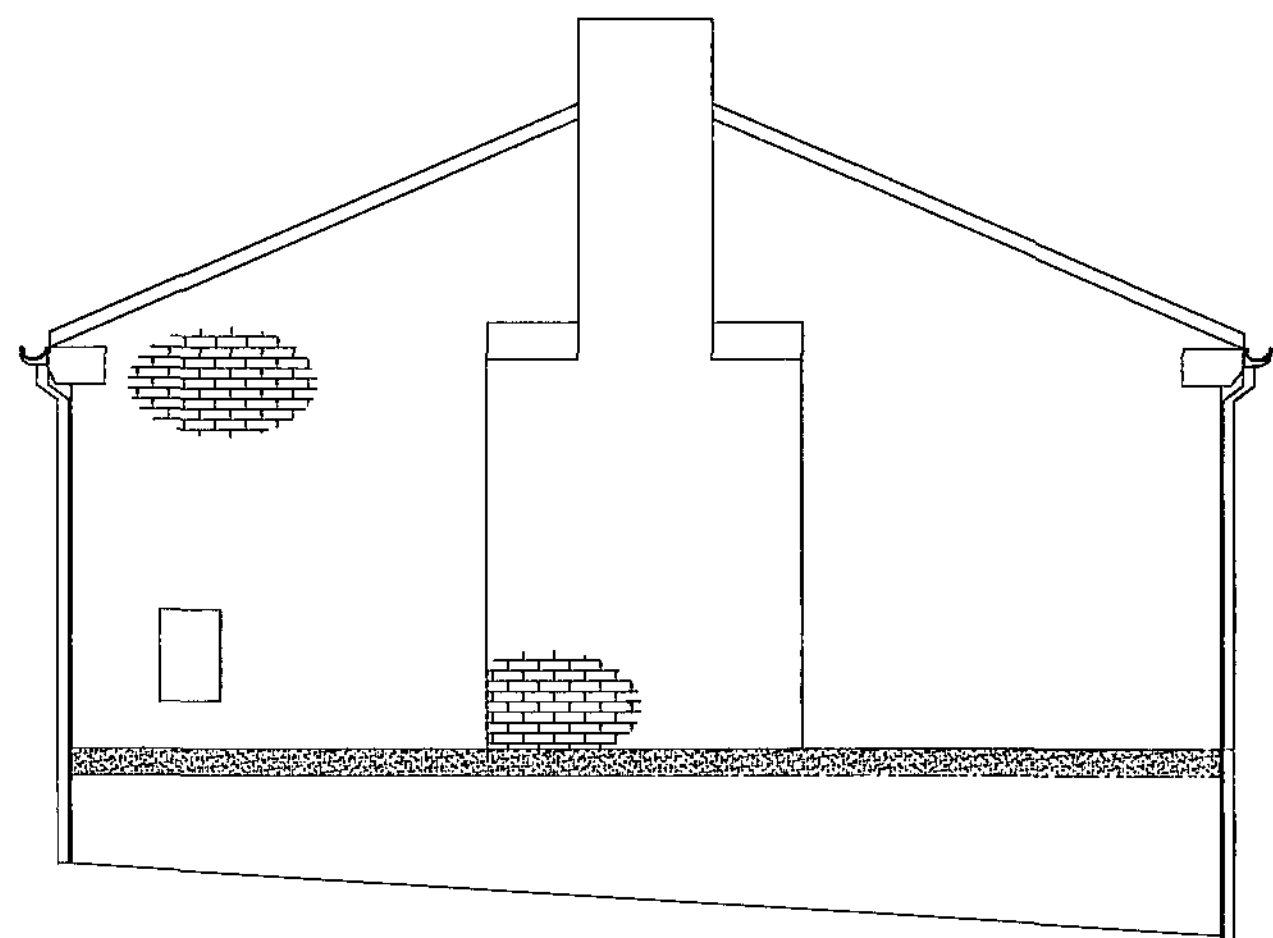

EAST ELEVATION - Scale 1:50



NORTH ELEVATION - Scale 1:50

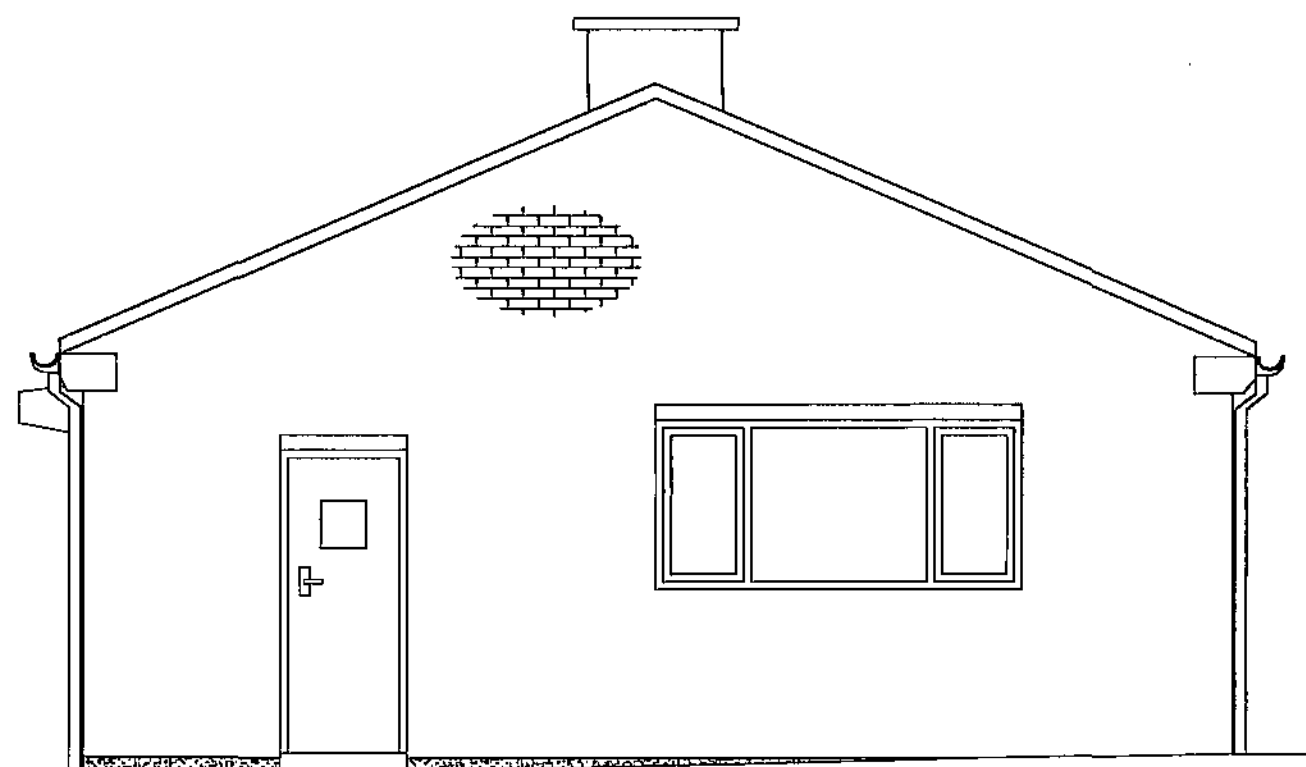

WEST ELEVATION - Scale 1:50

REV	DATE	DESCRIPTION
The contractor is to comply in all respects with the current Building Regulations and is to check all site dimensions and levels. Do not scale from the drawing, use written dimensions. To be read in conjunction with Pre-Tender Health & Safety Plan / Preliminaries Section (Section A34 etc). Ordnance Survey mapping reproduced by permission of VMDC & Controller of HM Stationery Office Crown Copyright. VMDC OS licence No LA676496		
 NPS NORTH EAST LTD NAVIGATION HOUSE WHISTLE CRUISE, CASTLEFORD WEST YORKSHIRE, WF10 5JH TEL: 01977 628398 FAX: 01977 628361 EMAIL: enquiries@nps-ne.co.uk Head Office: 2, Colgate Street, 1st Central Avenue, St Andrews Business Park, Huddersley, WY10 1AB Tel: 01482 706003 Fax: 01482 706001 Other Office locations can be found on our website: www.nps.co.uk		
PROJECT	CLIENT	
Photo Voltaic Scheme to Various Properties	Berneslai Homes	
CAD FILE REF	DATE	SCALE
	August 2011	1:50@A1
SUBJECT	REV	DRAWN CHECKED
Wharcliffe Community Centre Barnsley Elevations Existing		G Melling
PROJECT NR	DRAWING NR	
AG10.113	03	