


**PROPOSED SIDE
ELEVATION**
SCALE 1:100


**PROPOSED FRONT
ELEVATION**
SCALE 1:100

**PROPOSED SIDE
ELEVATION**
SCALE 1:100


**PROPOSED REAR
ELEVATION**
SCALE 1:100

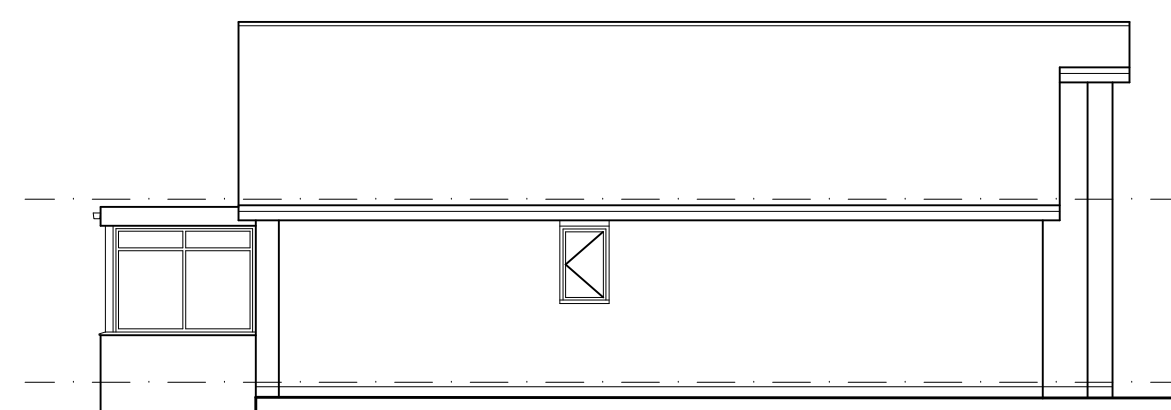


**EXISTING
SIDE ELEVATION**
SCALE 1:100

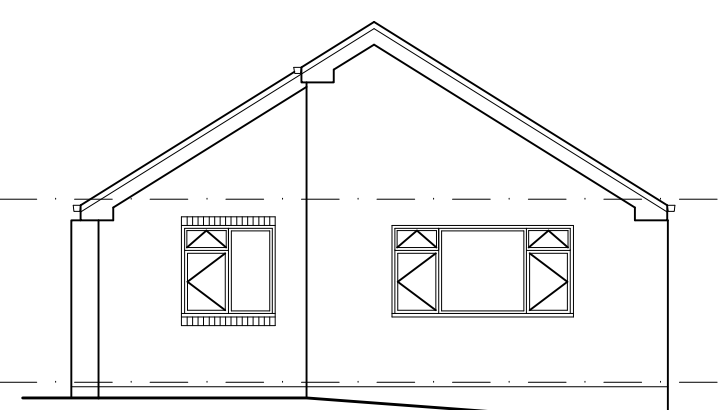


**EXISTING
FRONT ELEVATION**
SCALE 1:100

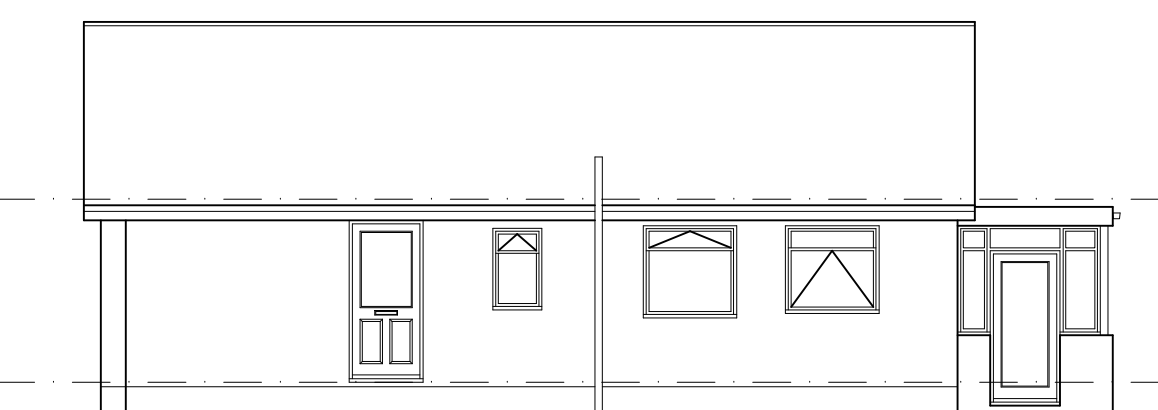

**EXISTING
SIDE ELEVATION**
SCALE 1:100

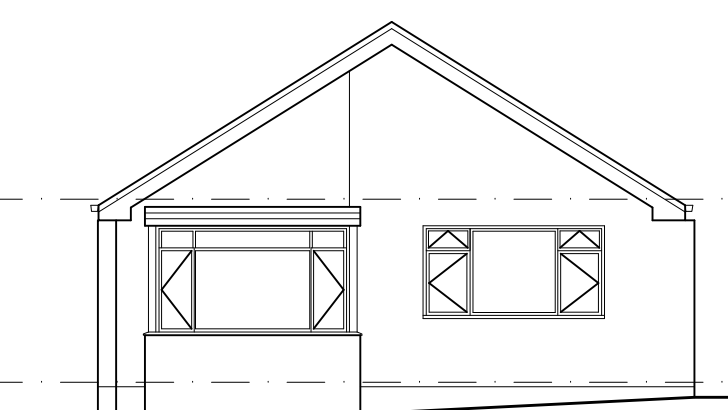


**EXISTING
REAR ELEVATION**
SCALE 1:100

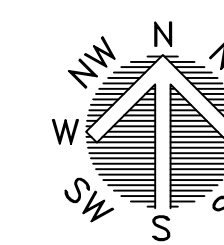


LOCATION PLAN
SCALE 1:1250




BLOCK PLAN
SCALE 1:500

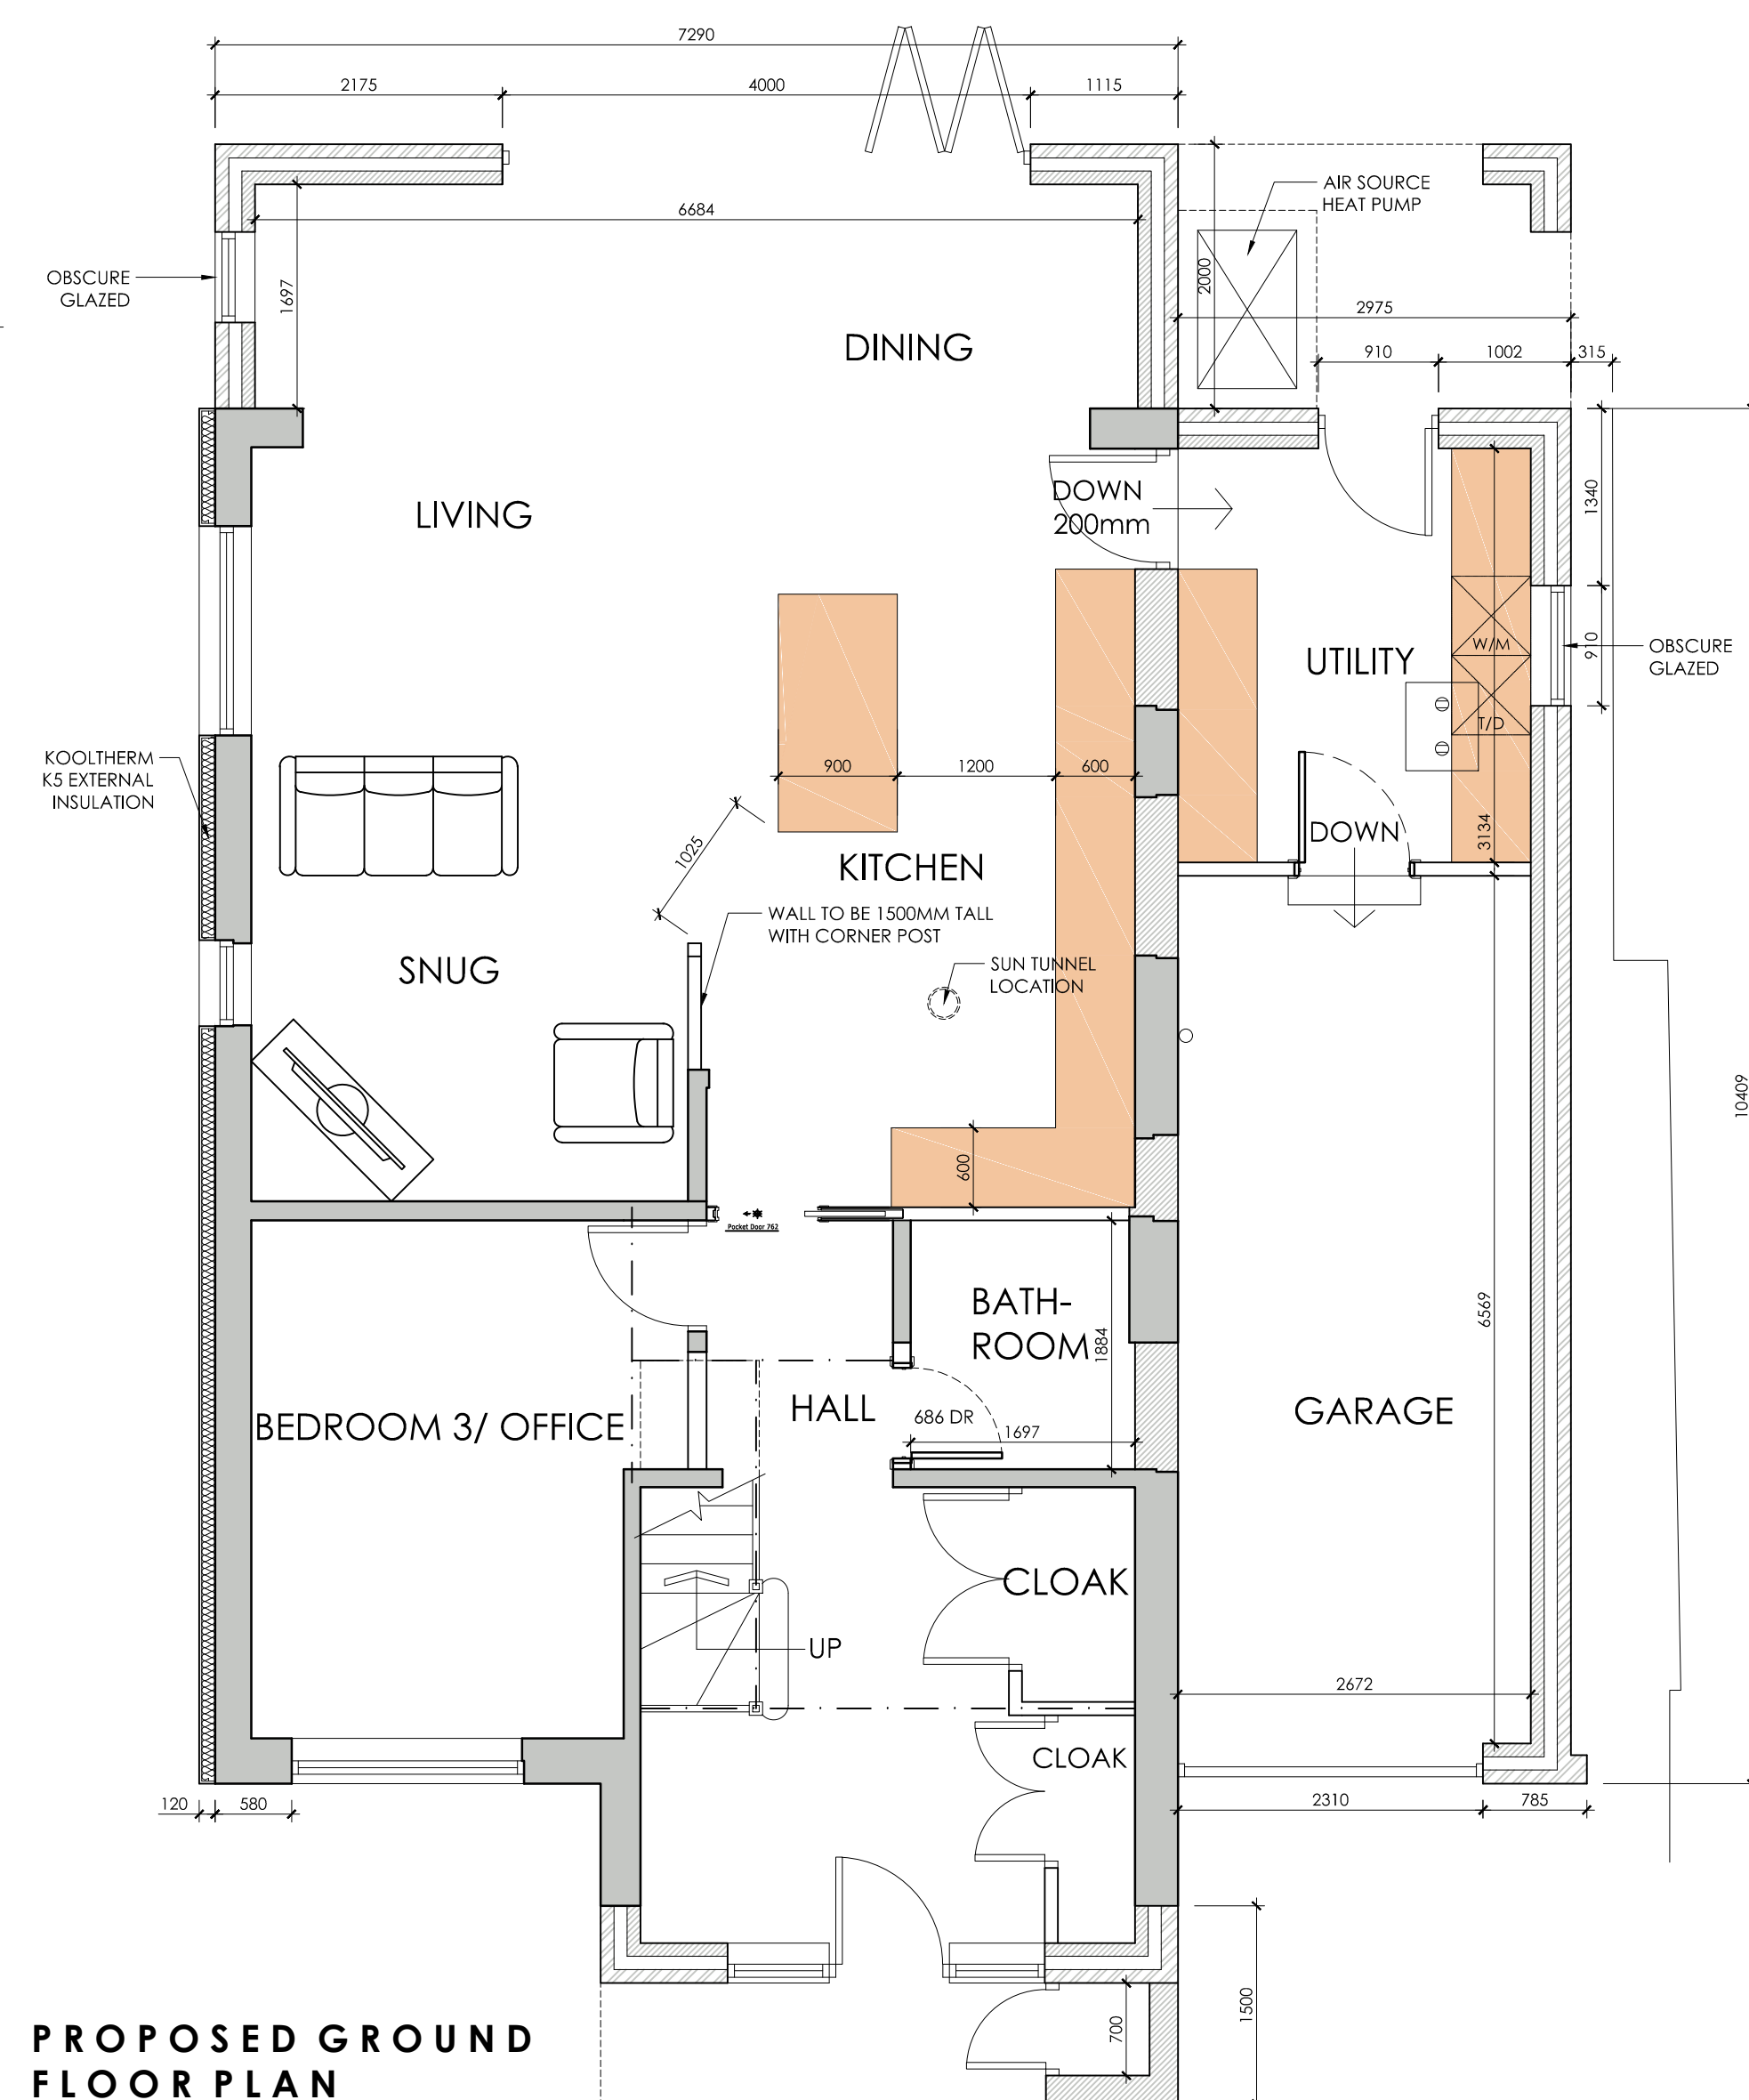


**PROPOSED GROUND
FLOOR PLAN**
SCALE 1:50

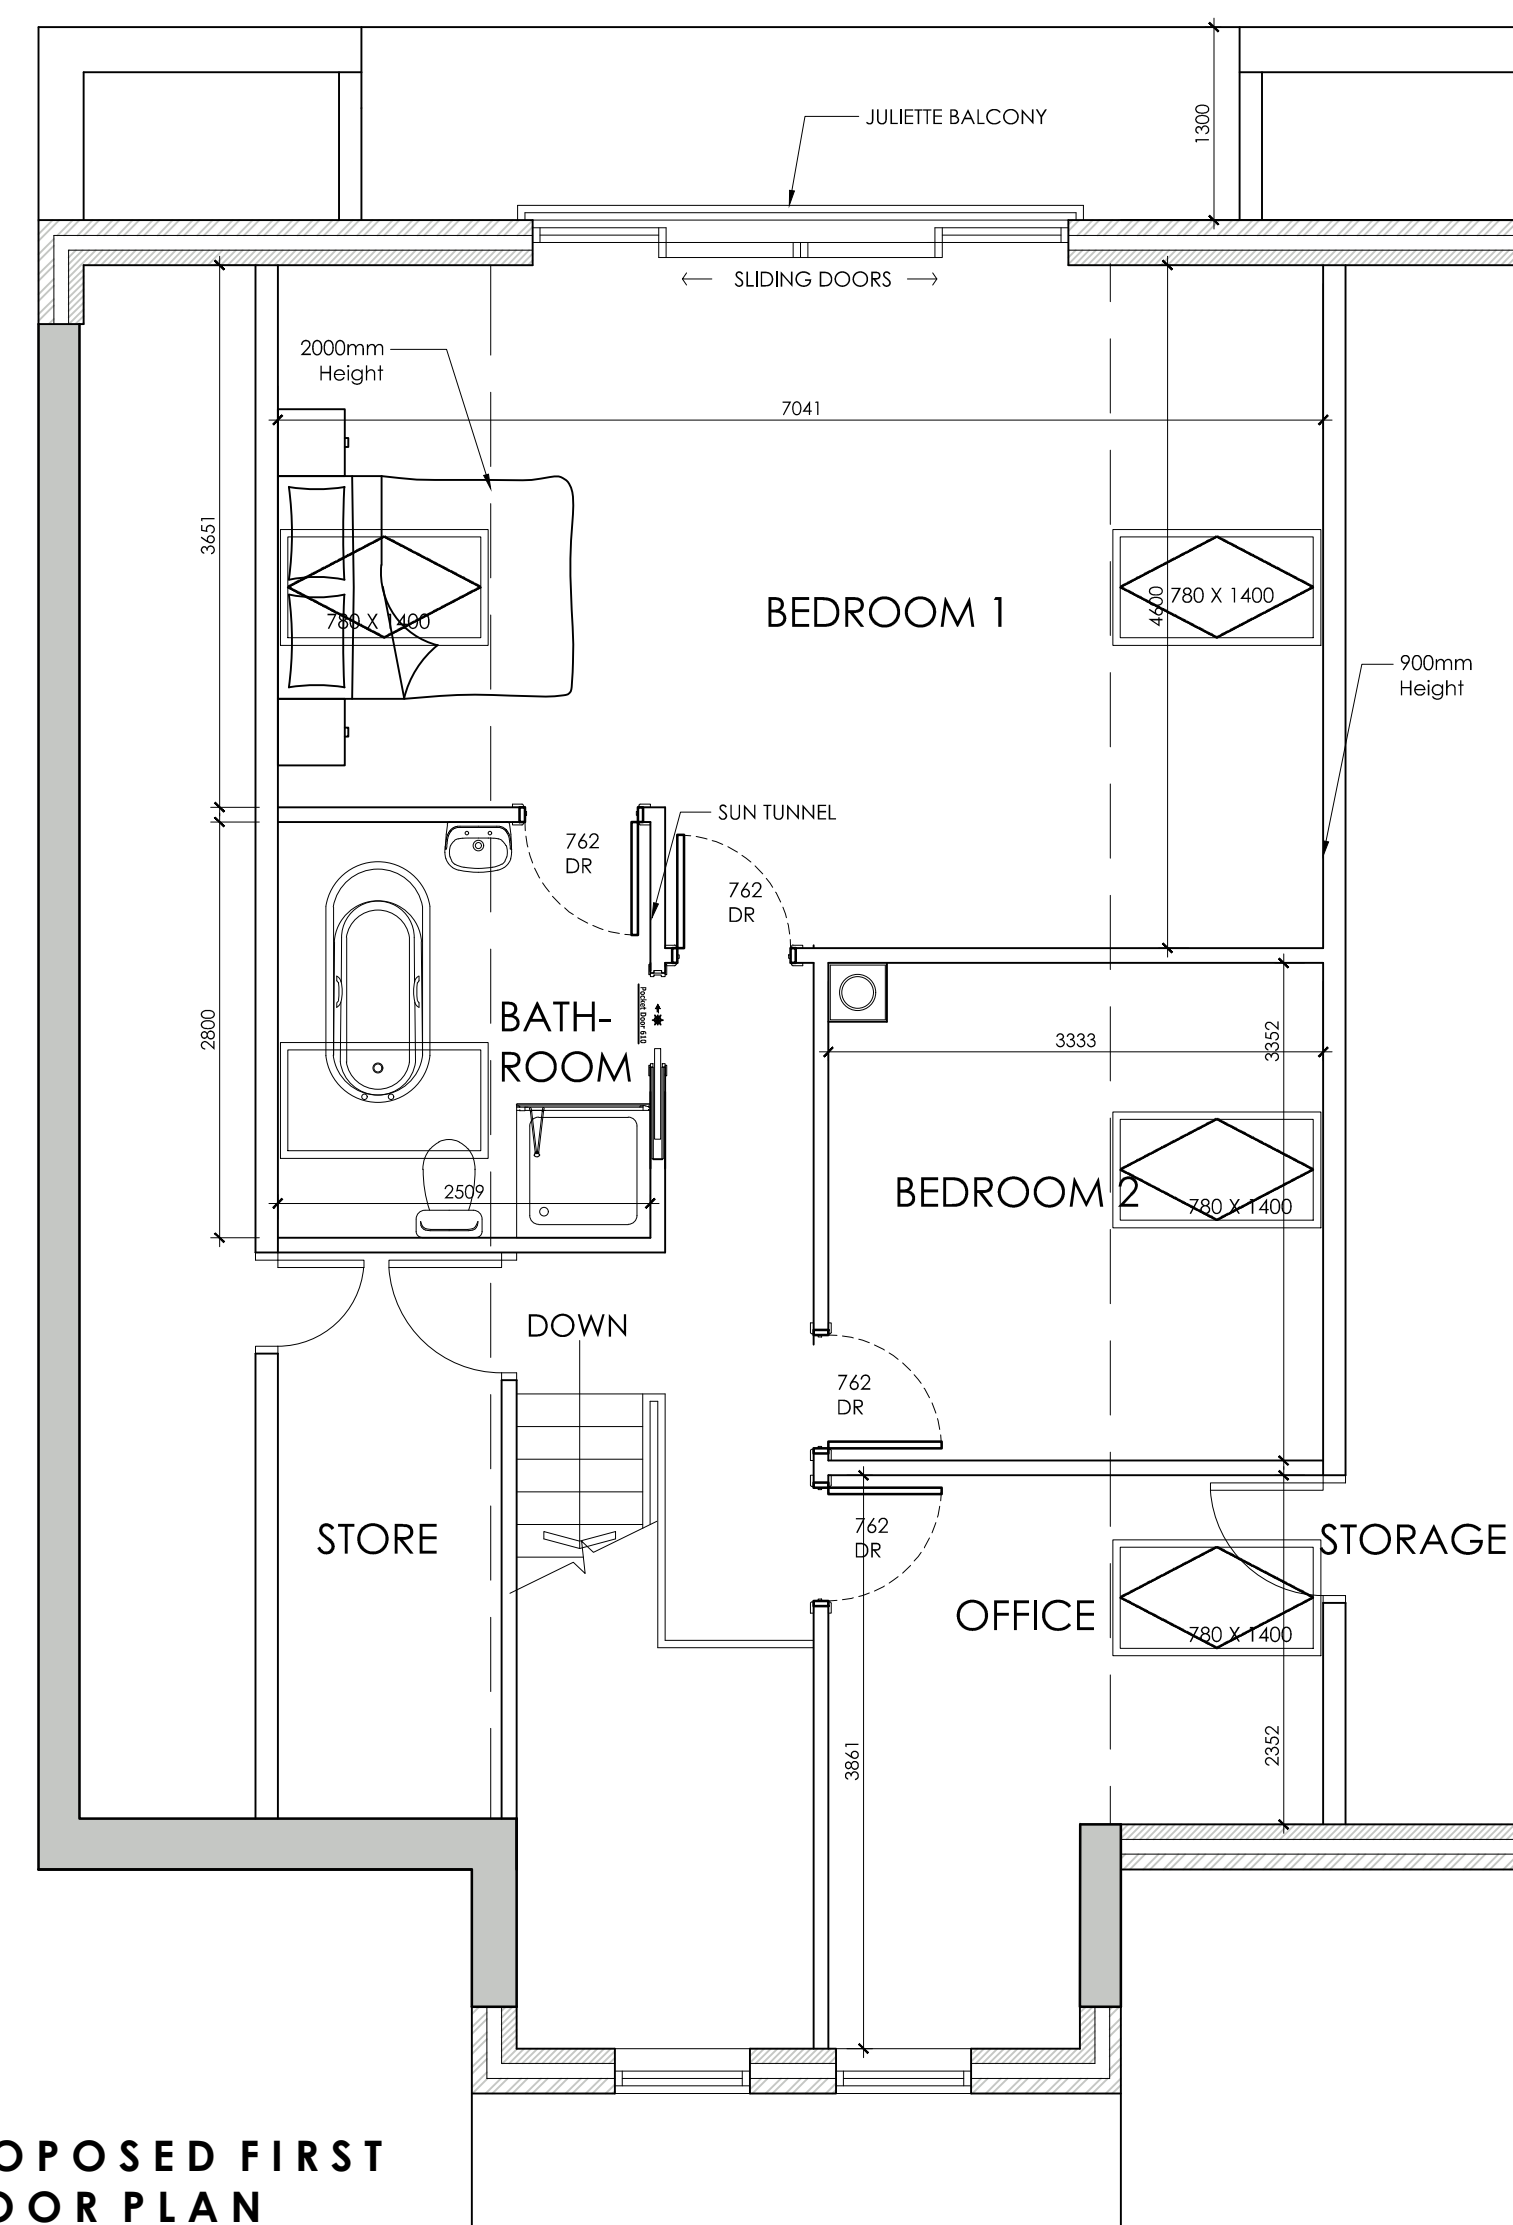

**PROPOSED FIRST
FLOOR PLAN**
SCALE 1:50

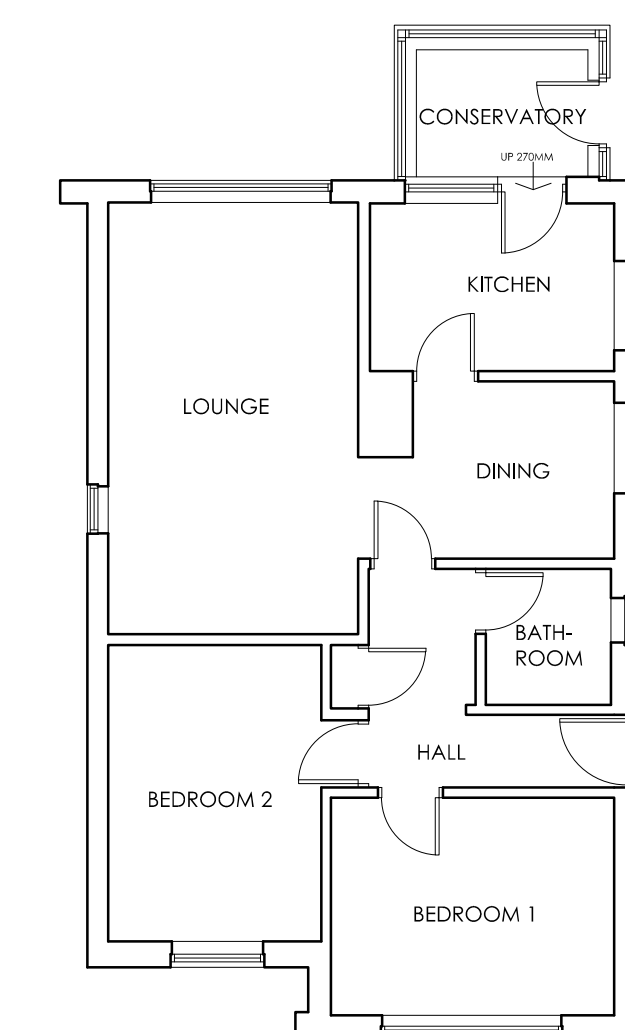

**EXISTING GROUND
FLOOR PLAN**
SCALE 1:100

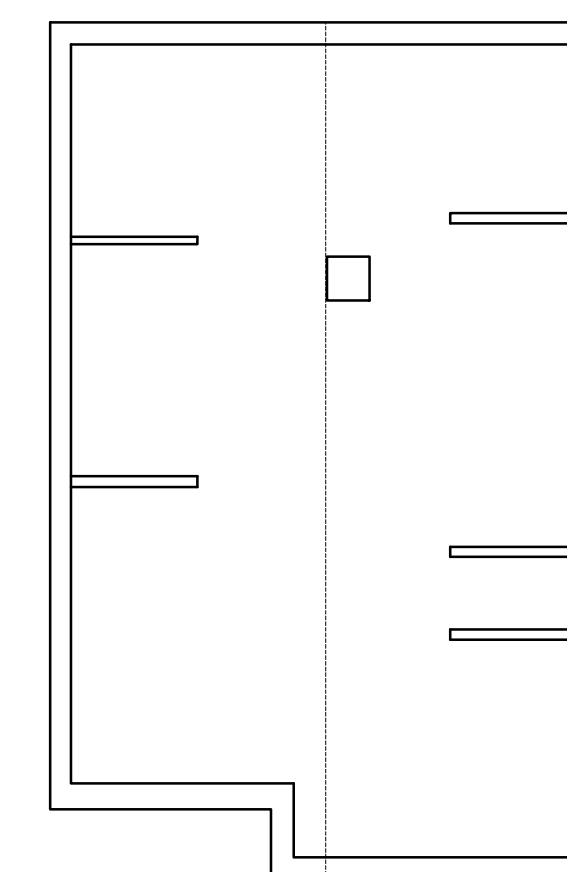

**EXISTING FIRST
FLOOR PLAN**
SCALE 1:100



OFFICE ONE,
34 VICTORIA ROAD,
BARNESLEY,
S70 2BU

Phone: 01226 208482

Email: info@whiteaguspартnership.co.uk
Web: www.whiteaguspартnership.co.uk

ARCHITECTURAL SERVICES

Project:
PROPOSED ALTERATIONS AT
23 CONE LANE
SILKSTONE COMMON, S75 4PU

Client:

MR P. LANE

Drawing
Title:
PLANS AND ELEVATIONS

Date:
AUGUST 2021

Scale:
1:50 & 1:100 @ A1

Ref:
21-066

Dwg. No:
01

Rev:
H

Date	Suffix	Description	Date	Suffix	Description
29/10/2021	A	REVISED TO CLIENTS REQUIREMENTS	14/03/2022	F	REVISED TO CLIENTS REQUIREMENTS
12/11/2021	B	REVISED TO CLIENTS REQUIREMENTS	15/03/2022	G	REVISED TO CLIENTS REQUIREMENTS
01/12/2021	C	REVISED TO CLIENTS REQUIREMENTS	26/06/2022	H	REVISED TO CLIENTS REQUIREMENTS
08/02/2022	D	REVISED TO CLIENTS REQUIREMENTS			REVISED FOR PLANNING
18/02/2022	E	REVISED TO CLIENTS REQUIREMENTS			