

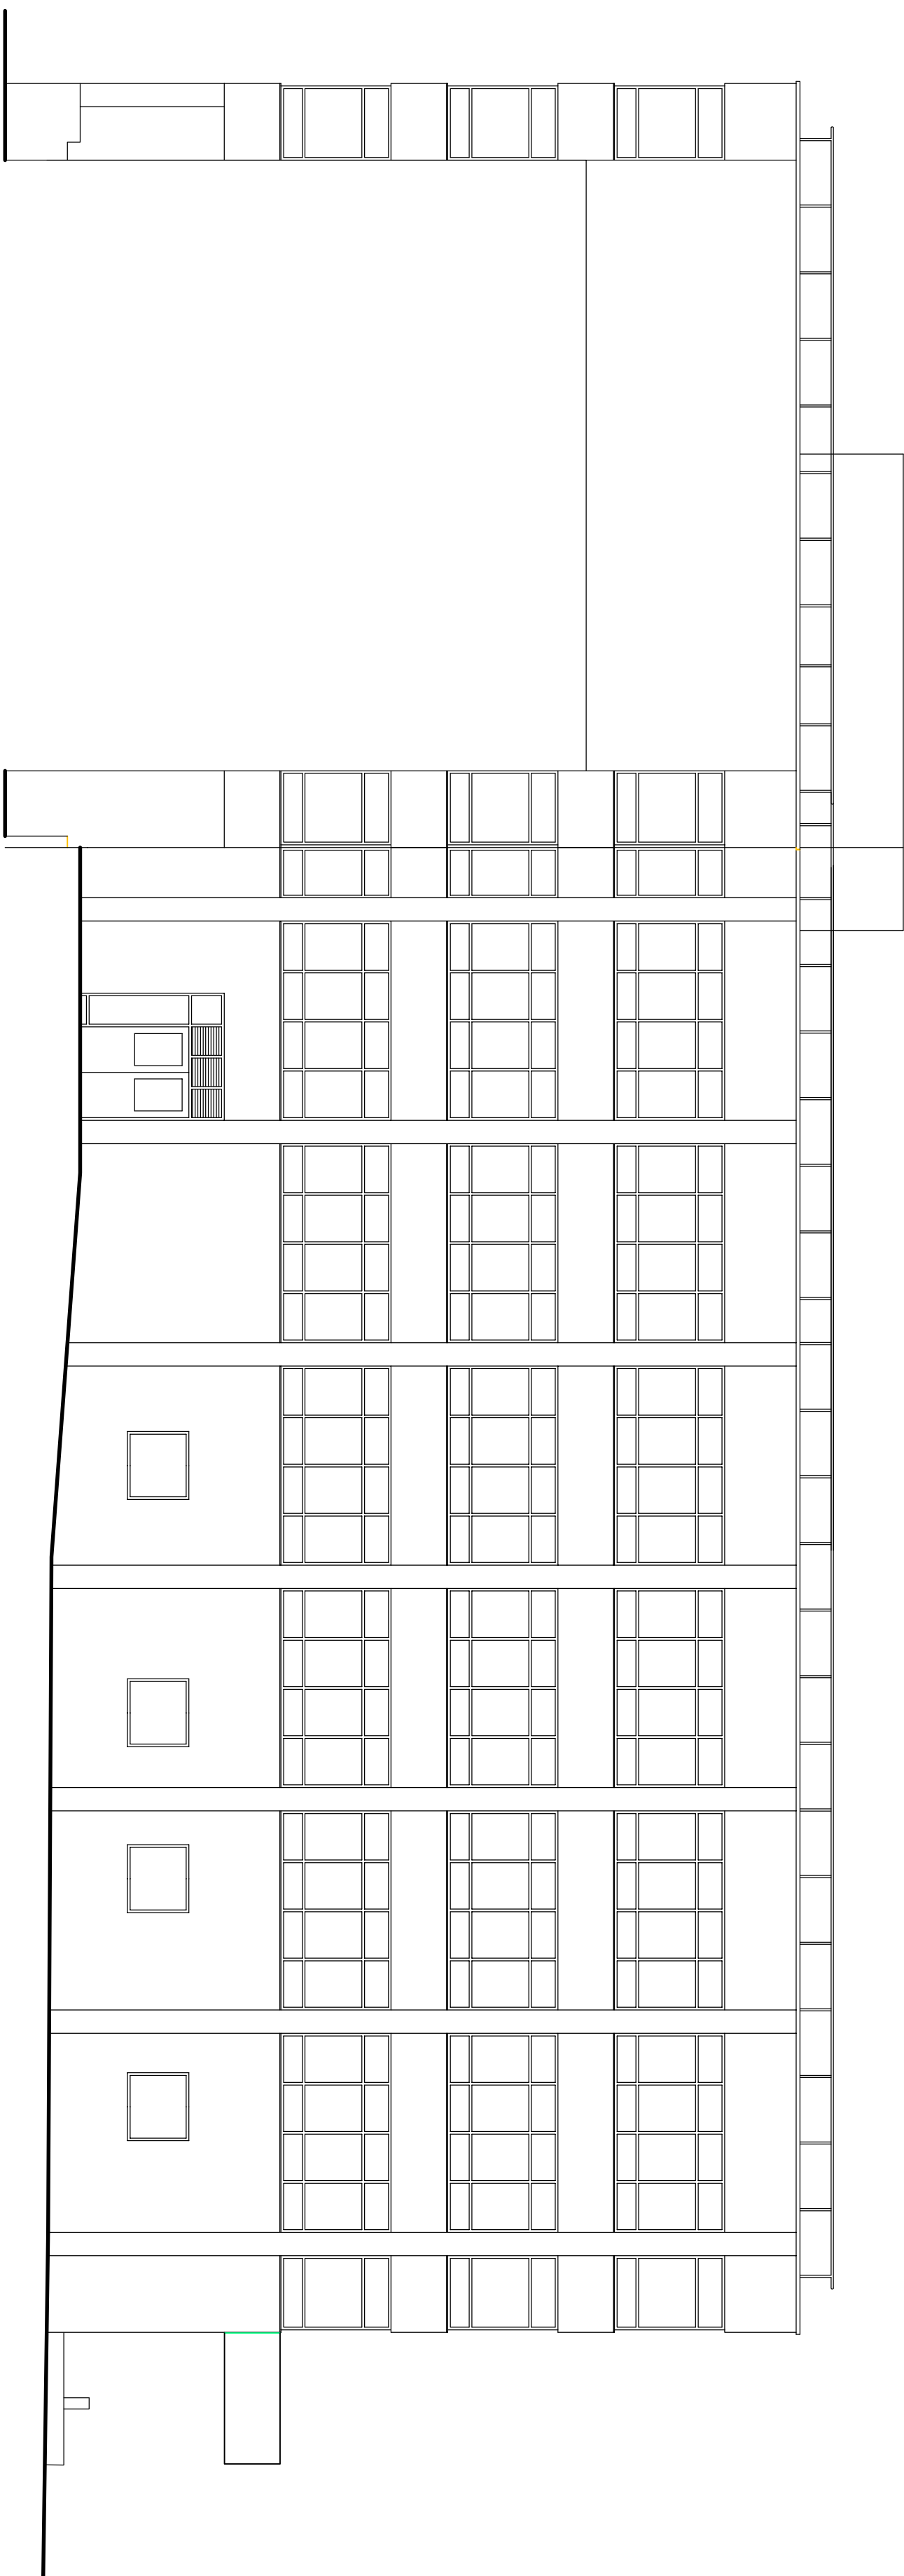


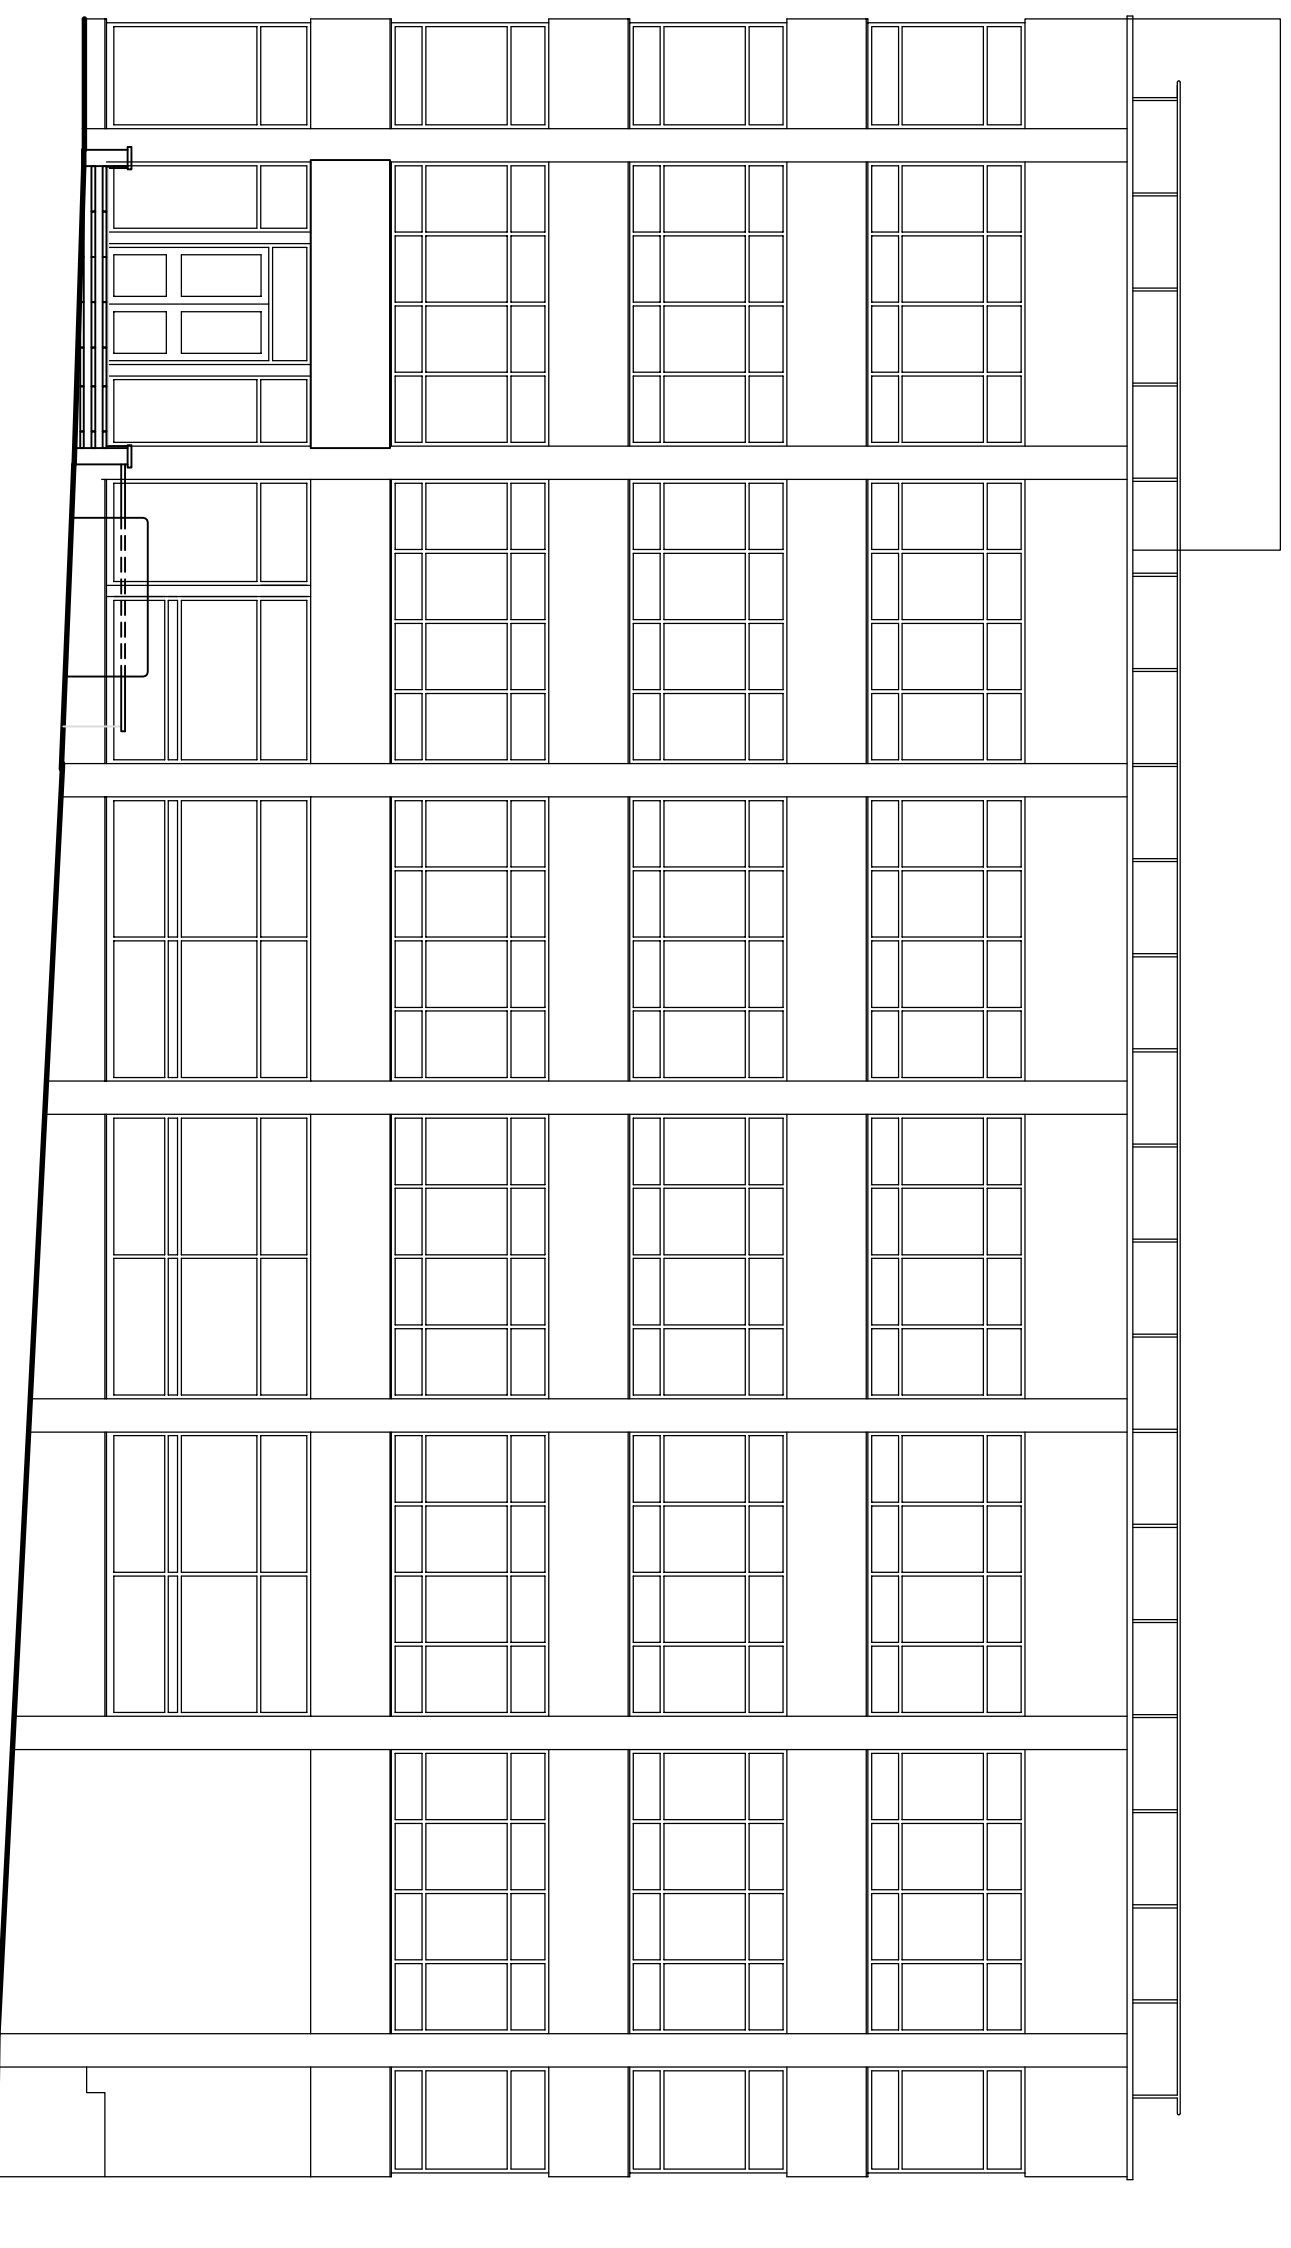


Existing South Elevation

Scale 1:100

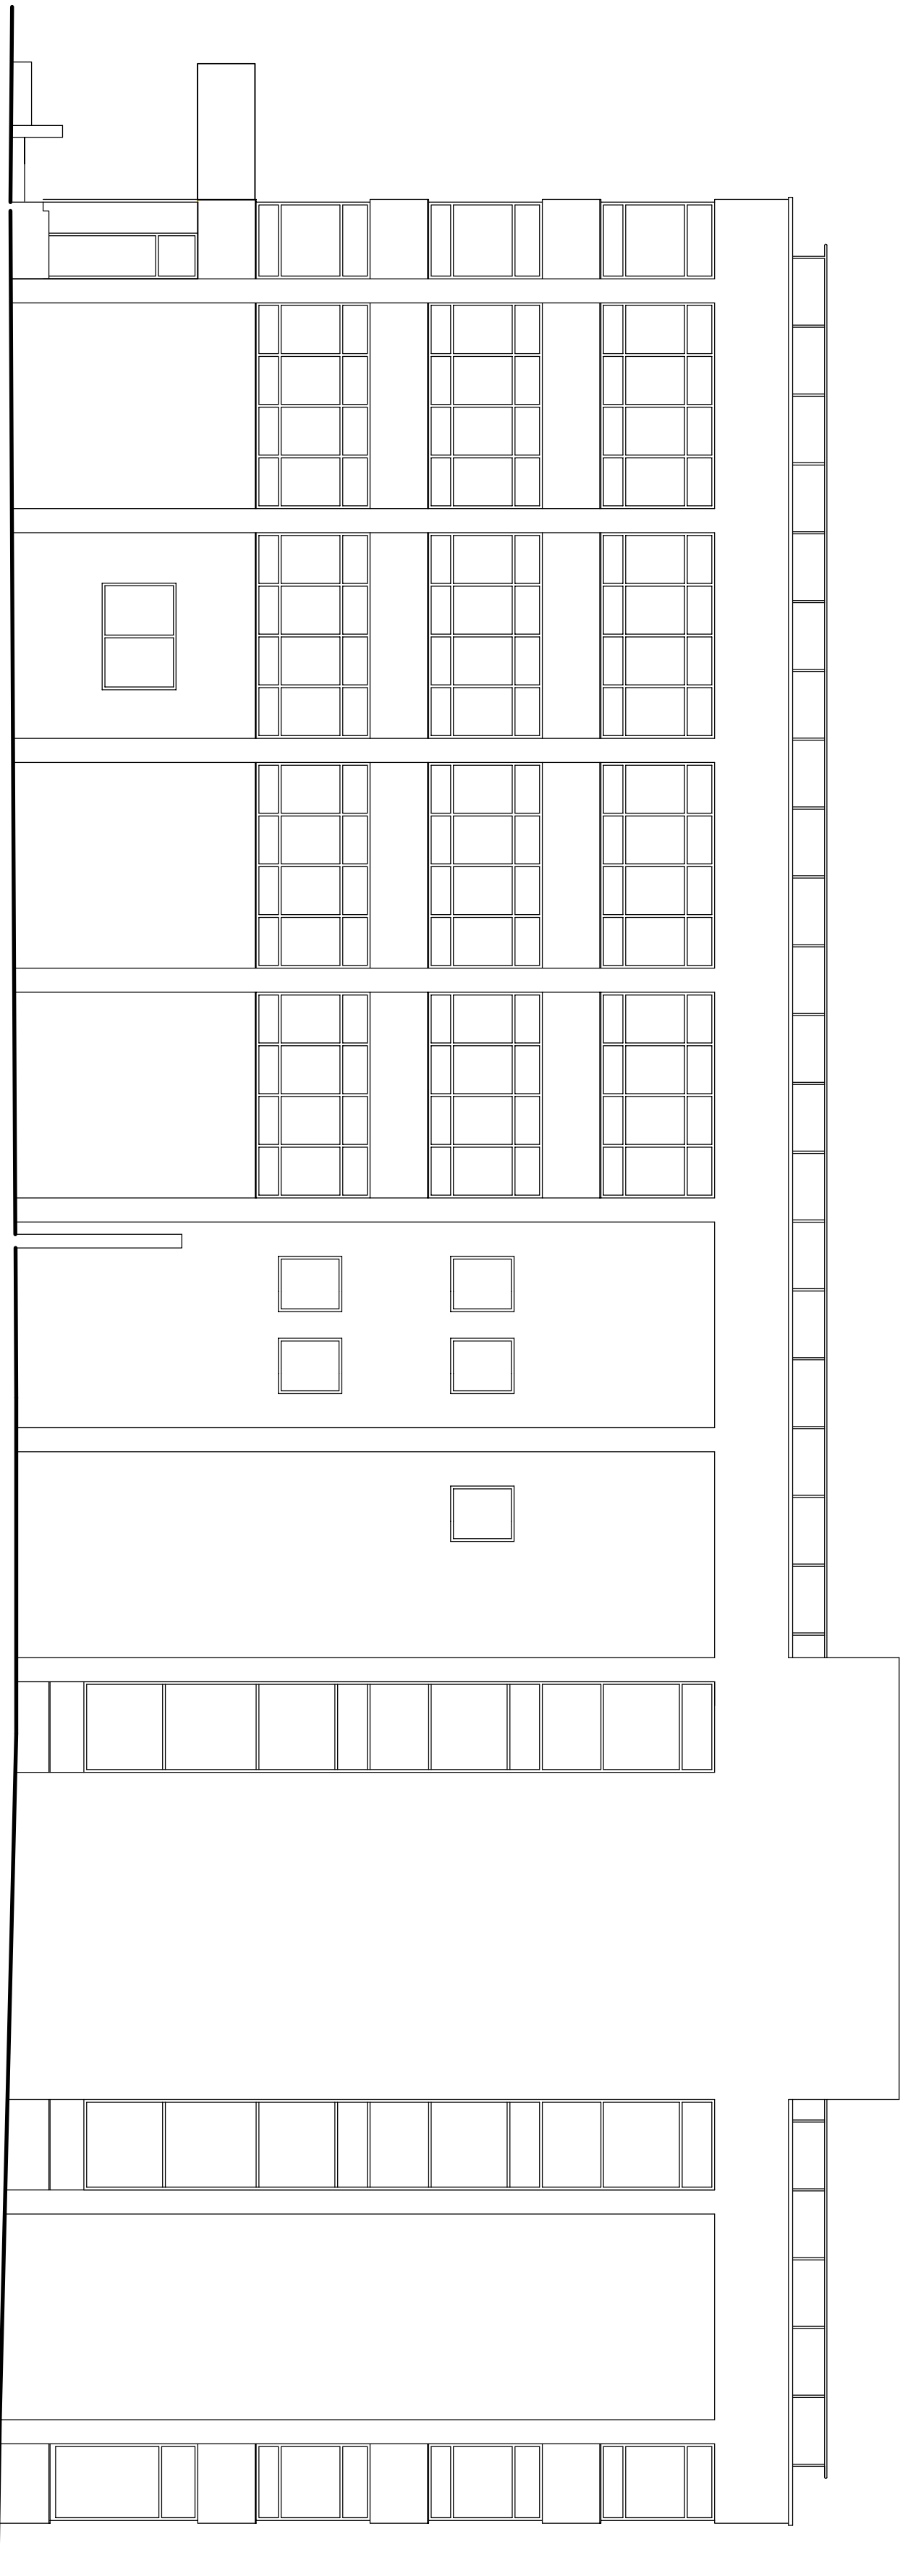


Existing East Elevation

Scale 1:100

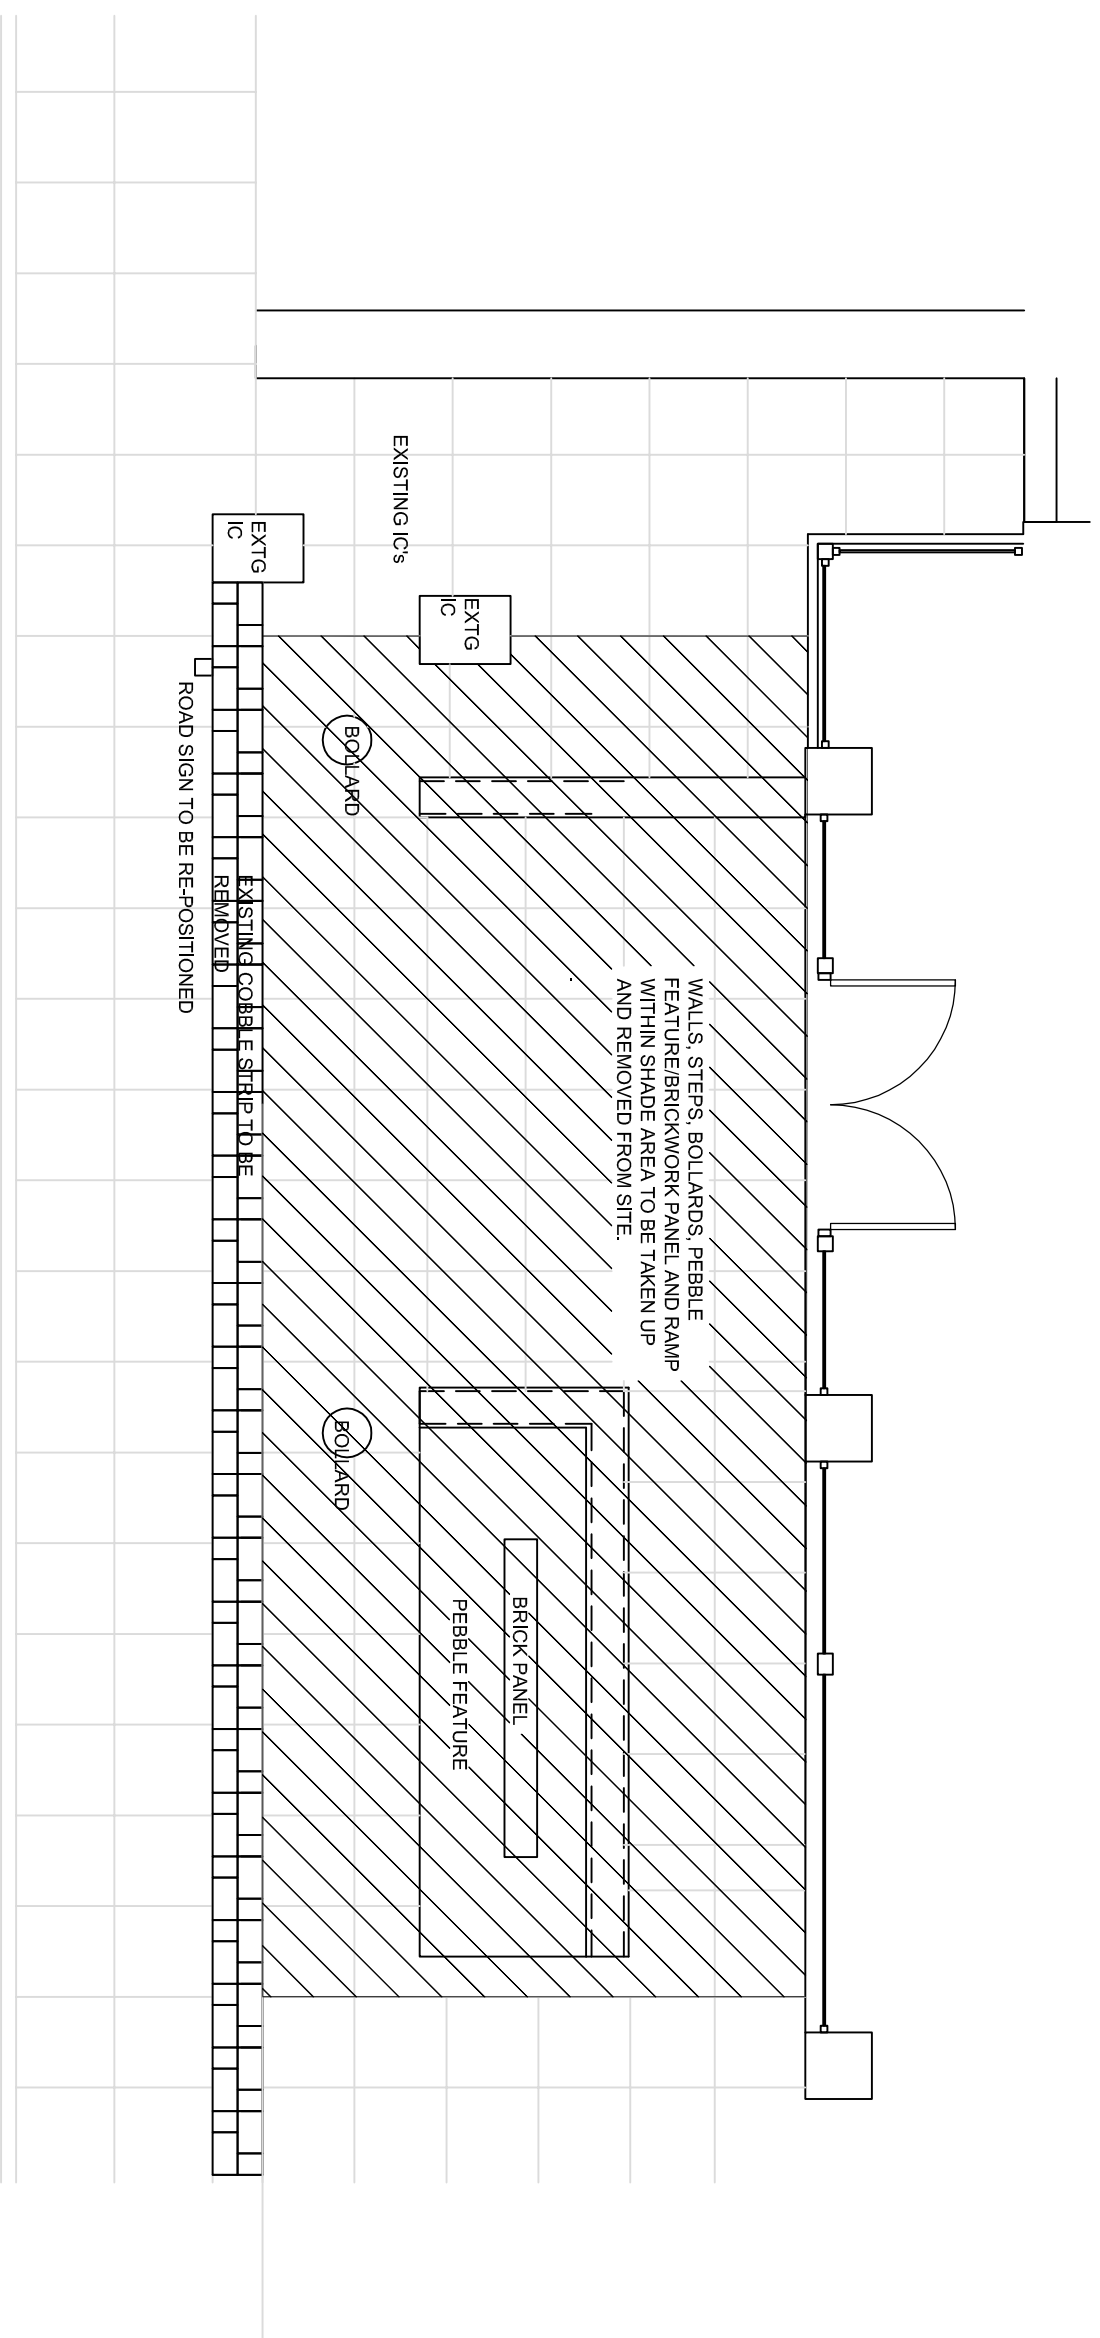

Existing Plan

Scale 1:50

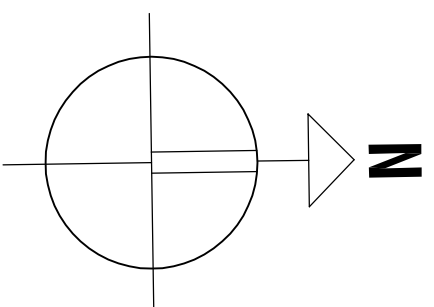

Location Plan

Scale 1:1250

[illegible]