

GARLAND HOUSE
SURGERY
1 CHURCH STREET
DARFIELD
SOUTH YORKSHIRE

PLANNING
APPLICATION


CONTENTS

1. LOCATION PLAN @ 1:1250
2. SITE PLAN @ 1:500
3. ARCHITECTURAL DRAWINGS

PREPARED BY :

QUILL ARCHITECTURE

Chapelfield House,
25 Hough Lane, Wombwell, Barnsley,
South Yorkshire, S73 0DP
Tel:- 01226 755446

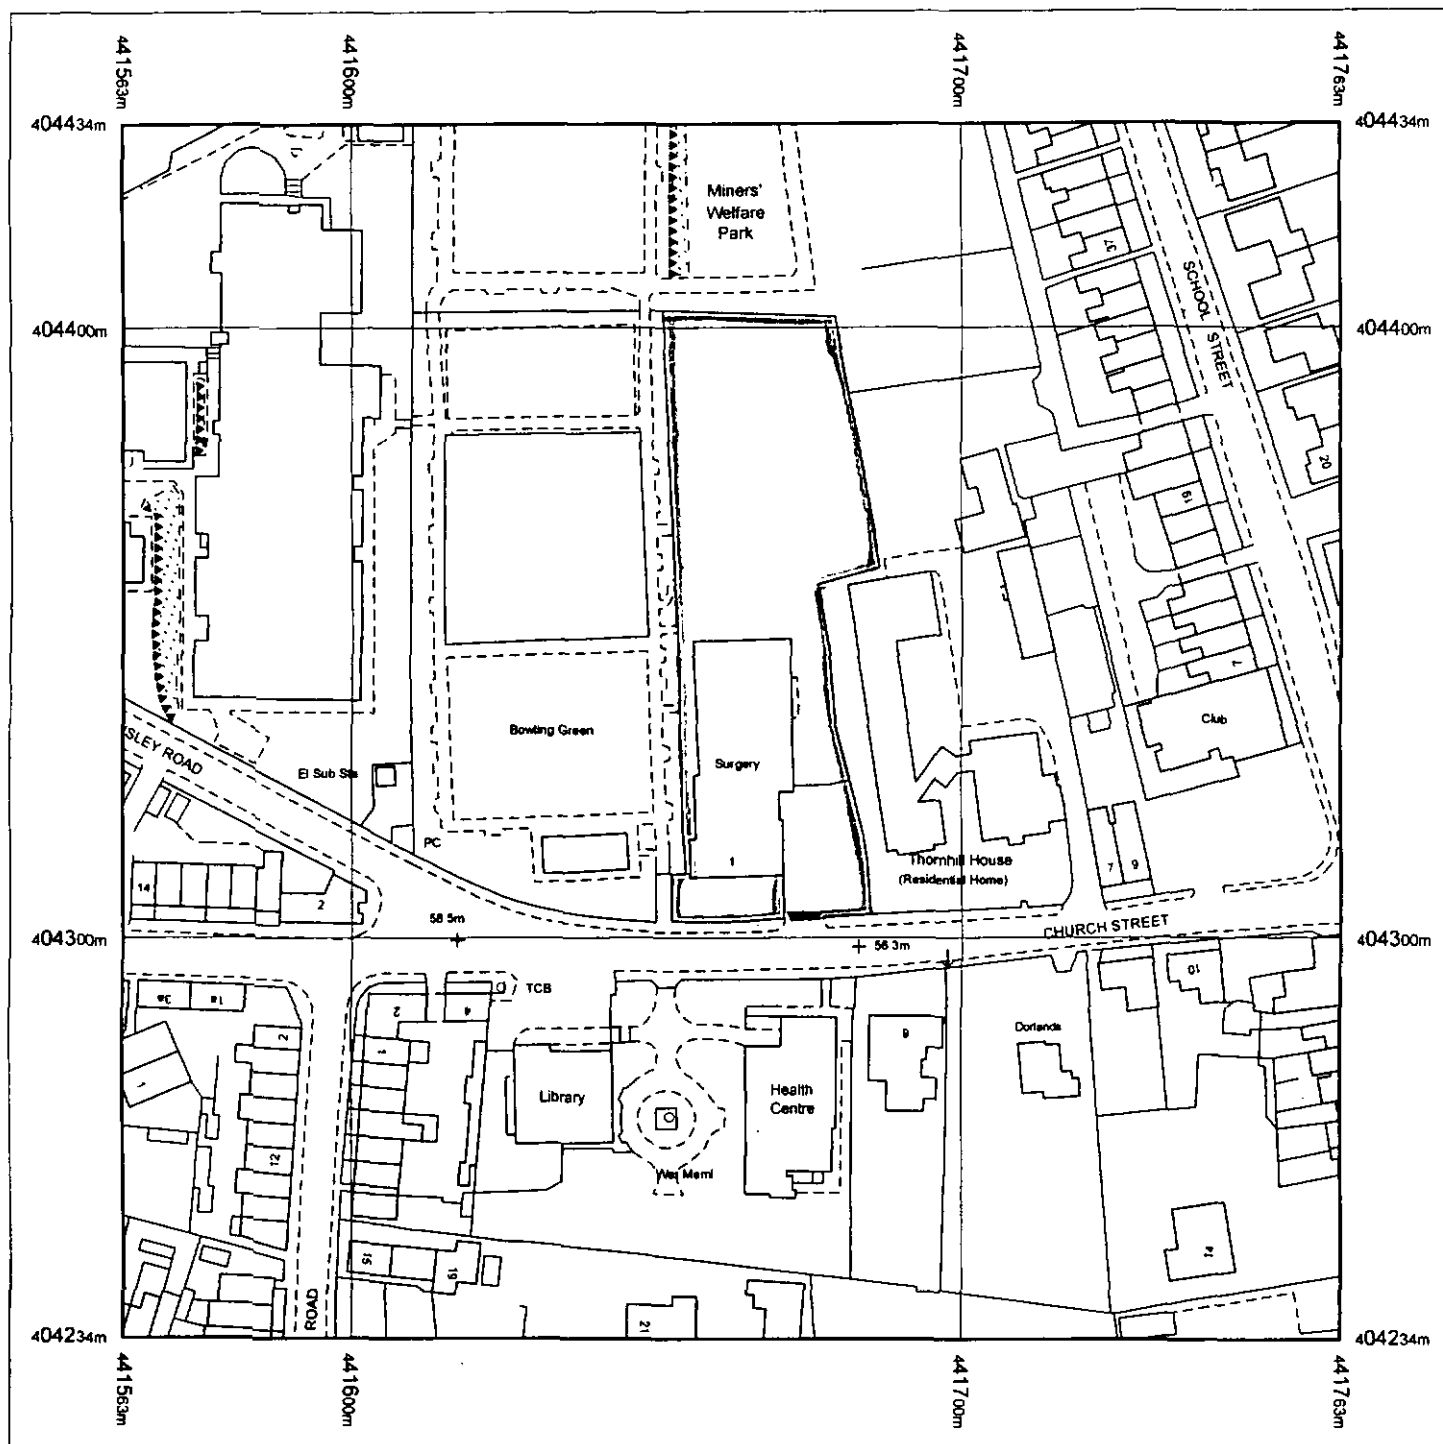


Produced 26.05.2010 from the Ordnance Survey National Geographic Database and incorporating surveyed revision available at this date. © Crown Copyright 2010.

Reproduction in whole or part is prohibited without the prior permission of Ordnance Survey.

Ordnance Survey, the OS Symbol and OS Sitemap are registered trademarks of Ordnance Survey, the national mapping agency of Great Britain.

The representation of a road, track or path is no evidence of a right of way.

The representation of features as lines is no evidence of a property boundary.

 

Scale 1:1250

Supplied by: **Blackwell M and D C**
Serial number: 02443200
Centre coordinates: 441662.63 404333.5


Further information can be found on the OS Sitemap Information leaflet or the Ordnance Survey web site:
www.ordnancesurvey.co.uk

GARLAND HOUSE SURGERY

CHURCH ST

DARFIELD

BARNSELY

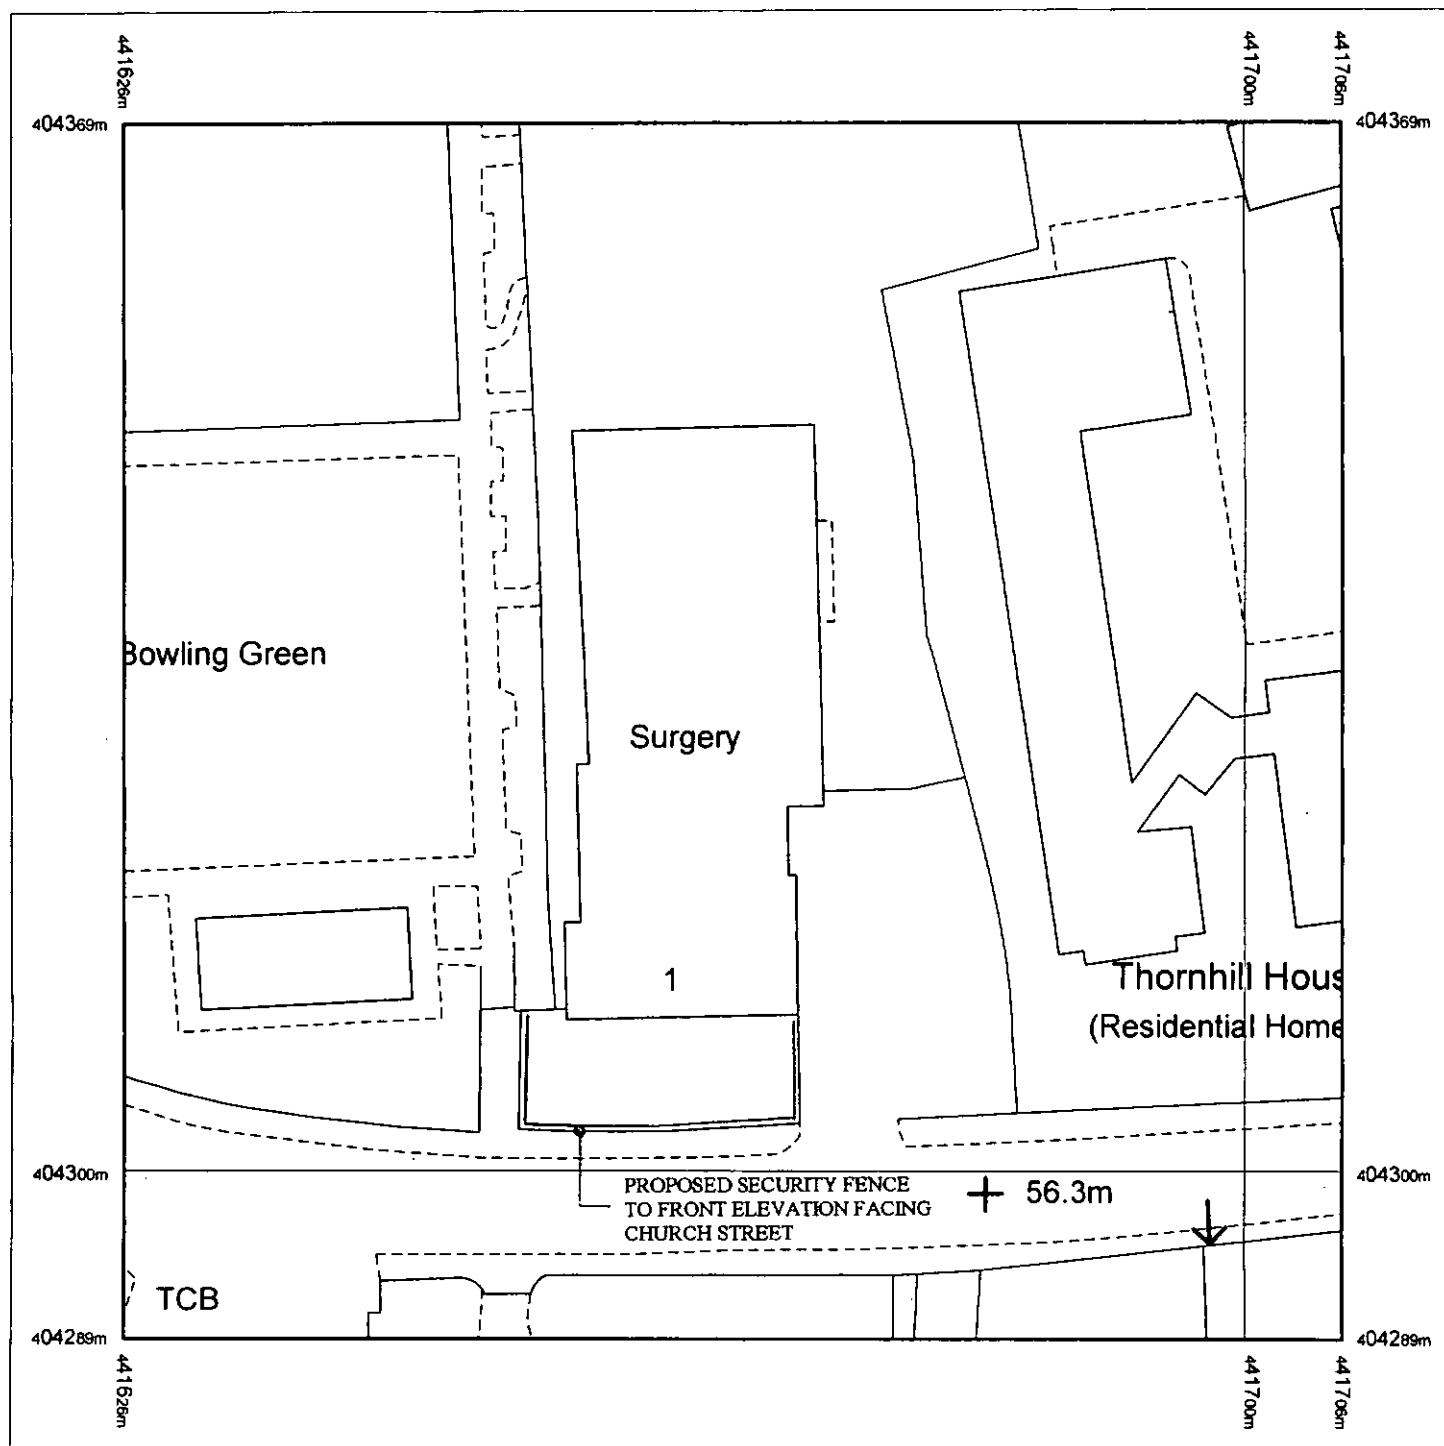

Produced 26.05.2010 from the Ordnance Survey National Geographic Database and incorporating surveyed revision available at this date. © Crown Copyright 2010.


Reproduction in whole or part is prohibited without the prior permission of Ordnance Survey.

Ordnance Survey, the OS Symbol and OS Sitemap are registered trademarks of Ordnance Survey, the national mapping agency of Great Britain.

The representation of a road, track or path is no evidence of a right of way.

The representation of features as lines is no evidence of a property boundary.

Part or all of this OS Sitemap is enlarged from mapping produced at one or more of the following scales: 1:1250, 1:2500, 1:10000.

 

Supplied by: **Blackwell M and D C**
Serial number: 02443300
Centre coordinates: 441666.38 404328.75




Further information can be found on the OS Sitemap Information leaflet or the Ordnance Survey web site:
www.ordnancesurvey.co.uk

GARLAND HOUSE SURGERY	
CHURCH ST	
DARFIELD	
BARNSELY	


DO NOT SCALE DRAWING

ALL DIMENSIONS IN MILLIMETRES

IF IN DOUBT ASK

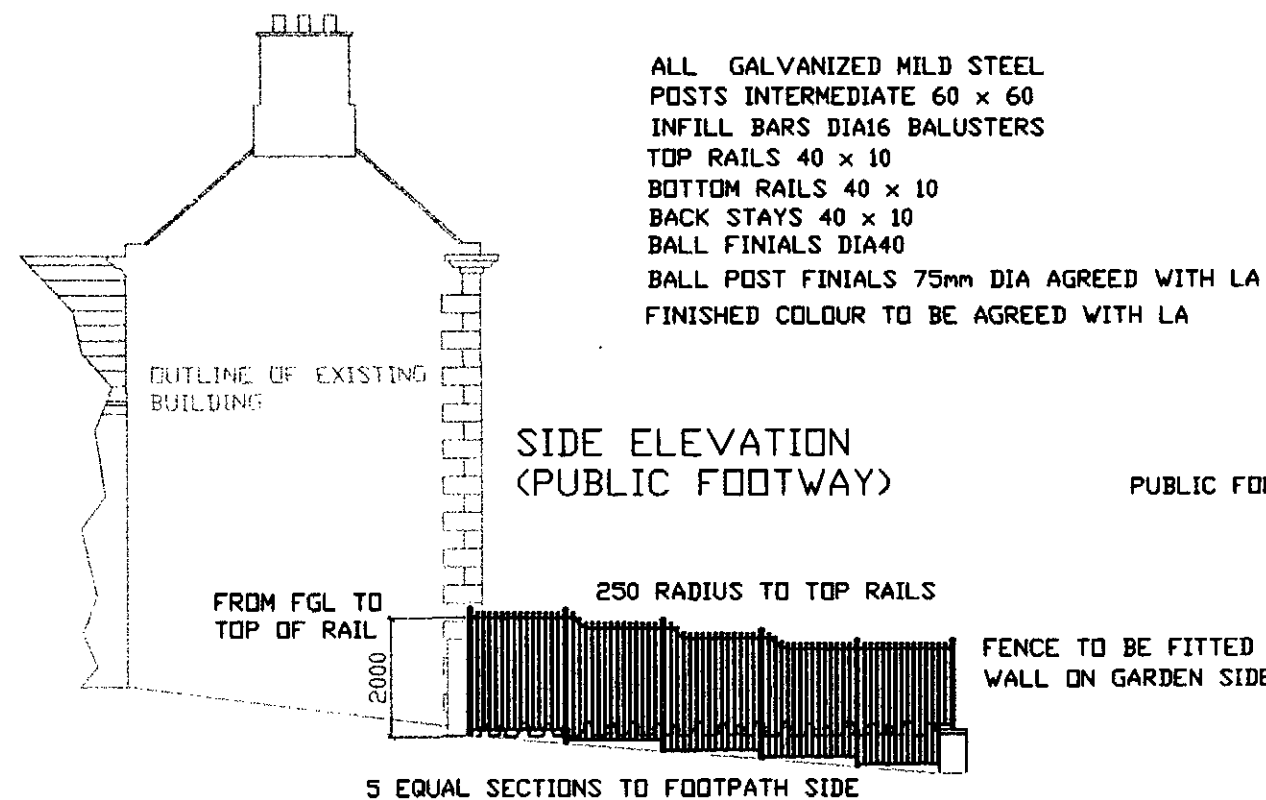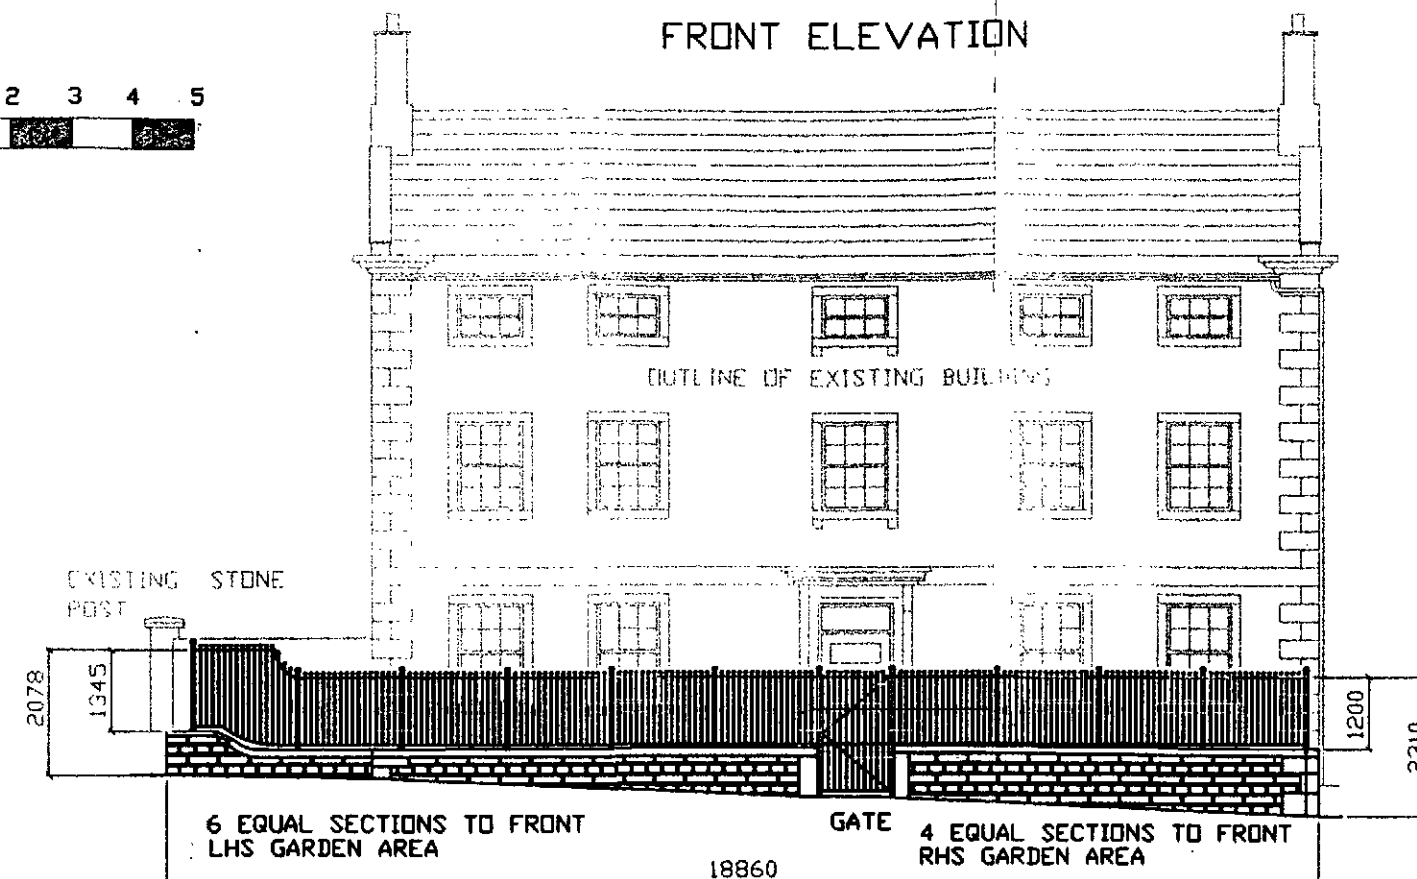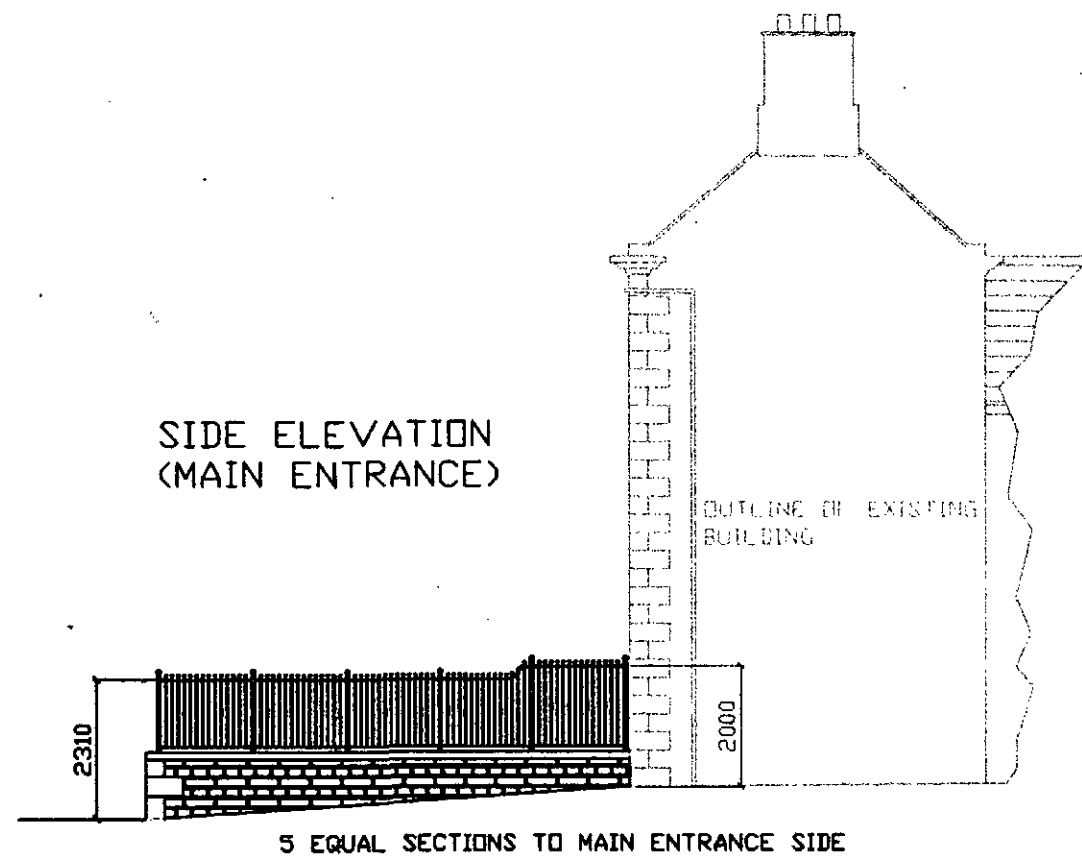

PUBLIC FOOTWAY

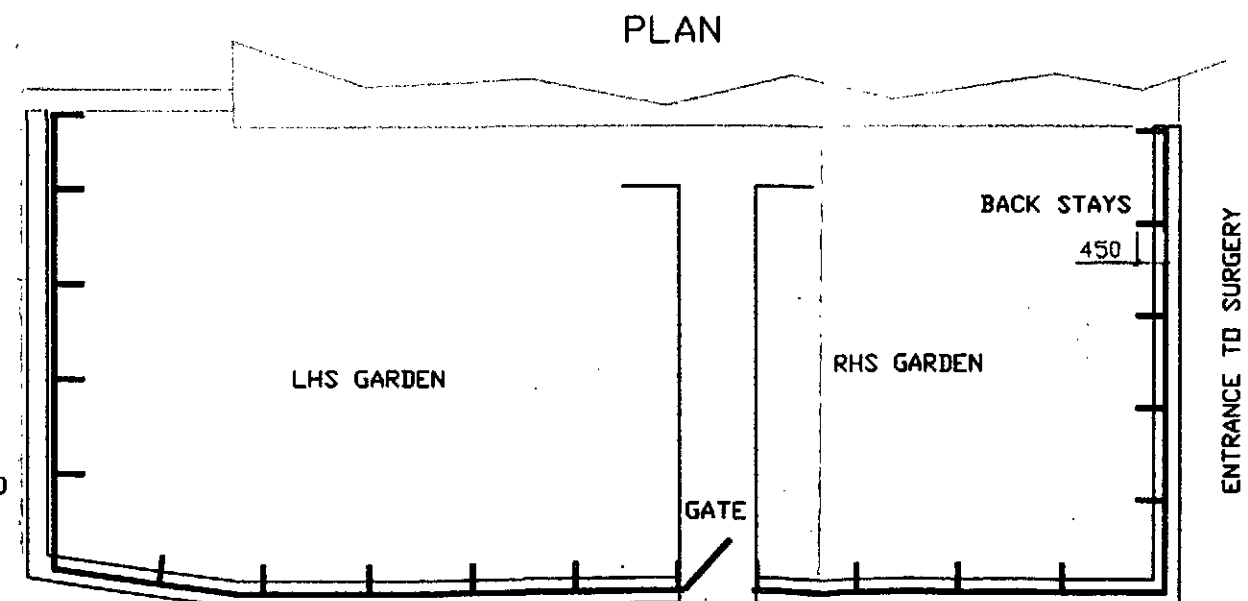FENCE TO BE FITTED BEHIND
WALL ON GARDEN SIDE

AMENDMENT SHOWING STRAIGHT TOP RAIL TO COMPLY WITH PLANNING
REQUIREMENTS 09/08/10
REV B ACORN FINIALS REPLACED BY 75mm DIA BALL

CLIENT
GARLAND HOUSE SURGERY
CHURCH STREET
DARFIELD

TITLE
PROPOSED NEW STEEL SECURITY FENCE TO FRONT
GARDEN AREA

Quill
ARCHITECTURE[©]

THIS DRAWING IS COPYRIGHT AND MUST NOT BE USED OR
DISCLOSED IN ANY WAY EXCEPT WHERE AUTHORIZED IN
WRITING BY QUILL ARCHITECTURE.

TELEPHONE (01226) 755446

REG No 5210984

SCALE 1 : 125 DRAWN AD


DATE 09/11/10 REV B

DRG No CAD/QA/P1001

DO NOT SCALE DRAWING

ALL DIMENSIONS IN MILLIMETRES

IF IN DOUBT ASK

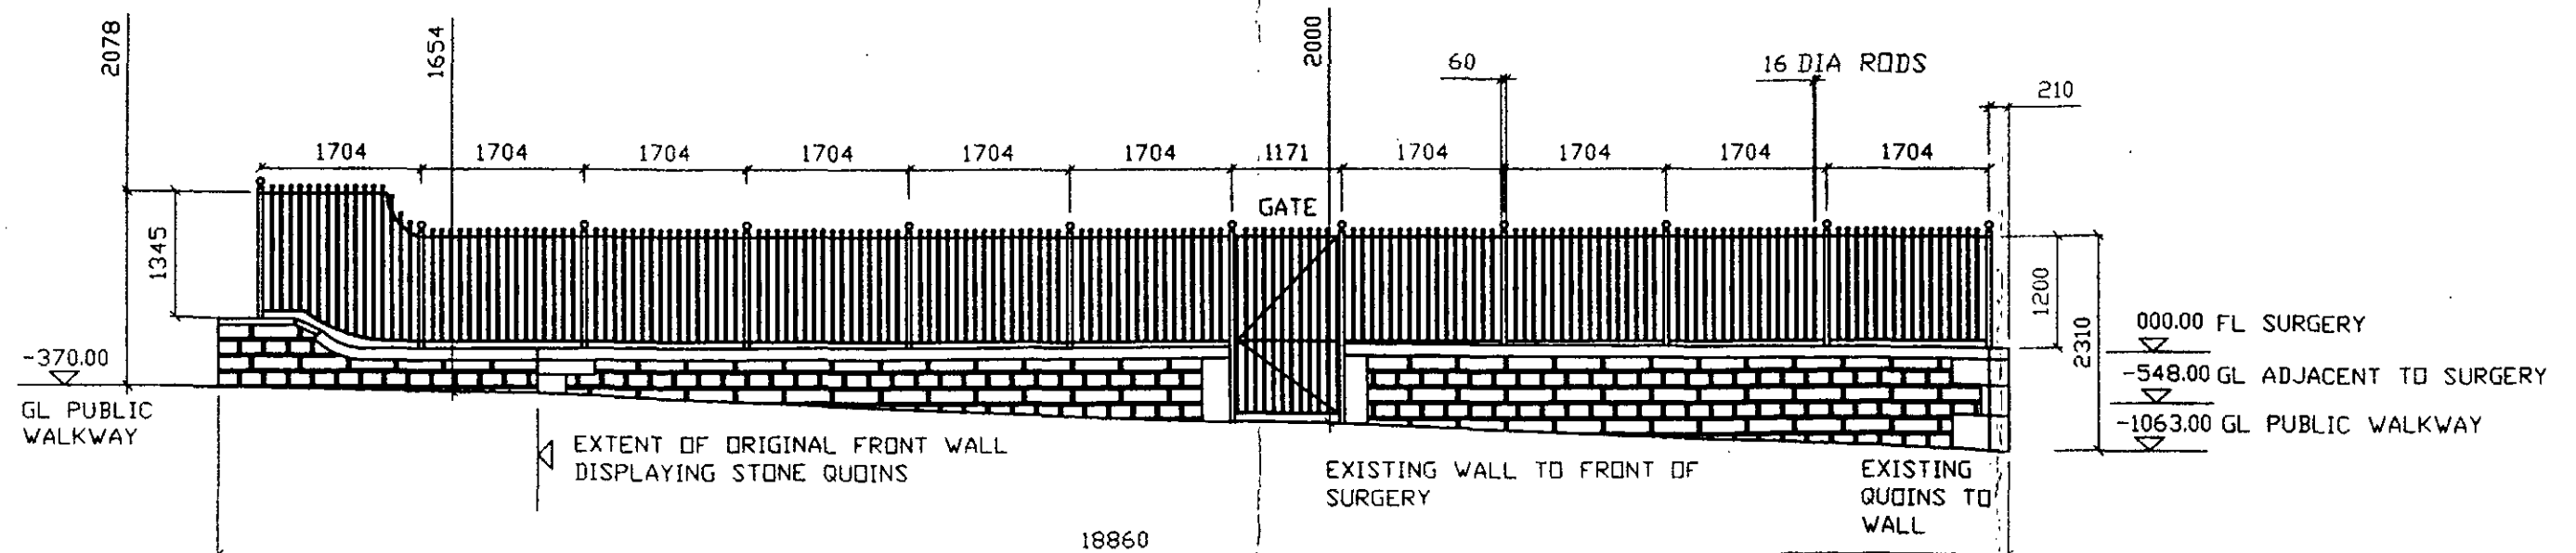

AMENDMENT SHOWING STRAIGHT TOP RAIL TO COMPLY WITH PLANNING
REQUIREMENTS 09/08/10
REV B ACORN FINIAL REMOVED & REPLACED BY BALL FINIALS TO POSTS



CLIENT
GARLAND HOUSE SURGERY
CHURCH STREET
DARFIELD

TITLE
FRONT ELEVATION OF FENCE WITH OVERALL
DIMENSIONS

Quill
ARCHTECTURE ©

THIS DRAWING IS COPYRIGHT AND MUST NOT BE USED OR
DISCLOSED IN ANY WAY EXCEPT WHERE AUTHORIZED IN
WRITING BY QUILL ARCHITECTURE.
TELEPHONE (01226) 755446 REG No 5210984

SCALE 1 : 7.5	DRAWN AD
DATE 09/11/10	REV B
DRG No CAD/QA/1002	

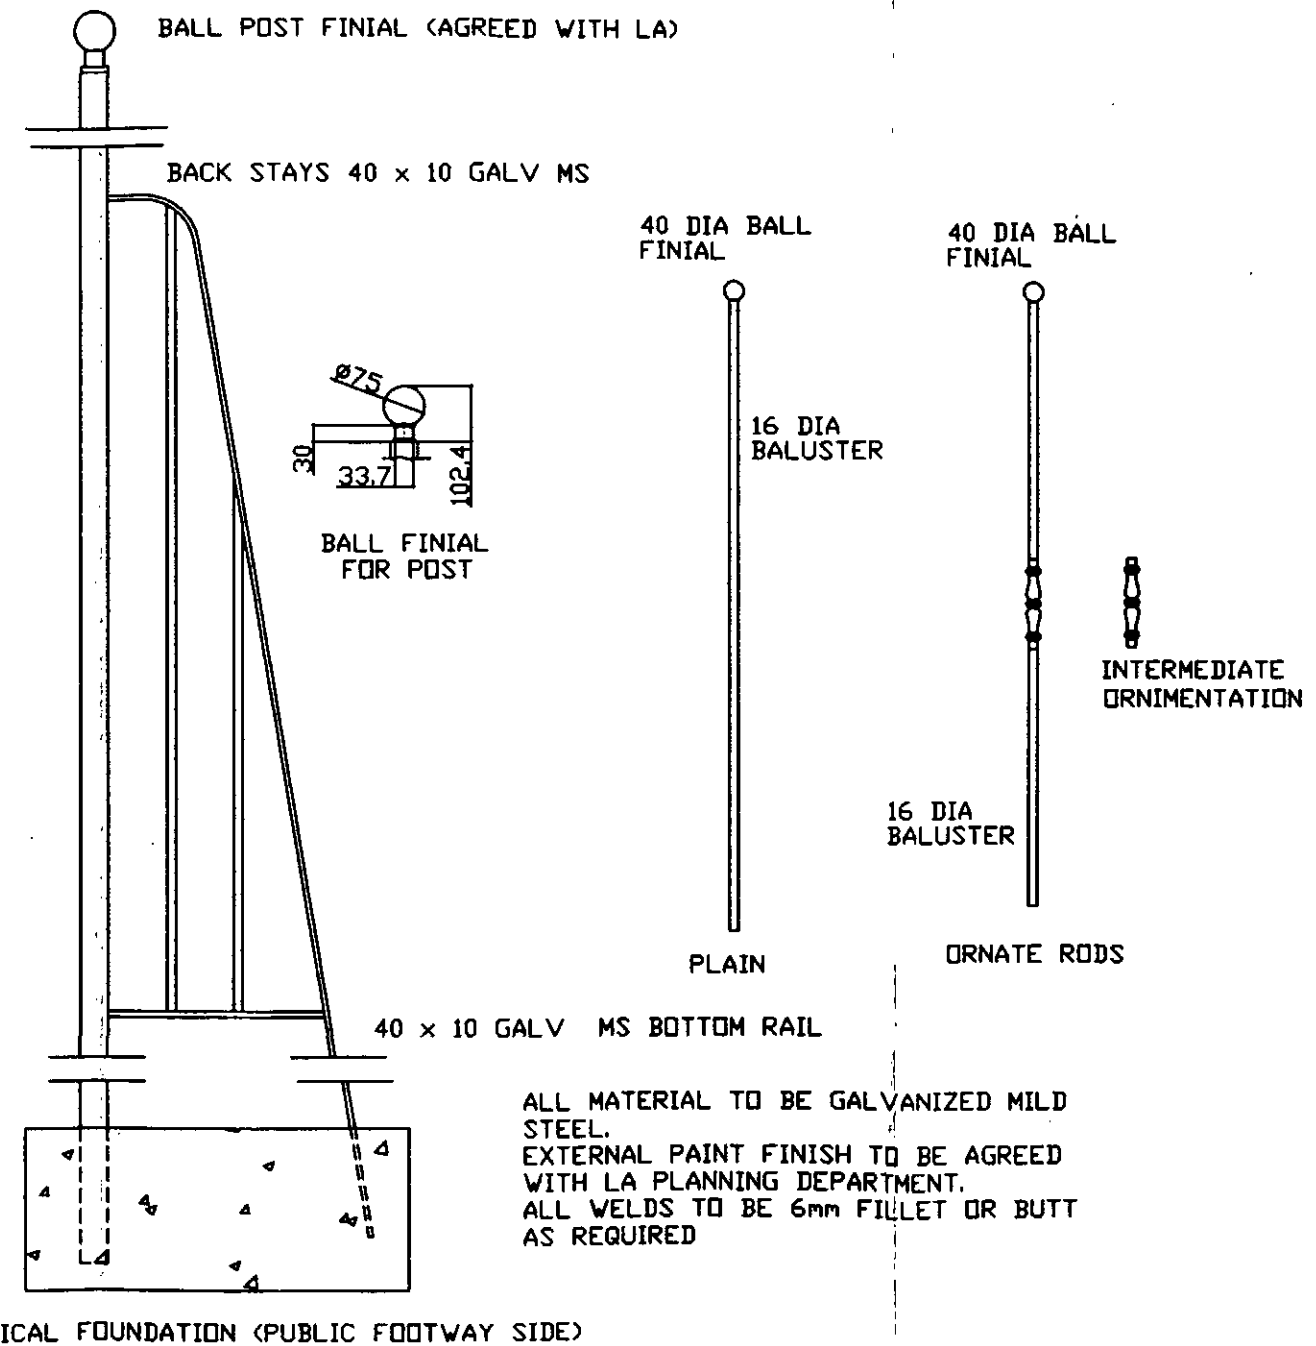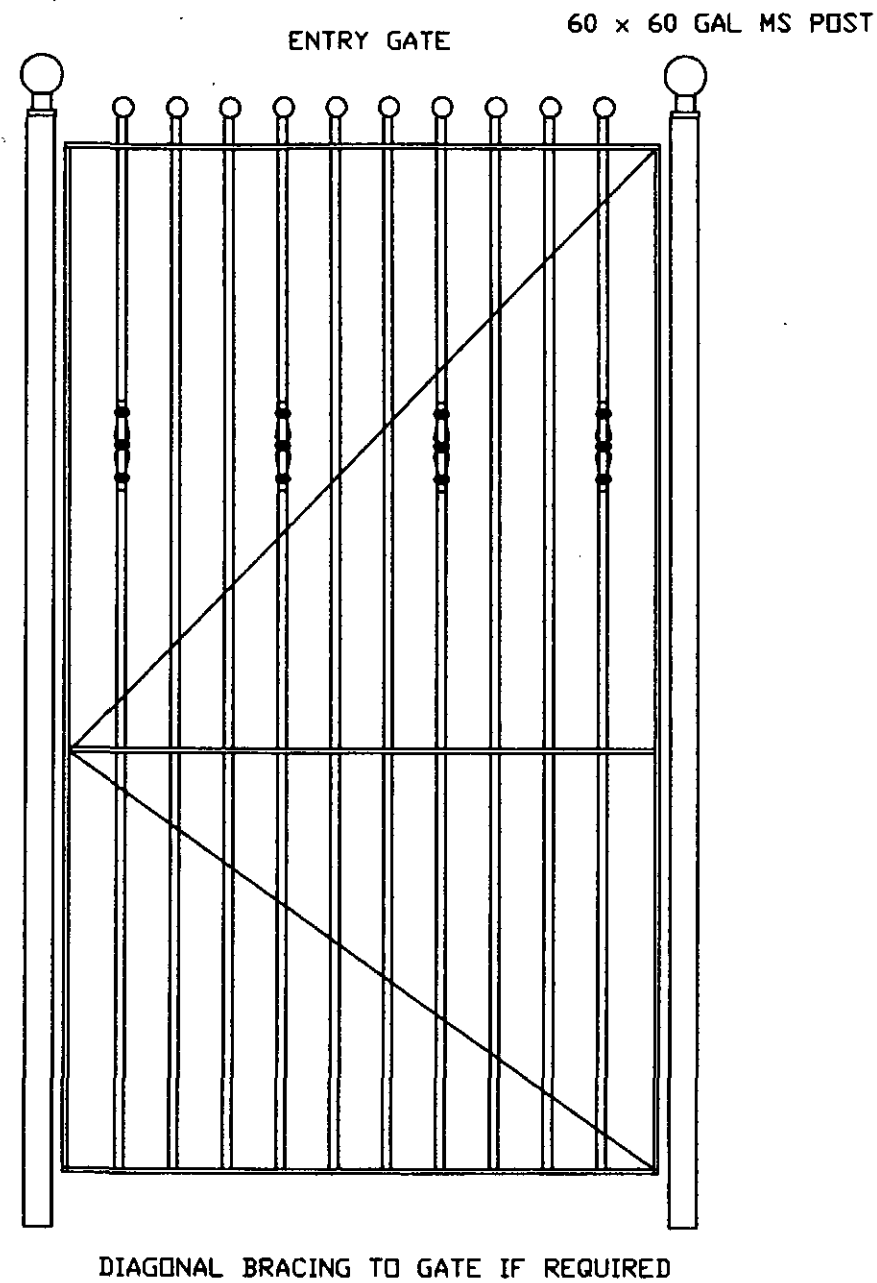

REV A MAIN POST FINIALS CHANGED FROM ACORN TO 75mm DIA BALL

CLIENT
GARLAND HOUSE SURGERY
CHURCH STREET
DARFIELD

TITLE
DRAWING TO SHOW TYPICAL GATE DESIGN, BACK STAYS
AND BALUSTERS

Quill
ARCHITECTURE[©]


THIS DRAWING IS COPYRIGHT AND MUST NOT BE USED OR
DISCLOSED IN ANY WAY EXCEPT WHERE AUTHORIZED IN
WRITING BY QUILL ARCHITECTURE.

TELEPHONE (01226) 755446

REG No 5210984

SCALE	NTS	DRAWN	AD
DATE	09/11/10	REV	A
DRG No CAD/QA/1003.			

POST FINIAL (AGREED WITH LA)

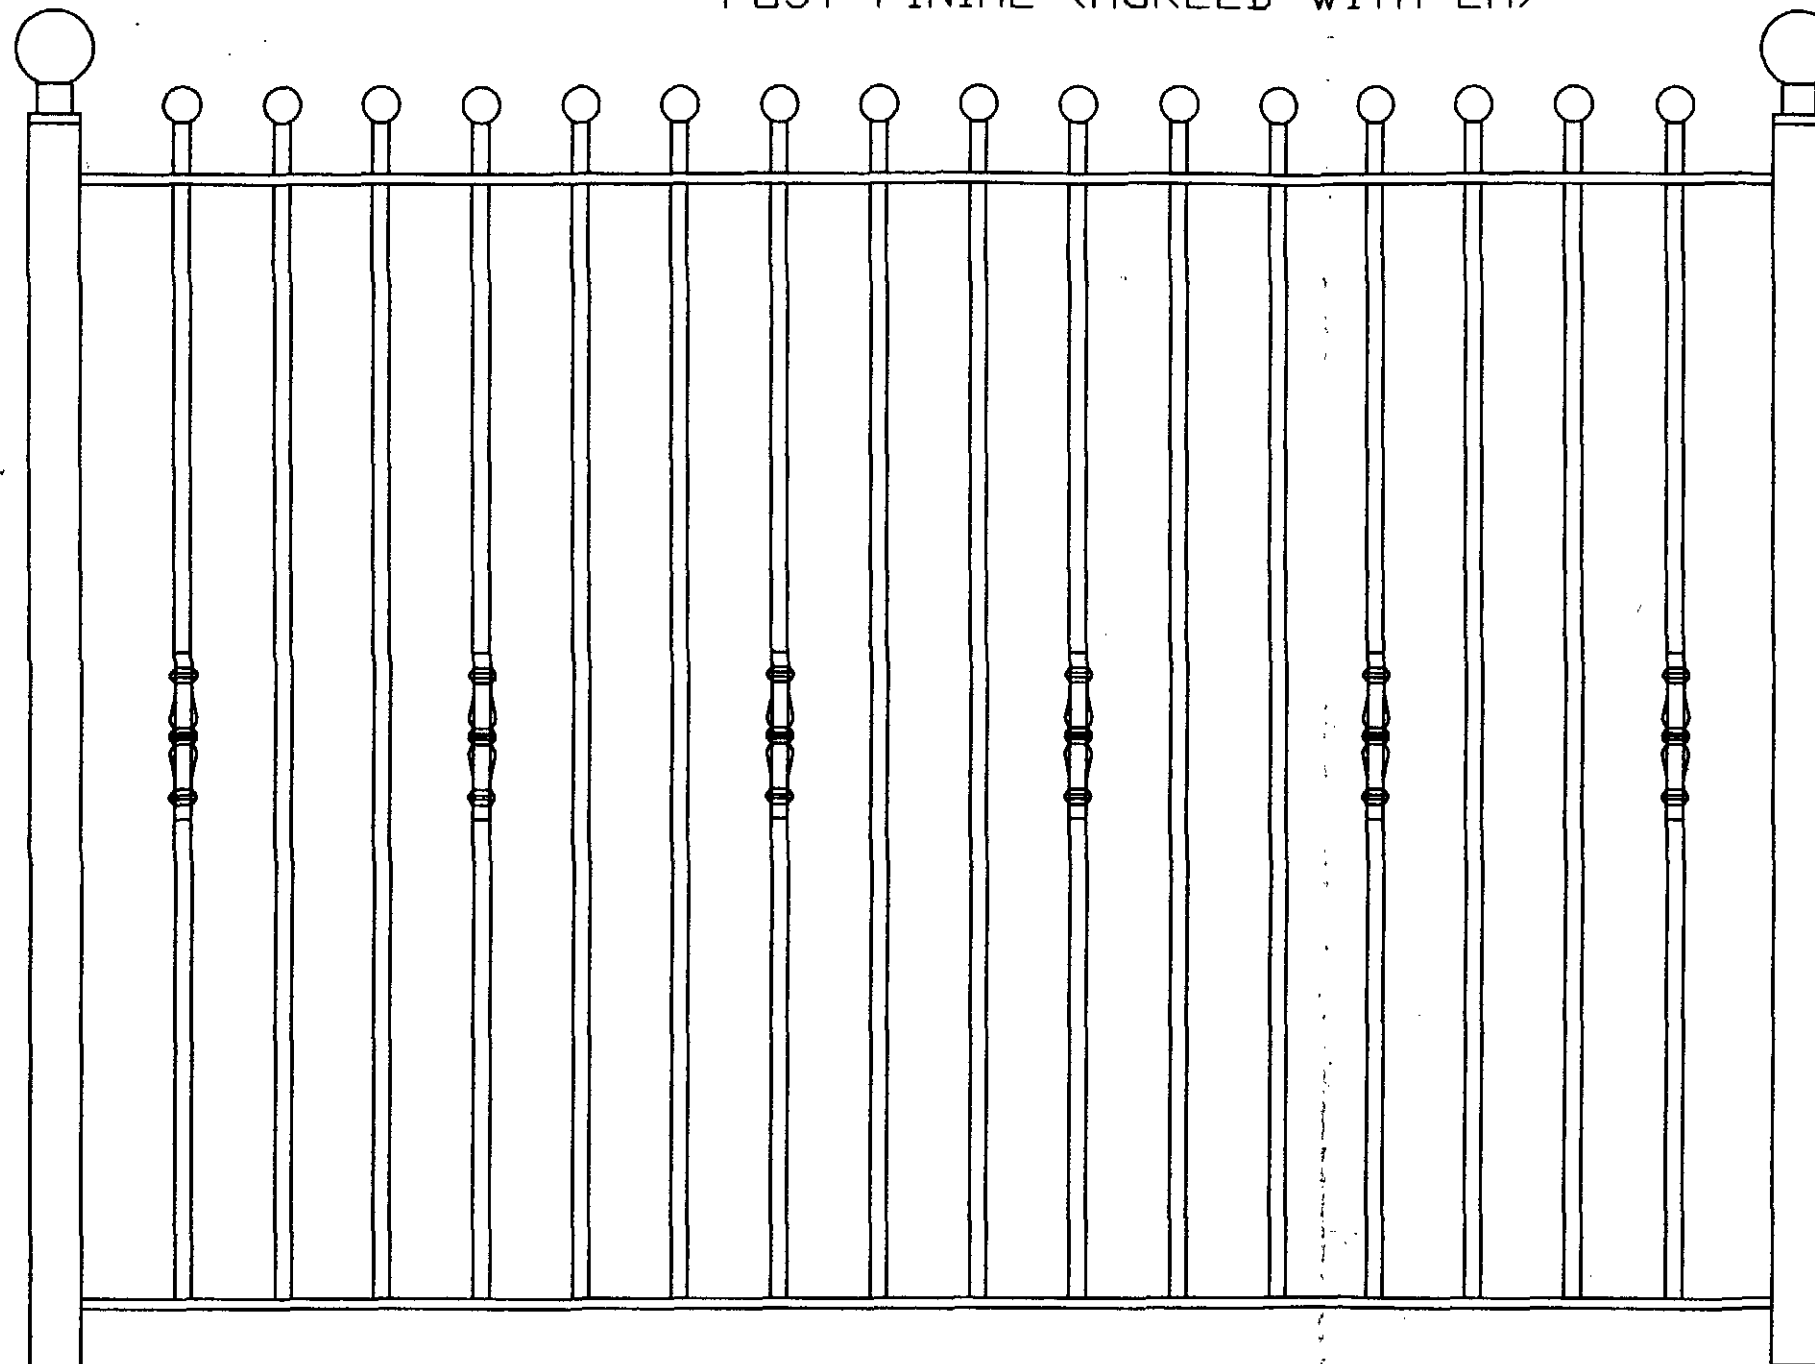

60 x 60 GAL MS POST

BALUSTERS 16 DIAMETER
 TOP RAILS 40 x 10
 BOTTOM RAILS 40 x 10
 BALUSTER FINIALS 40 DIA SPHERE

FINISHED COLOUR TO BE
 AGREED WITH THE LA
 PRIOR TO COMMENCEMENT ON SITE

REV A POST FINIAL CHANGED FROM ACORN TO 75mm DIA BALL
 BALUSTER DETAIL CHANGED FROM HIT & MISS TO HIT 1 & MISS 2

CLIENT
 GARLAND HOUSE SURGERY
 CHURCH STREET
 DARFIELD

TITLE
 DRAWING TO SHOW TYPICAL FENCE PANEL


Quill
 ARCHTECTURE ©

THIS DRAWING IS COPYRIGHT AND MUST NOT BE USED OR
 DISCLOSED IN ANY WAY EXCEPT WHERE AUTHORIZED IN
 WRITING BY QUILL ARCHITECTURE.

TELEPHONE (01226) 755446 REG No 5210984

SCALE 1 : 7.5	DRAWN AD
DATE 04/06/10	REV A
DRG No CAD/QA/1004.	

POST FINIAL (AGREED WITH LA)

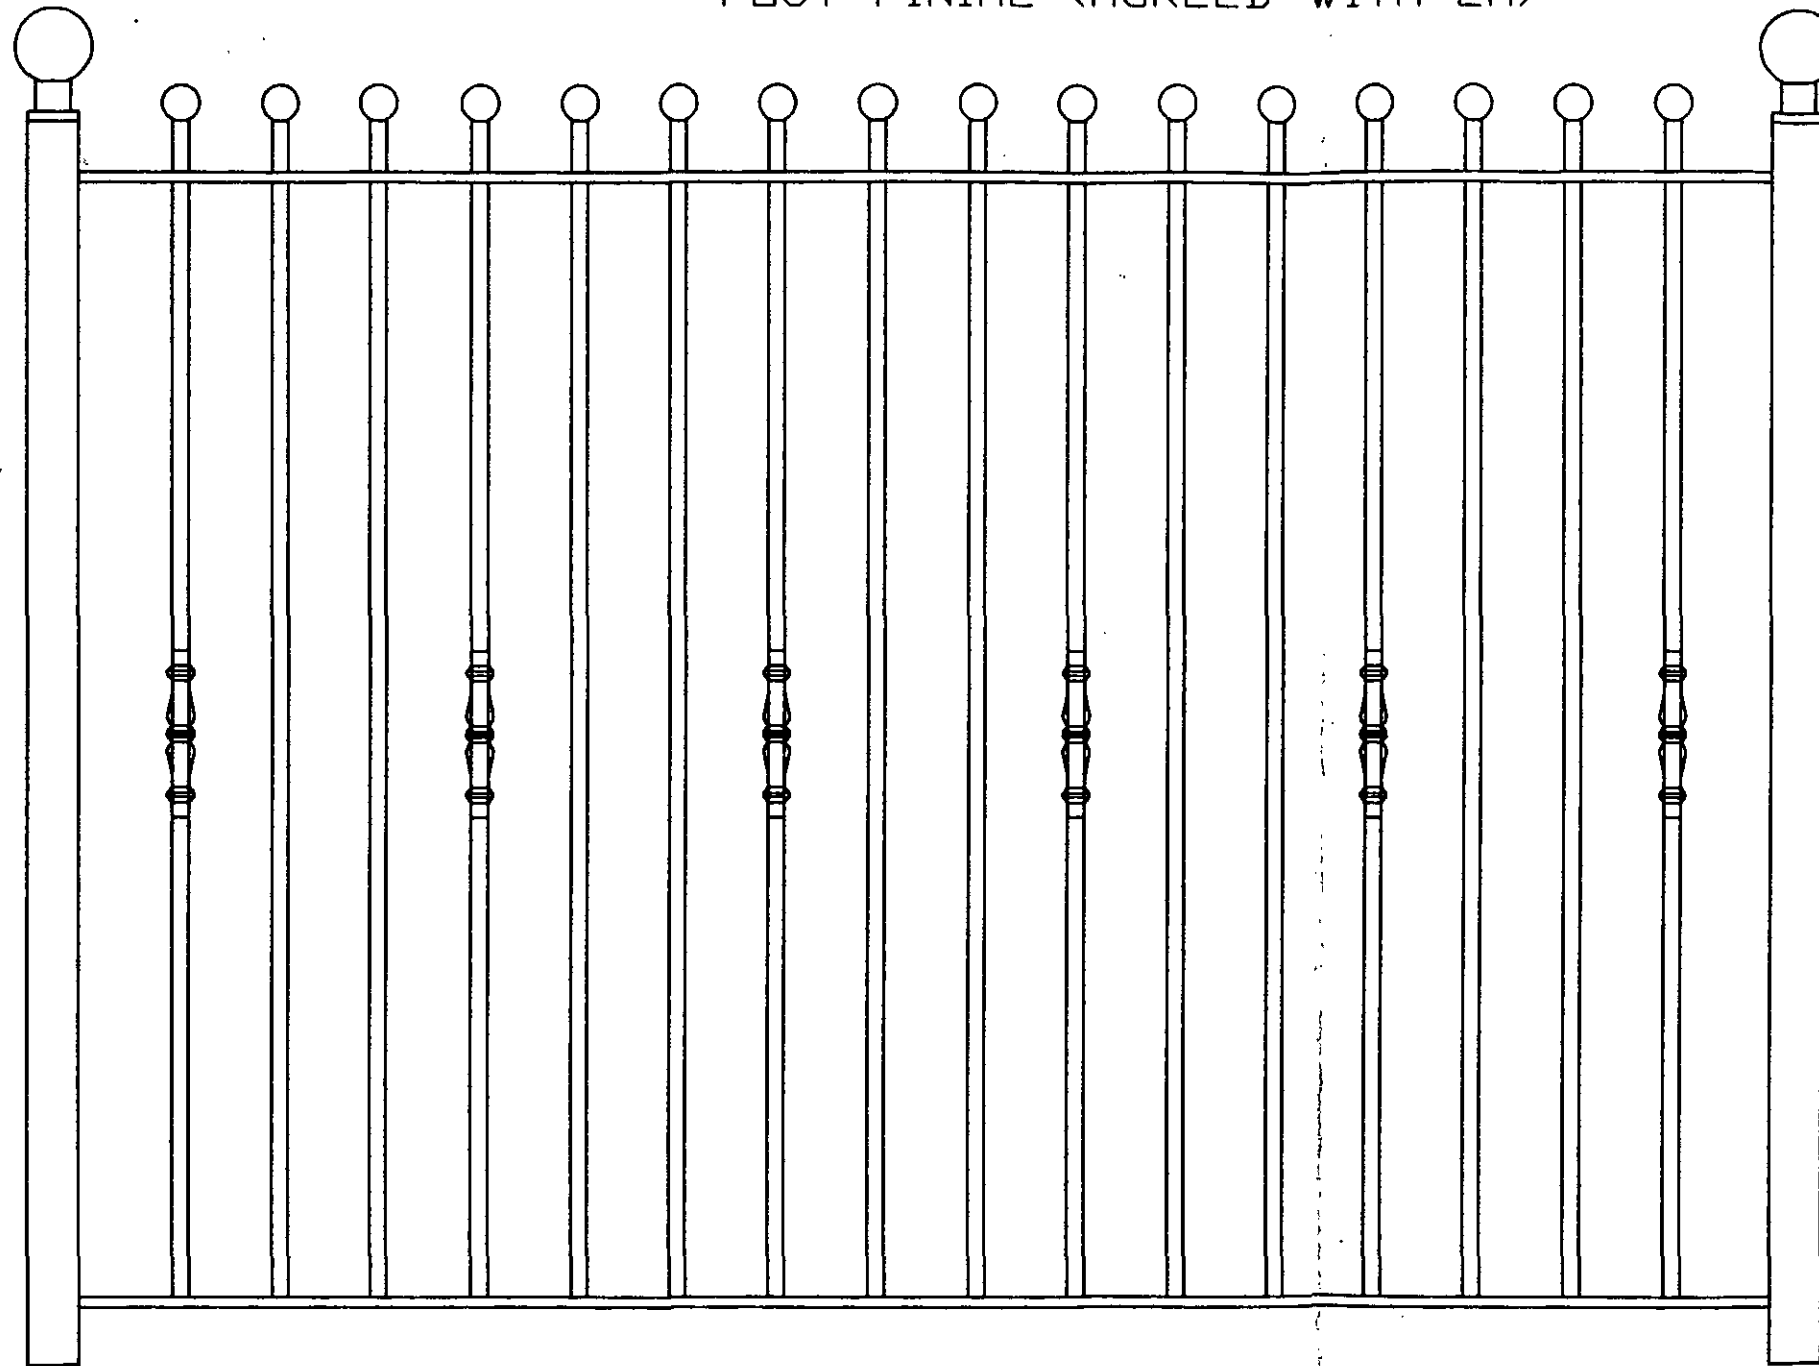

60 x 60 GAL MS POST

BALUSTERS 16 DIAMETER
 TOP RAILS 40 x 10
 BOTTOM RAILS 40 x 10
 BALUSTER FINIALS 40 DIA SPHERE

FINISHED COLOUR TO BE
 AGREED WITH THE LA
 PRIOR TO COMMENCEMENT ON SITE

REV A POST FINIAL CHANGED FROM ACORN TO 75mm DIA BALL
 BALUSTER DETAIL CHANGED FROM HIT & MISS TO HIT 1 & MISS 2

CLIENT
 GARLAND HOUSE SURGERY
 CHURCH STREET
 DARFIELD

TITLE
 DRAWING TO SHOW TYPICAL FENCE PANEL

Quill
 ARCHITECTURE ©

THIS DRAWING IS COPYRIGHT AND MUST NOT BE USED OR
 DISCLOSED IN ANY WAY EXCEPT WHERE AUTHORIZED IN
 WRITING BY QUILL ARCHITECTURE.

SCALE 1 : 7.5	DRAWN AD
DATE 04/06/10	REV A