



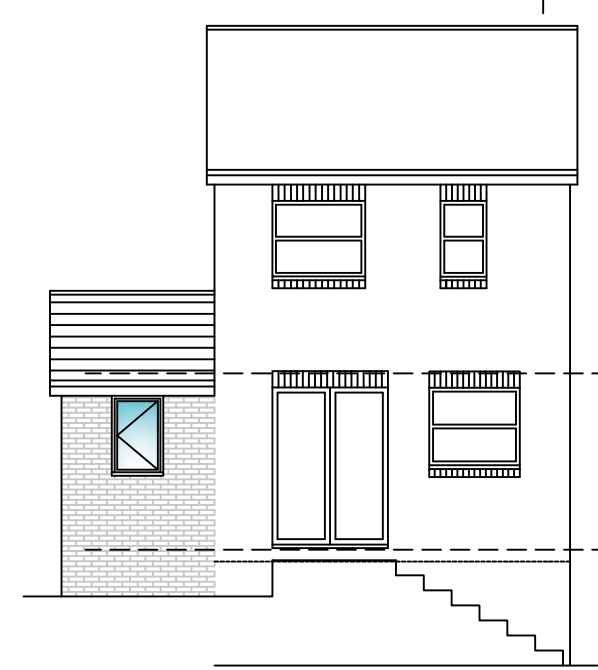


PROPOSED
REAR ELEVATION
SCALE 1:100

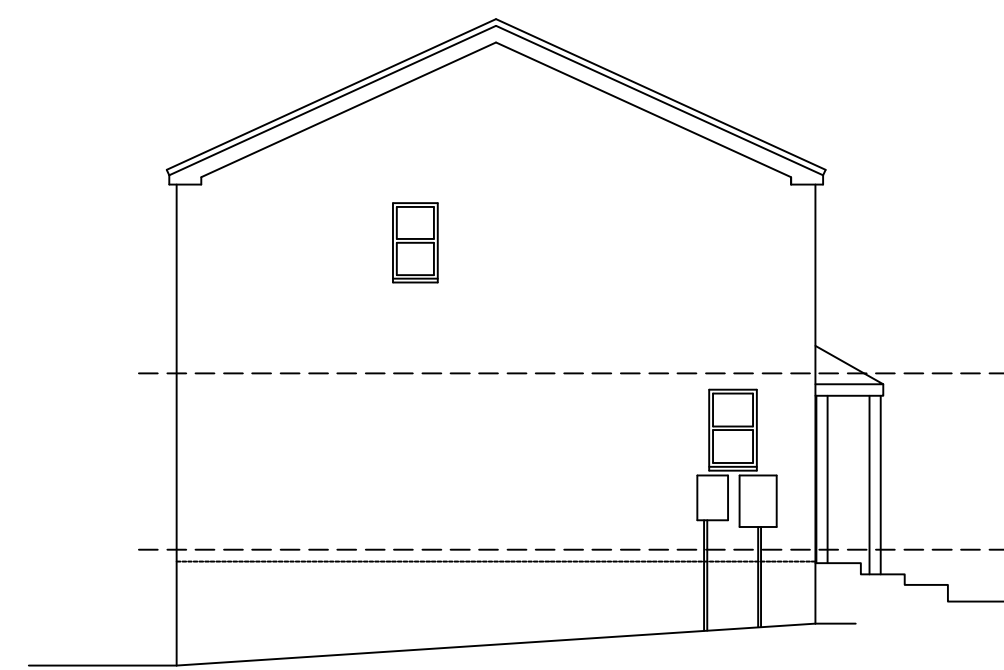


PROPOSED
SIDE ELEVATION
SCALE 1:100




PROPOSED
FRONT ELEVATION
SCALE 1:100

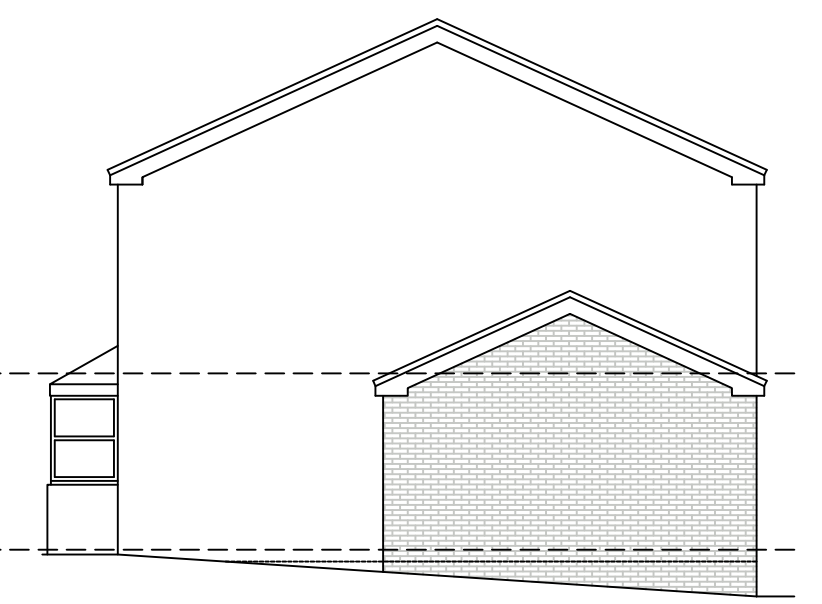

PROPOSED
SIDE ELEVATION
SCALE 1:100

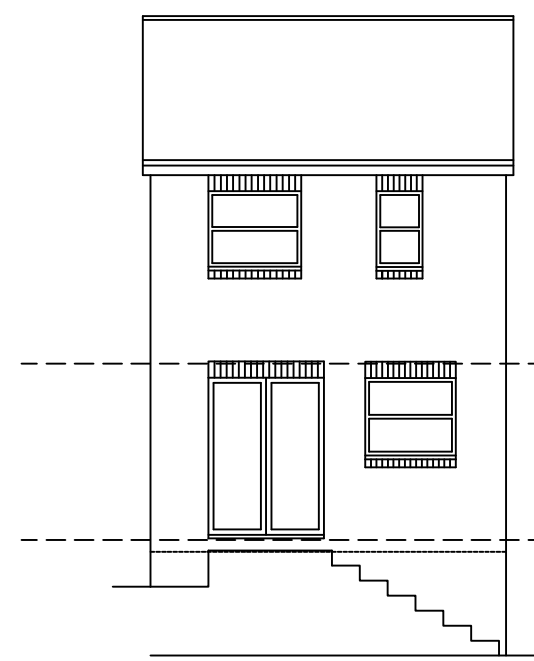


EXISTING
REAR ELEVATION
SCALE 1:100

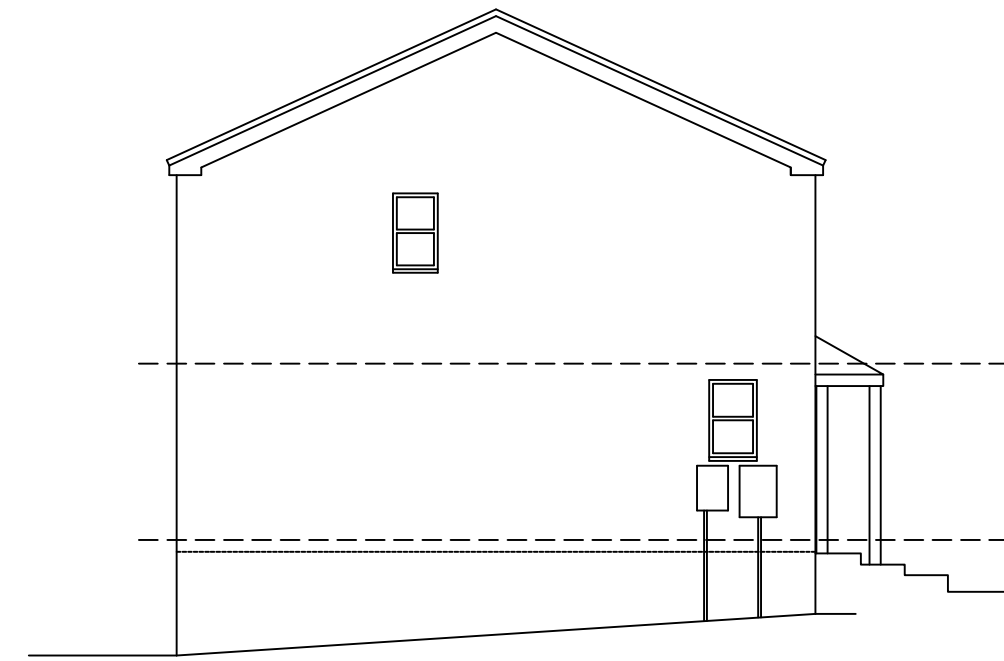


EXISTING
SIDE ELEVATION
SCALE 1:100




EXISTING
FRONT ELEVATION
SCALE 1:100

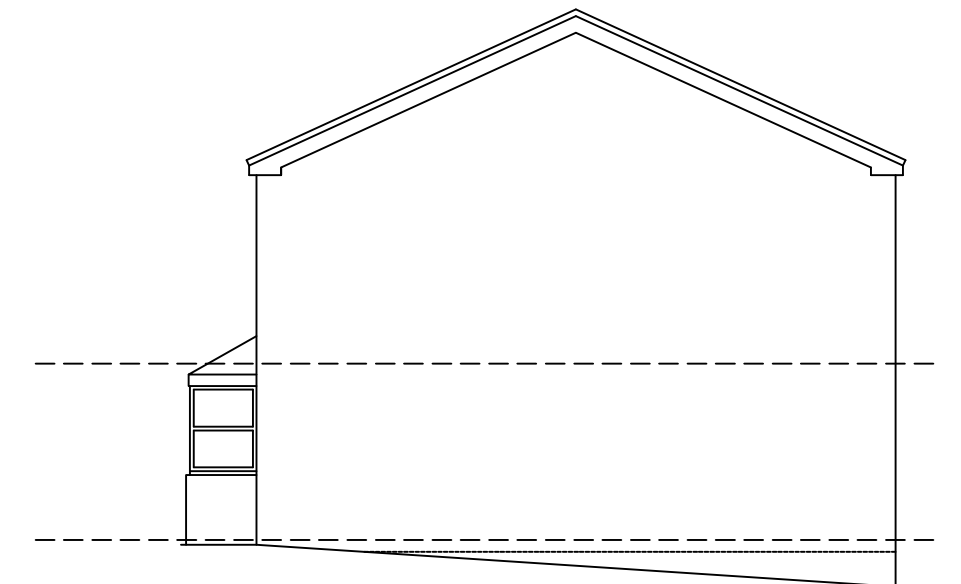

EXISTING
SIDE ELEVATION
SCALE 1:100

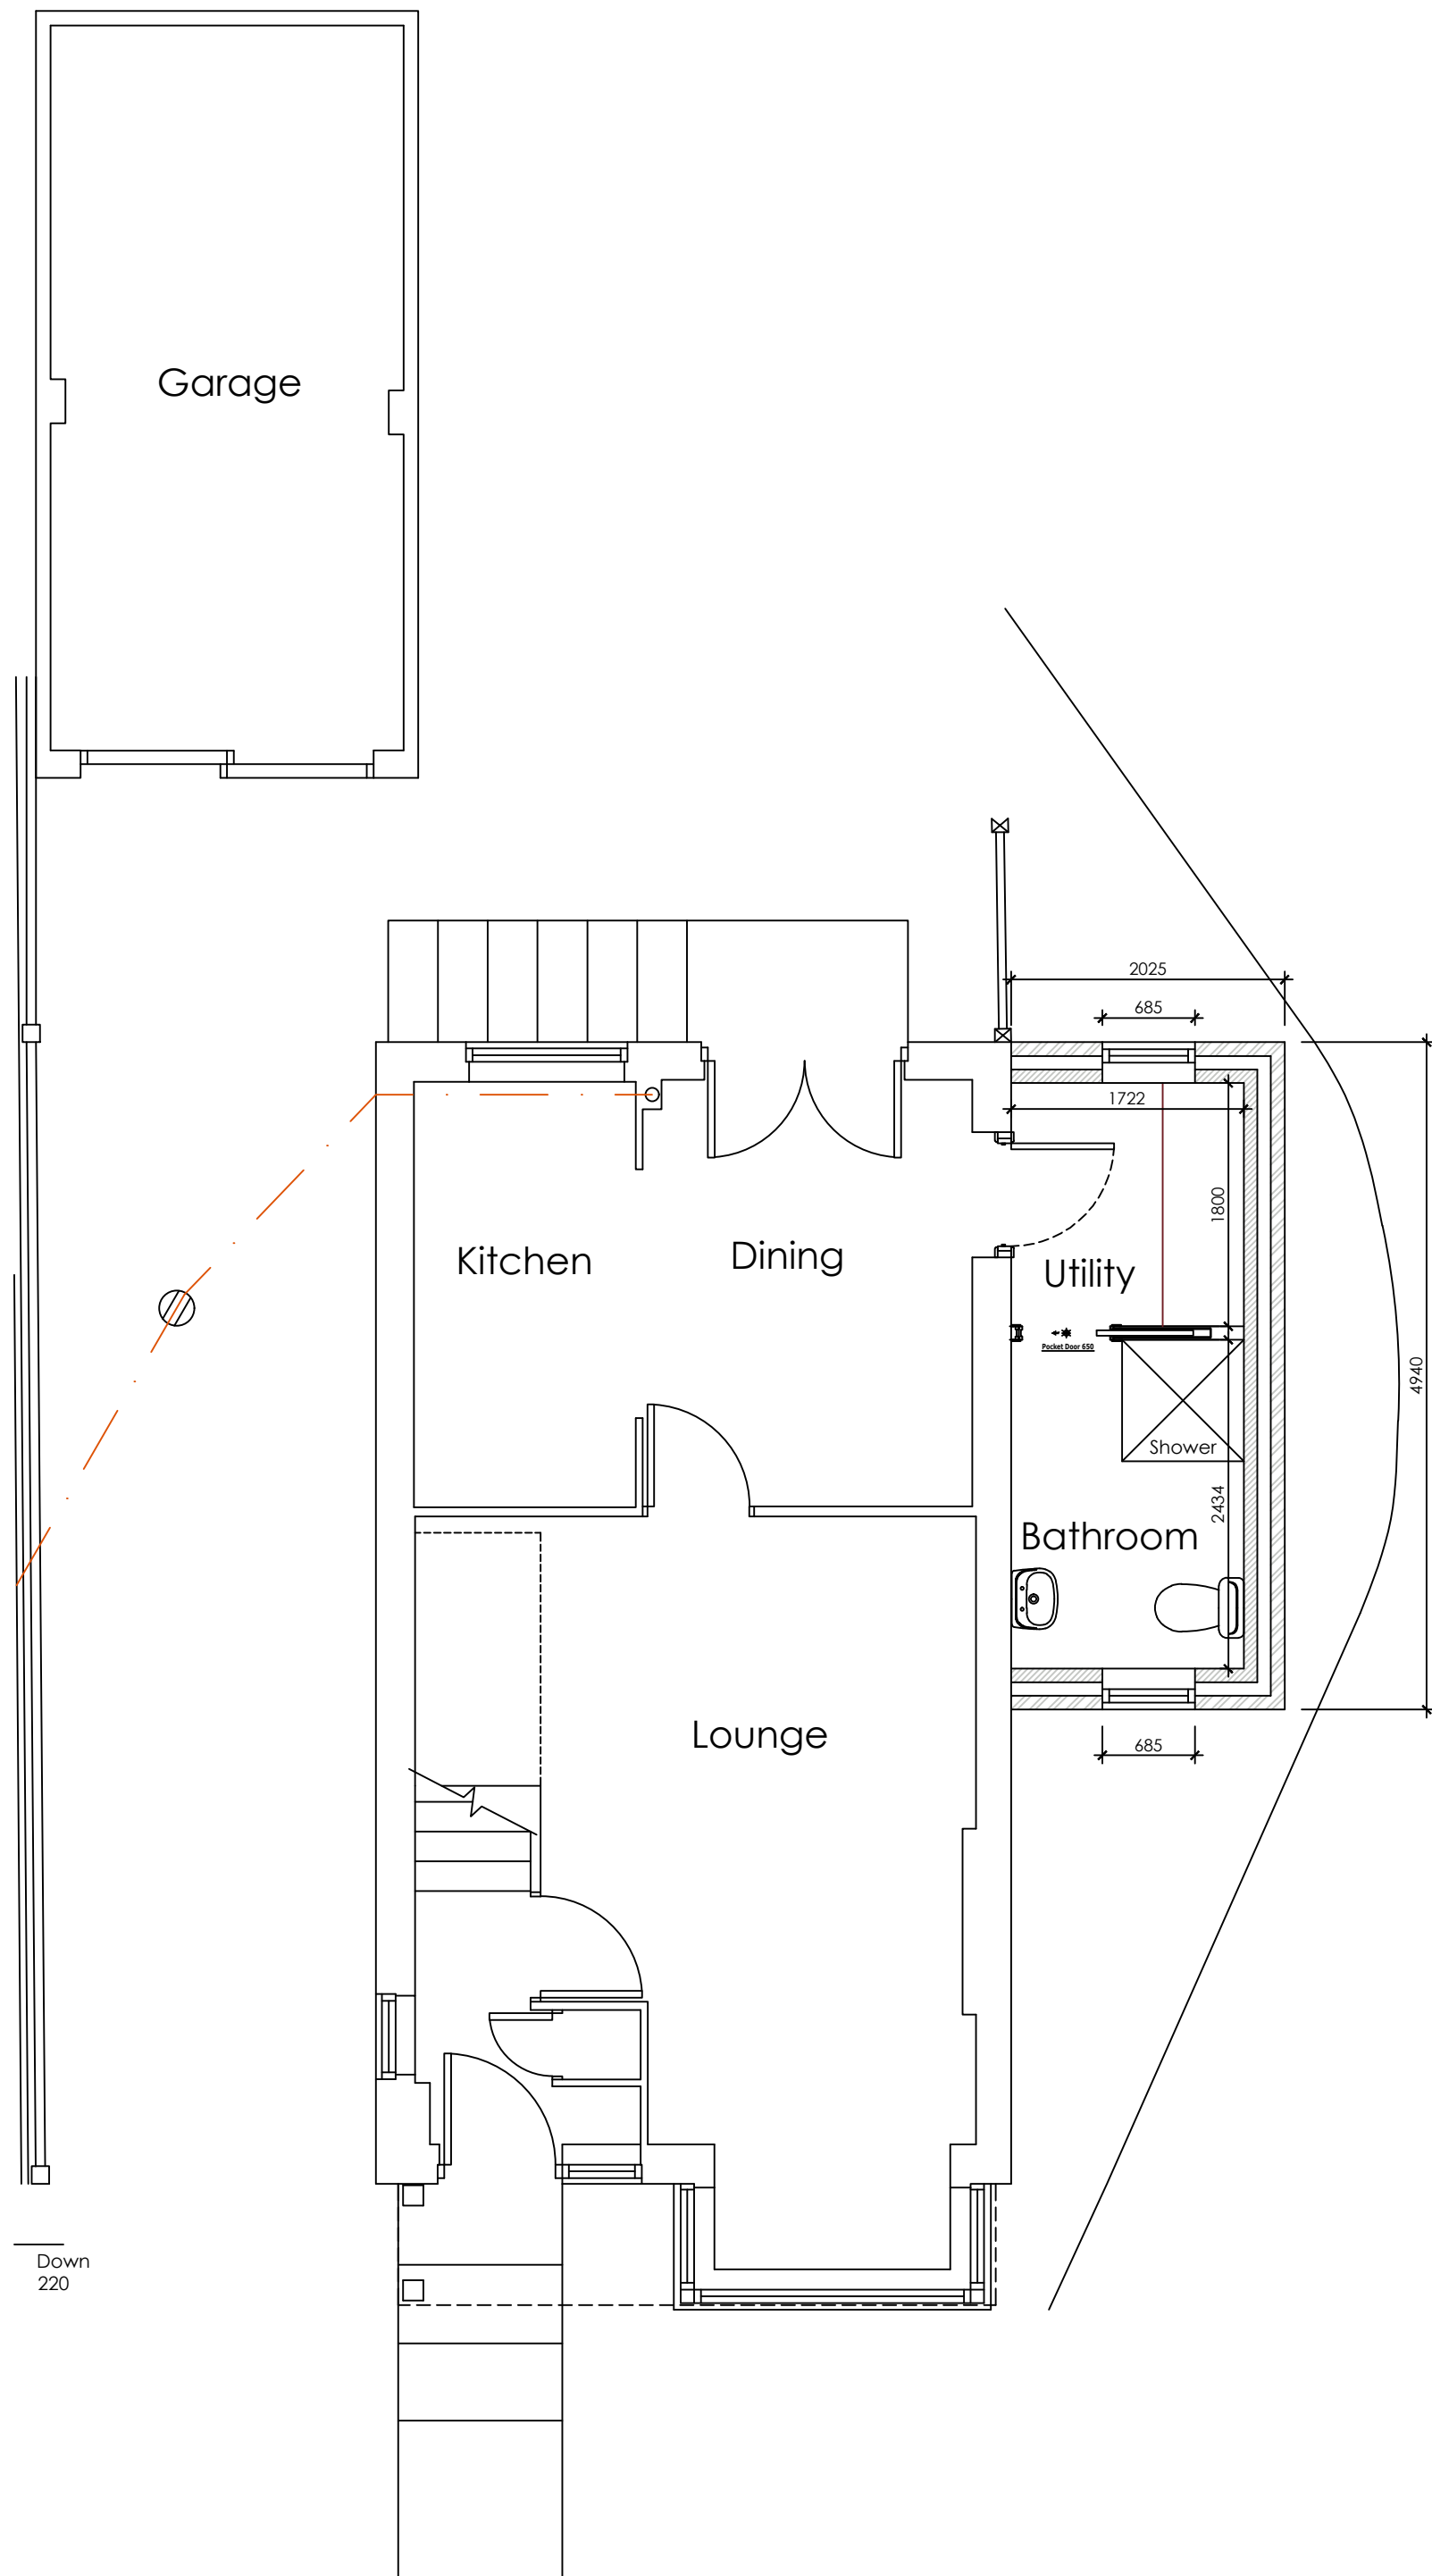


PROPOSED GROUND
FLOOR PLAN
SCALE 1:50

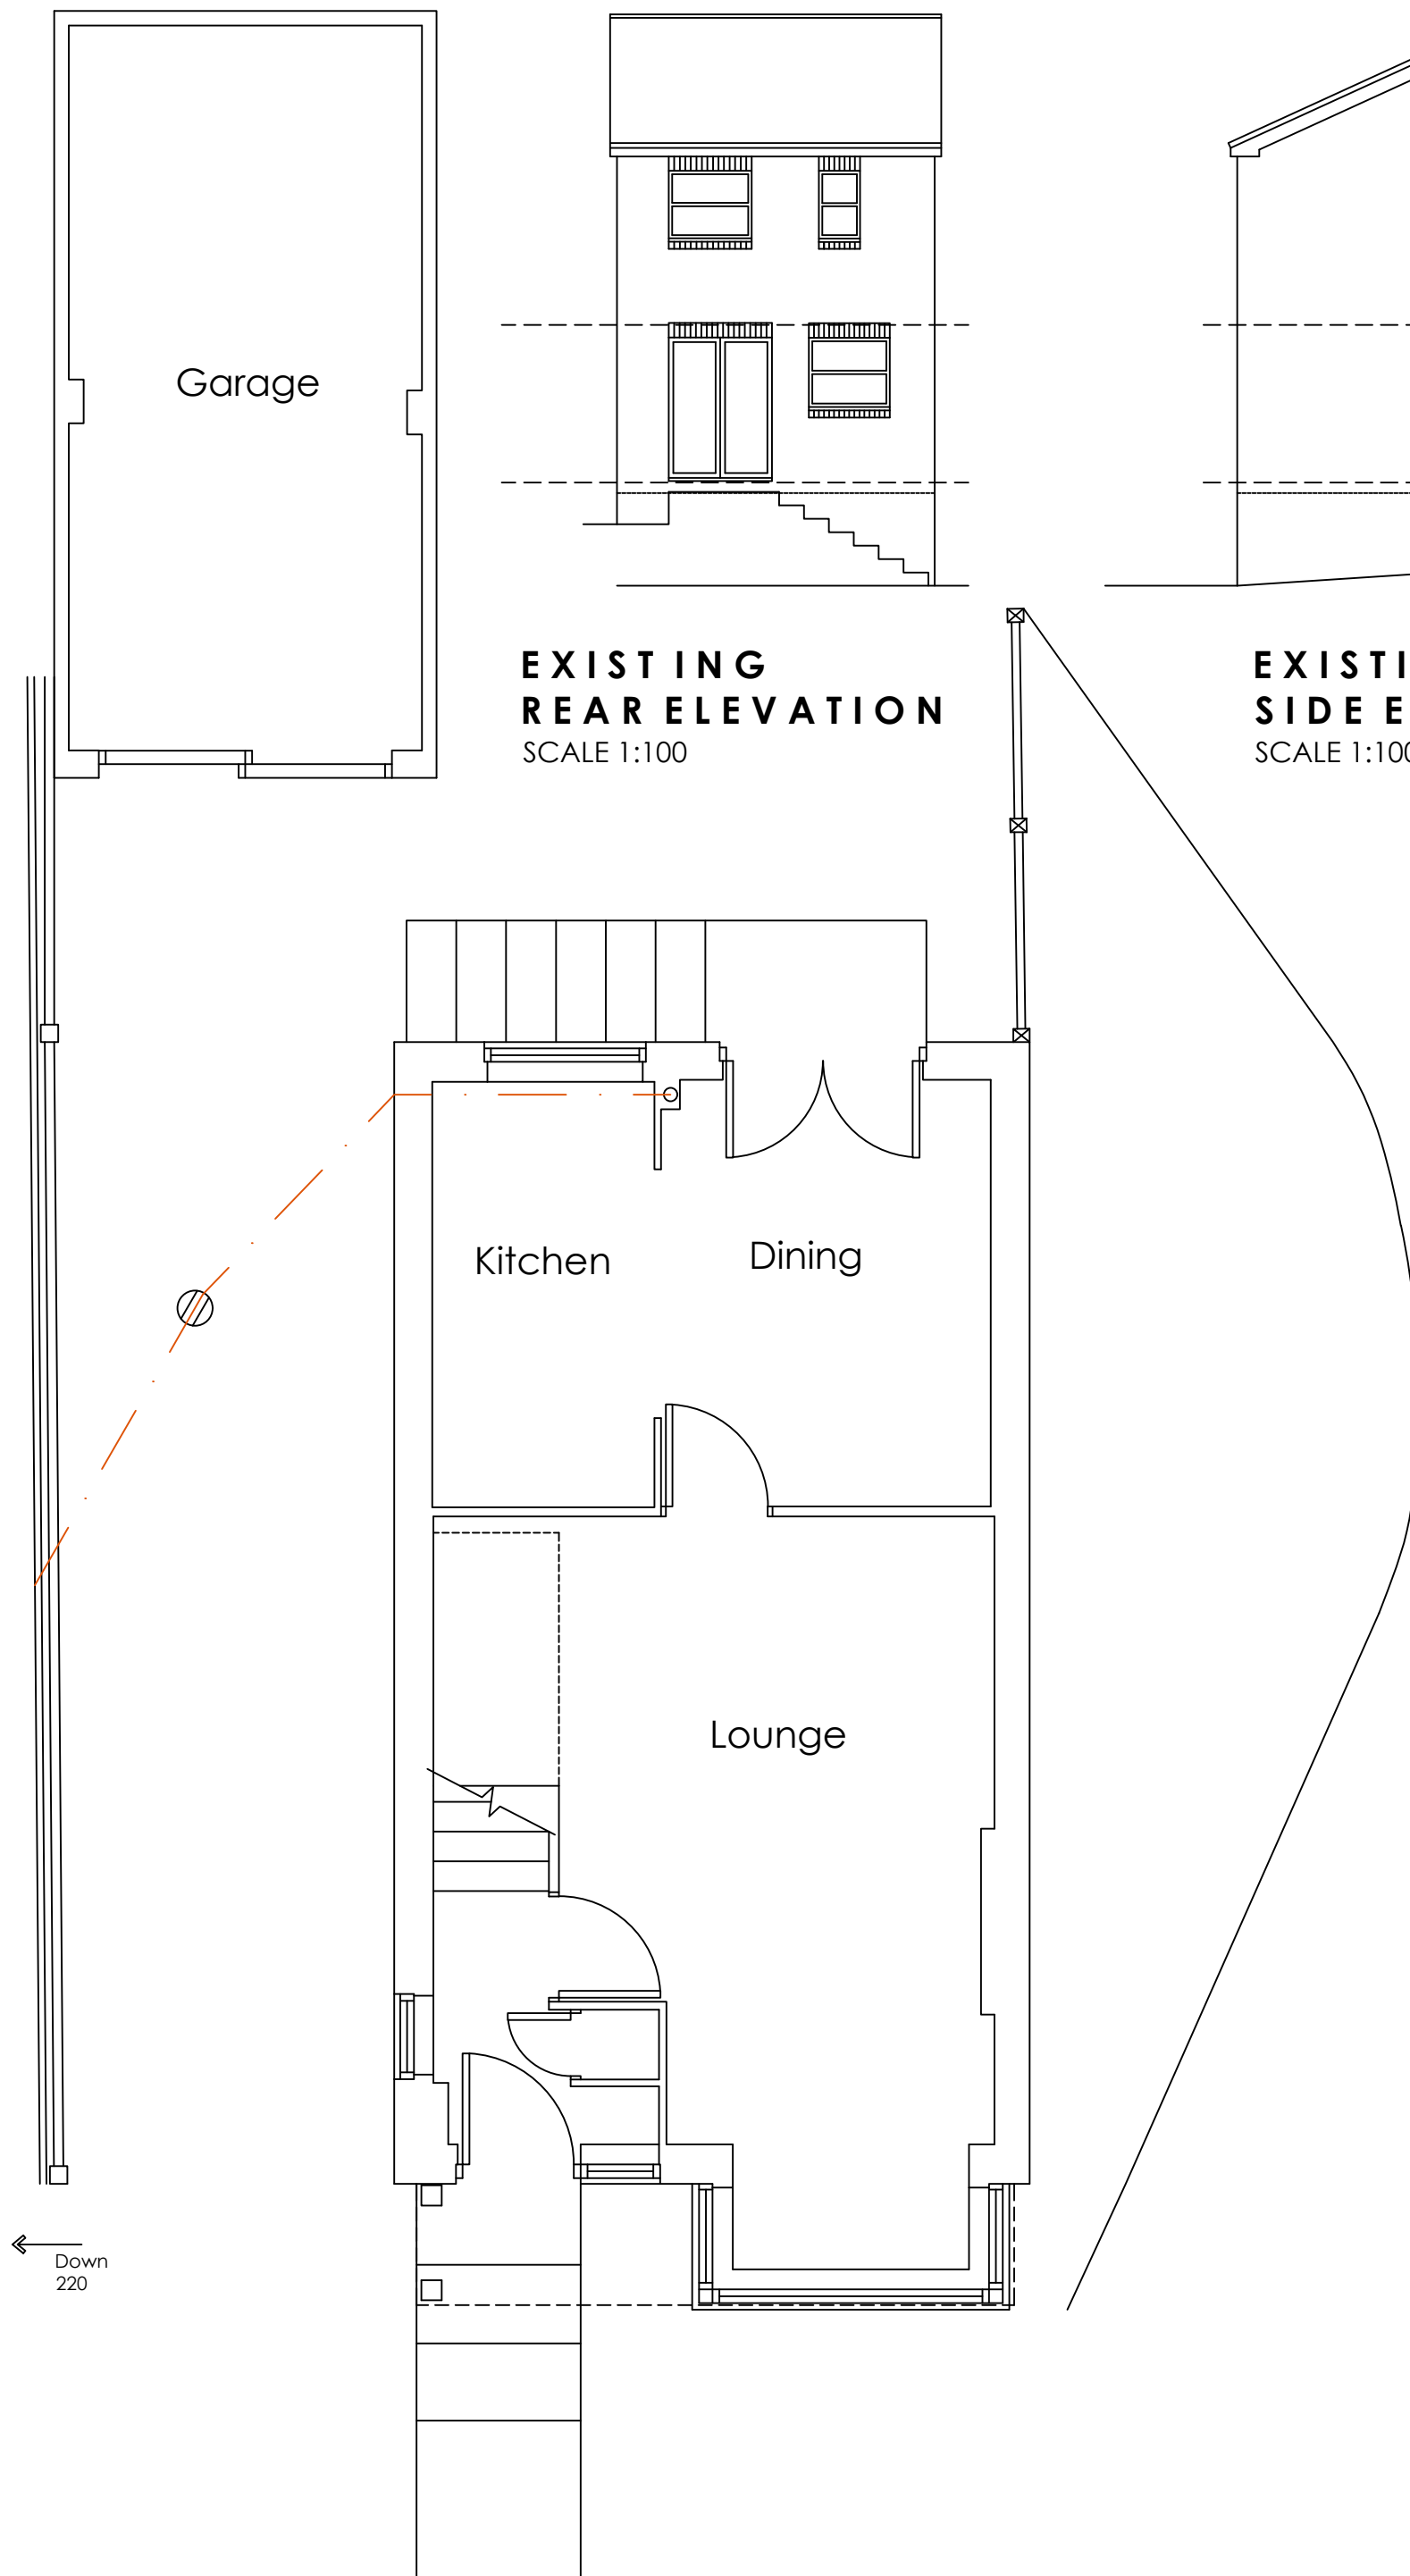

EXISTING GROUND
FLOOR PLAN
SCALE 1:50



LOCATION PLAN
SCALE 1:1250

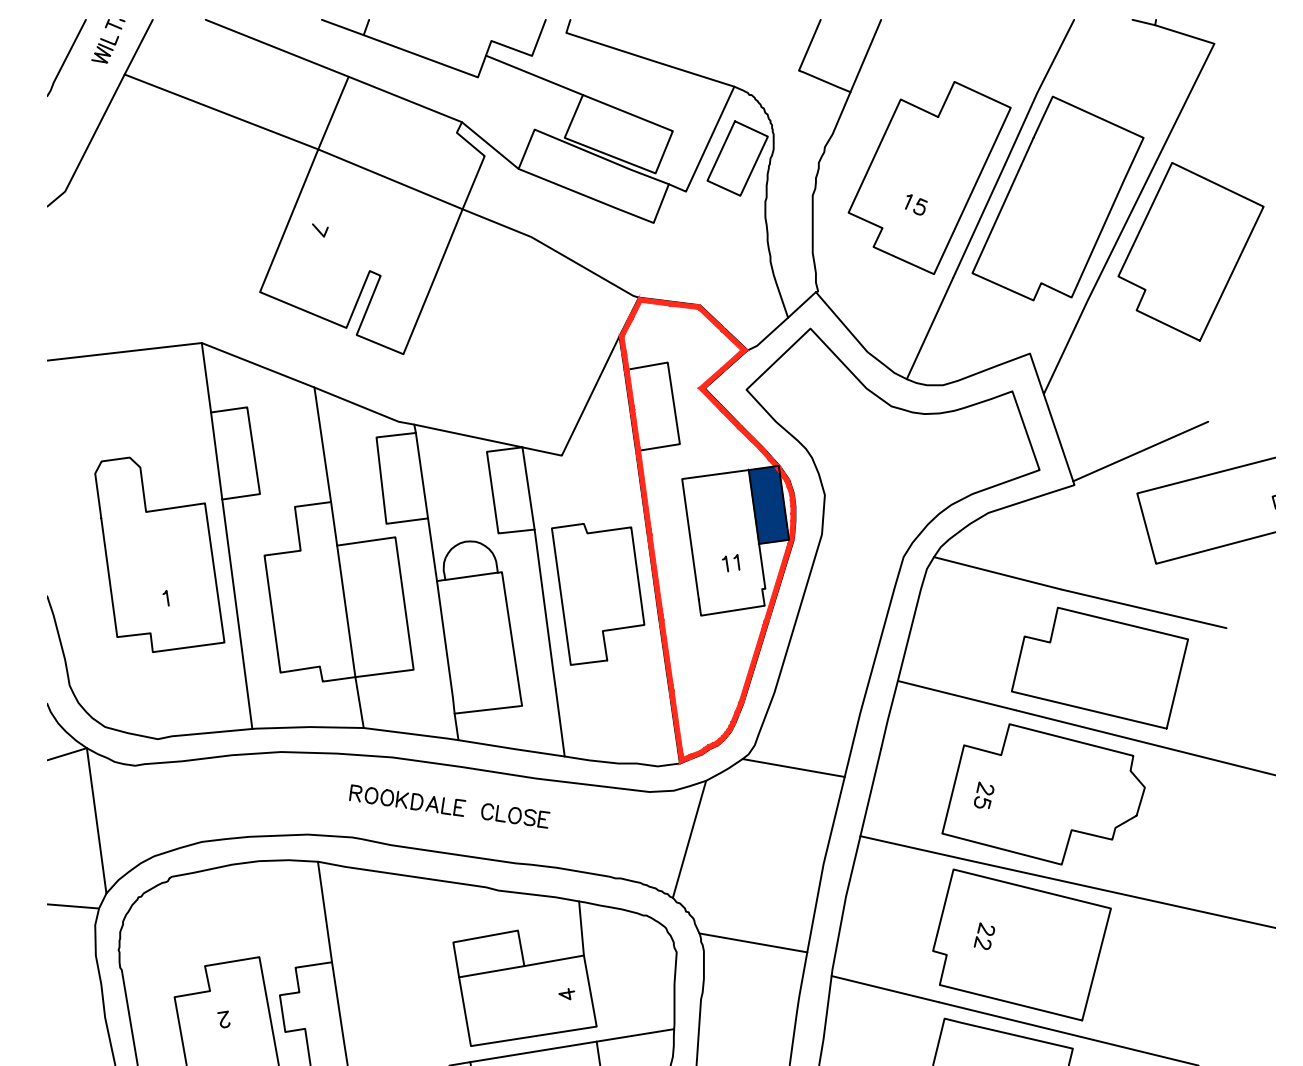

BLOCK PLAN
SCALE 1:500

 White Agus Architectural Services			OFFICE ONE, DRILL HALL, 11 EAST GATE, BARNESLEY, S70 2EU			Phone: 01226 208482 Email: info@whiteagus.co.uk Web: www.whiteagus.co.uk					
Project. PROPOSED WORKS AT 11 ROOKDALE CLOSE, BARNESLEY, S75 2RY						Client. MS SARAH SINCLAIR					
Drawing Title. PLANS AND ELEVATIONS						Date. APRIL 2024		Scale. 1:50 & 1:100 @ A1			
						Ref. 23-228		Dwg. No. 01		Rev. D	
Date		Suffix		Description		Date		Suffix		Description	
22/04/2024		A		REVISED TO CLIENTS REQUIREMENTS							
31/05/2024		B		REVISED TO CLIENTS REQUIREMENTS							
28/06/2024		C		REVISED TO CLIENTS REQUIREMENTS							
22/09/2026		D		REVISED TO CLIENTS REQUIREMENTS							