




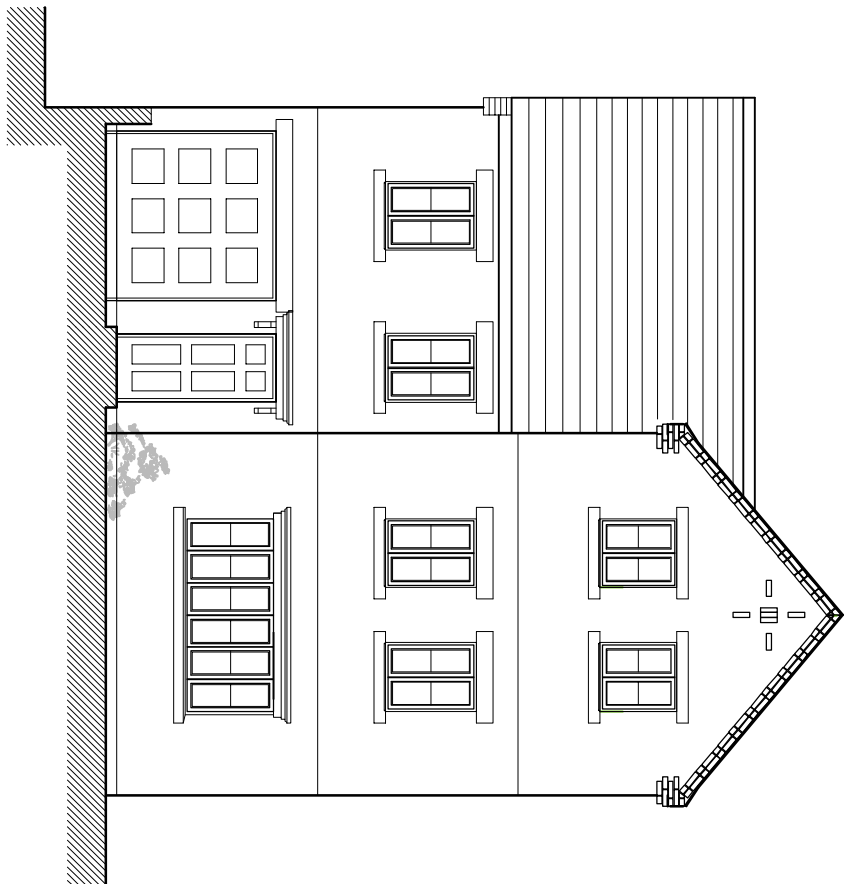


East Elevation

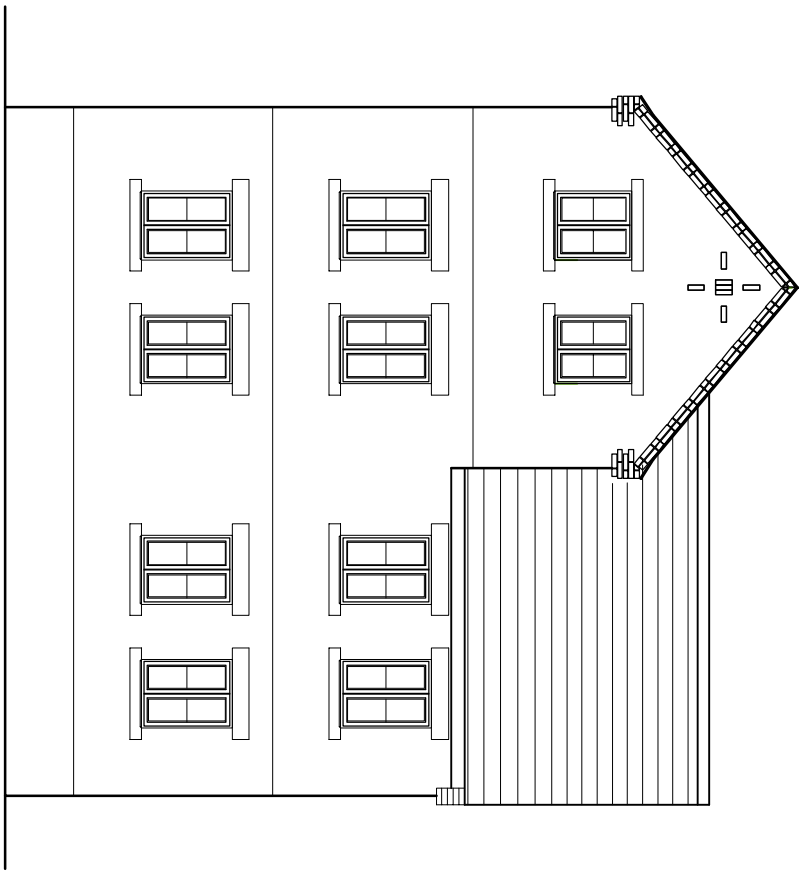


Elevation to Park Road

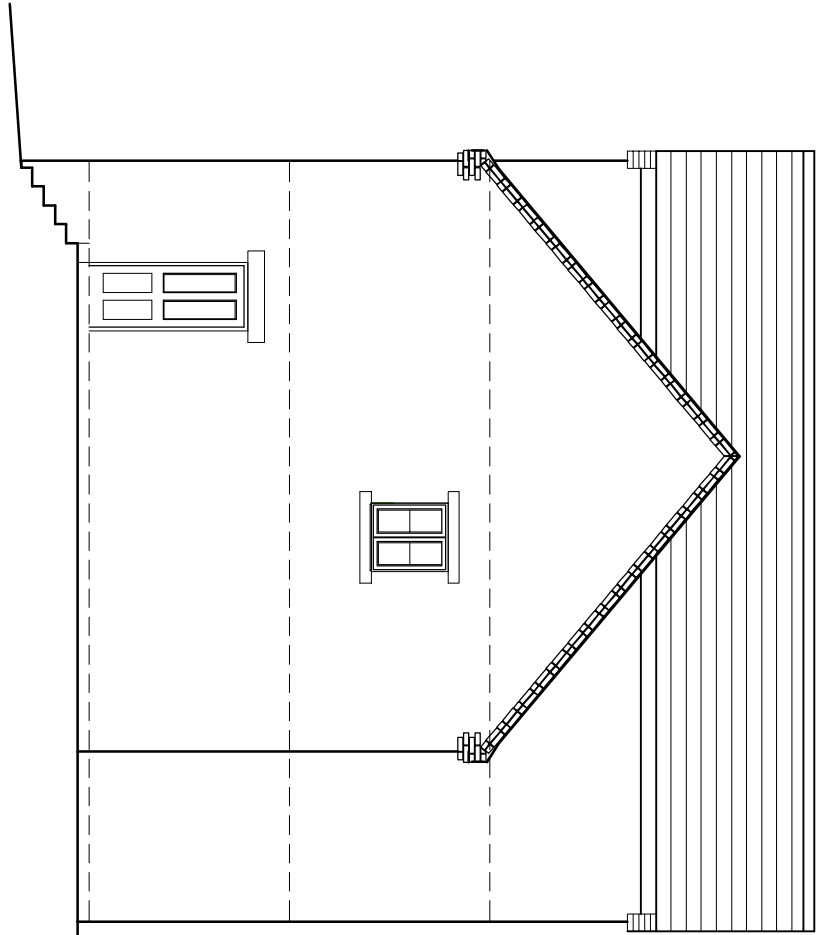

North Elevation

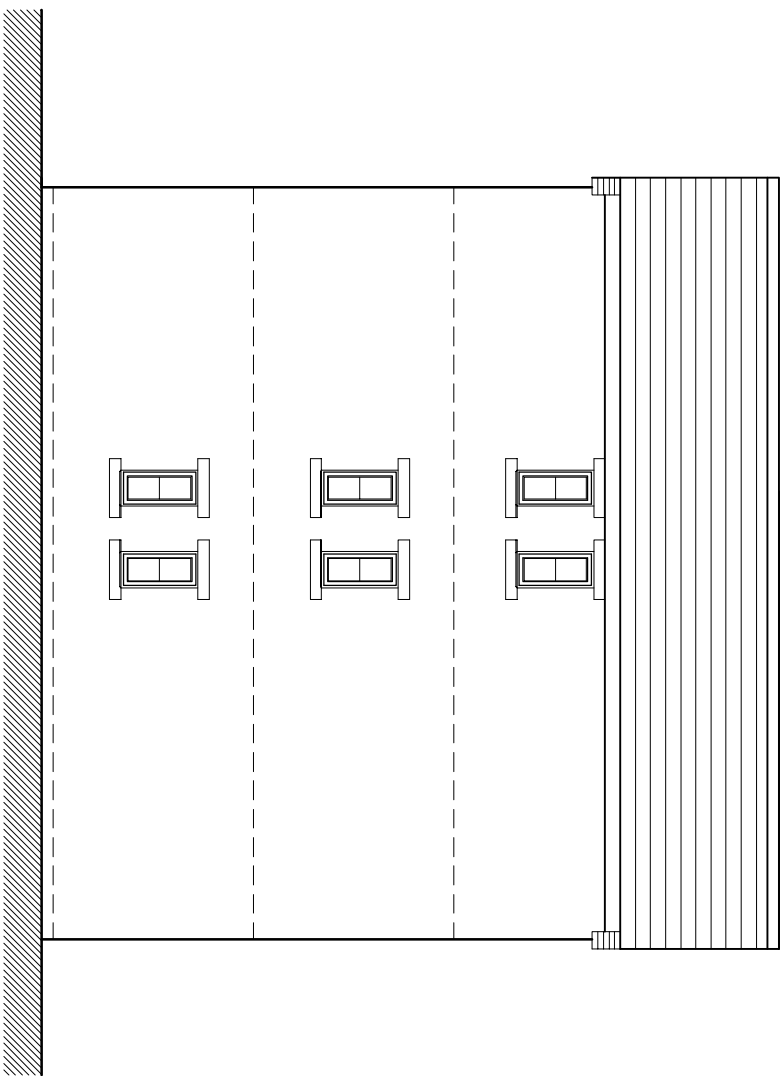


South Elevation

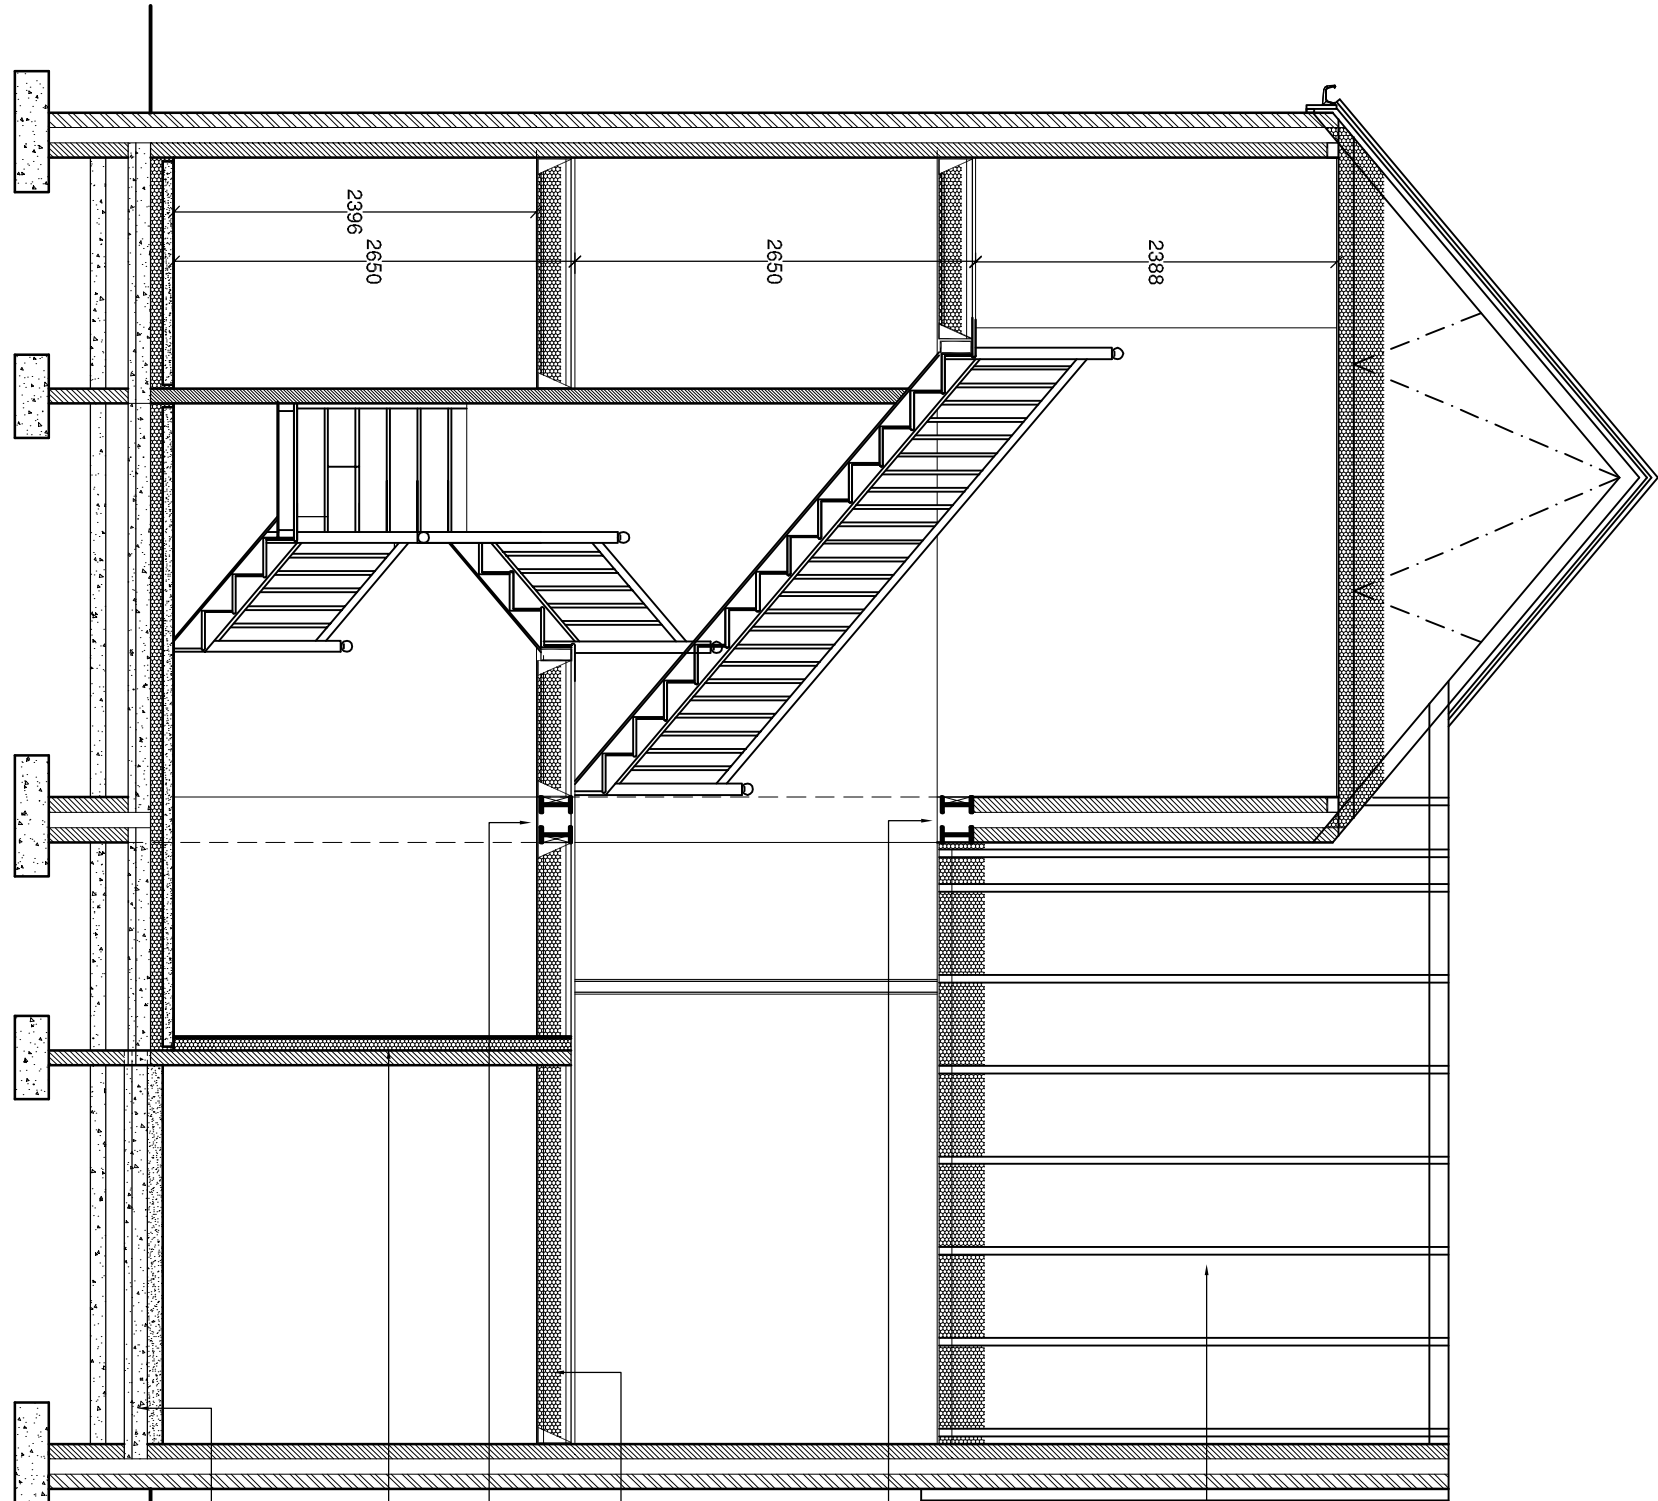


Section A - A

- 203x133 steel beams to structural engineers details
- Roof trusses @900mm c/c
- 203x133 steel beams to structural engineers details
- 100mm c/c @ 450mm c/c supported at external walls on post shoes
- 150mm insulation between joists
- 203x133 steel beams to structural engineers details
- 52.5mm insulated plasterboard to internal garage walls
- Beam & block floor designed for garage floor loadings with 100mm screed with nominal reinforcement
- Foundation design to suit to engineers details in accordance with site investigation details


- FD ★ indicates half hour FR door & frame with intumescent strips
- FDS ★ indicates half hour FR door & frame with intumescent smoke seals & door closer

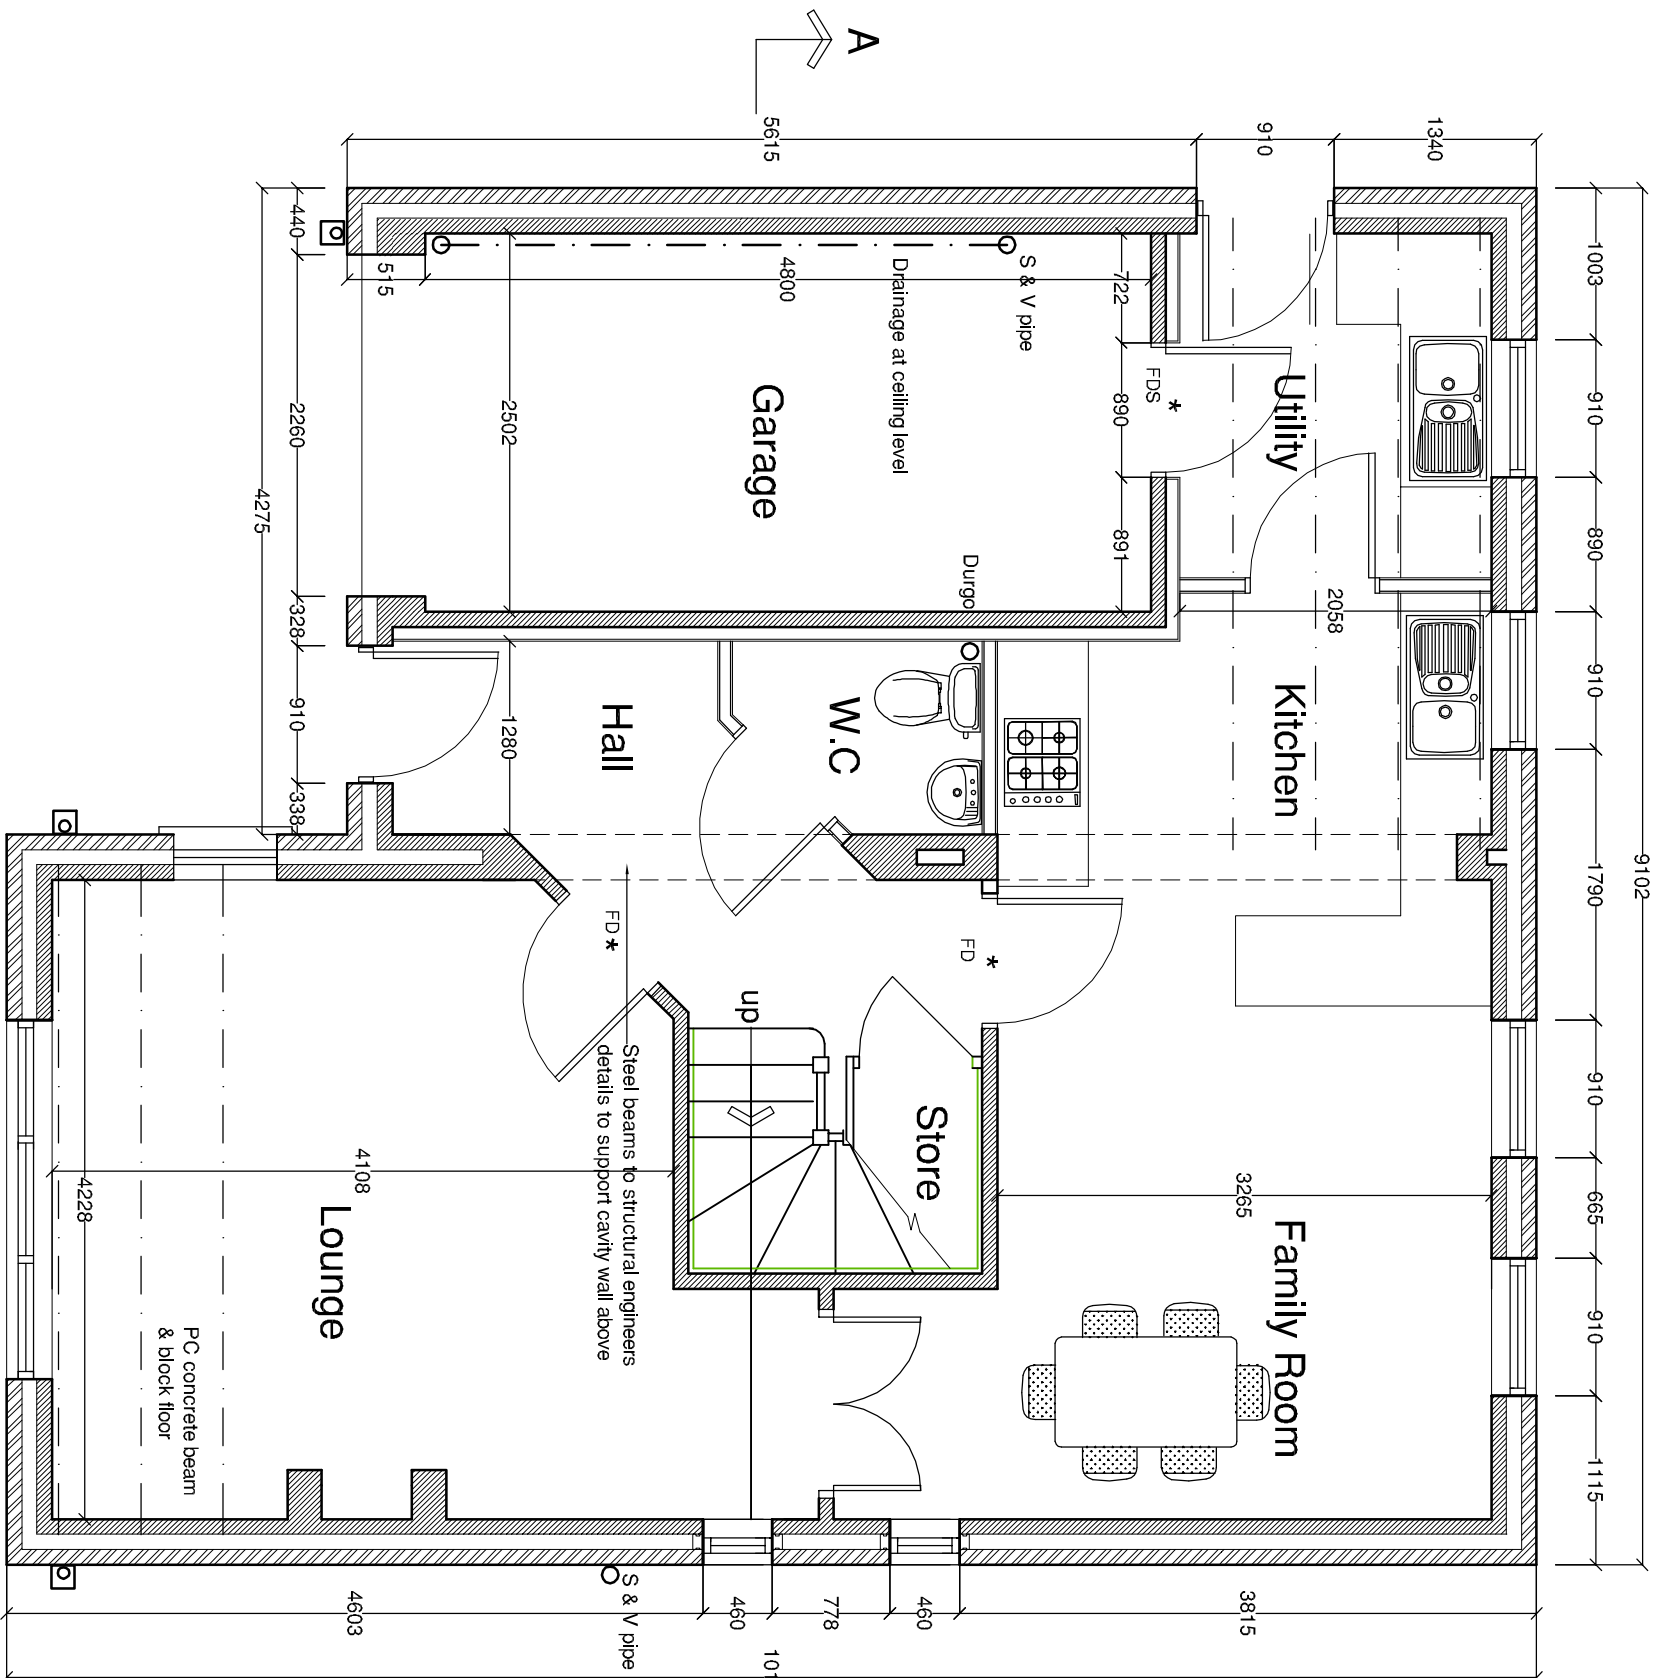

Ground Floor Plan

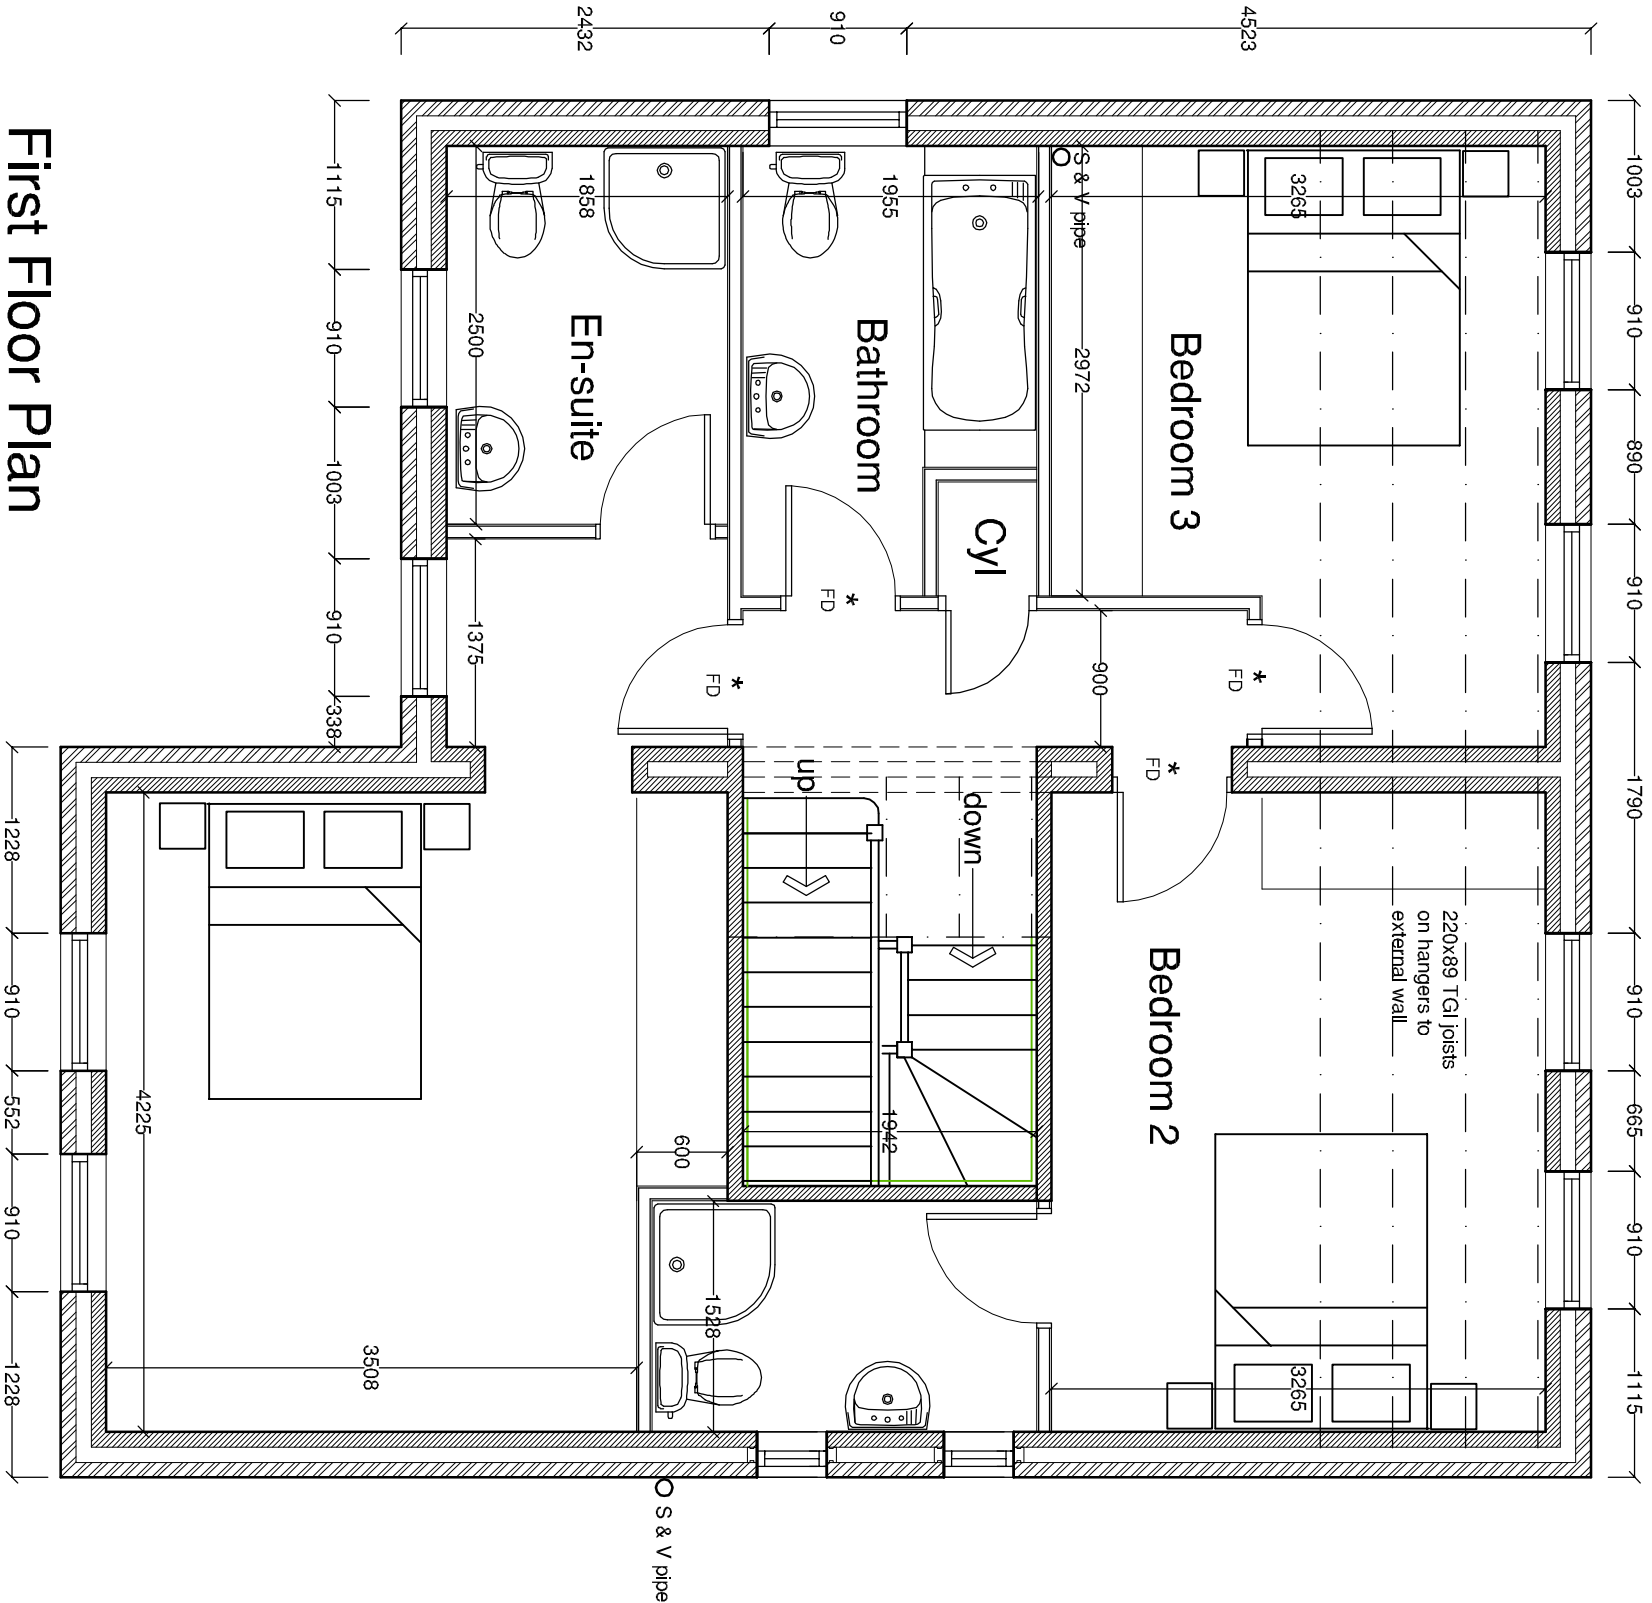

First Floor Plan

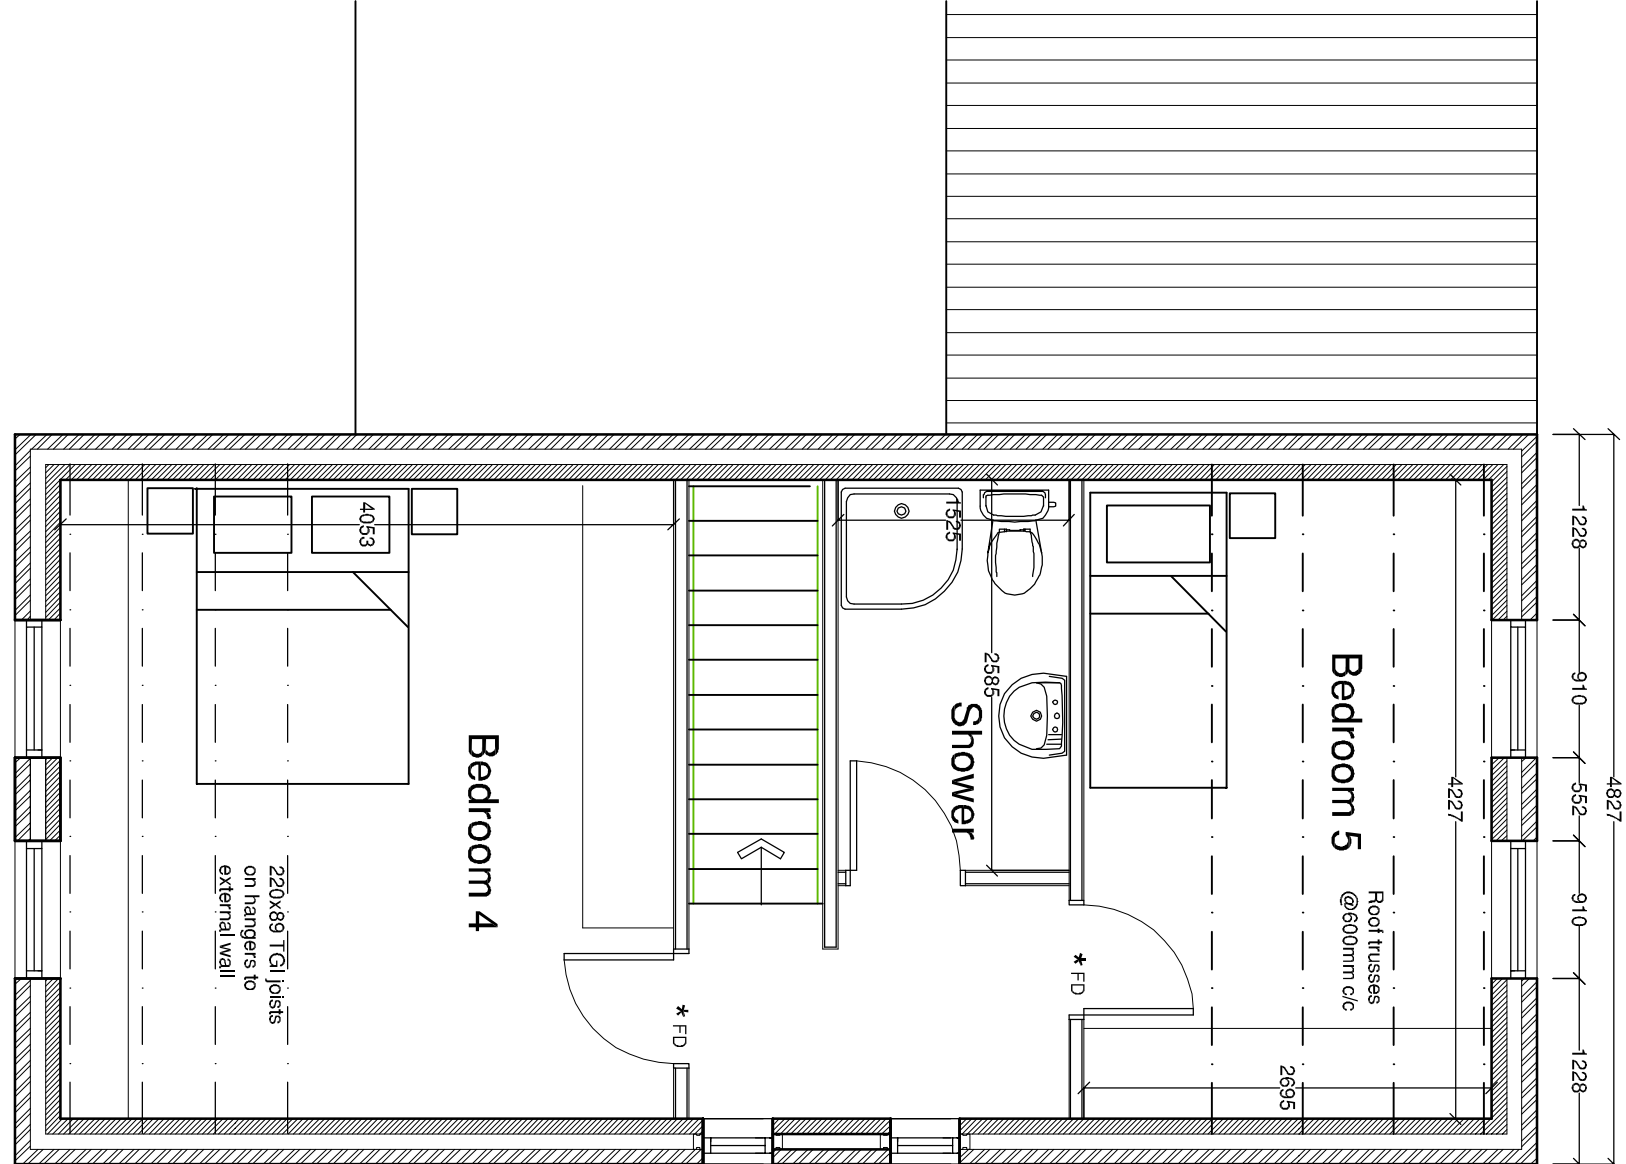

Second Floor Plan

copyright
this drawing and the design depicted thereon are the copy right of firth partnership

all drawings and dimensions to be checked and any discrepancies to be noted and corrected prior to the start of construction. It is the responsibility of the client to ensure that all dimensions are correct and to ensure that the drawings are in accordance with the Building Regulations and the requirements of the Local Authority

Architect

REVISIONS

REF.	DESCRIPTION	BY	CHK	DATE

FIRTH PARTNERSHIP
ARCHITECTS - QUANTITY SURVEYORS - PROJECT MANAGEMENT CONSULTANTS
15 REGENT STREET
BARNESLEY, SOUTH YORKSHIRE
S70 2EG
tel: 01226 206021
fax: 01226 240220
web: www.firthpartnership.co.uk
e-mail: administrator@firth.co.uk

CLIENT
KEPTCASTLE LTD

PROJECT
PROPOSED RESIDENTIAL DEVELOPMENT
CUTTING EDGE - WORSBOROUGH
BARNESLEY

DRG. TITLE
HOUSE TYPE E4 - PLOT 11

SCALES	DATE	DRAWN	CHKD
1:50 1:100	27.07.12	RAL	
DRG. No. 2322/163		REV	

