




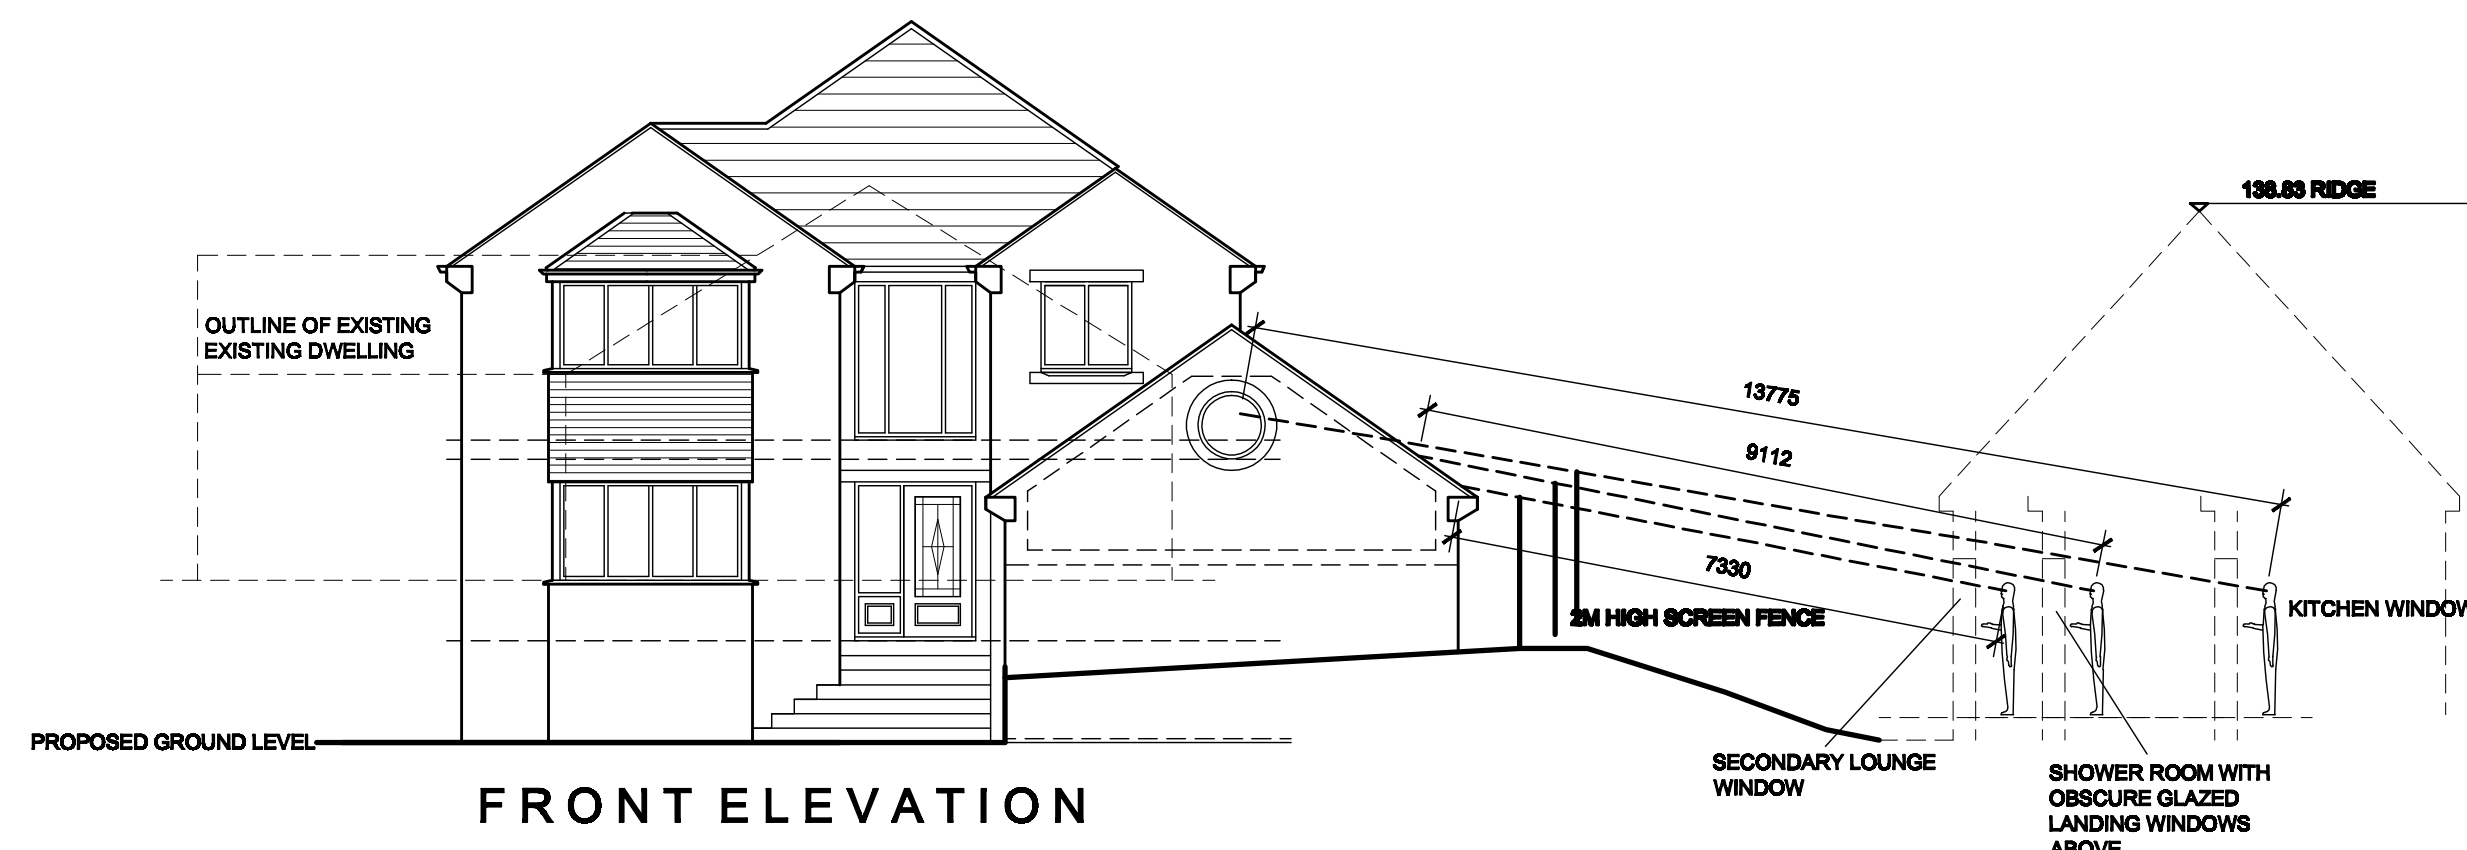

FRONT ELEVATION

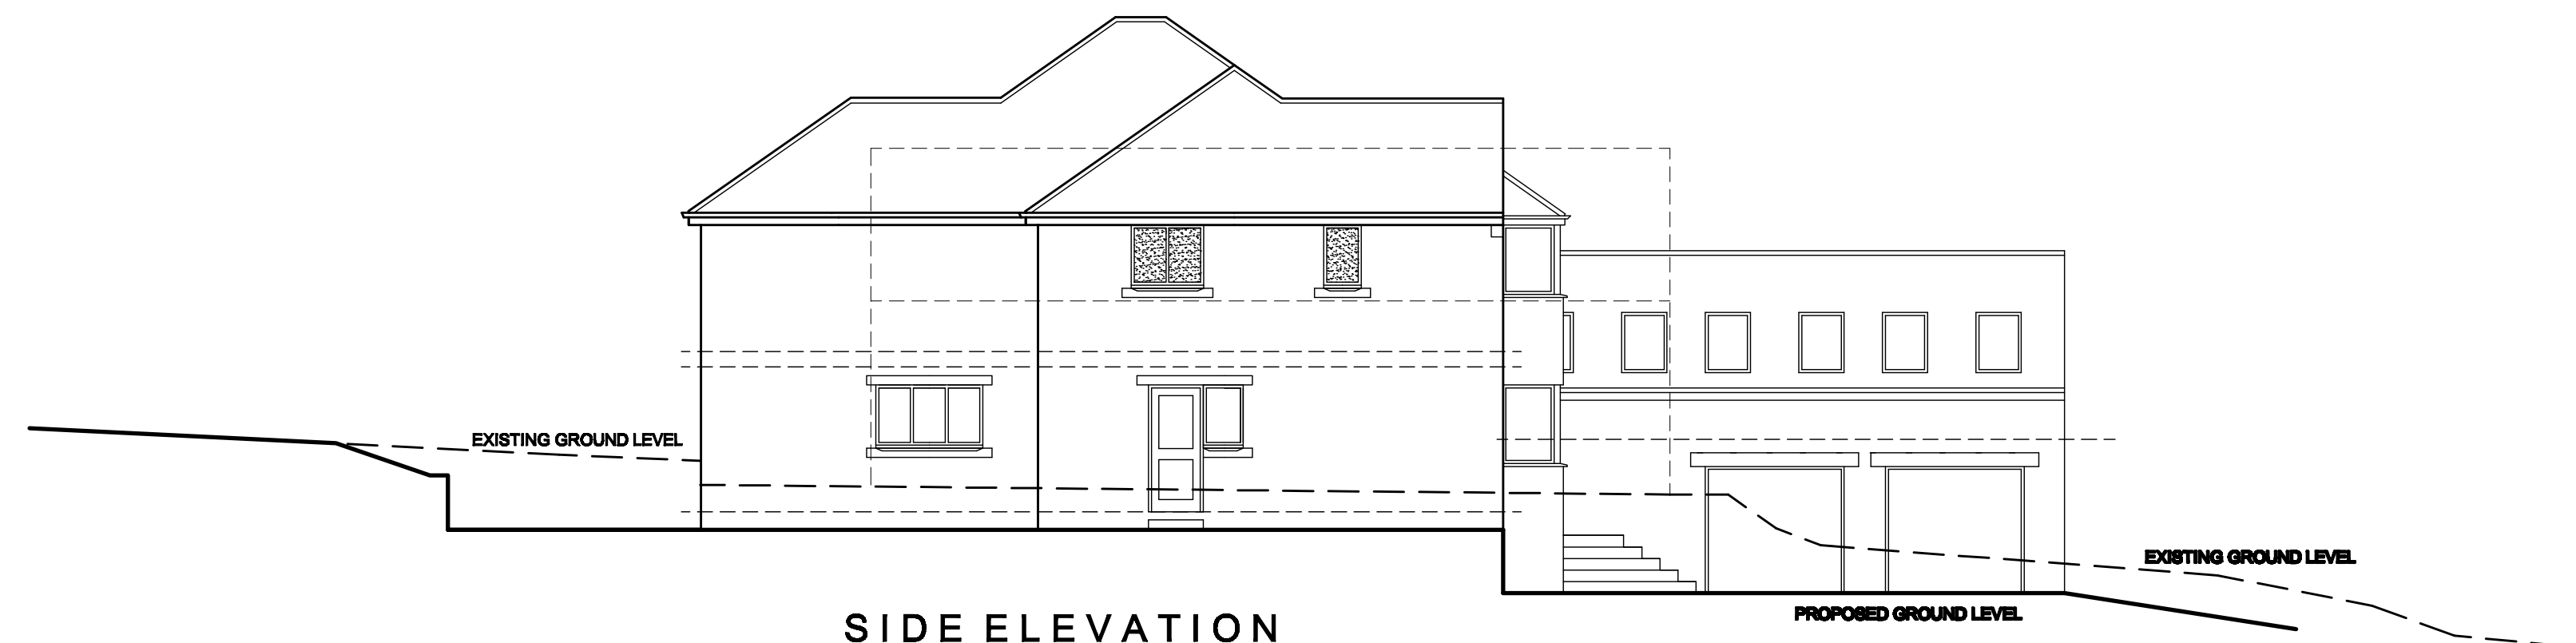


SIDE ELEVATION

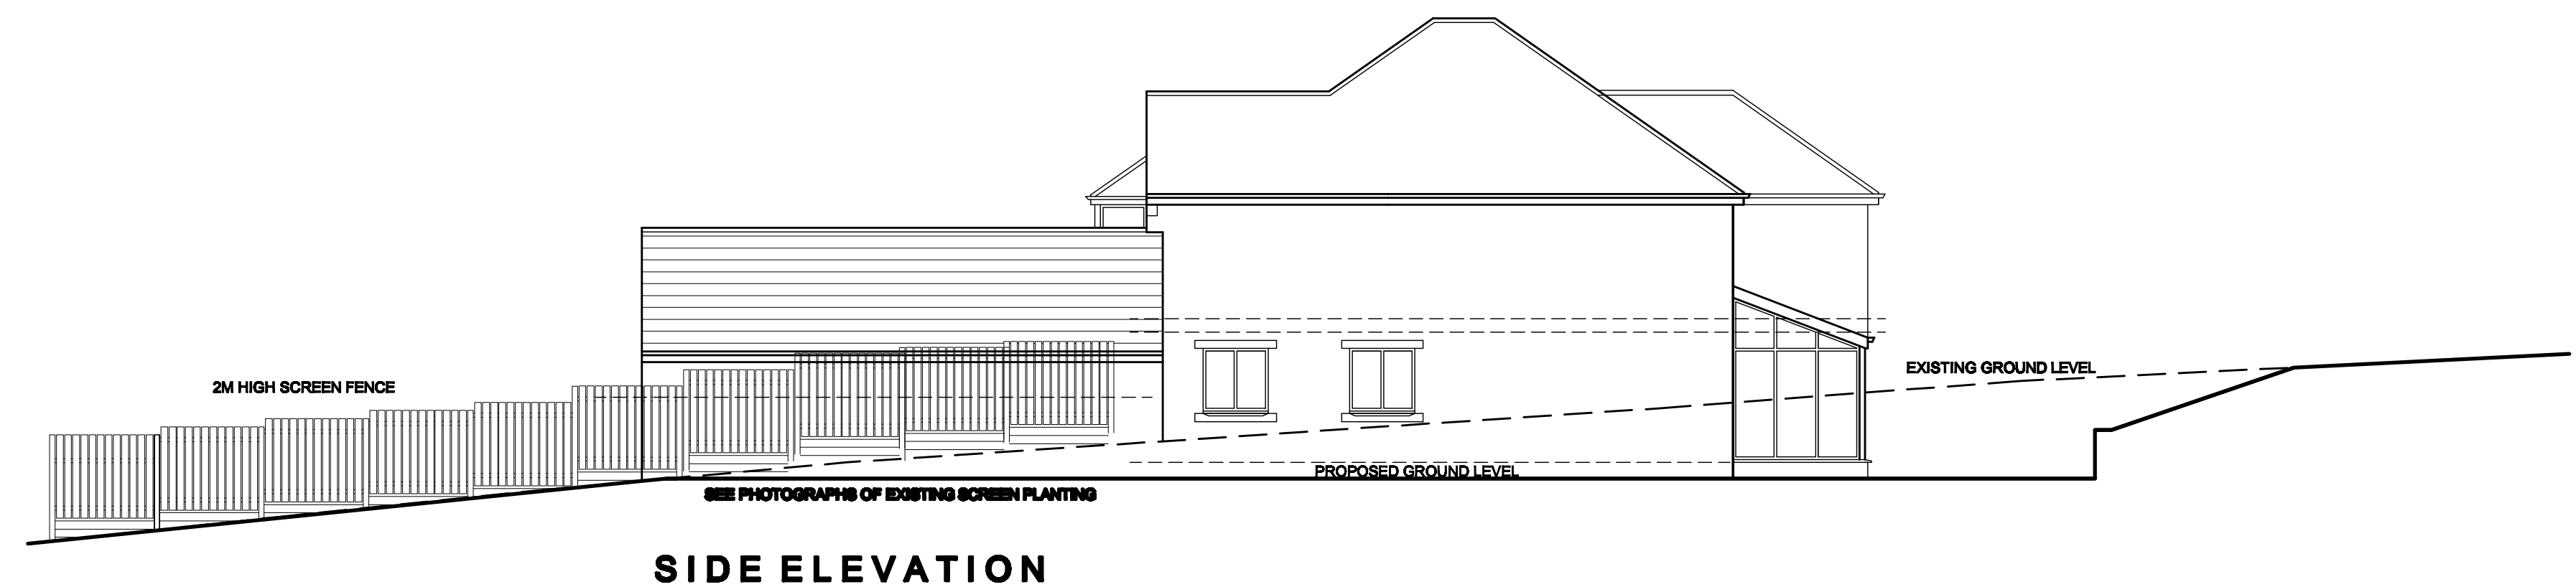


SIDE ELEVATION



REAR ELEVATION

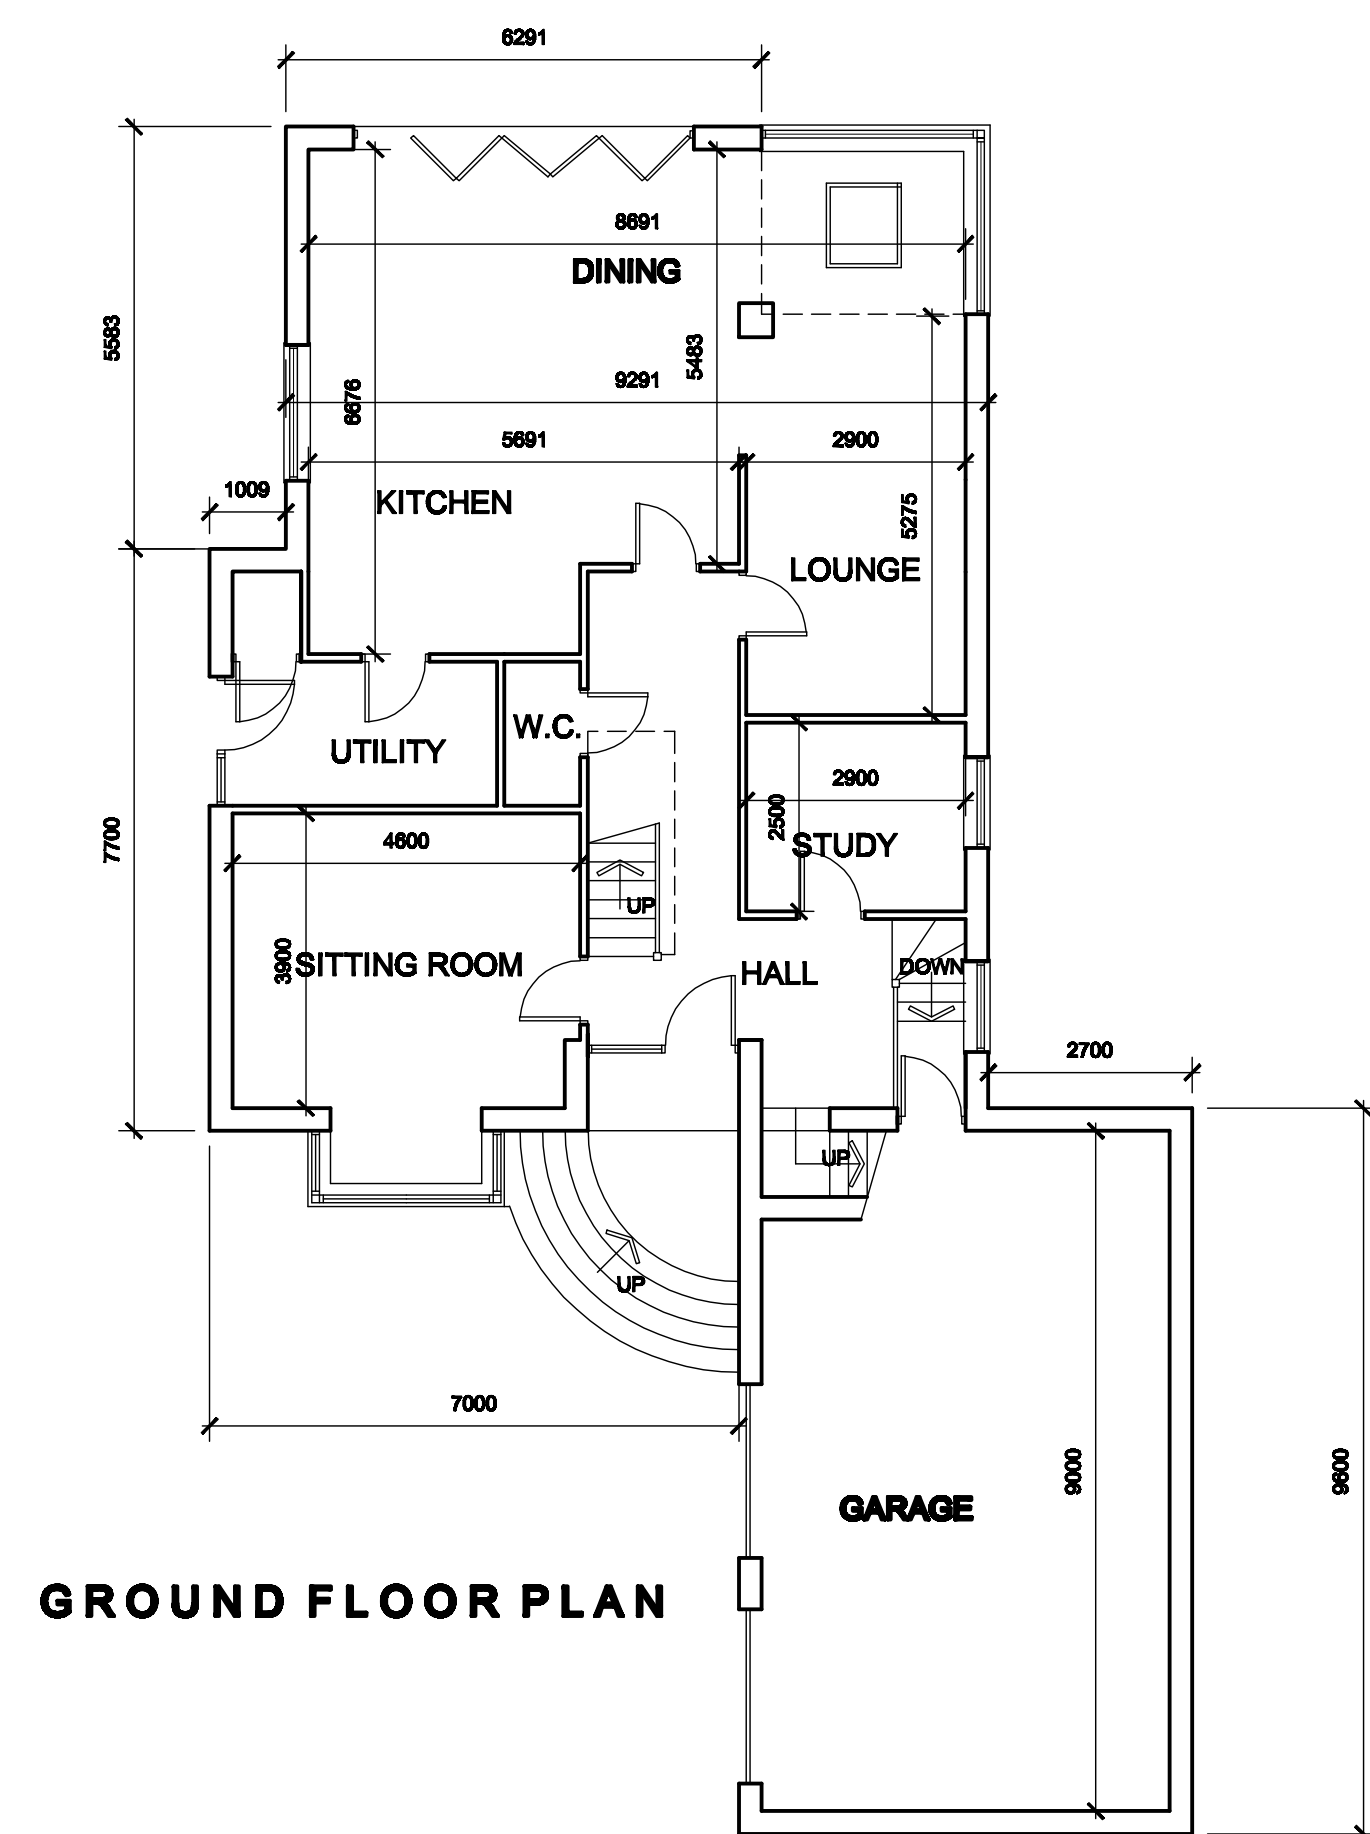

GROUND FLOOR PLAN

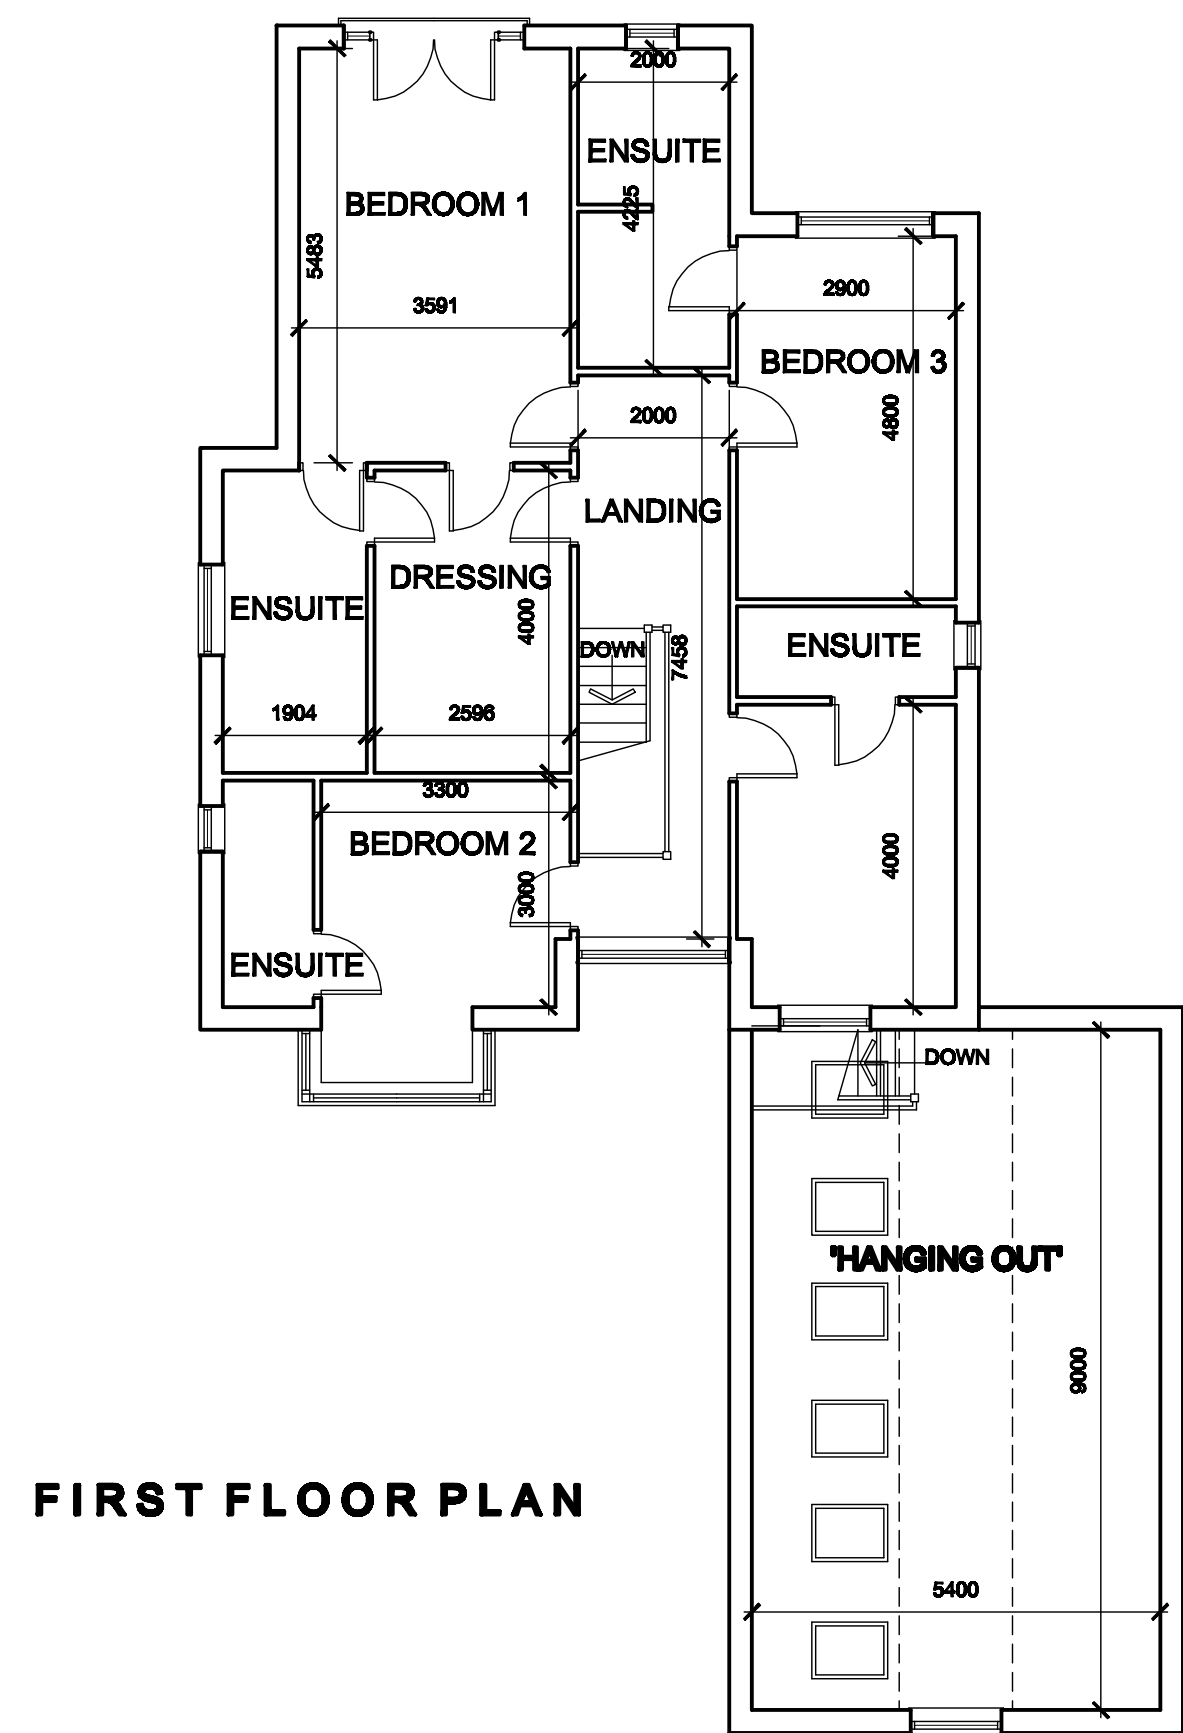

FIRST FLOOR PLAN

White Agus Partnership		PROVIDENCE VILLA, 42 SACKVILLE STREET, BARNLEY, S70 2DB		Phone: 01226 208482 Fax: 01226 283030 Email: info@whiteaguspартnership.co.uk Web: www.whiteaguspартnership.co.uk	
Project.		Client.			
PROPOSED DWELLING CHAPEL STREET, BIRDWELL, BARNLEY		MR GARY ASKEW			
Drawing Title.		Date.	SEPT 2012	Scale.	1:100 @ A1
PLANS AND ELEVATIONS (HOUSE SCHEME)		Ref.	12-020	Dwg. No.	06
Date	Suffix	Description	Date	Suffix	Description