




south west elevation as existing



north west elevation as existing



south west elevation as proposed

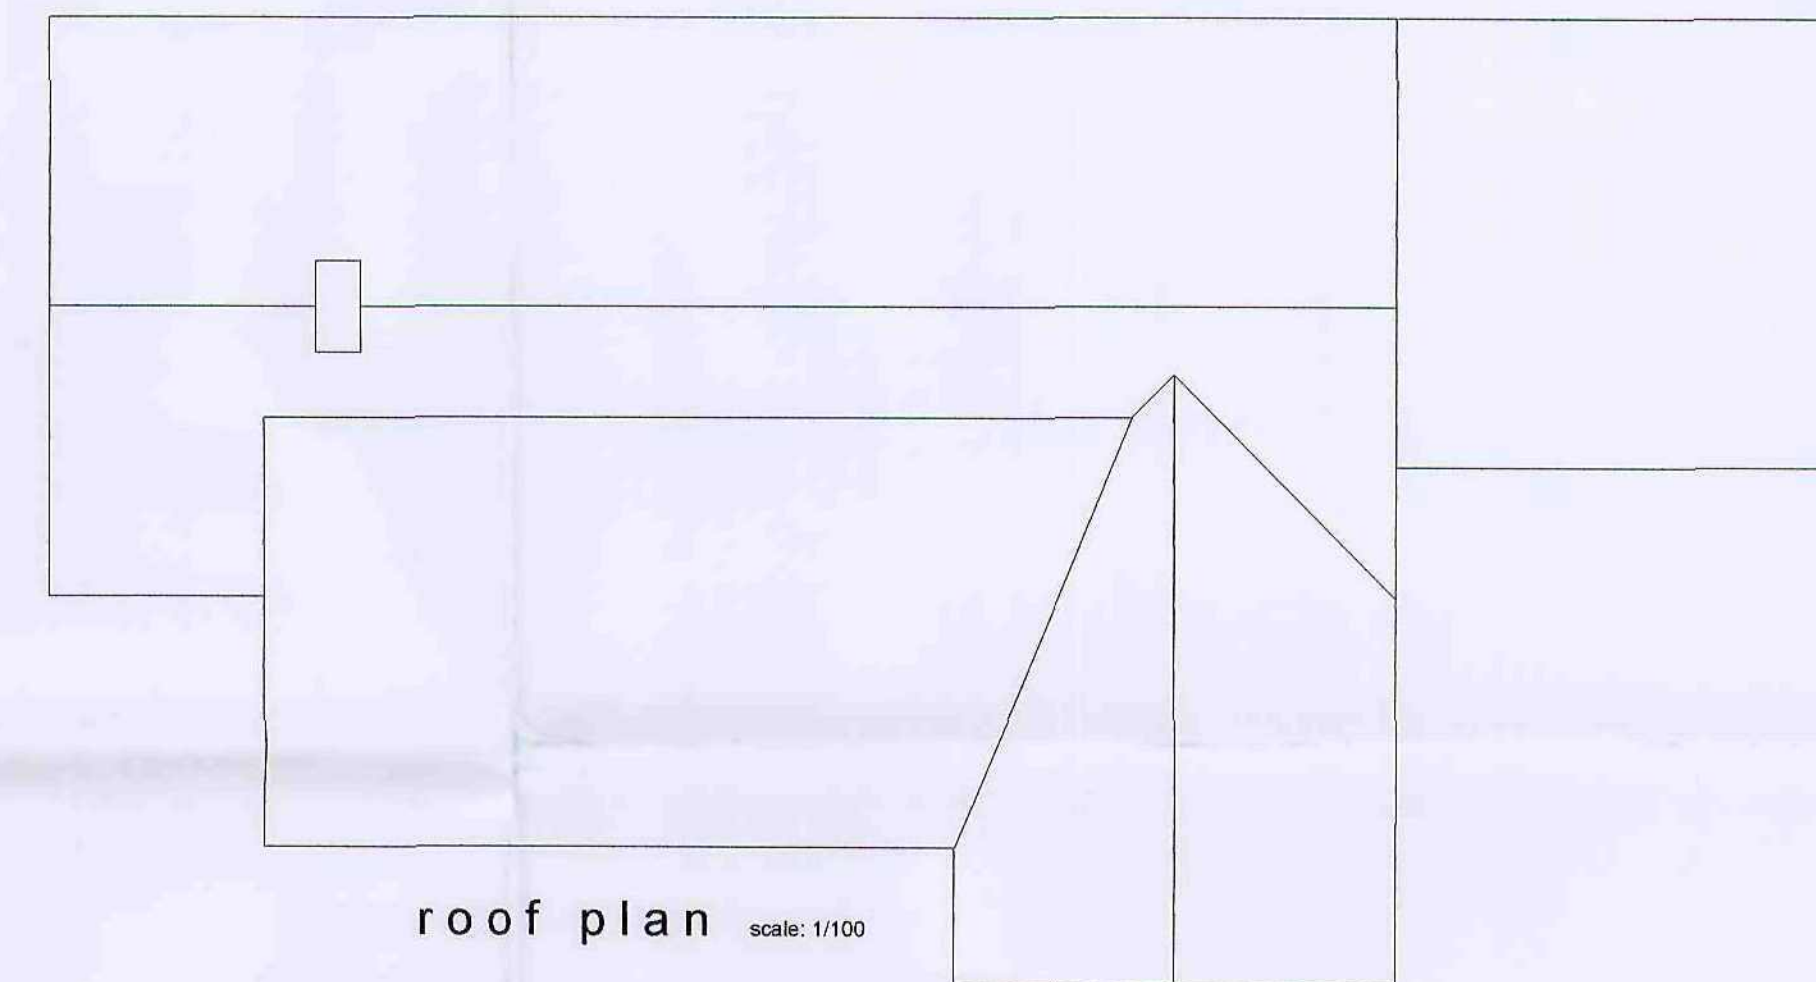

roof plan scale: 1/100

This drawing has been prepared specifically for the purpose of obtaining Planning Permission and/or Building Regulation Approval. Its suitability for other purposes, without supplementary details and specifications cannot be guaranteed. The Permissions and/or Approvals are beyond the Architects control, and no guarantee that such will be granted is given or to be inferred by reason of the preparation of this drawing. Only figured dimensions are to be used. All dimensions to be checked on site. This drawing together with the design is the property and copyright of the Architect and must not be reproduced without prior written permission.

P01	Drawing originated	01.12.09	SG
status	description	date	dr by app by

A+DP
ARCHITECTURE
AND DESIGN
PARTNERSHIP

RIBA 
Chartered Practice



82 HUDDERSFIELD ROAD HOLMFIRTH HUDDERSFIELD HD9 3AZ

TELEPHONE
01484 685411
FACSIMILE
01484 688290
E-MAIL
a+dp@ribanet.co.uk


PROJECT DETAILS

Proposed extension and alterations at
White Gates, Carlecotes, Sheffield, S36 4TD
for Wafaa Ghafari


DRAWING TITLE

Elevations as existing & proposed and section

SCALE	DATE	DRAWING NR
1:50	Dec' 09	09032D-12-P01

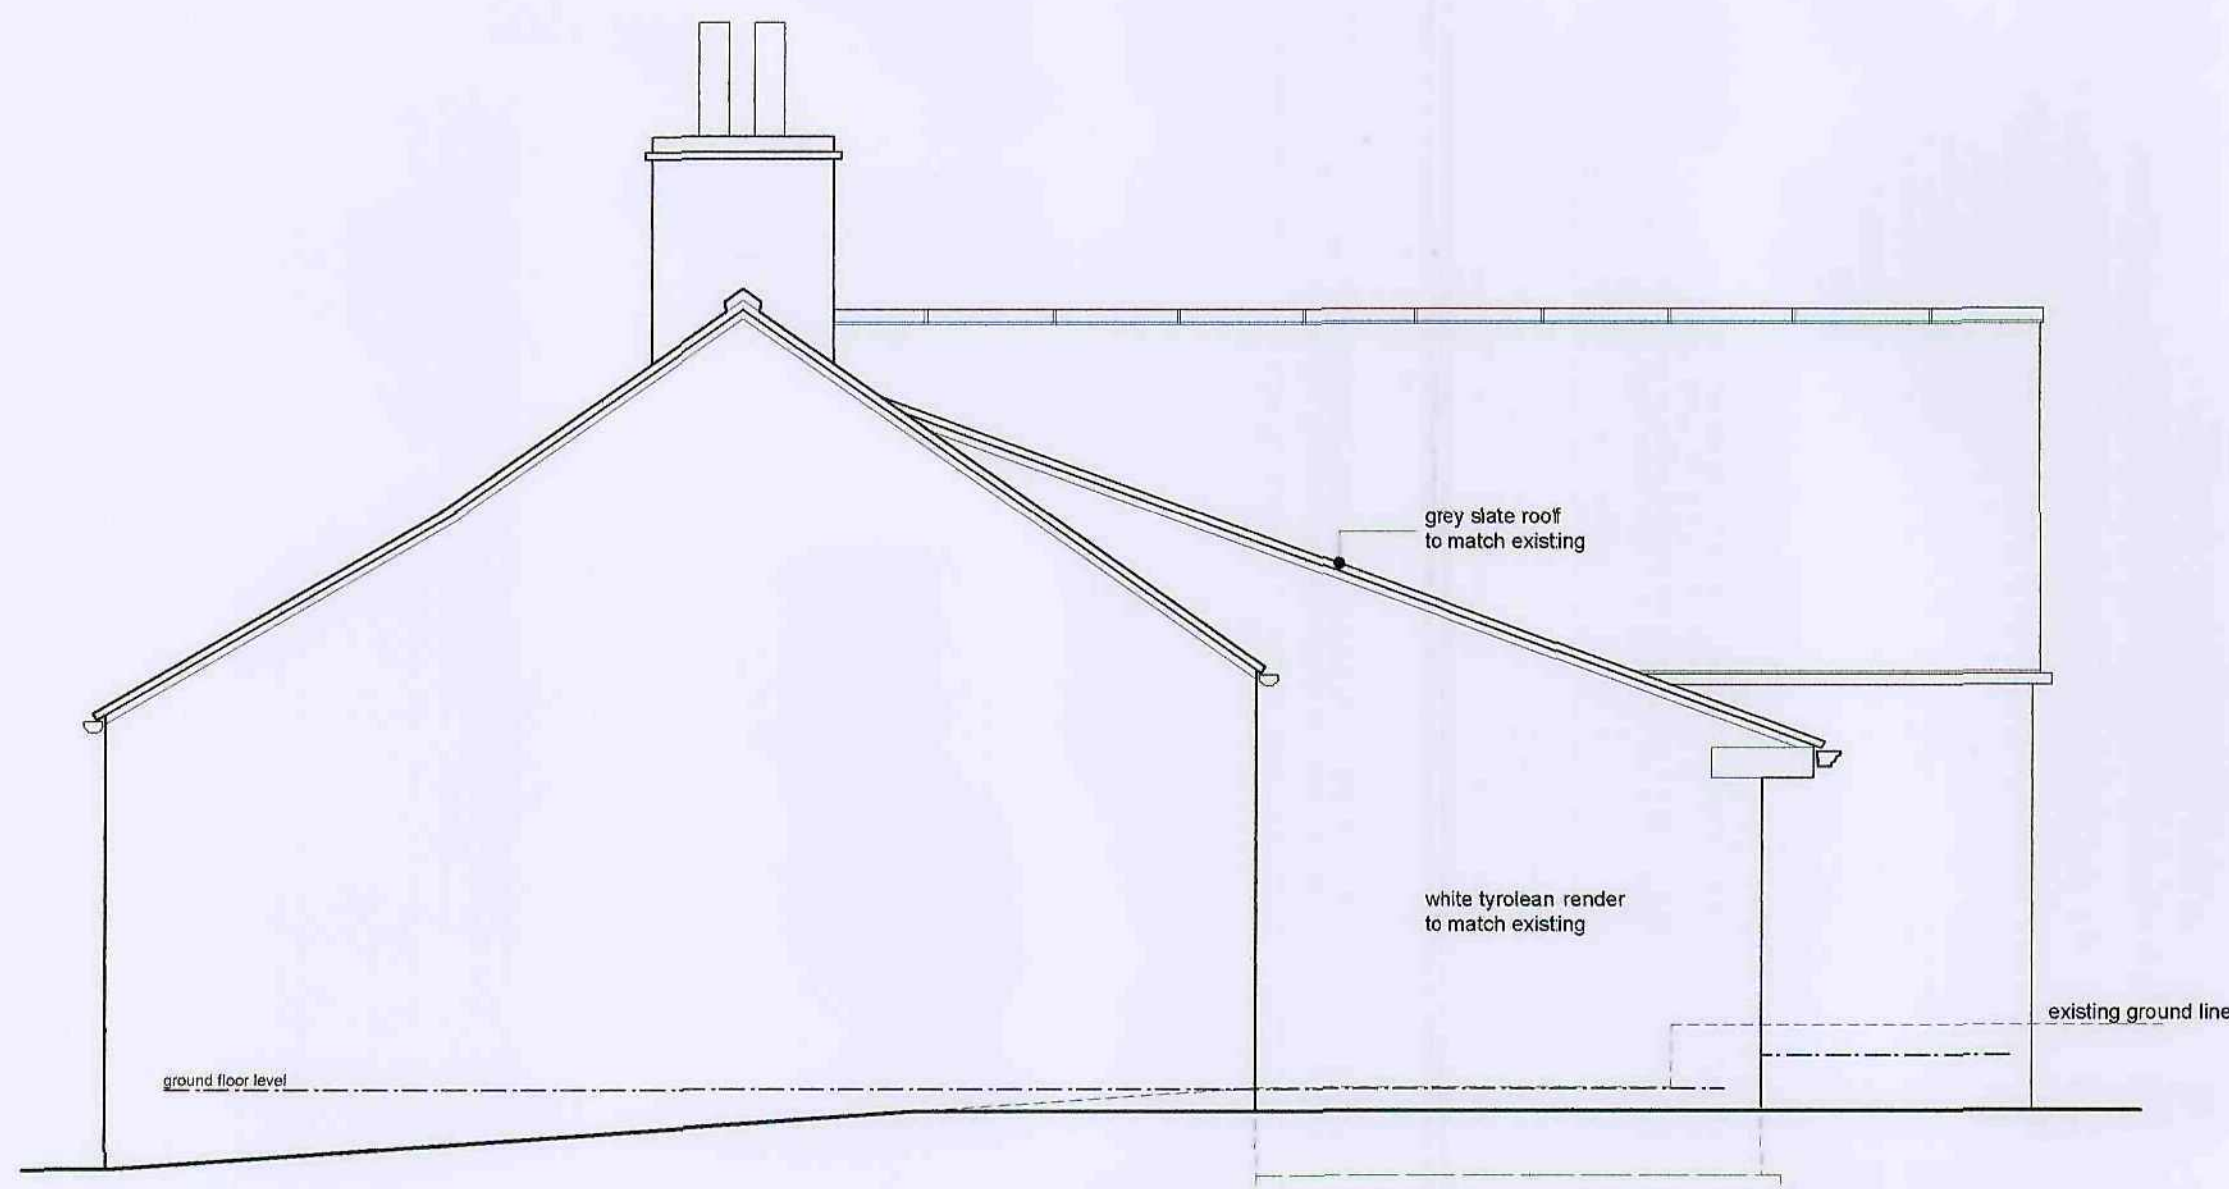

north west elevation as proposed

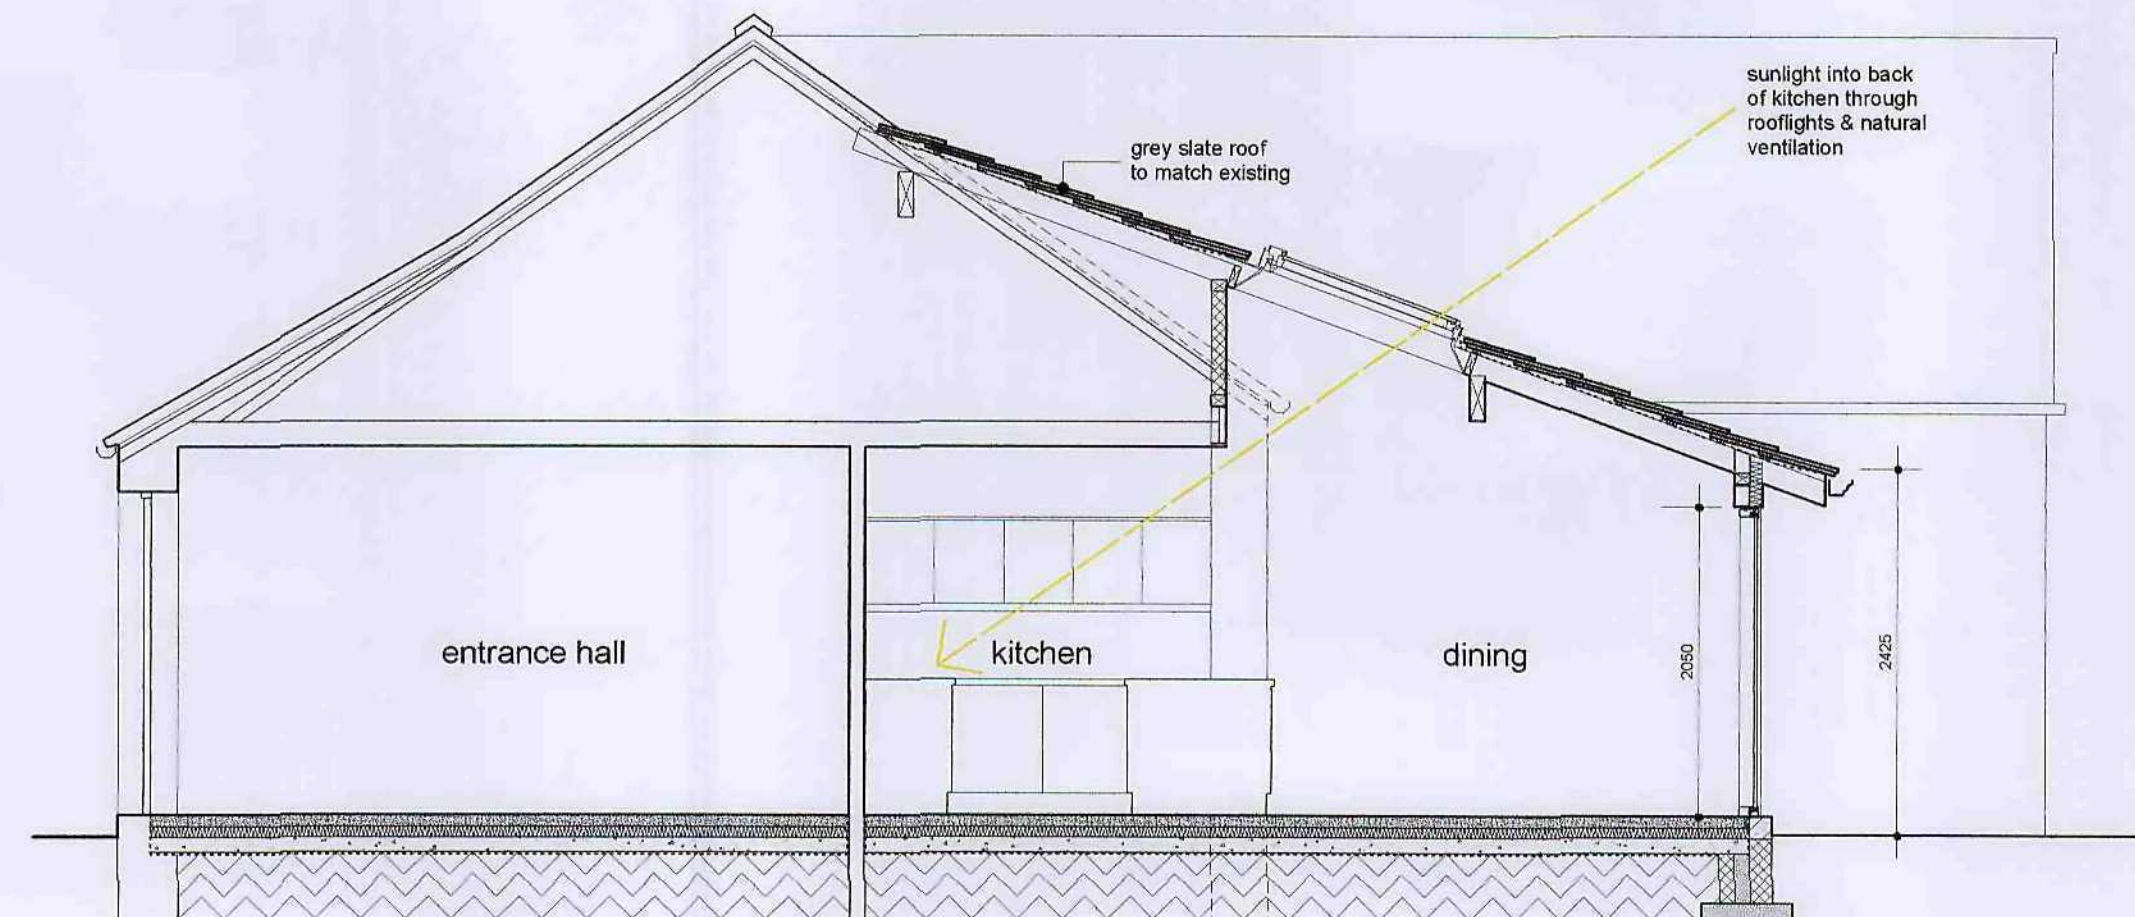


section AA



floor plan as proposed



floor plan as existing

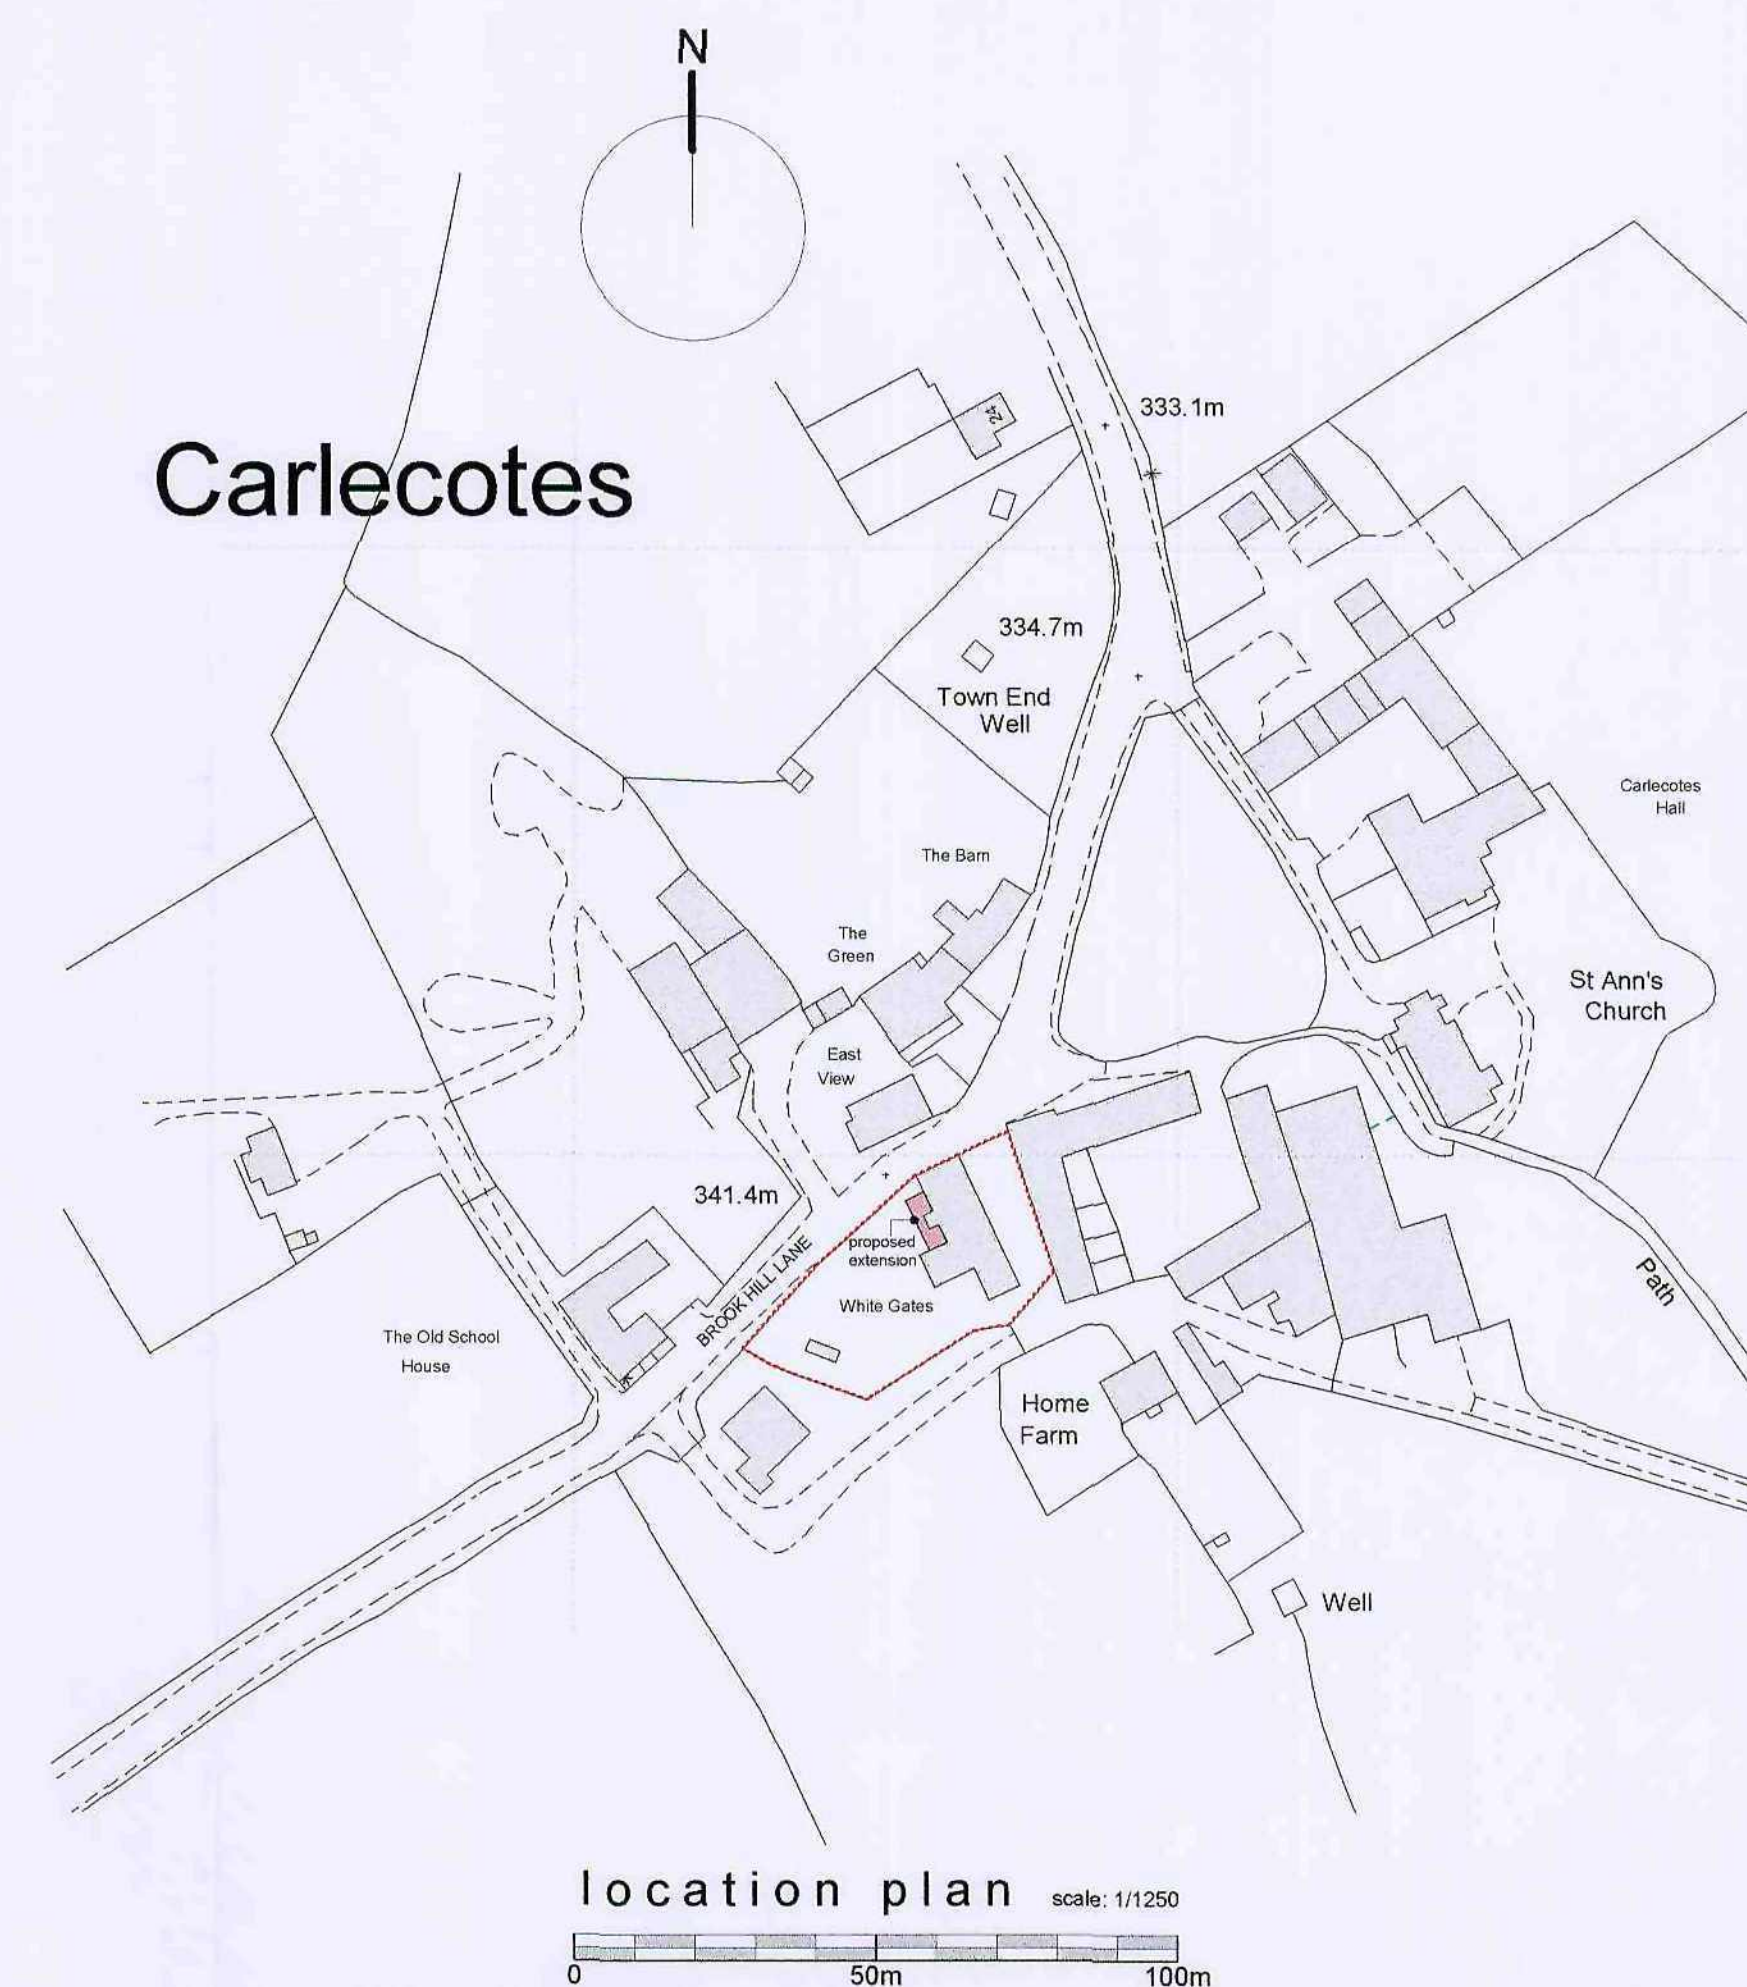

This drawing has been prepared specifically for the purpose of obtaining Planning Permission and/or Building Regulation Approval. Its suitability for other purposes, without supplementary details and specifications cannot be guaranteed. The Permissions and/or Approvals are beyond the Architects control, and no guarantee that such will be granted is given or to be inferred by reason of the preparation of this drawing. Only figured dimensions are to be used. All dimensions to be checked on site. This drawing together with the design is the property and copyright of the Architect and must not be reproduced without prior written permission.

P01	Drawing originated	22.09.09	JE	AS
status	description	date	dr by	app by

A+DP
ARCHITECTURE
AND DESIGN
PARTNERSHIP

RIBA
Chartered Practice

82 HUDDERSFIELD ROAD ■ HOLMFIRTH ■ HUDDERSFIELD HD9 3AZ

TELEPHONE
01484 685411

FACSIMILE
01484 686290

E-MAIL
a+dp@a+dp.com

WEBSITE
www.a+dp.com



PROJECT DETAILS

Proposed extension and alterations at
White Gates, Carlecotes, Sheffield, S36 4TD
for Wafaa Ghafari

DRAWING TITLE

Plan of general arrangement
as existing and as proposed

SCALE	DATE	DRAWING NR
1:50	Nov' 09	09032D-11-P01

1:50

Nov' 09

09032D-11-P01